




Front Elevation 1:50

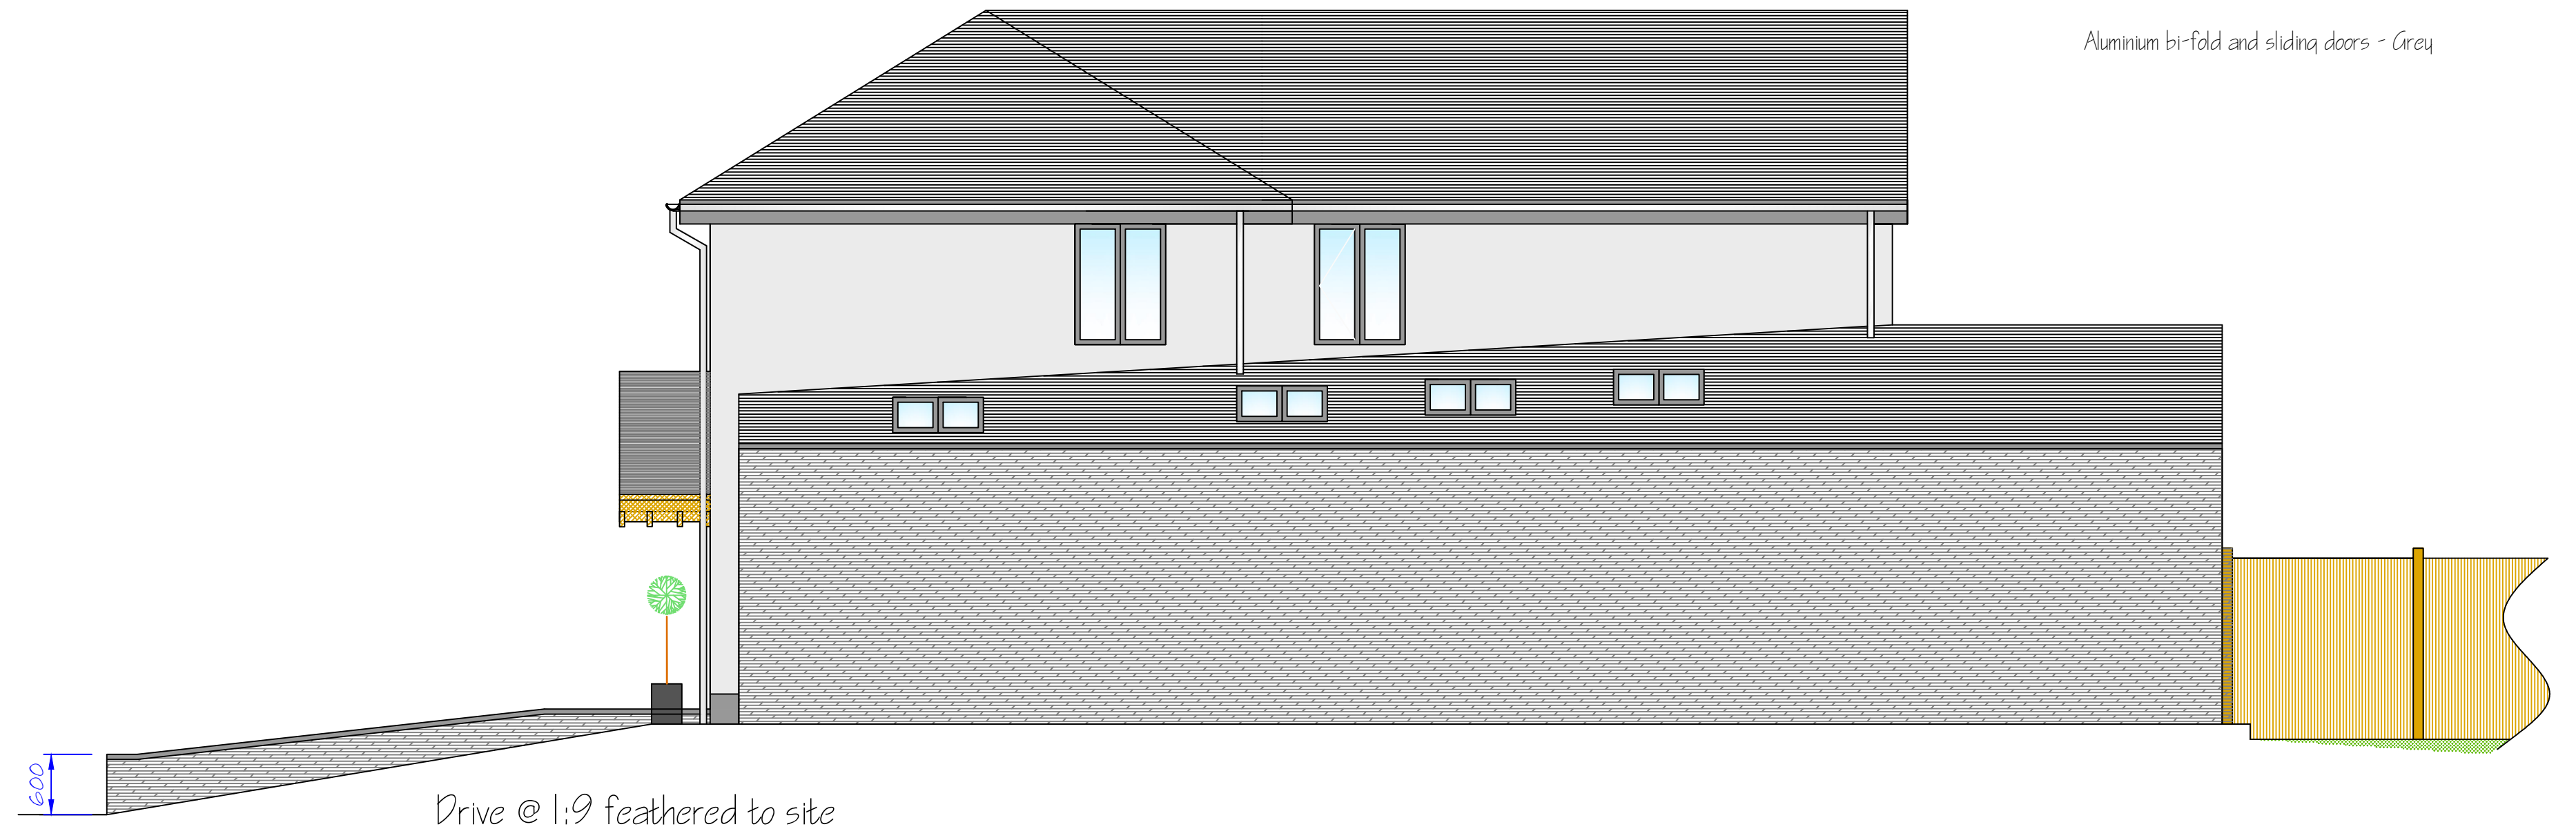

Side Elevation 1 1:50

EXTERNAL FINISHES


Composite roof tiles - to match existing with single ply membrane to flat roof

Stone clad external finish - painted


Downpipes & gutters - BPC

Velux windows - Grey

Aluminium bi-fold and sliding doors - Grey

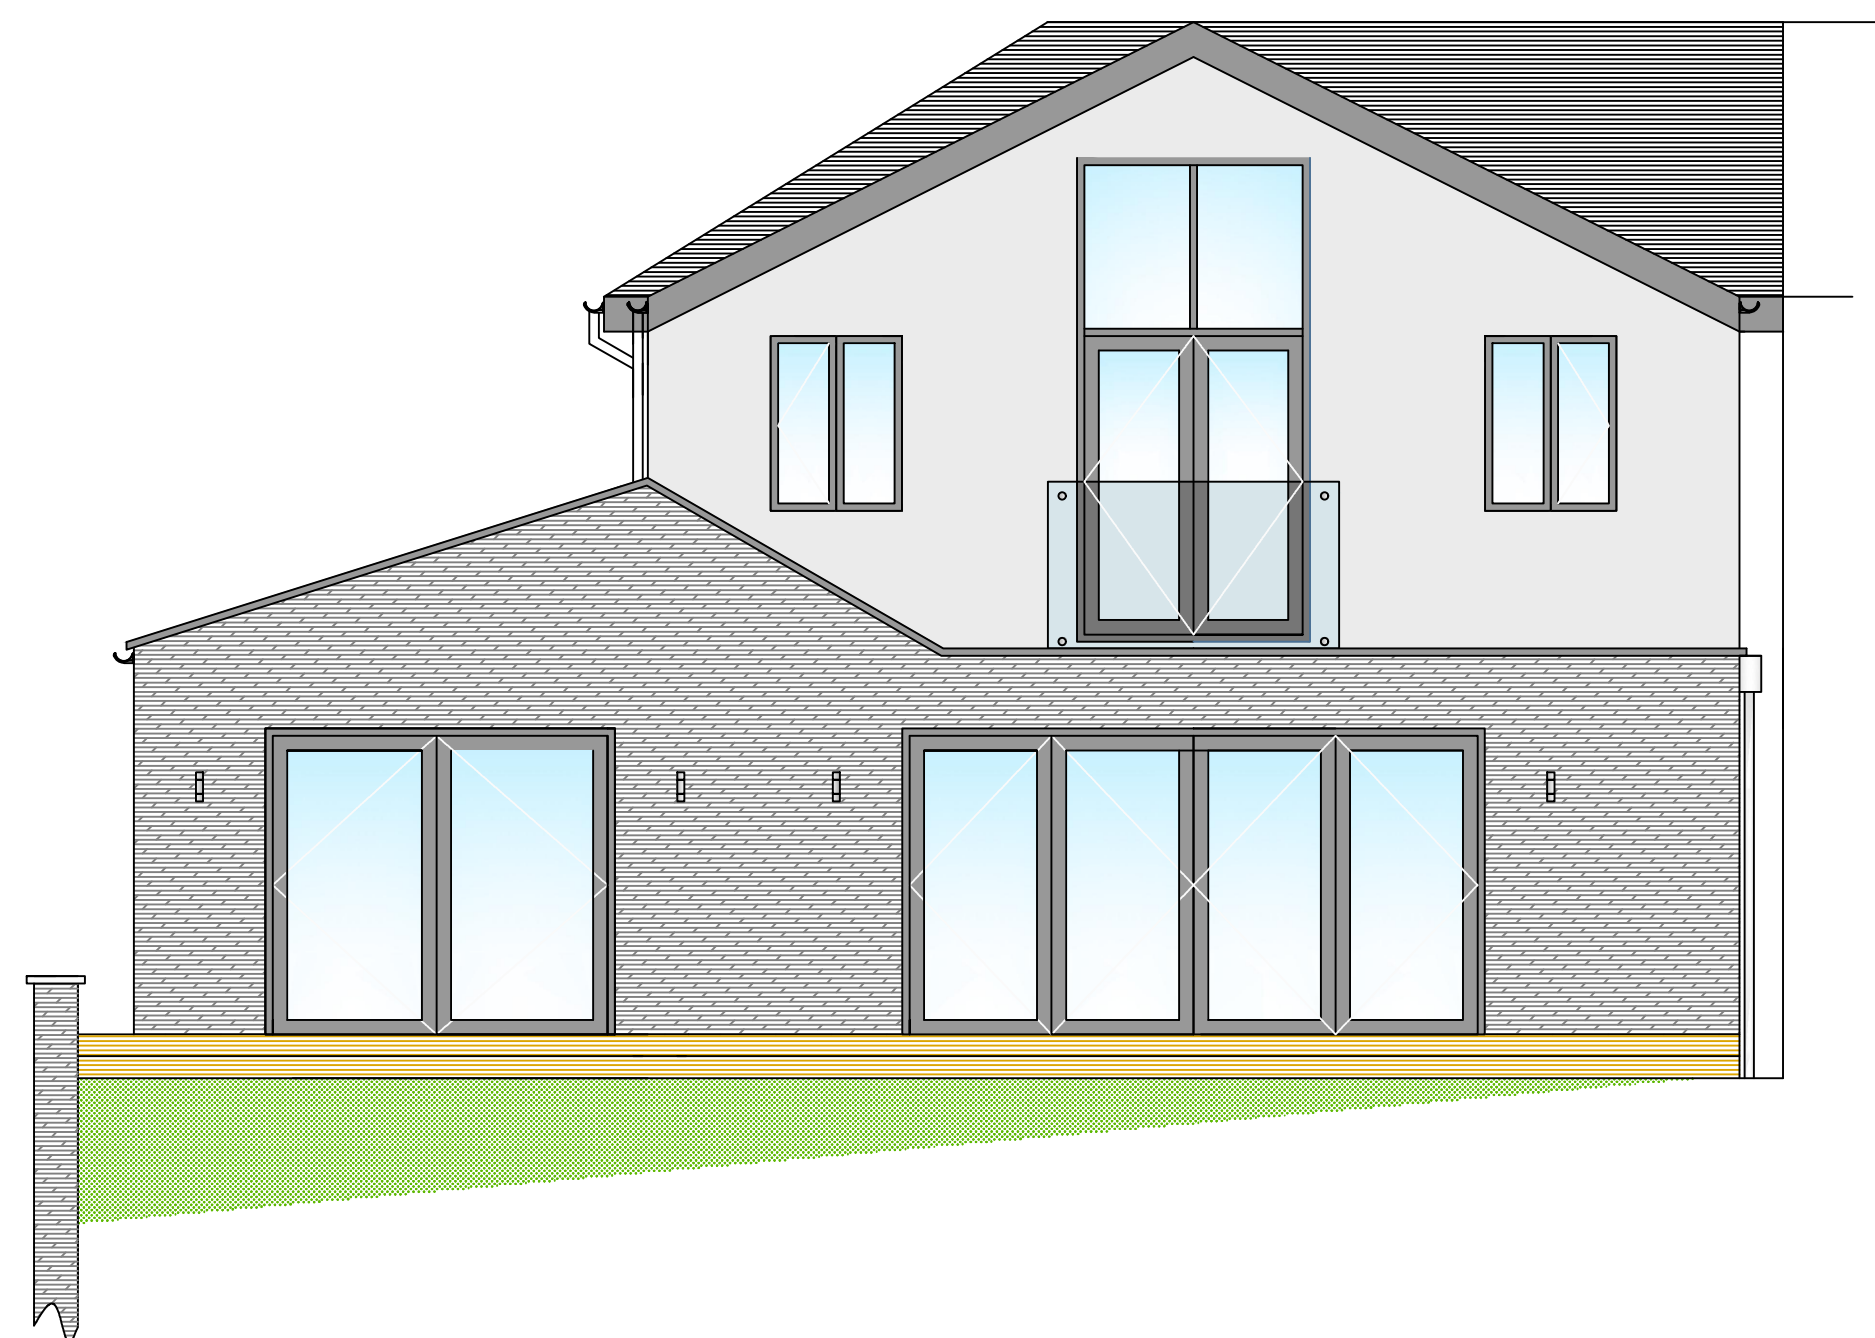

Rear Elevation 1:50

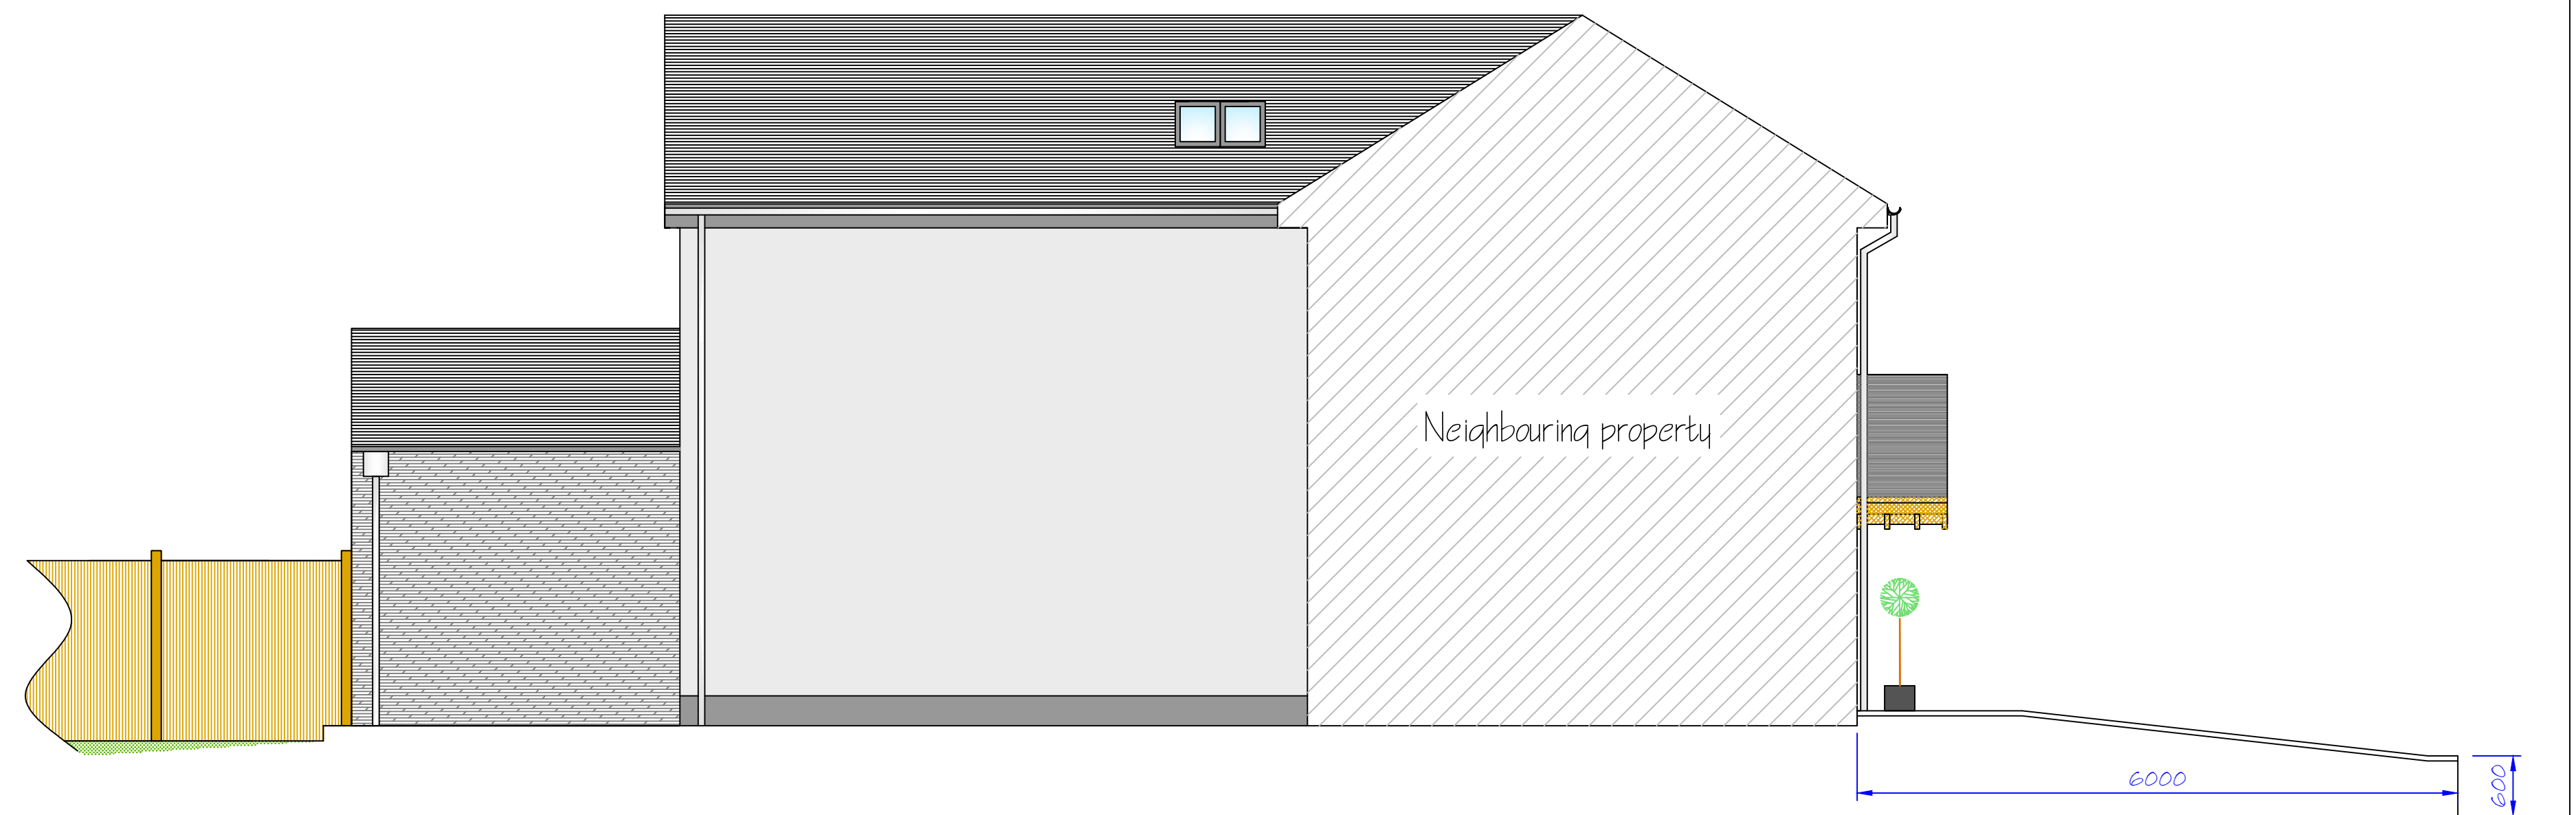

Side Elevation 2 1:50

DRAWING TITLE: Proposed Building Elevations

DRAWING NUMBER: SSE-2-004

DATE: 07.03.21

PROJECT: Single Storey Extension

PROJECT ADDRESS: 5 Oakview, Cifrew, Neath, SA10 8LL.