





EXISTING FRONT PHOTOGRAPHS

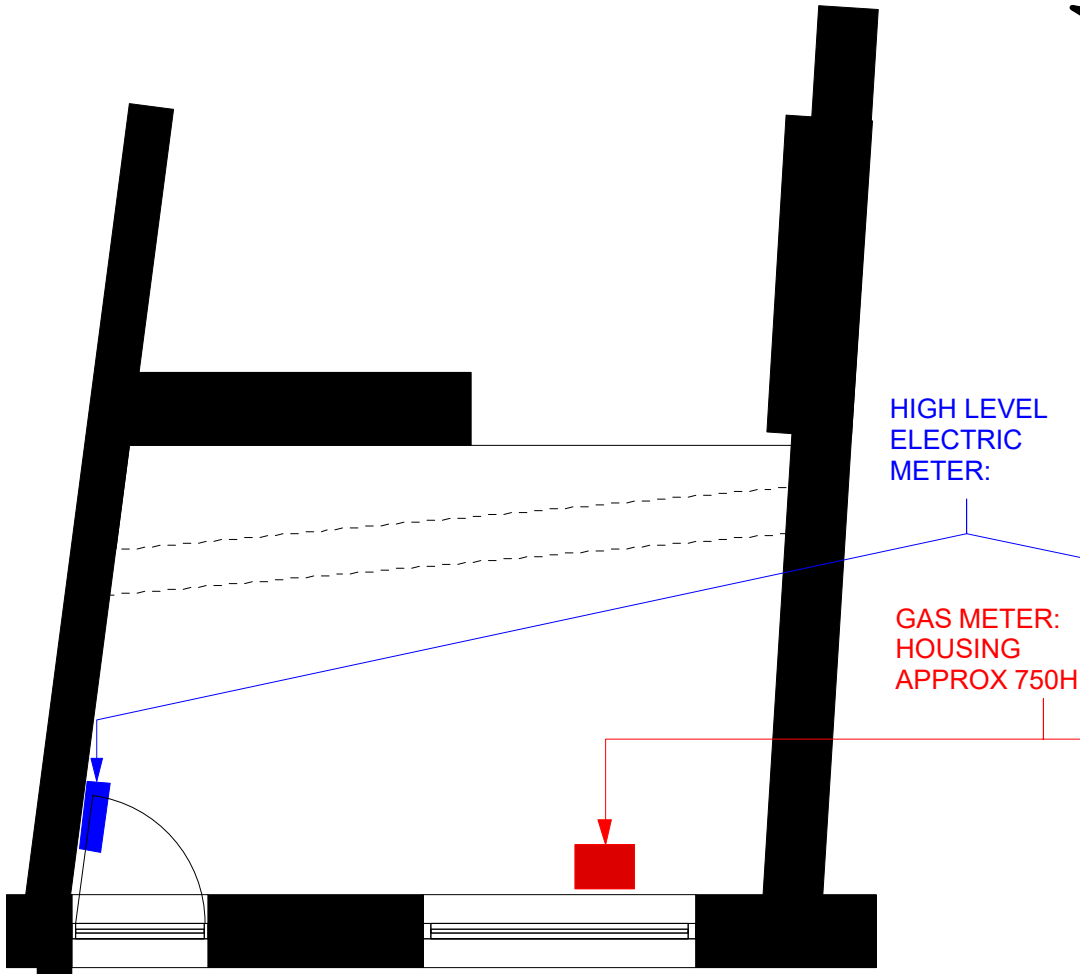

EXISTING PLAN 1:50

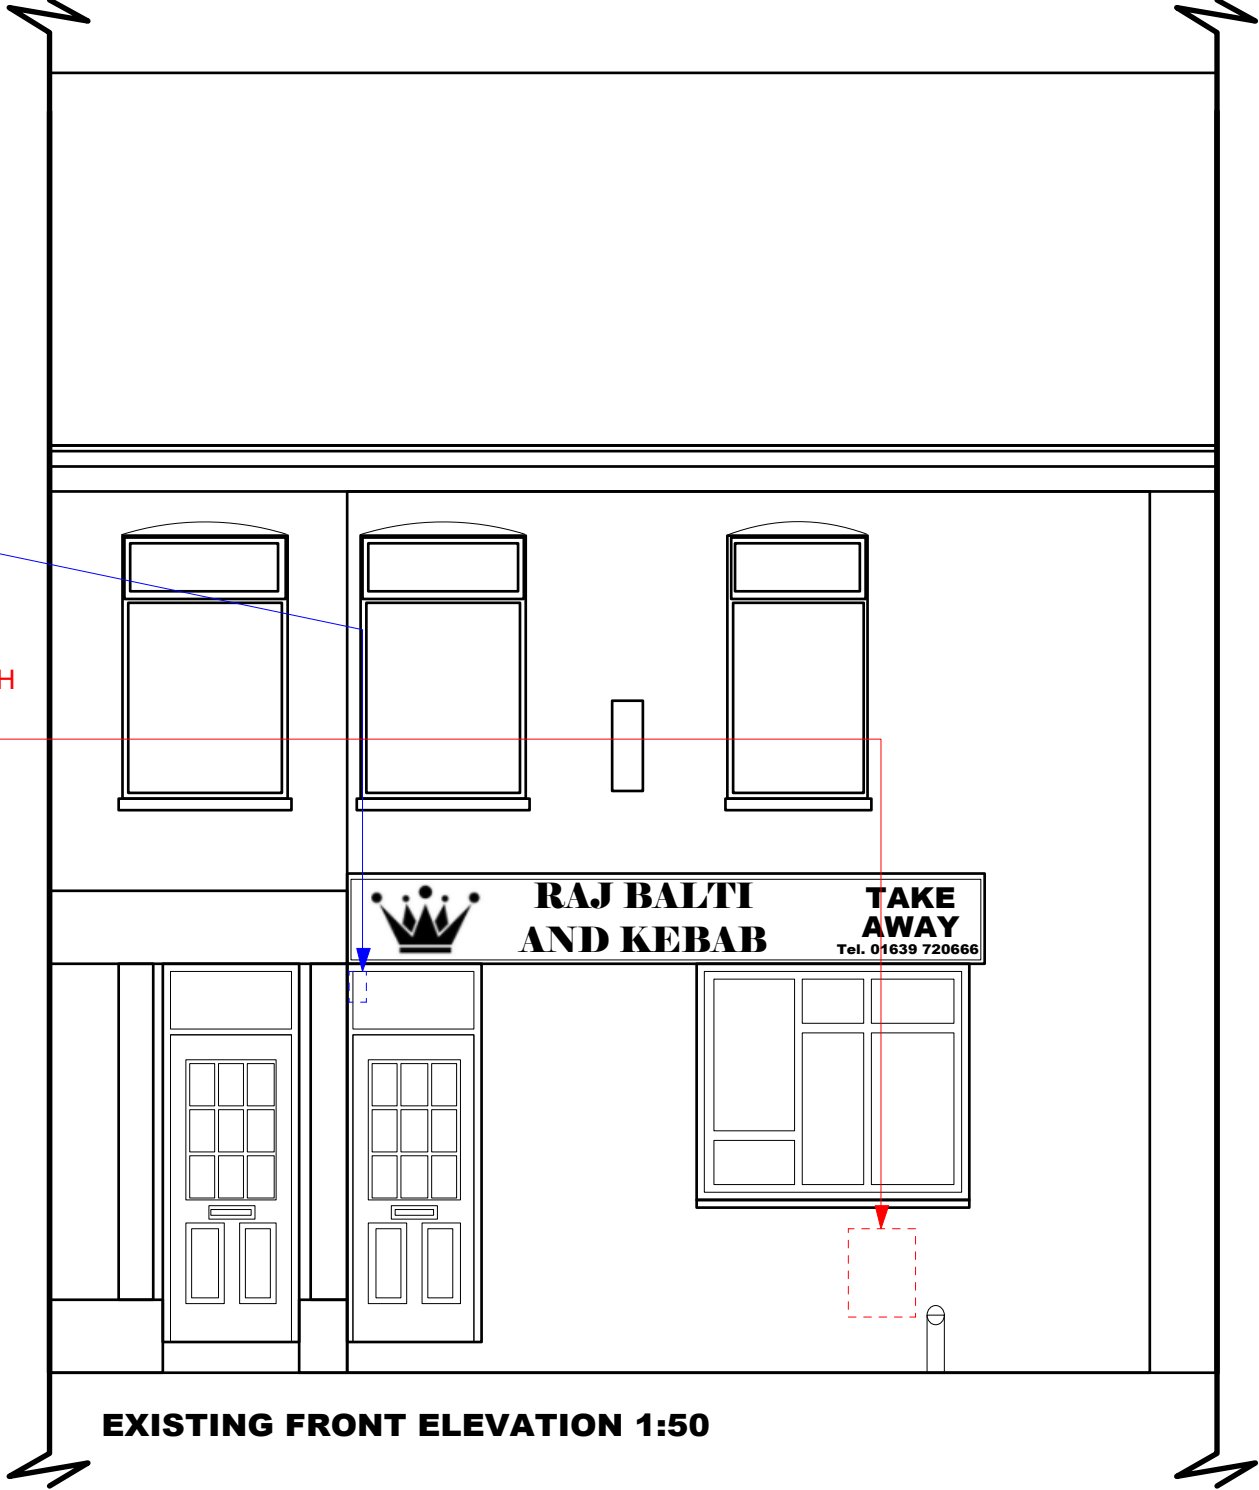

EXISTING FRONT ELEVATION 1:50

 ARCHITECTURAL DESIGN & INTERIORS ~tel: 07976 754122 ~email: shippers@inbox.com 40 Glanmor Road, Swansea, SA2 0PT	Client : Shahin Khan: Raj Balti.
	Project : RAJ BALTI: 96 High St, Glynneath, Neath, SA11 5AL Tel. 01639 720666
	Title : EXISTING PLANS & ELEVATIONS
	Scale : 1:50@A3
	Date : 16/02/2021
	Drawing No. : 001
	Rev J:

Figured dimensions are to be followed in preference to dimensions scaled from drawing. All dimensions are to be checked on site by contractors and said dimensions are to be their responsibility. Drawing errors or omissions are to be reported to designer. All contractors are to conform to all statutory regulations (Planning, Building Control, British Standards etc.), liaise at all times with relevant Local Authority, confirm approvals have been granted and advise client accordingly. This drawing is the copyright of Andrew Shipley (and ADI Design) and it is issued on condition that it is not copied or disclosed to anyone without prior consent in writing from A Shipley of ADI Design.