



Superseded

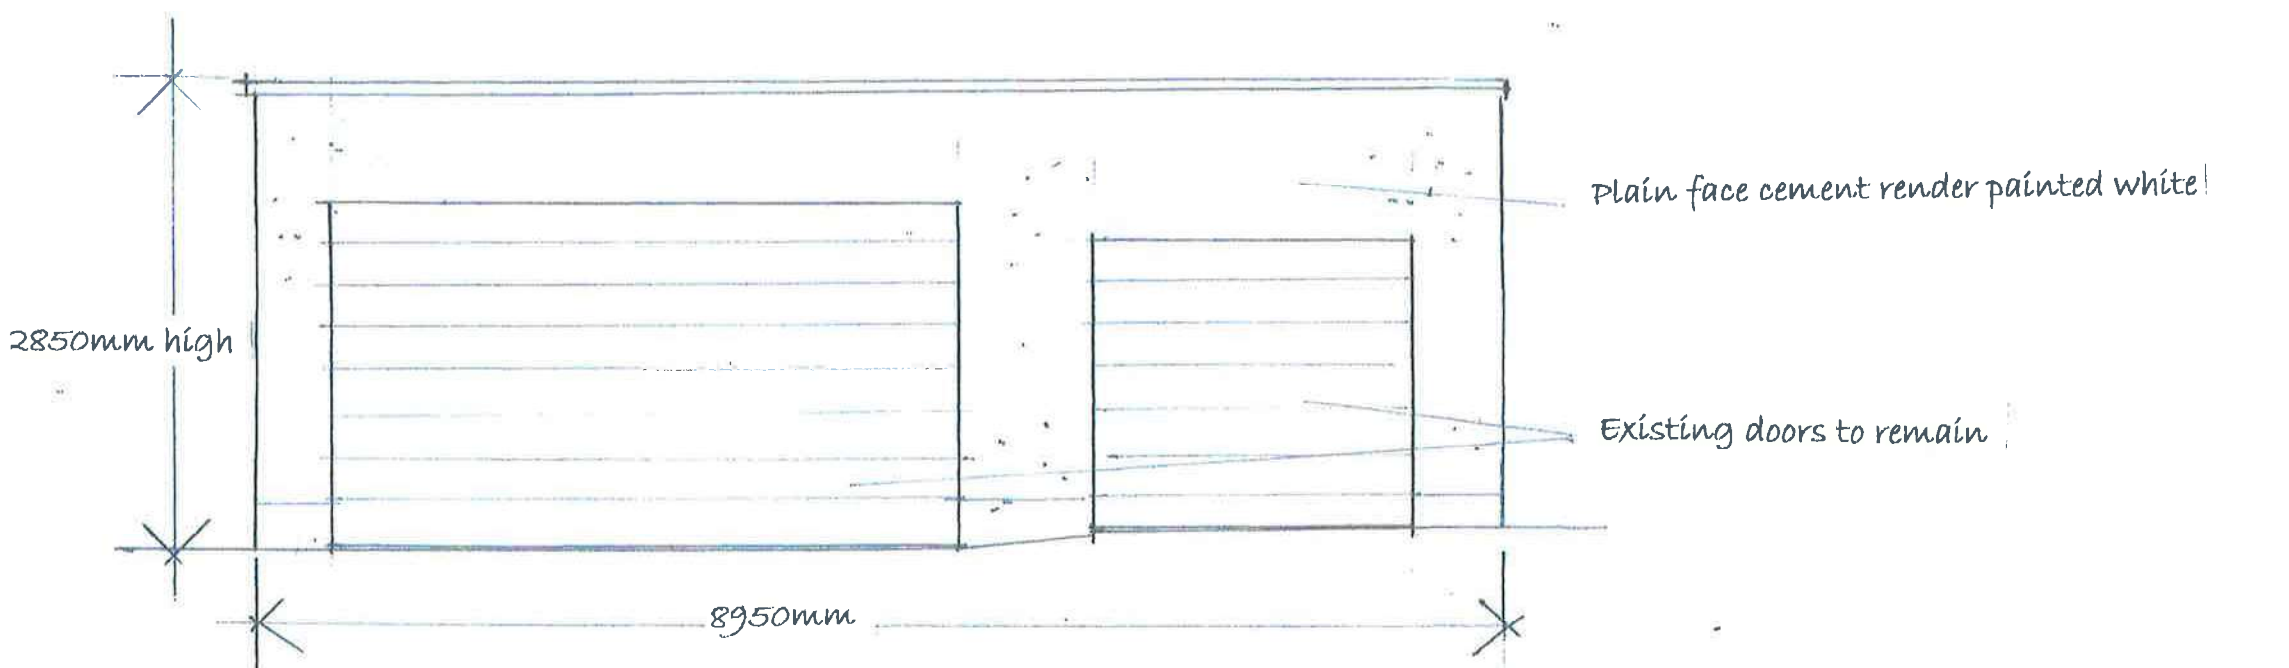

EXISTING FRONT ELEVATION

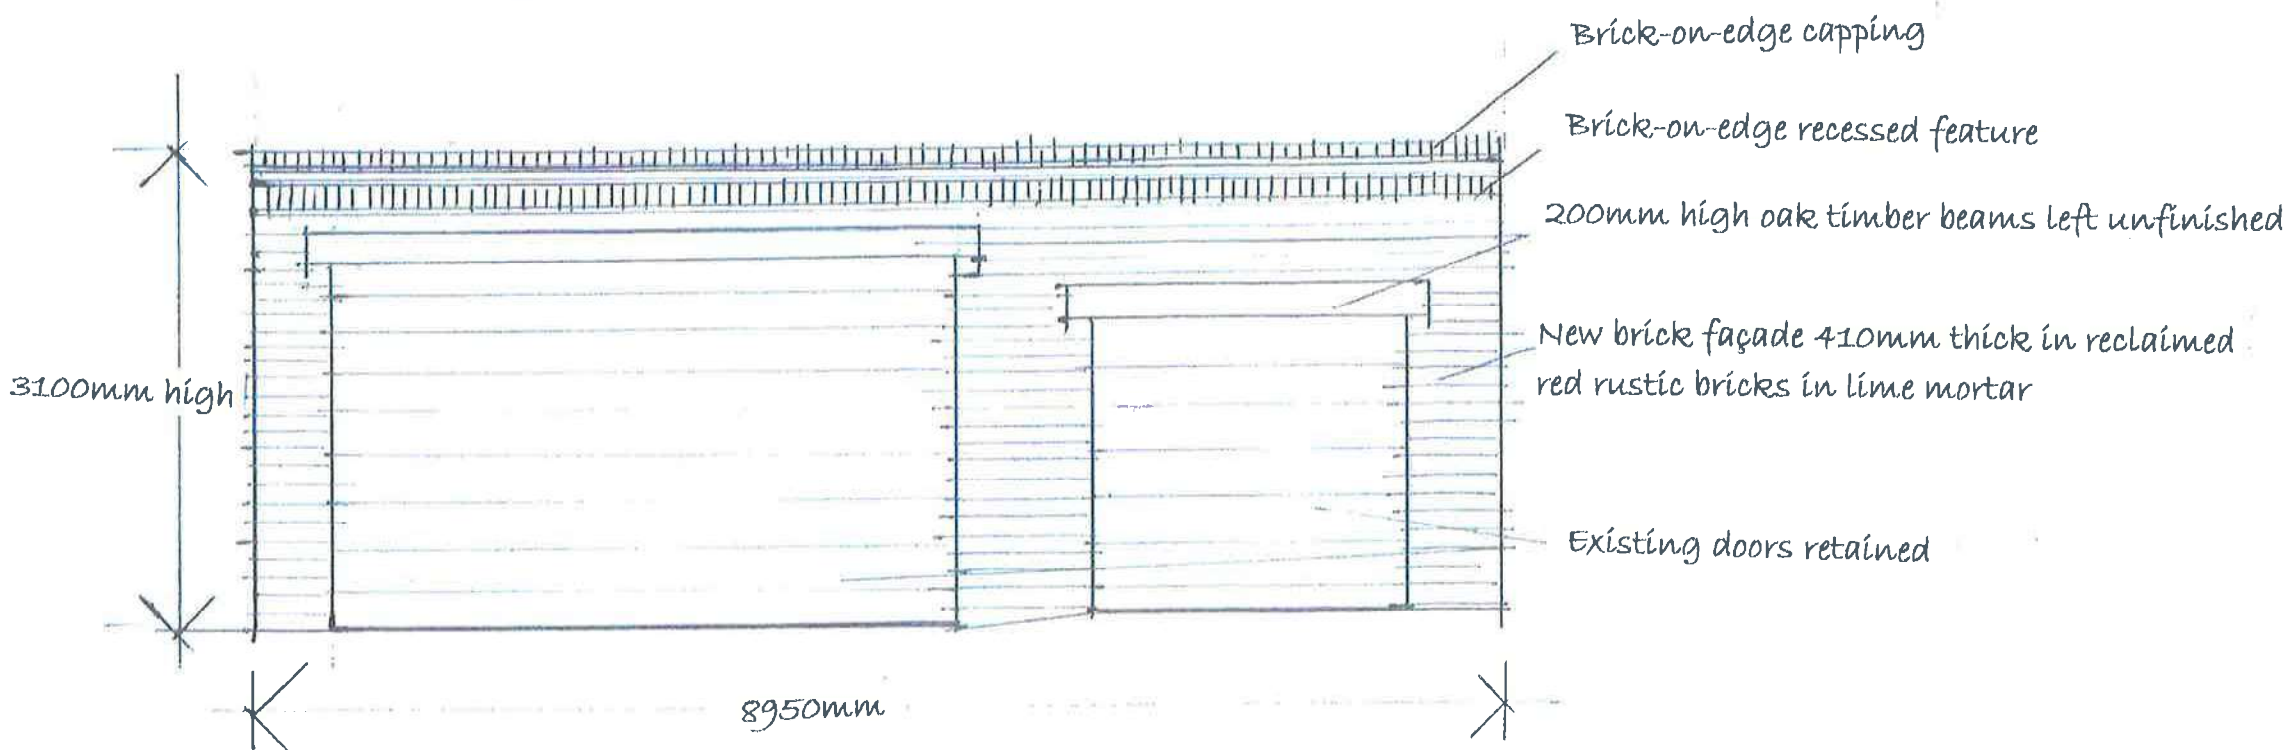

NEW FRONT ELEVATION

	MICHAEL EDWARDS MRICS CHARTERED SURVEYOR	
Client MR CLIVE THOMPSON		
Project NEW DRIVEWAY AND OTHER GENERAL ALTERATIONS TO FRONT GARDEN AT 3 SWAN ROAD BAGLAN PORT TALBOT		
Drawing Title NEW FAÇADE TO EXISTING GARAGE		
Drawing No CT3SR/05	Revision	Scale 1:50
Date MARCH 2021		
Notes		