
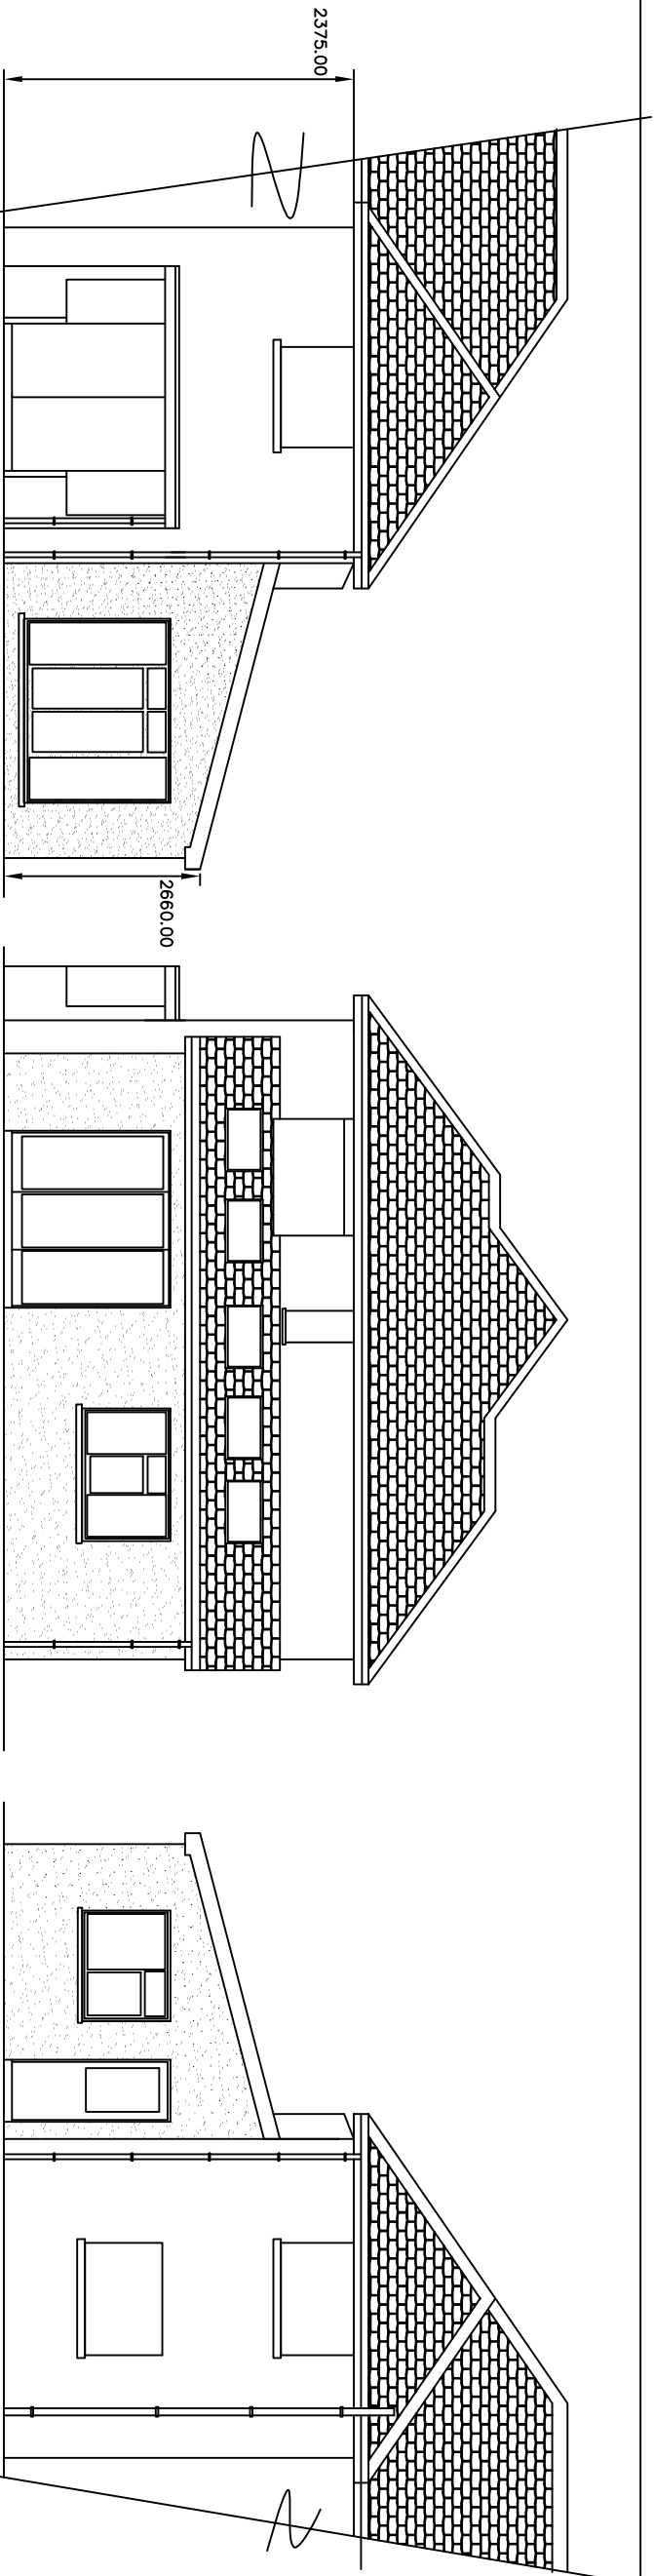
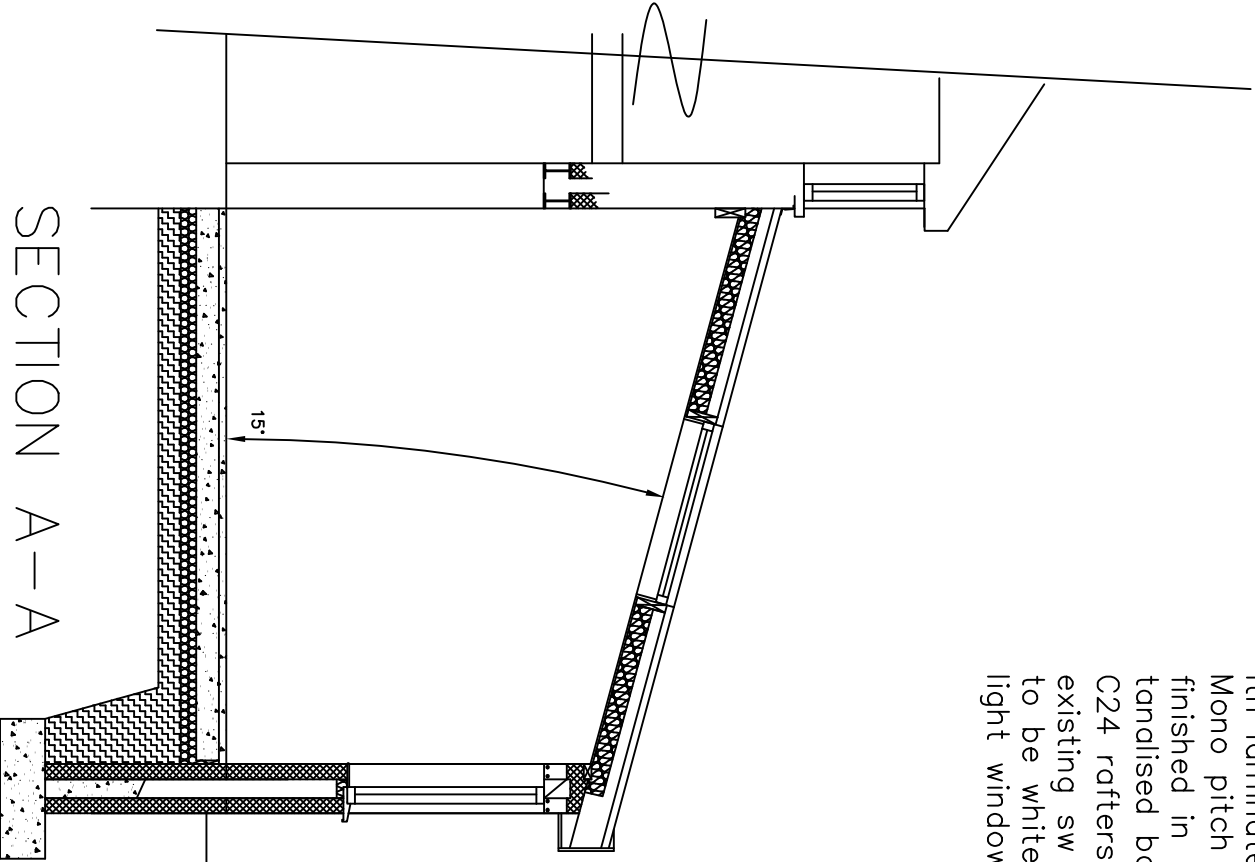
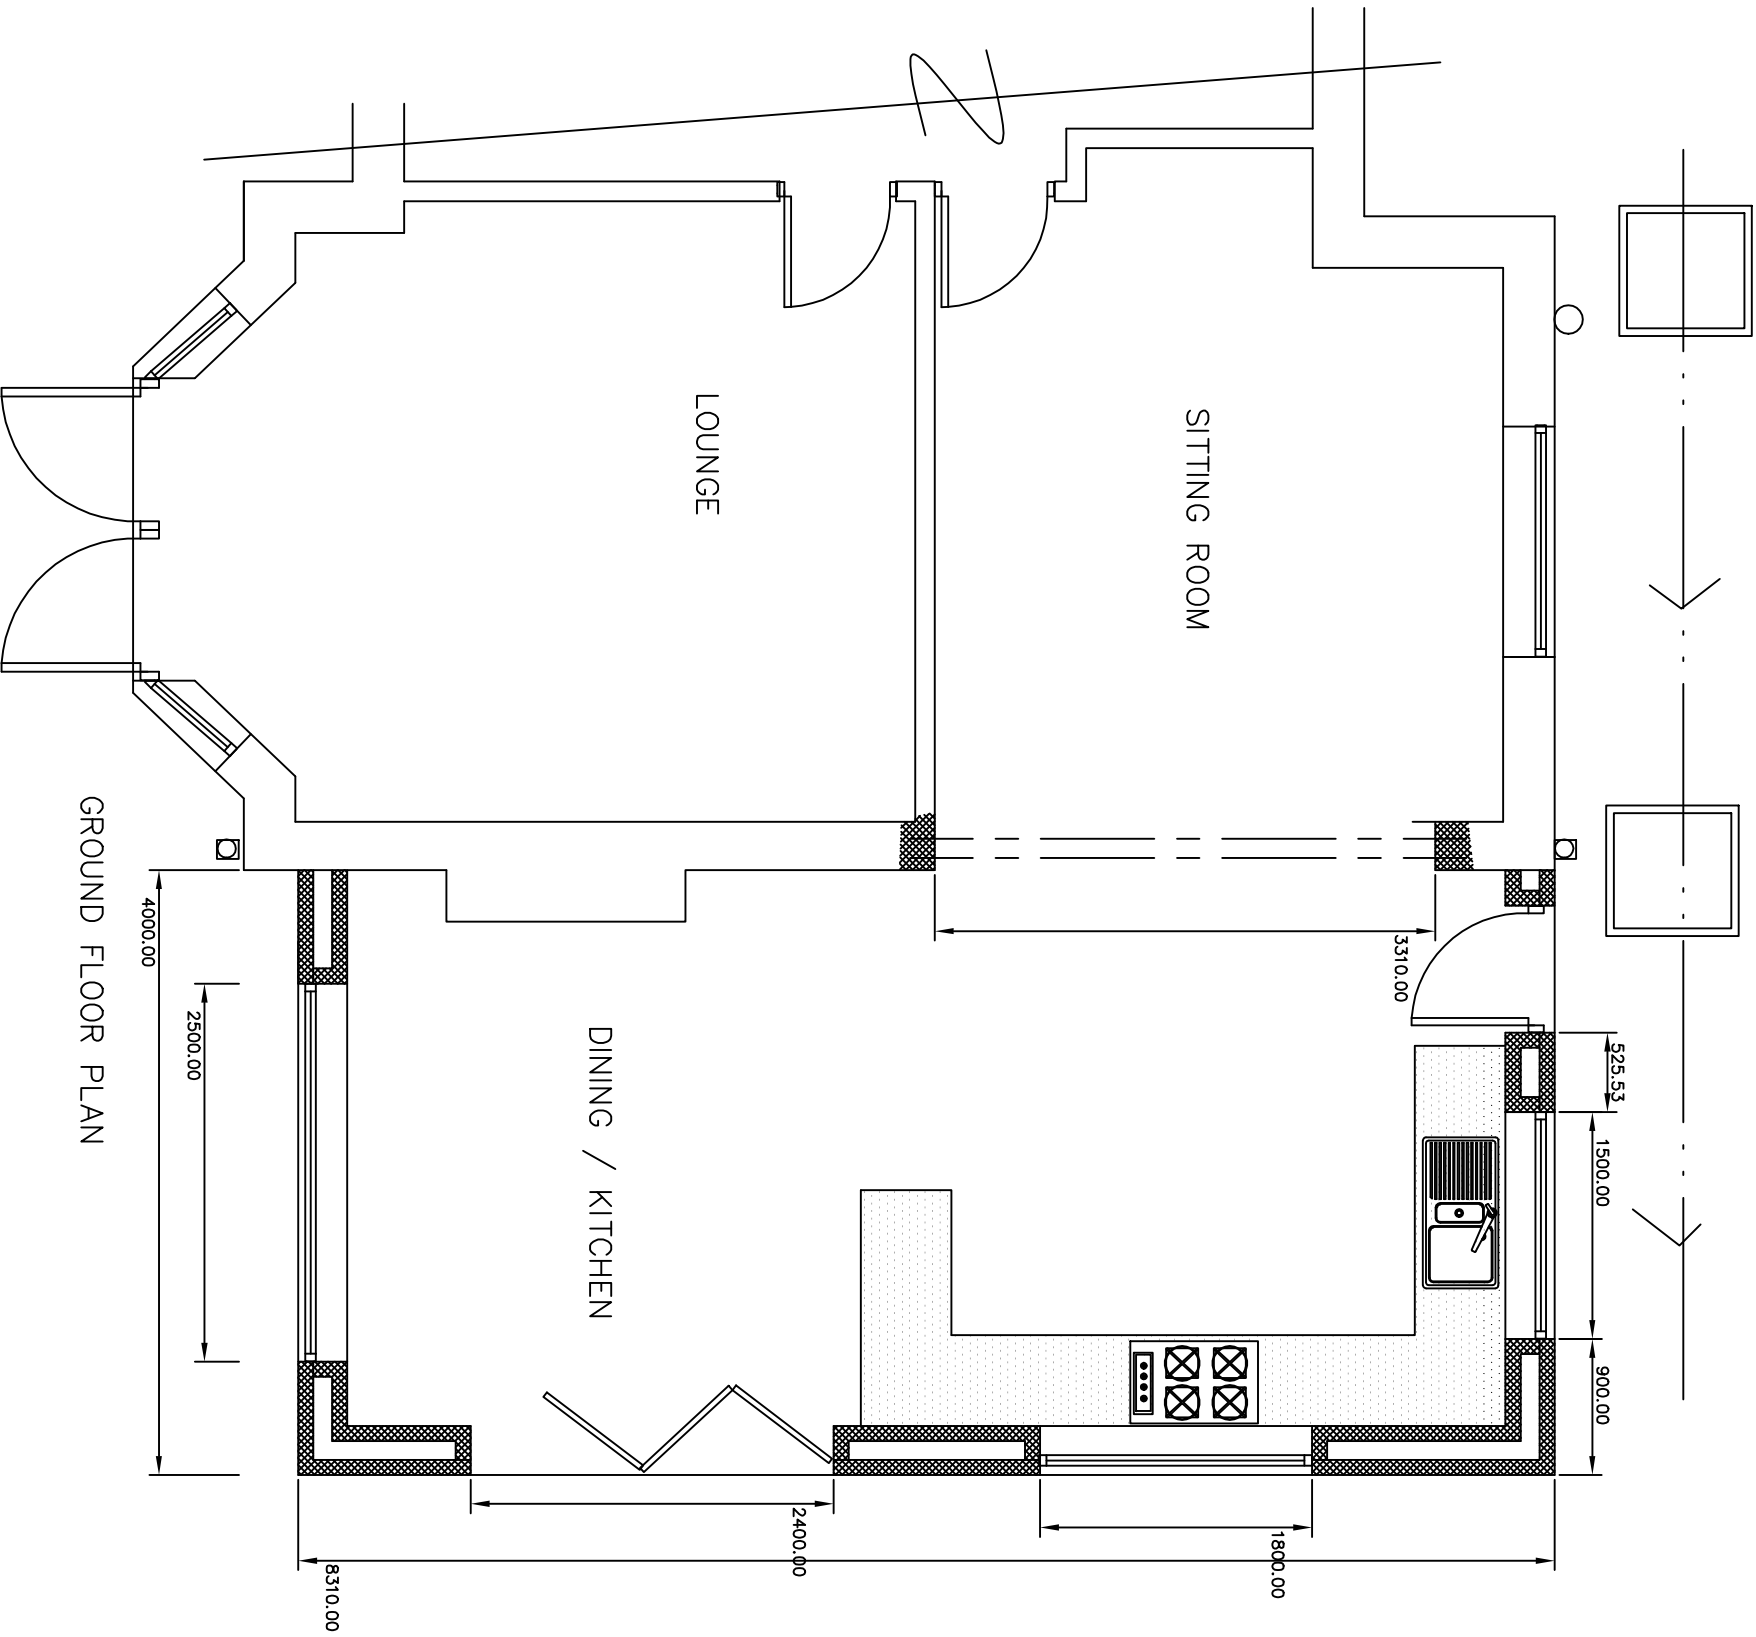


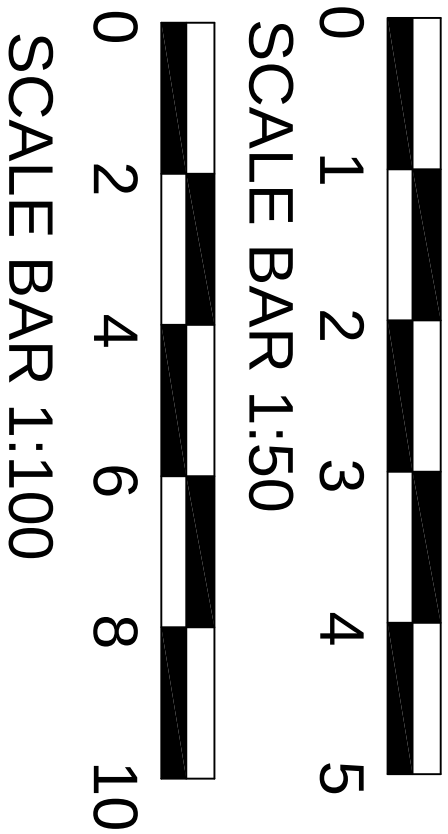

NORTH ELEVATION

WEST ELEVATION


SOUTH ELEVATION

PLANNING NOTES :

1/ Demolish existing conservatory to gable elevation & ca. 2/ Form new single storey extension in 325 cavity wall blockwork, rendered externally to match existing property. Windows & doors to be white powder coated aluminium, with laminated or toughened double glazed units. Mono pitch roof structure to min pitch of 15 degs, and finished in SANDTOFT 20/20 clay roof tiles on 200x50 tanalised battens on breathable roofing felt on 50x25 C24 rafters @ max 400 cc's. R/w goods to discharge into existing sw drainage system. Fascias/soffits/barge boards to be white upvc. Incorporate FAKRO FTU—V Z WAVE roof light windows 1140x1180 inc for proprietary flashing kits.

Rev A : March 2021 : omitted dressed stonework finish

© copyright

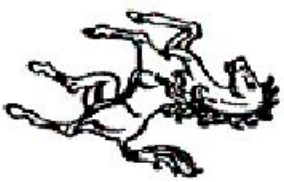

INVICTA
Building
Advisory
Service

Min y'r Efail, High Street, Nantylfyllon,
Macclesg, CF34 0BW
Tel 07971 458724
E Mail : INVICTA7777@YAHOO.CO.UK



Clients
MR & MRS HOLLOWAY

Job Title
PROPOSED EXTENSION
AT:
39 AFAN ROAD
DYFFRYN RHONDDA

Drawing Title
PLANS AS PROPOSED

Drawing No. 39AR/2/21A Date March 2021 Scale 1:50 & 1:100