



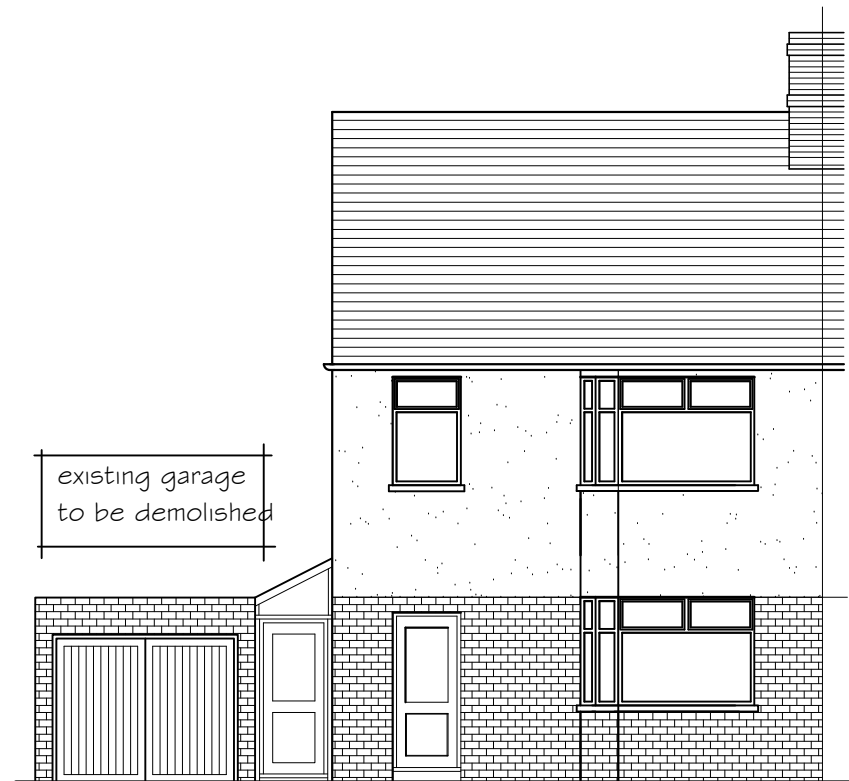


EXISTING FRONT ELEVATION

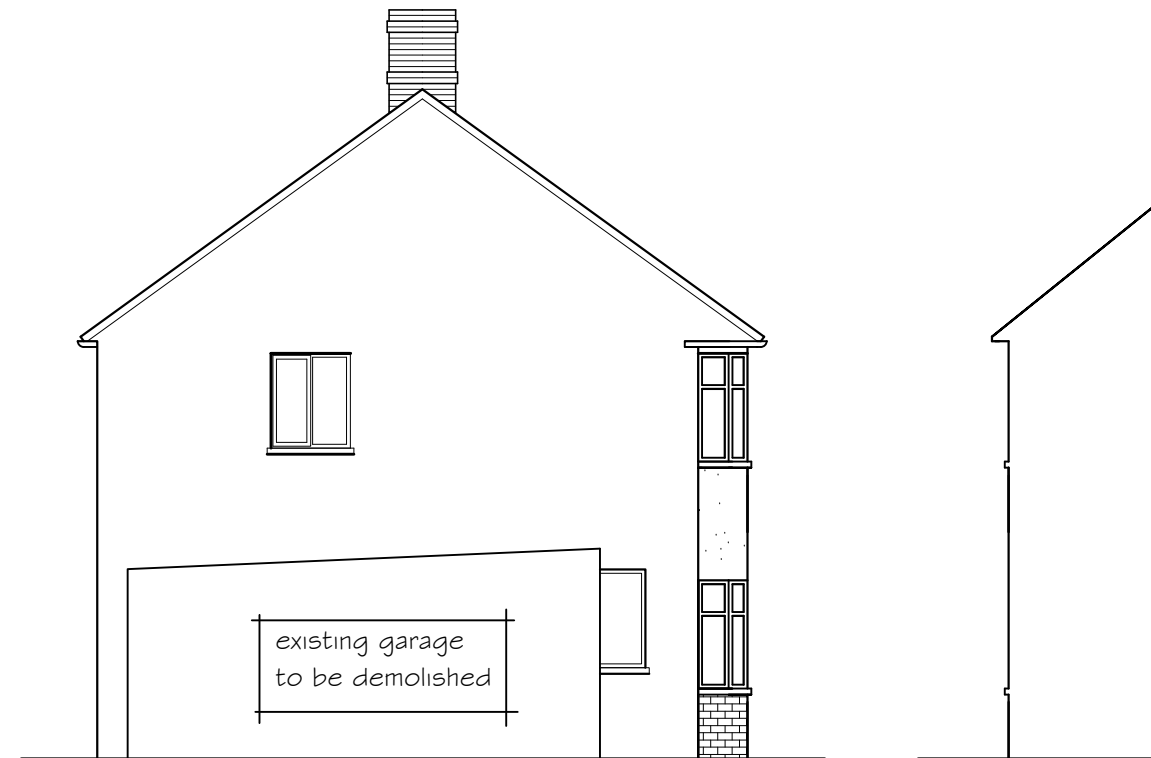

EXISTING LH SIDE ELEVATION

EXISTING RH SIDE ELEVATION

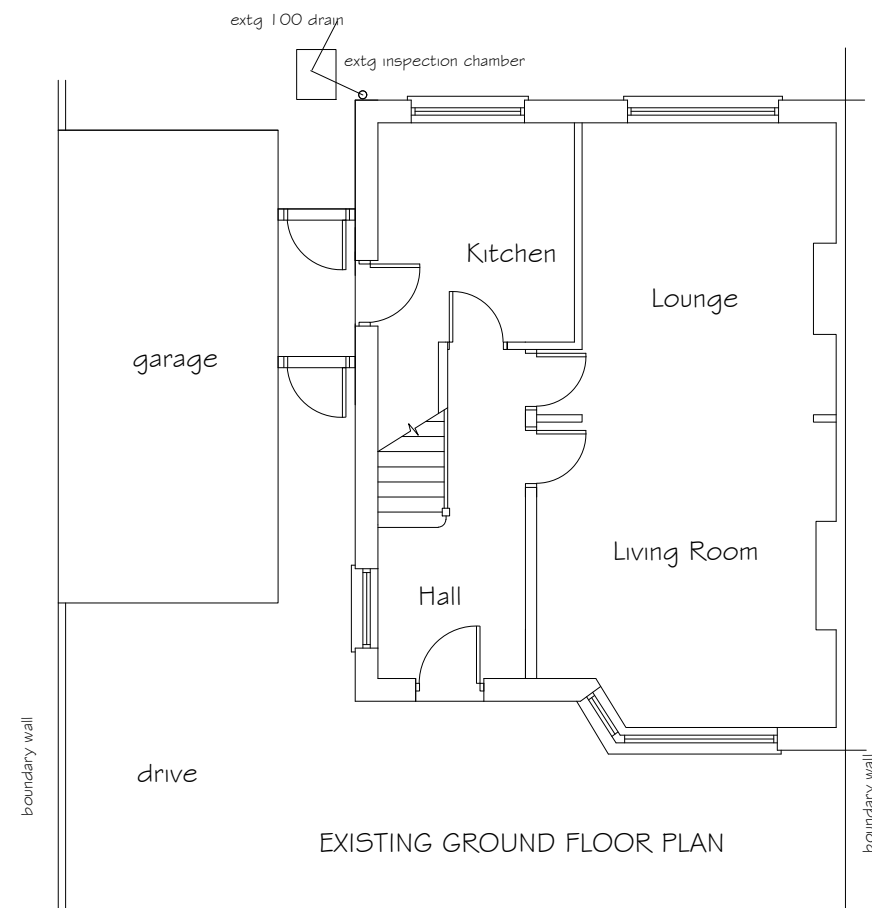

EXISTING GROUND FLOOR PLAN



EXISTING REAR ELEVATION

Existing Materials & Finishes

Roof

concrete tile
White PVCu fascia, soffit and barge boards.
White PVCu rainwater goods

Walls

facing brick and render & dash finish

Windows & doors to comprise of
double glazed White PVCu units.

project title
single storey extension
195 Western Avenue
Sandfields Port Talbot

drawing title
Existing Elevations

drawing No
195WA - 02 Rev A

date March 2021 scale 1:100

Revision A 10/03/21
dimensions corrected