



Block Plan

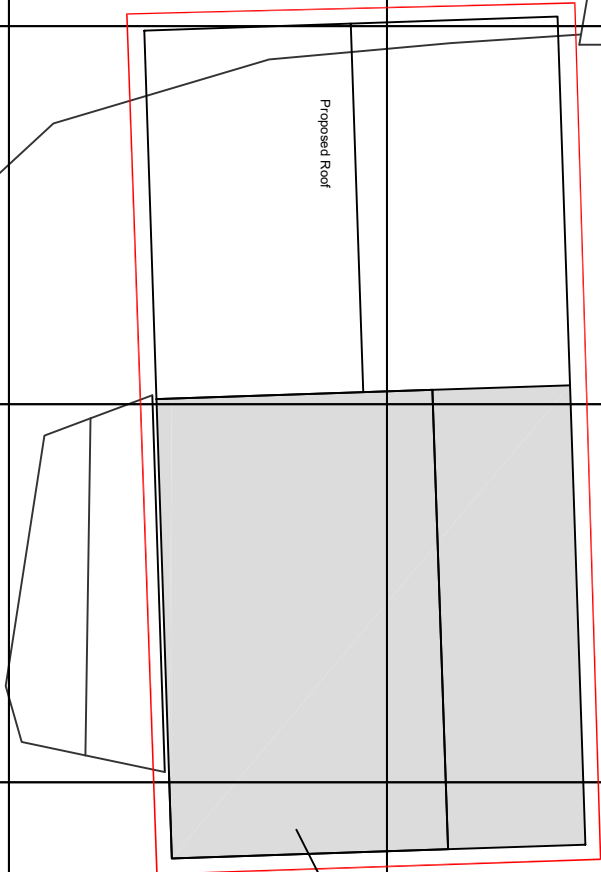

Scale 1:200

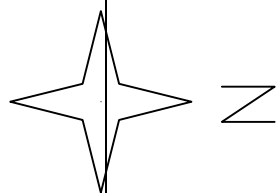

DO NOT SCALE THIS DRAWING

Revisions

Project

Project No

Drawing No

Revision

Client

Tyn Y Cwm Farm

1001

103

Mr Hopkins

Drawing Description

Proposed Block/Roof Plan

Drawn By

MCA

Scale

1:500 @ A4

Date

Feb 2021