


Floor Plan

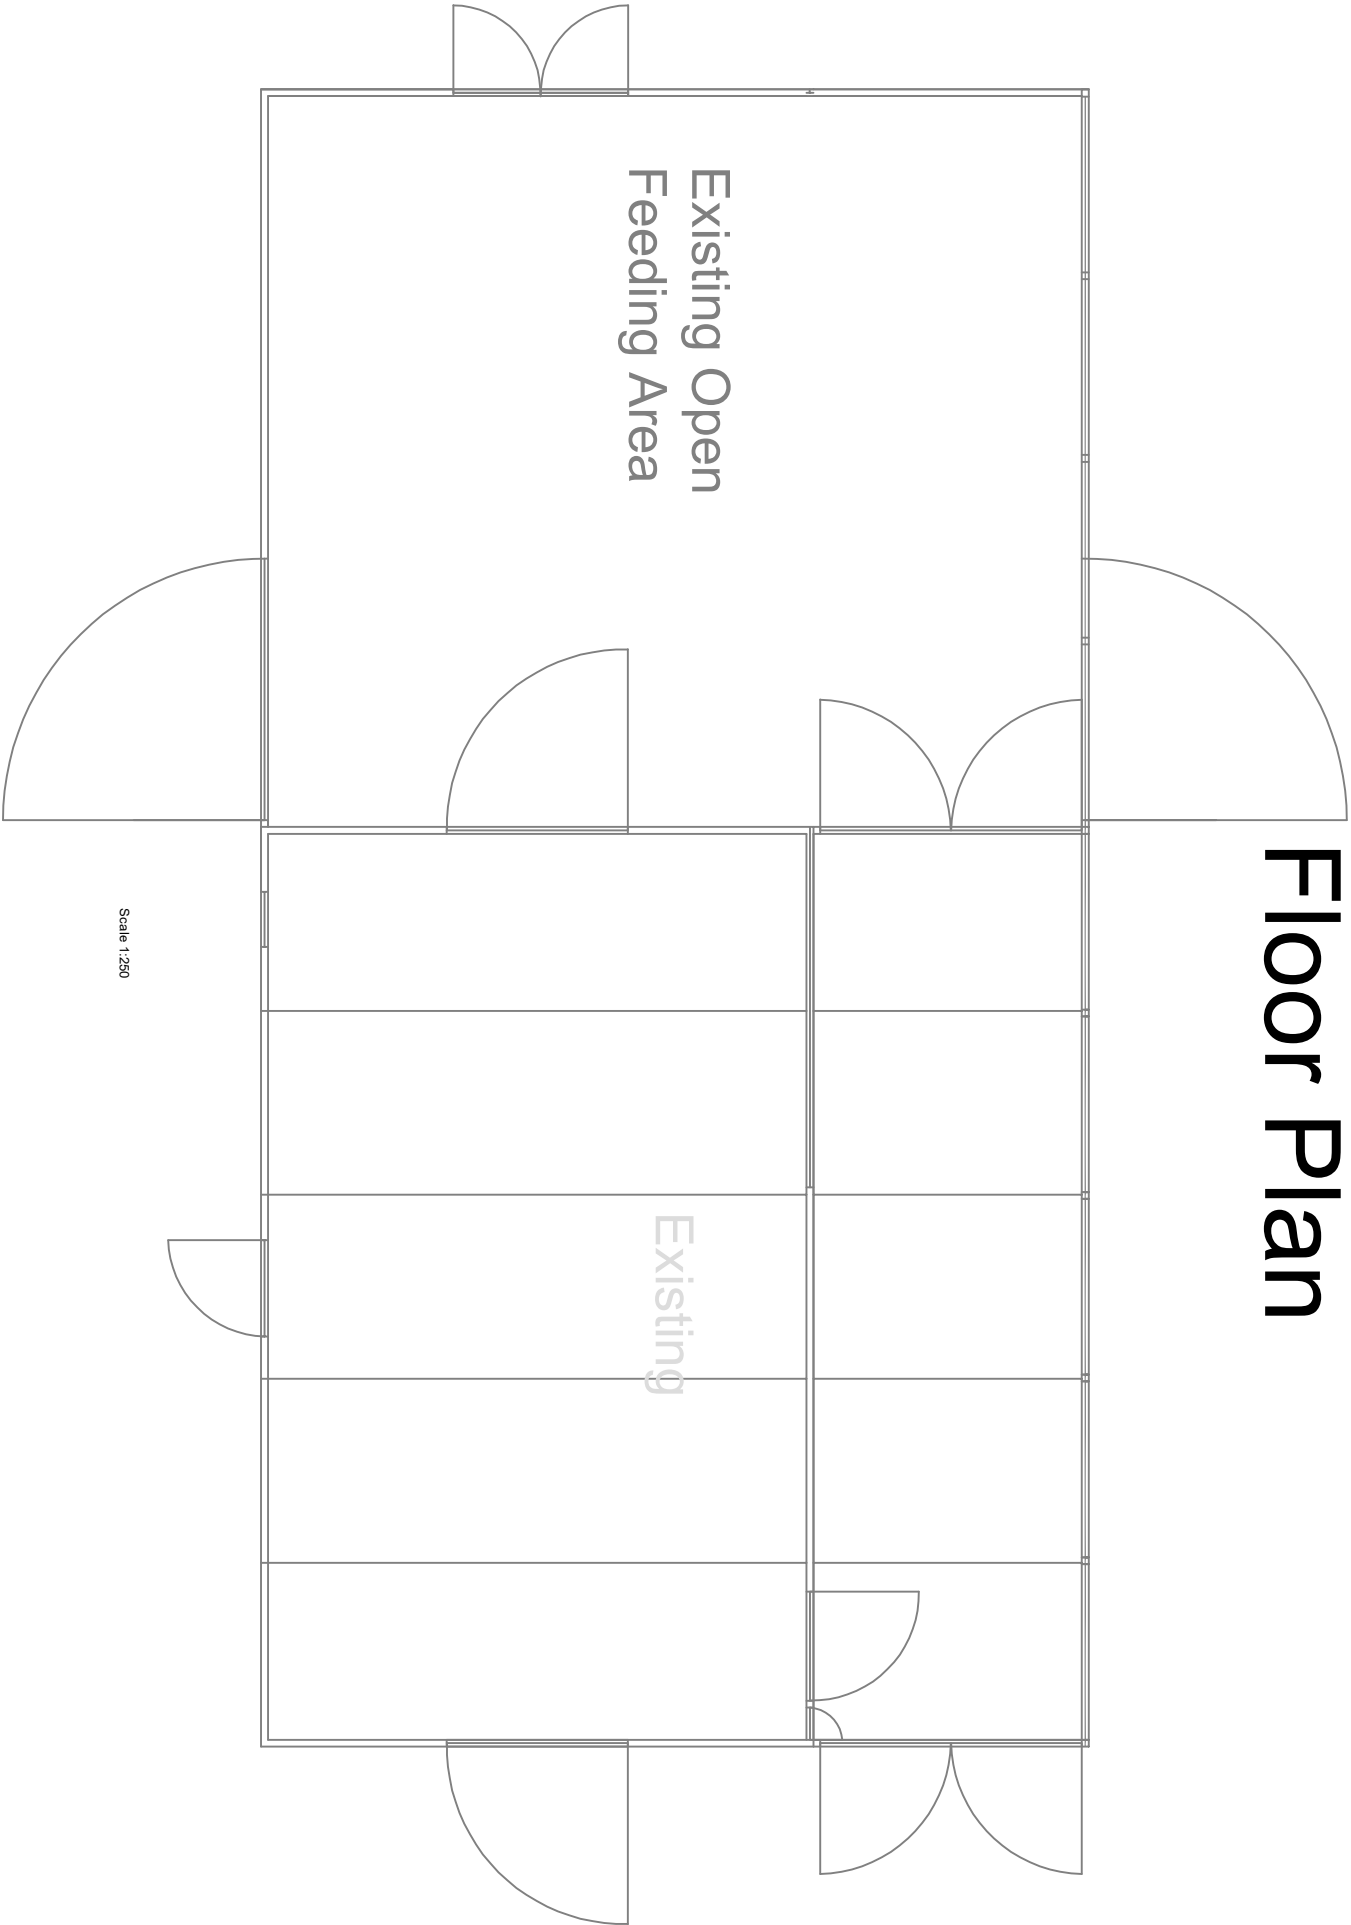

Scale 1:250



DO NOT SCALE THIS DRAWING

Revisions		Project	Project No	Drawing No	Revision	Client
		Tyn Y Cwm Farm	1001	104		Mr Hopkins
		Drawing Description	Drawn By	Scale	Date	
		Existing Floor Plan	MGA	1:250 @ A4	Feb 2021	