


Existing & Proposed Front Elevation

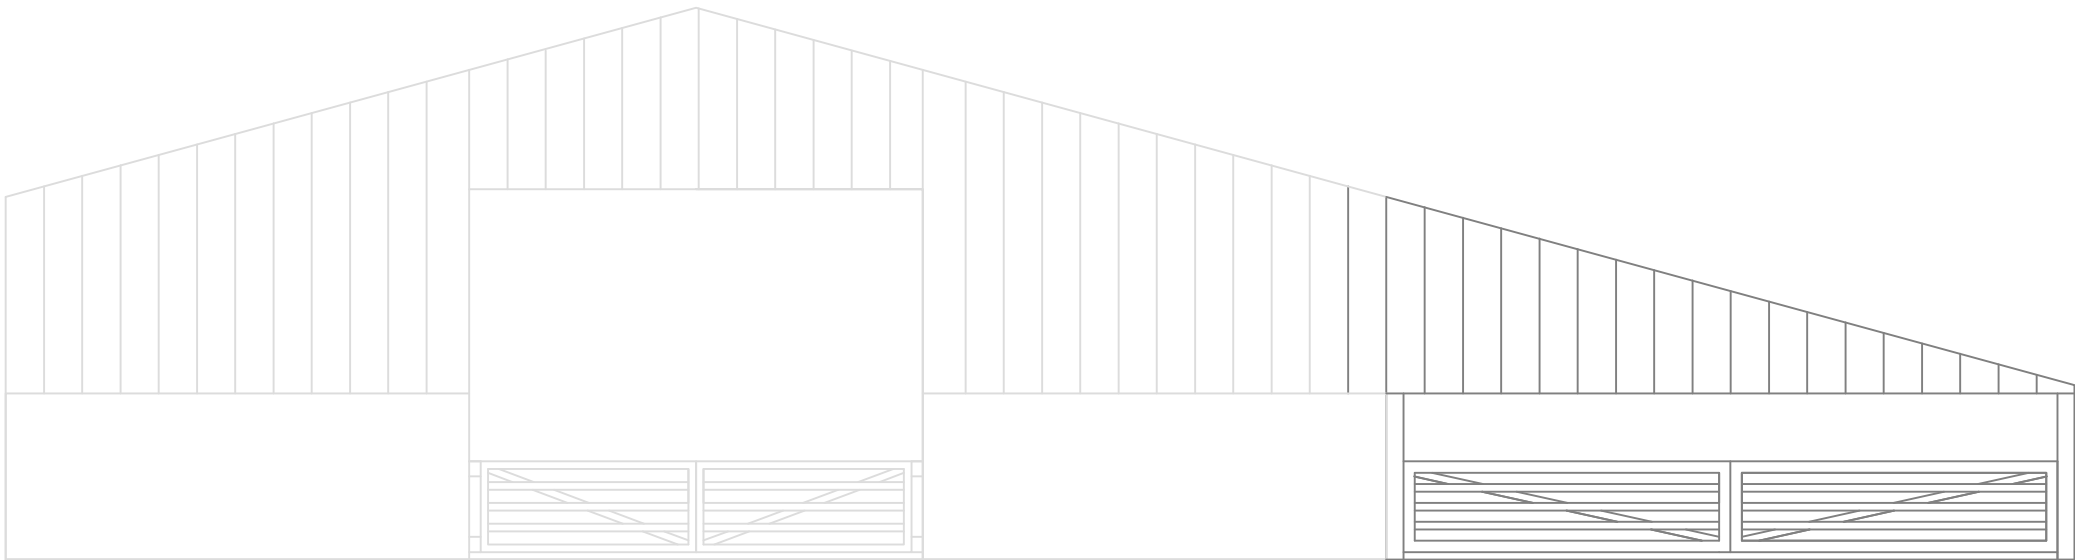

Scale 1:100



DO NOT SCALE THIS DRAWING

Revisions	Project	Project No	Drawing No	Revision	Client
	Tyn Y Cwm Farm	1001	106		Mr Hopkins
	Drawing Description	Drawn By	Scale	Date	
	Existing & Proposed Front Elevation	MGA	1:100 @ A4	Feb 2021	