
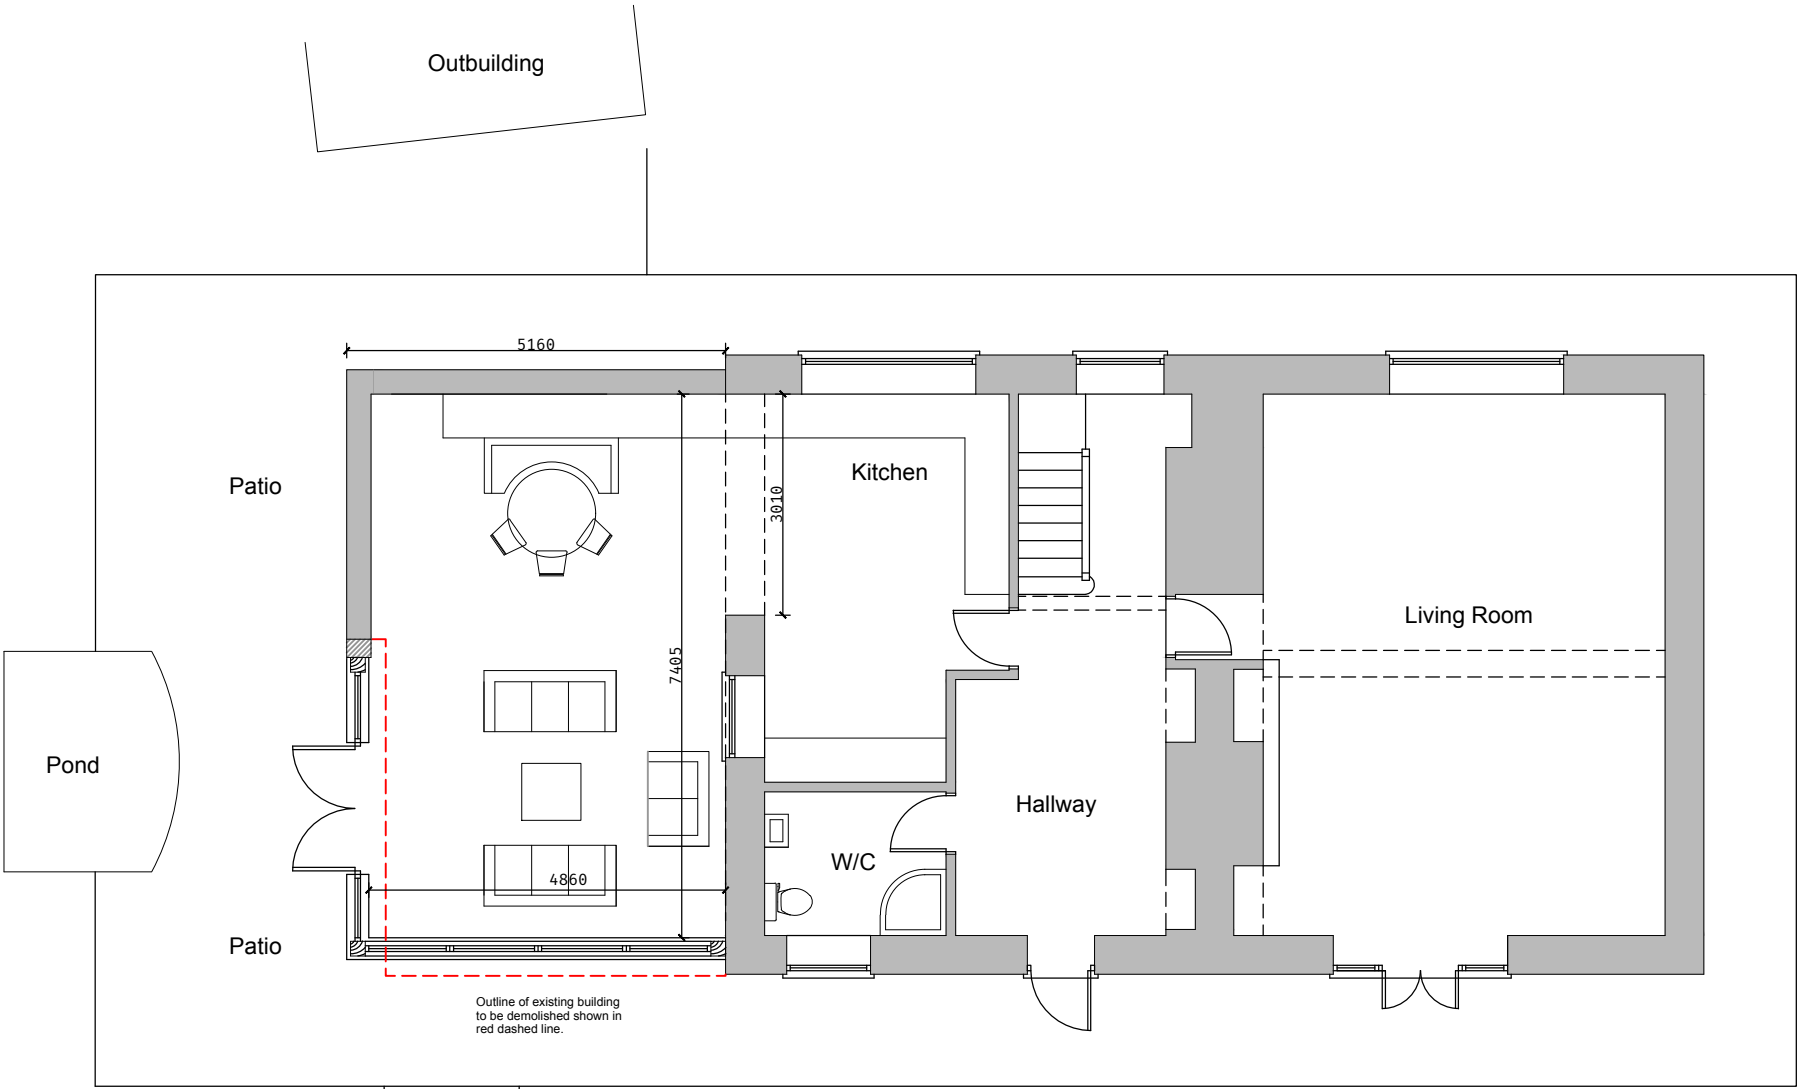


Superseded

 

PROPOSED GROUND FLOOR PLAN

CLIENT Mr & Mrs C Jackson
JOB TITLE Hirwaun Farm, Margam, SA13 2TL

DRAWING TITLE Proposed Ground Floor Plan
NUMBER 180-10

SCALE 1:100 @ A3
REVISION -

DRAWN BY IRJ
DATE March 21

REVISION NOTES