

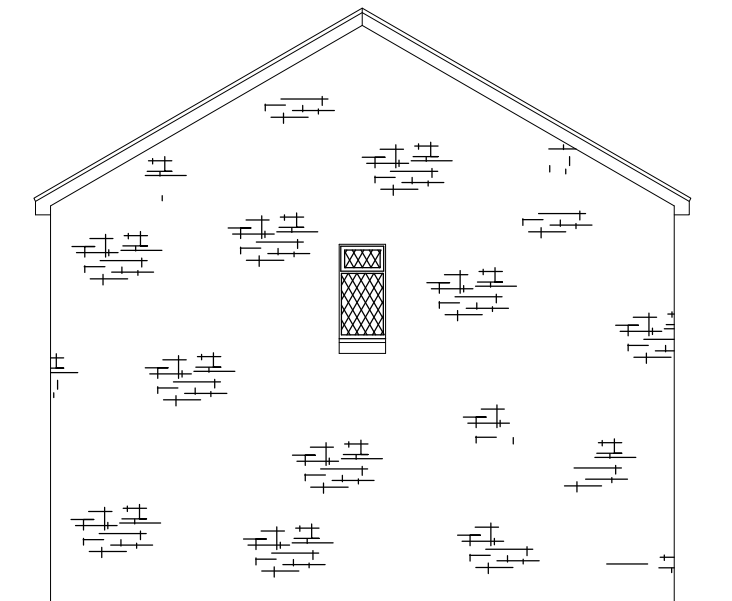



Superseded

 


PROPOSED SIDE (EAST) ELEVATION

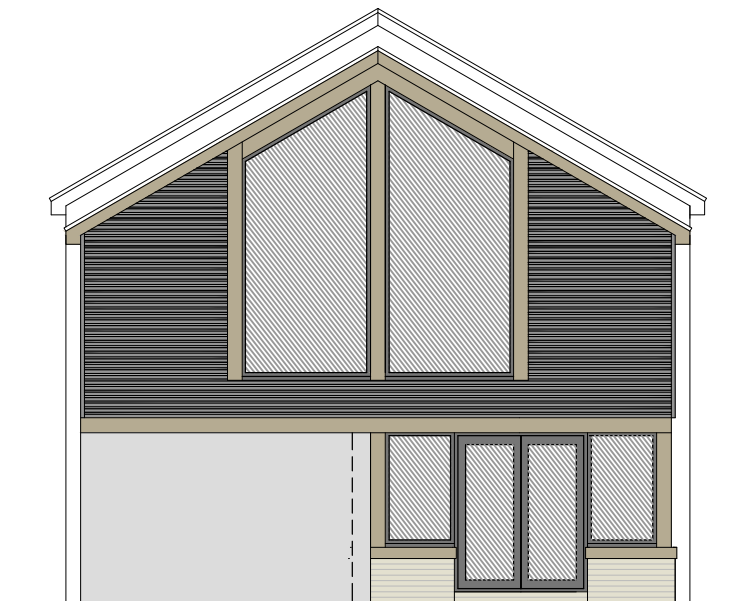


PROPOSED SIDE (EAST) ELEVATION

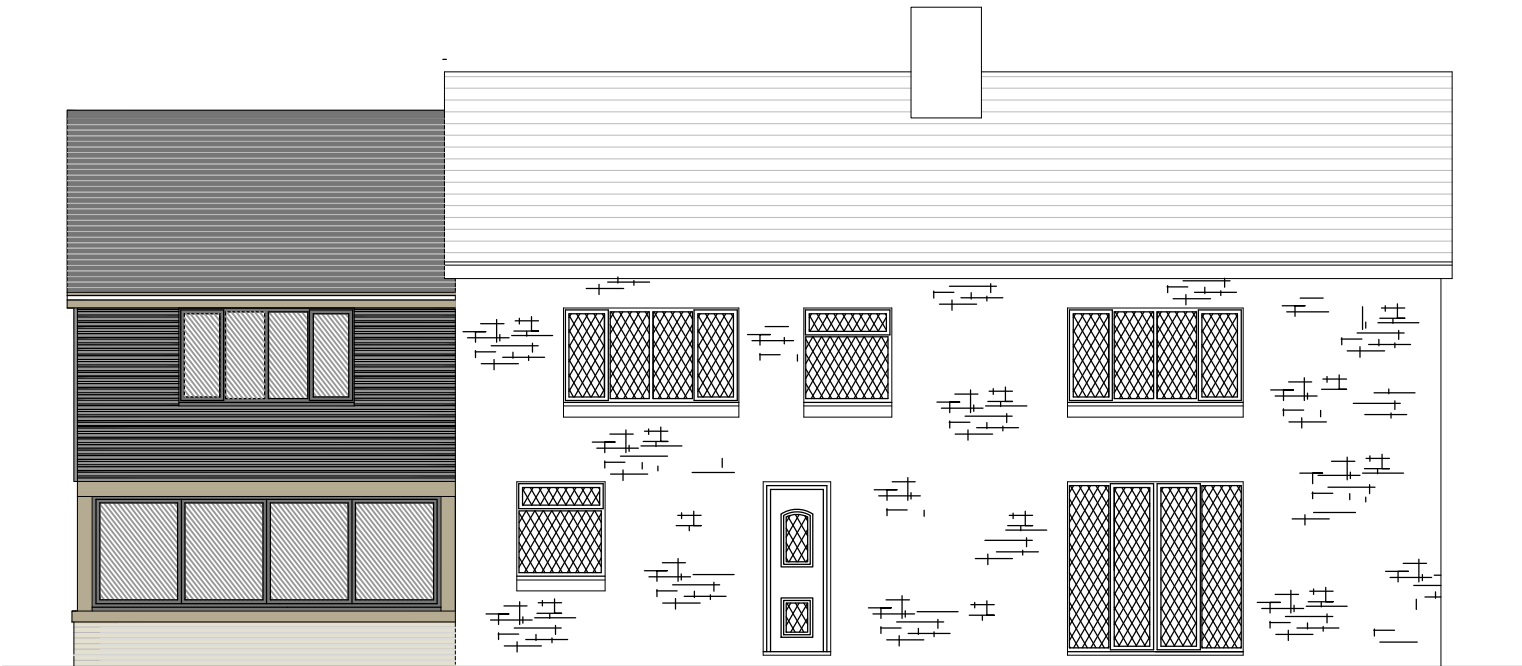


PROPOSED FRONT ELEVATION

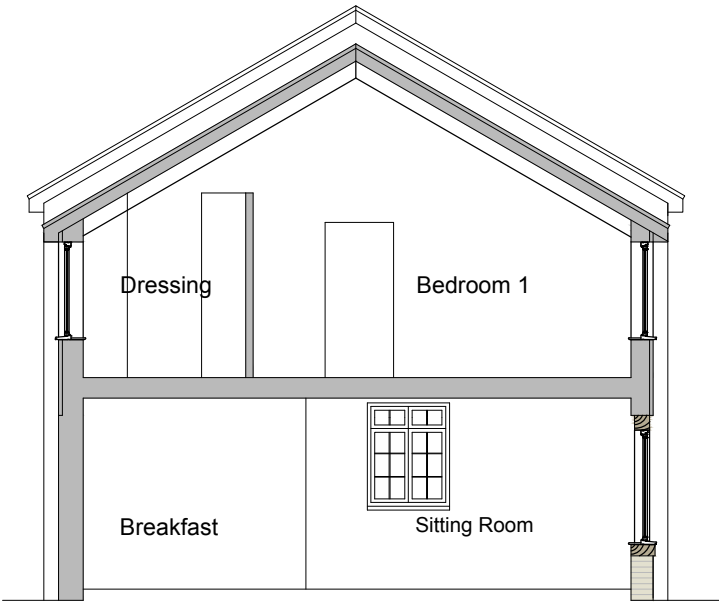

PROPOSED SECTION A-A

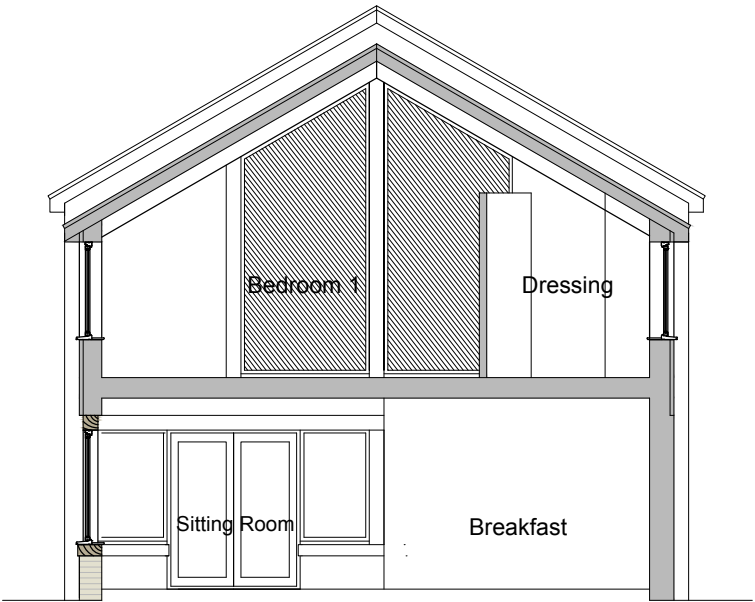

PROPOSED SECTION B-B

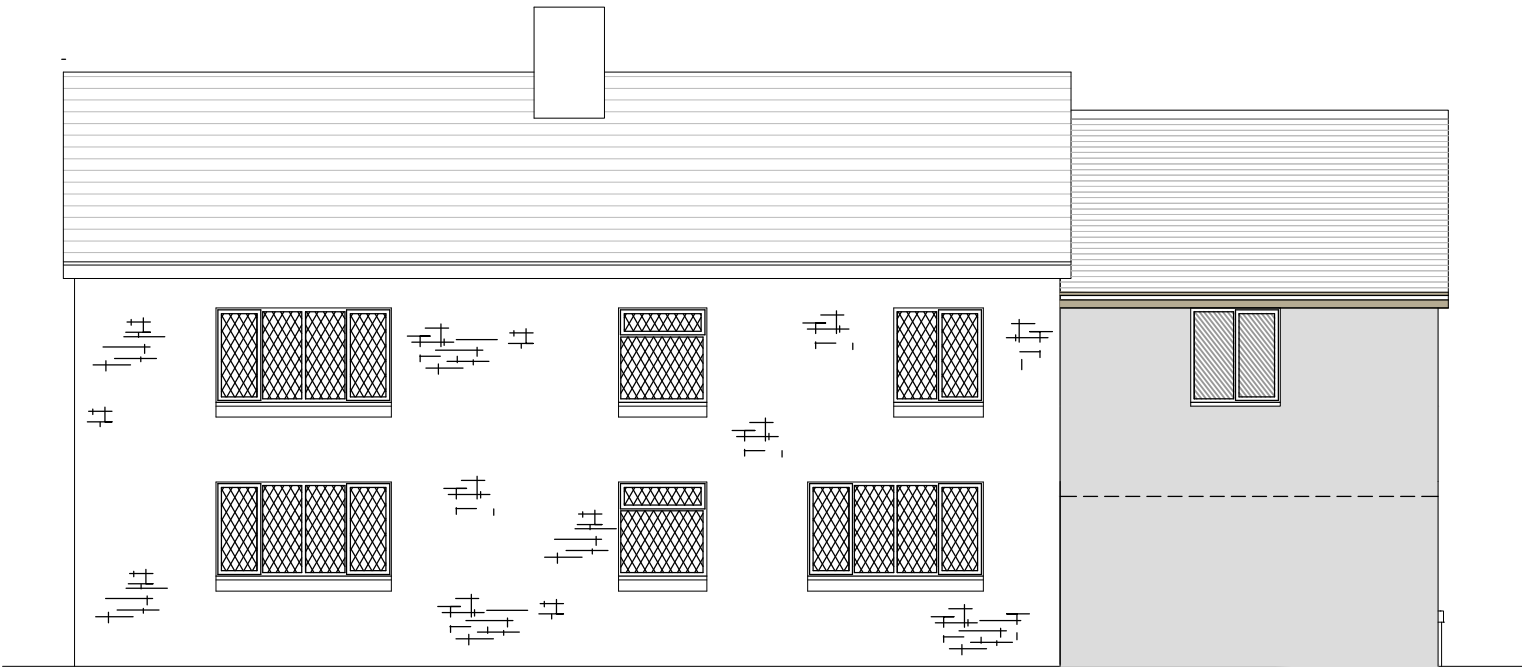

PROPOSED REAR ELEVATION

CLIENT	Mr & Mrs C Jackson	DRAWING TITLE	Proposed Elevations & Section	SCALE	1:100 @ A3	DRAWN BY	IRJ	REVISION NOTES
JOB TITLE	Hirwaun Farm, Margam, SA13 2TL	NUMBER	180-12	REVISION	-	DATE	March 21	