




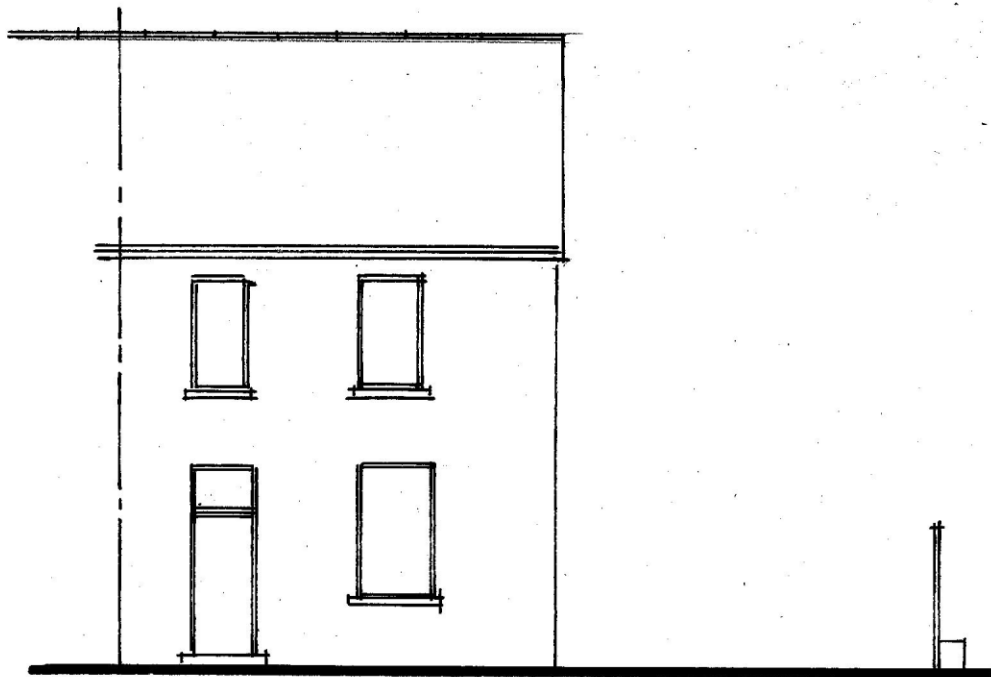

East Elevation.

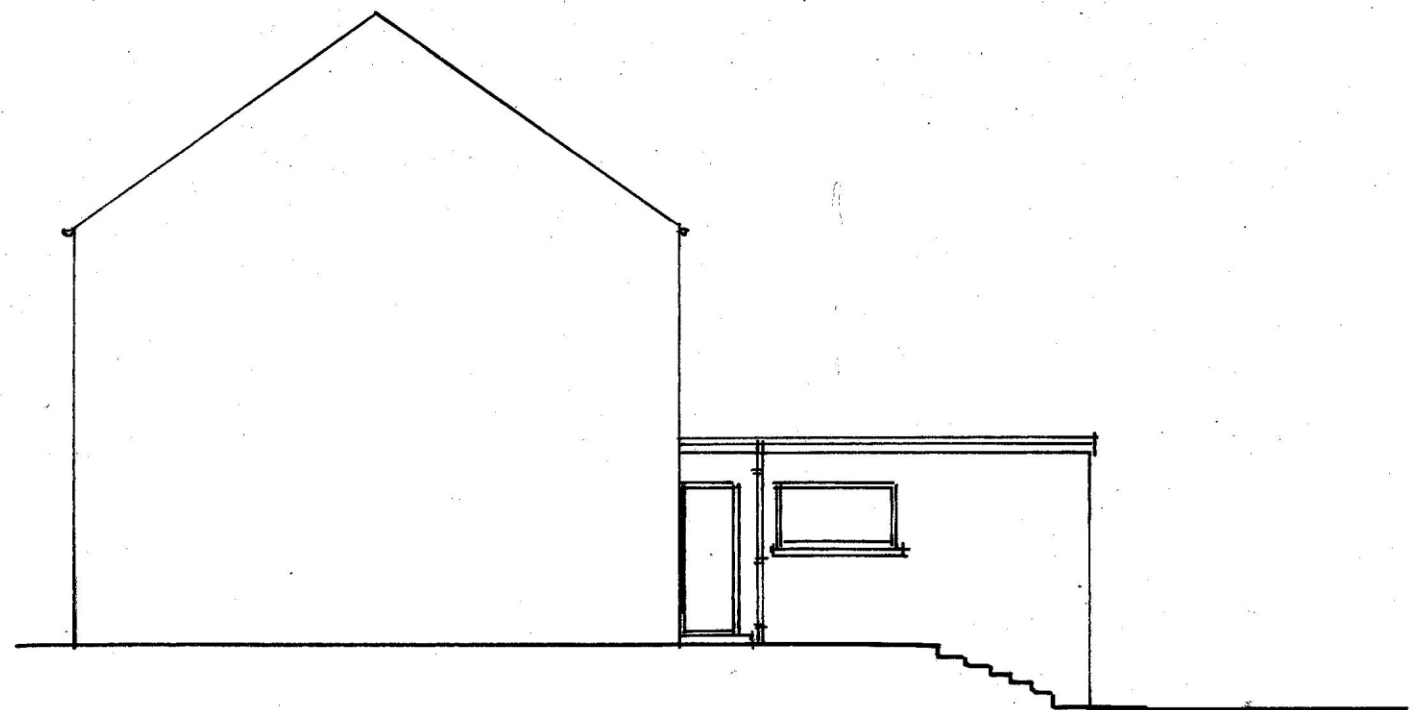

North Elevation.

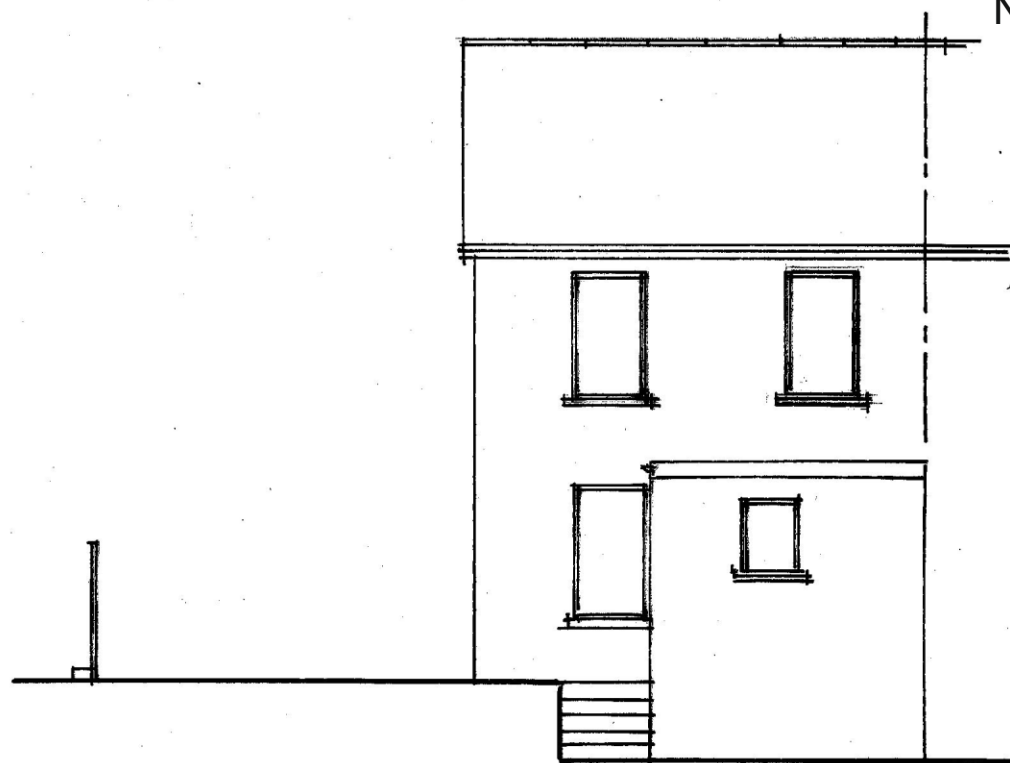

West Elevation.

Ron Bagshaw & Associates Ltd.

Architectural Design & Planning Consultants



Wood Field House
1b Rosser Terrace
Cilfrew
Neath, SA10 8LH

Contact Details -
01639 632822 (Office)
07870 863859 (Mobile)
mail@ronbagshaw.co.uk

Drawing No: SM/2021/04

Scale: 1:100 @ A3

Date: March 2021

Notes/Revisions

Proposal: Garage/bedroom extension.

Location: 19 Gelli Gron Road, Pontardawe SA8 4LU.

Client: Mr Steven Musk - same address.

Title: Existing Elevations.