





Proposed Front Elevation



Proposed Rear Elevation

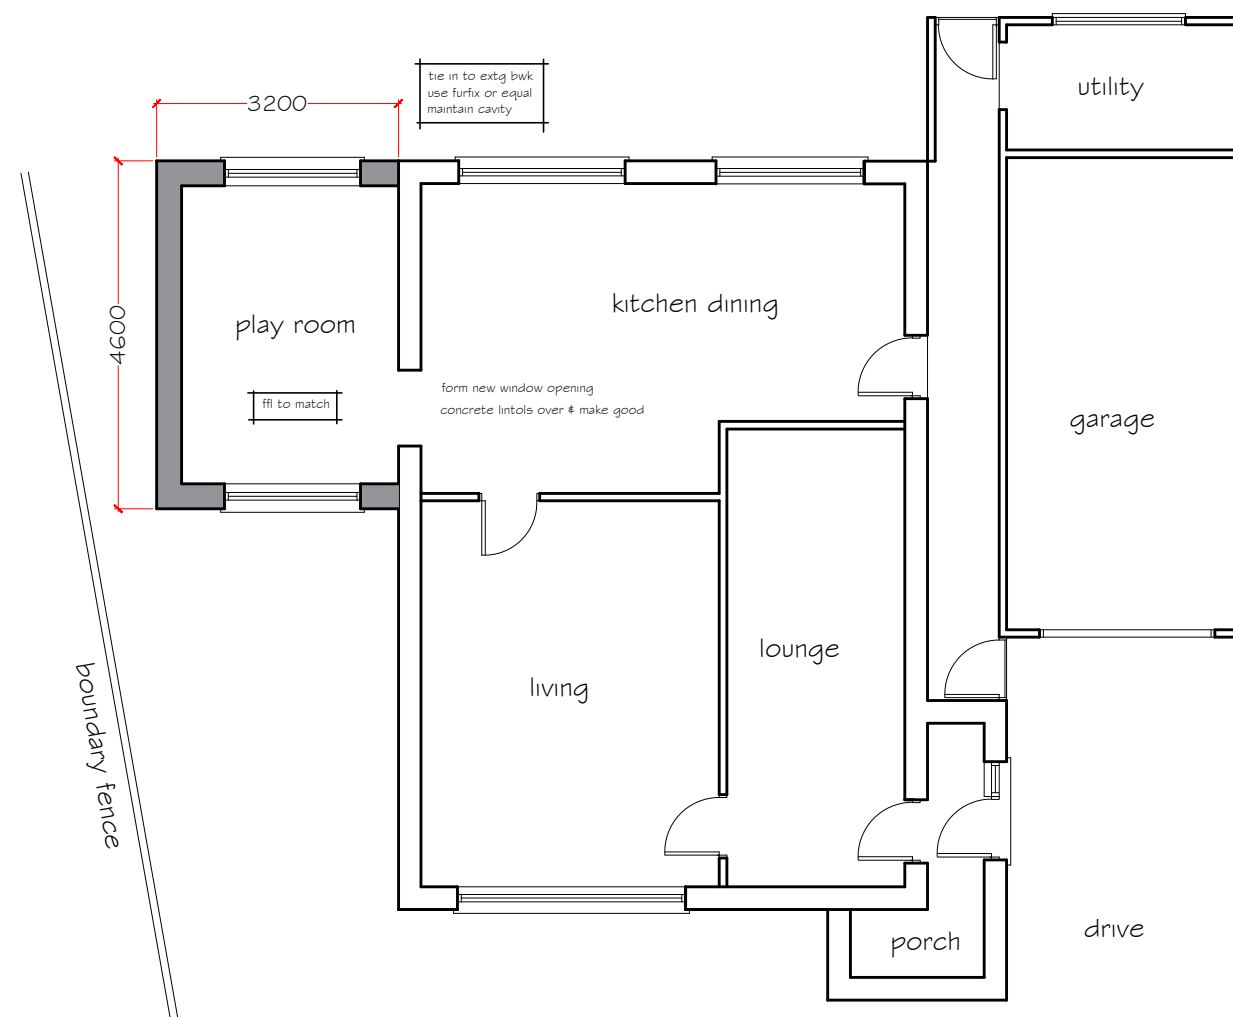

Existing Ground Floor Plan

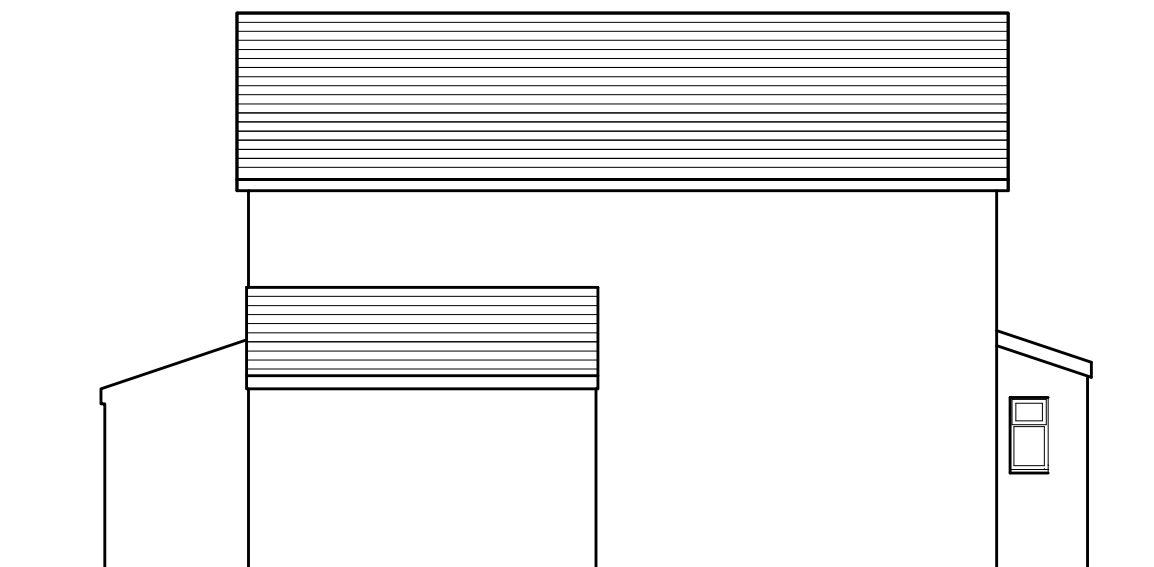

Proposed LH Elevation

Proposed Materials & Finishes

concrete tile roof covering

white PVCu fascia, soffit and barge boards.

white PVCu rainwater goods

Walls facing brick finish to front elevation
render and dash to side and rear elevation

Windows double glazed white PVCu units.

Revision B 11/03/21
extension added to side elevation

Revision A 10/03/21
plans corrected

PETER JONES
TALBOT DESIGN SERVICES
mobile: 07817538014
email: jonespeter177@gmail.com

project title
proposed single storey
side extension
37 Brookfield, Neath Abbey

drawing title
proposed elevations
and floor plan

date February 2021 scale 1:100
drawing No 37B - 02 rev B