





Existing Front Elevation



Existing Rear Elevation

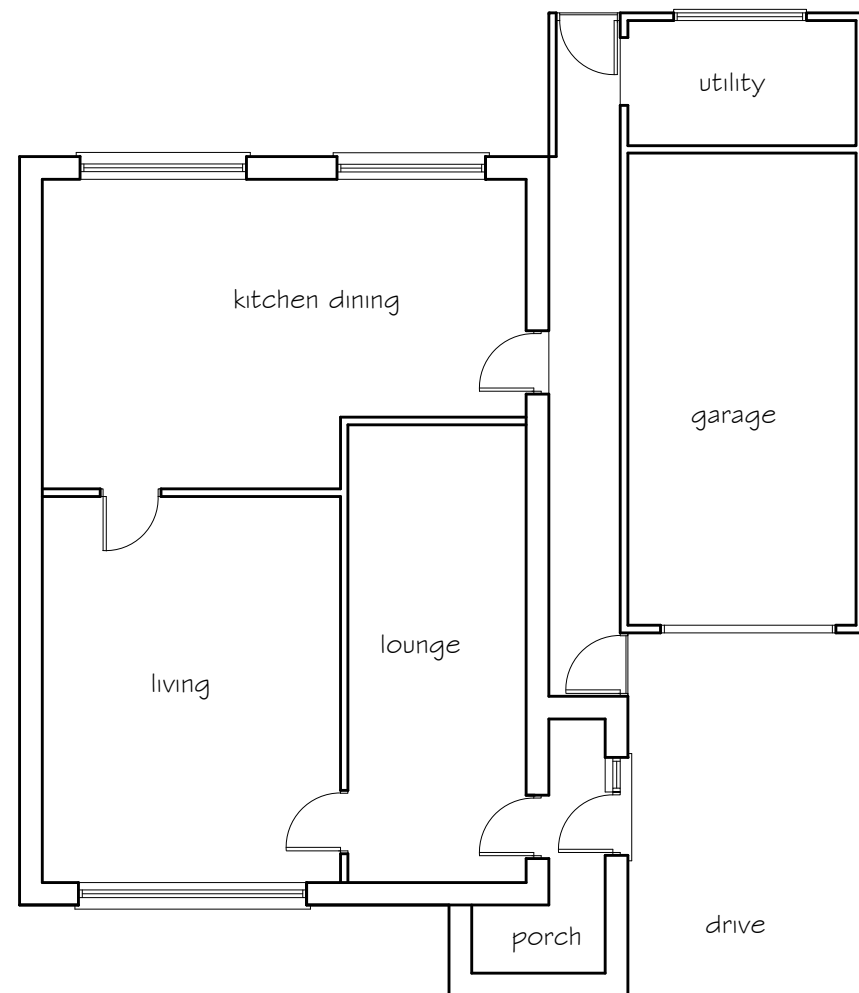

Existing Ground Floor Plan

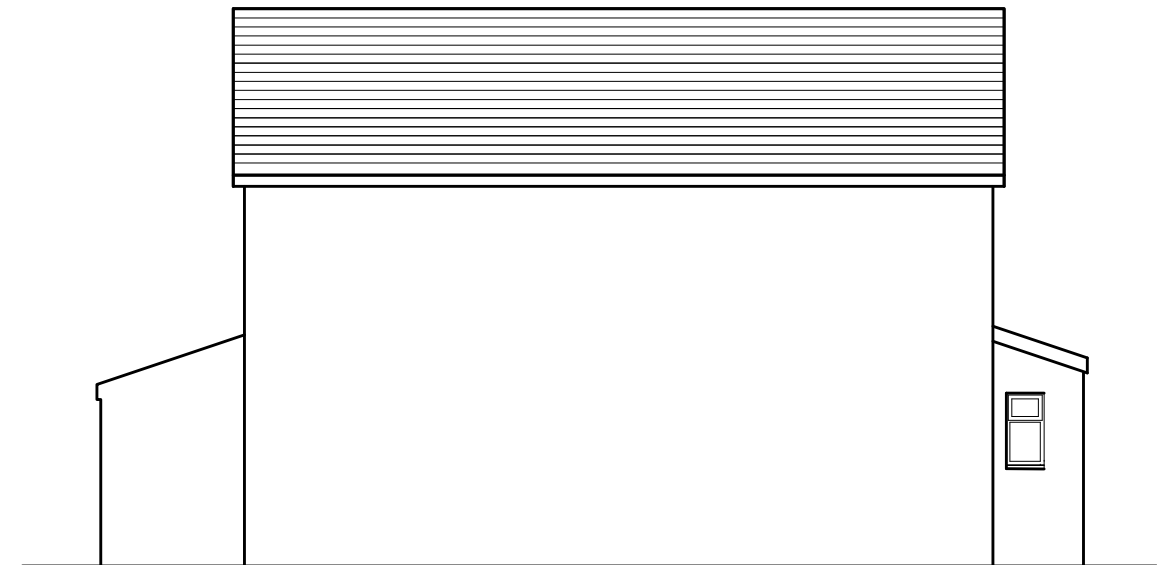

Existing LH Elevation

Existing Materials & Finishes

concrete tile roof covering

white PVCu fascia, soffit and barge boards.

white PVCu rainwater goods

Walls

Rendered finish cavity wall construction

Windows & doors

double glazed white PVCu units.

Revision A 10/03/21
plans corrected

proposed single storey
side extension
37 Brookfield, Neath Abbey

PETER JONES
TALBOT DESIGN SERVICES
mobile: 07817538014
email: jonespeter177@gmail.com

project title
proposed single storey
side extension
37 Brookfield, Neath Abbey

drawing title
existing elevations
and floor plan

date February 2021 scale 1:100
drawing No 37B - 01 rev A