




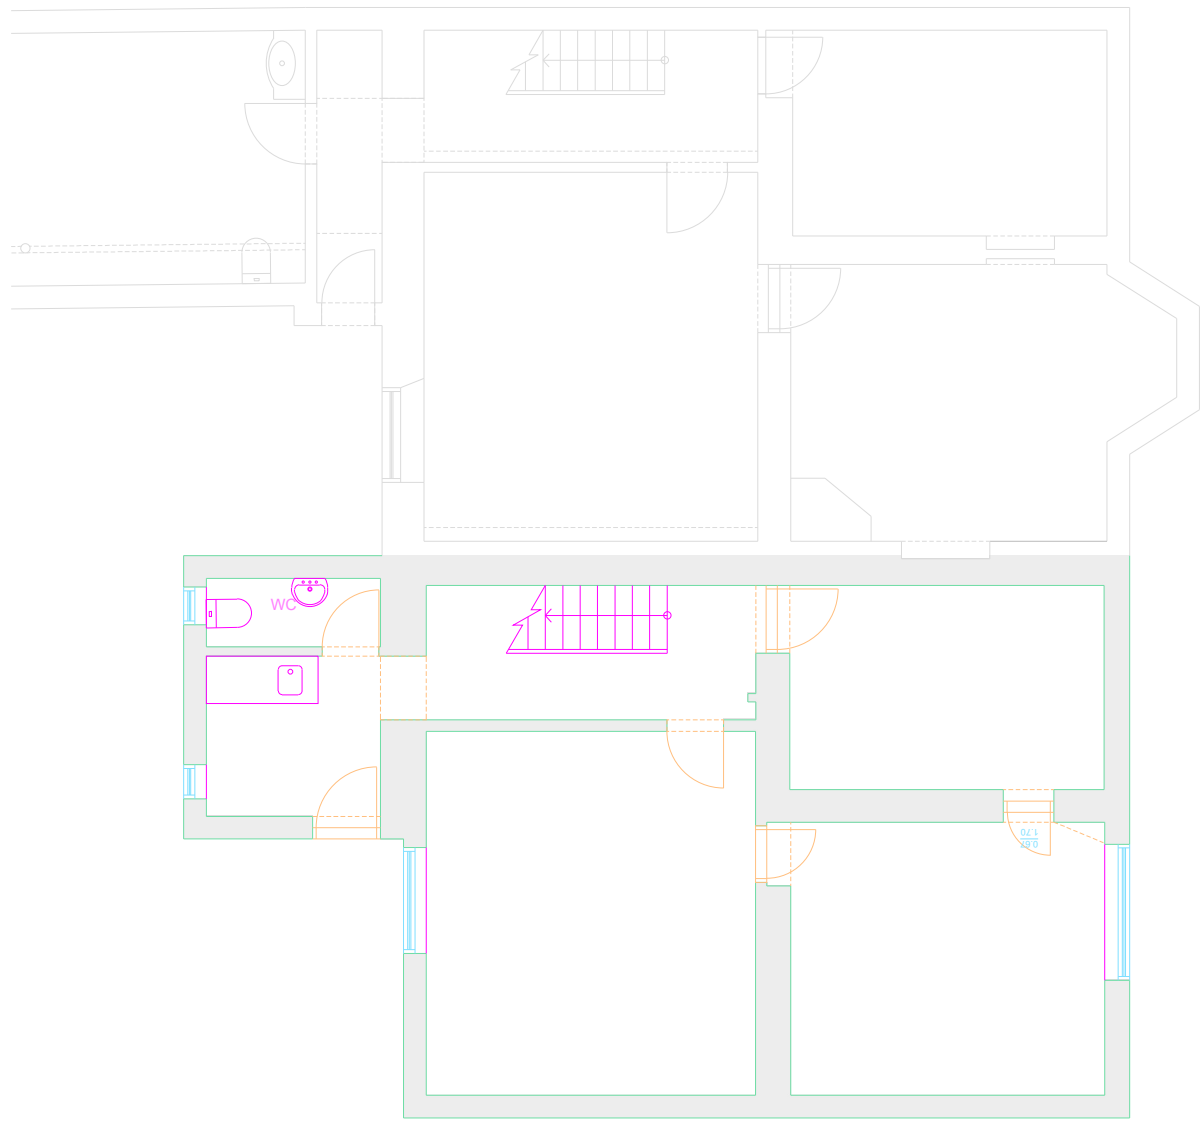


PROPOSED BASEMENT PLAN
Scale 1:100

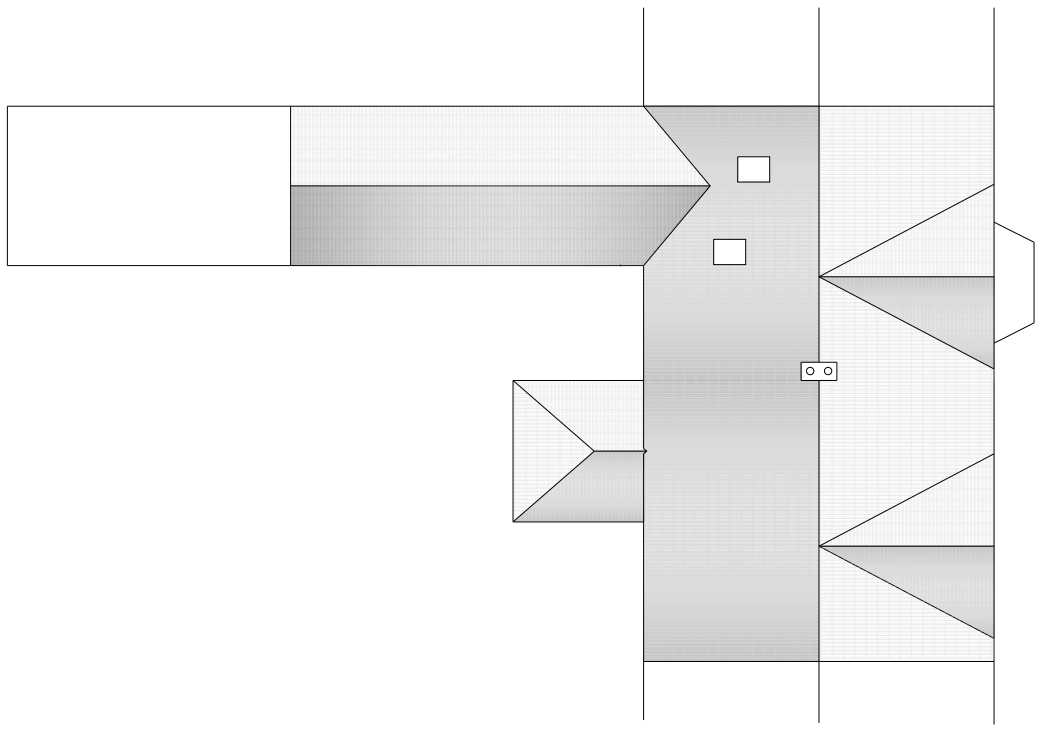


EXISTING ROOF PLAN
Scale 1:200

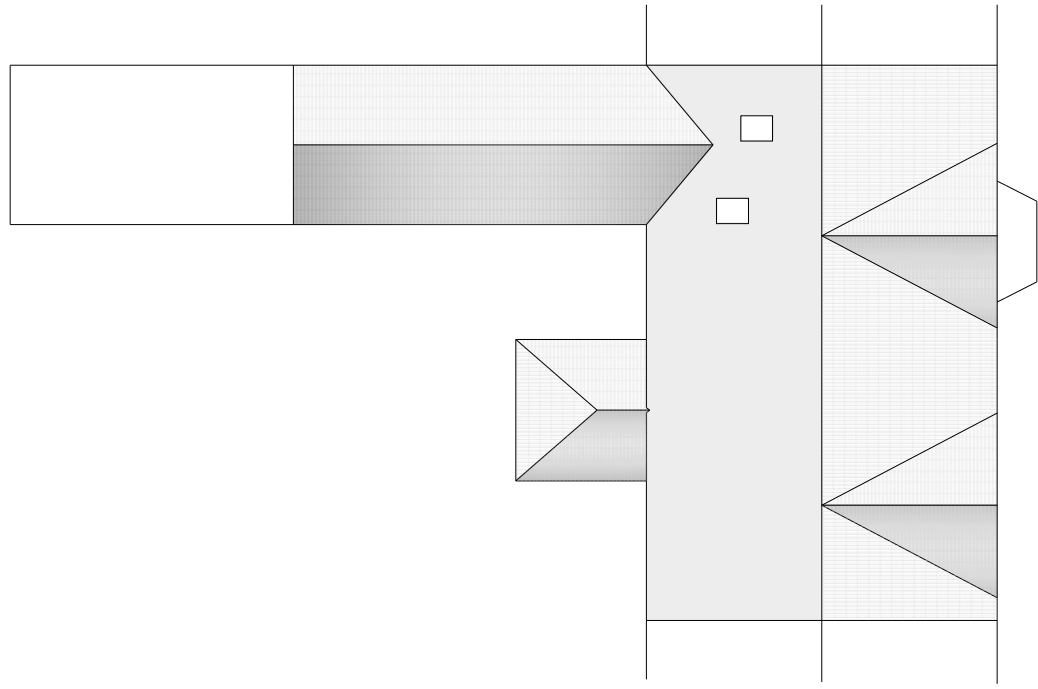

PROPOSED ROOF PLAN
Scale 1:200

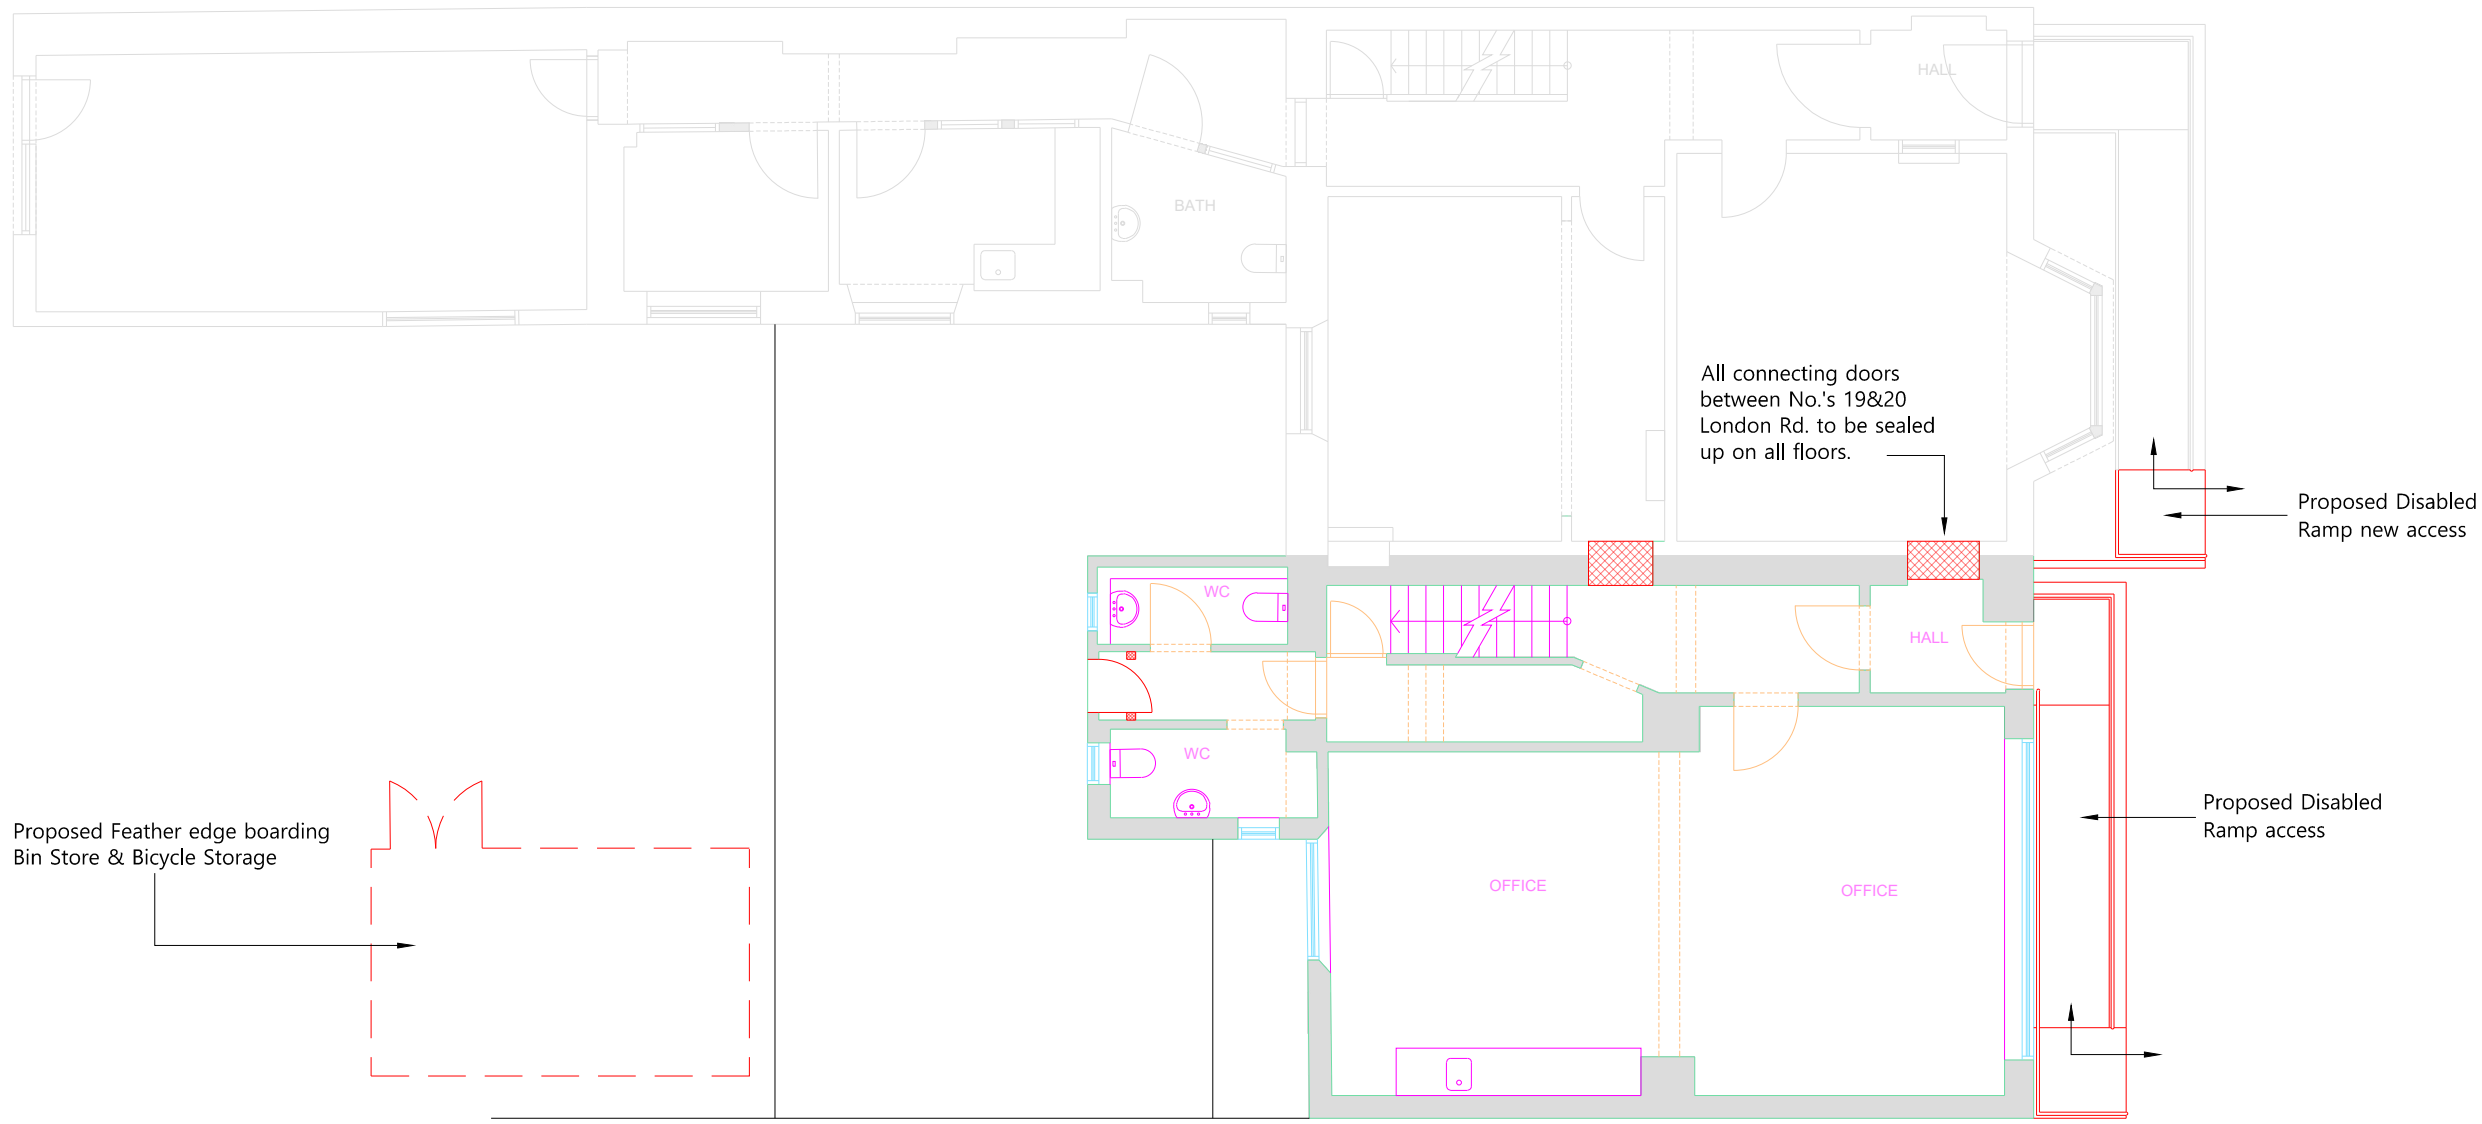


PROPOSED GROUND FLOOR PLAN
Scale 1:100

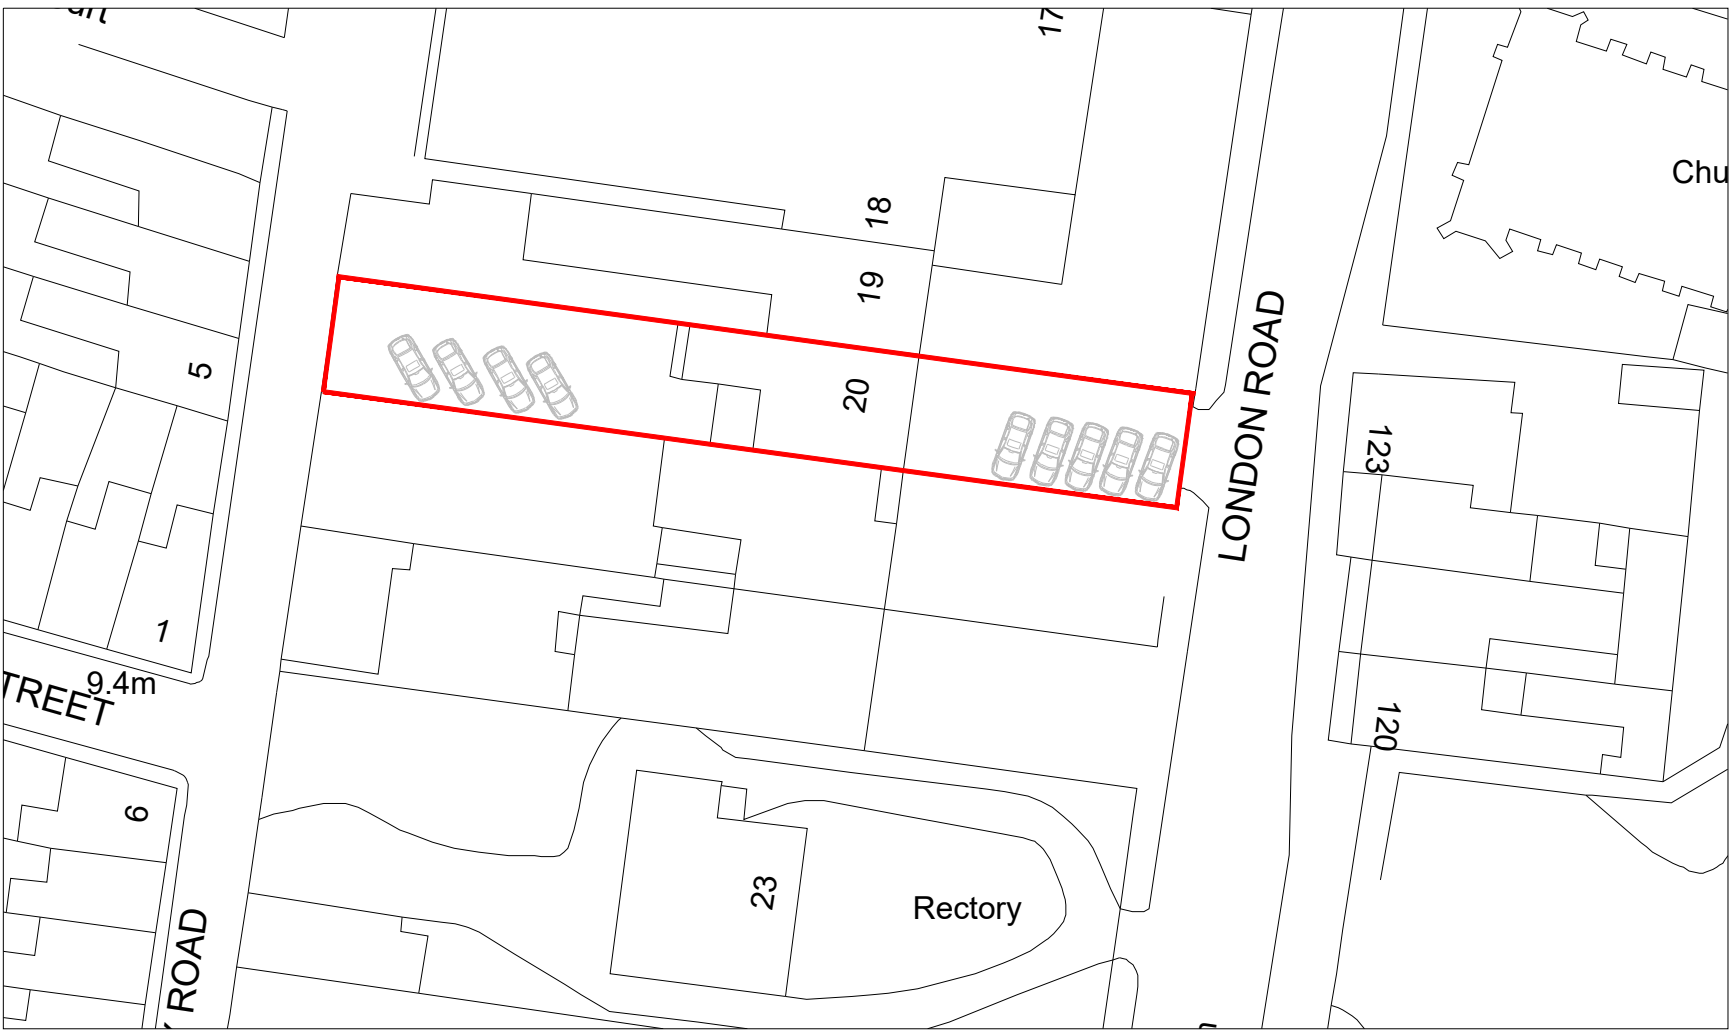


BLOCK PLAN Scale 1:500



LOCATION PLAN Scale 1:2500

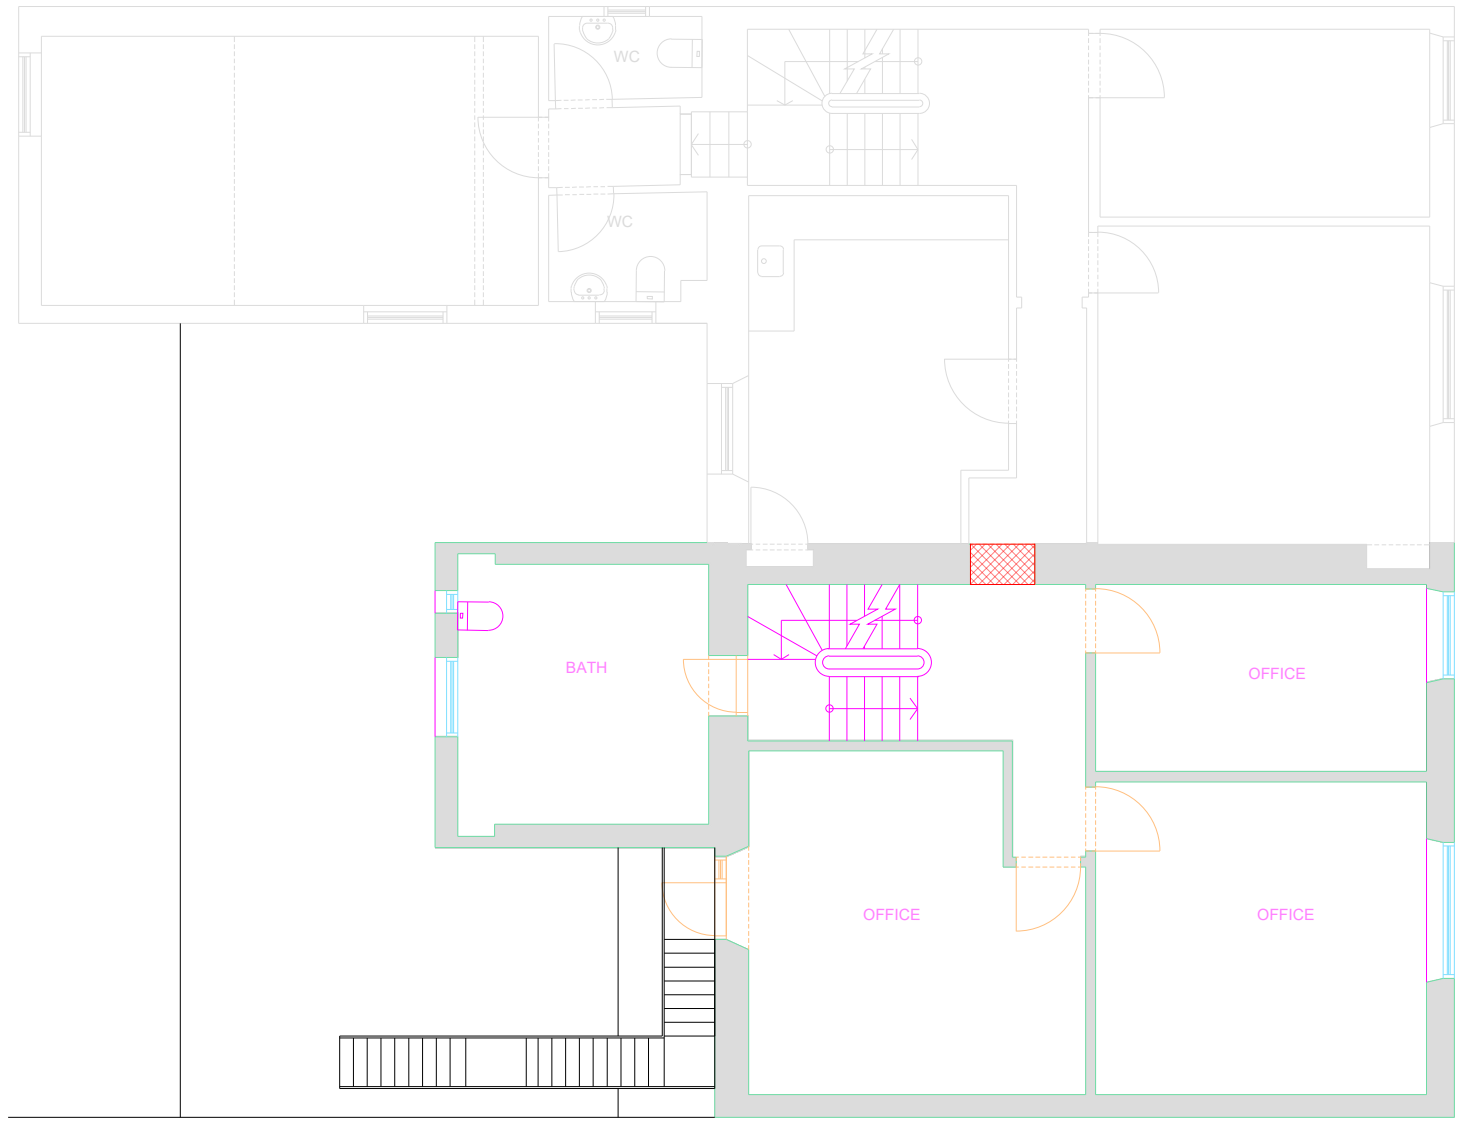

PROPOSED FIRST FLOOR PLAN
Scale 1:100

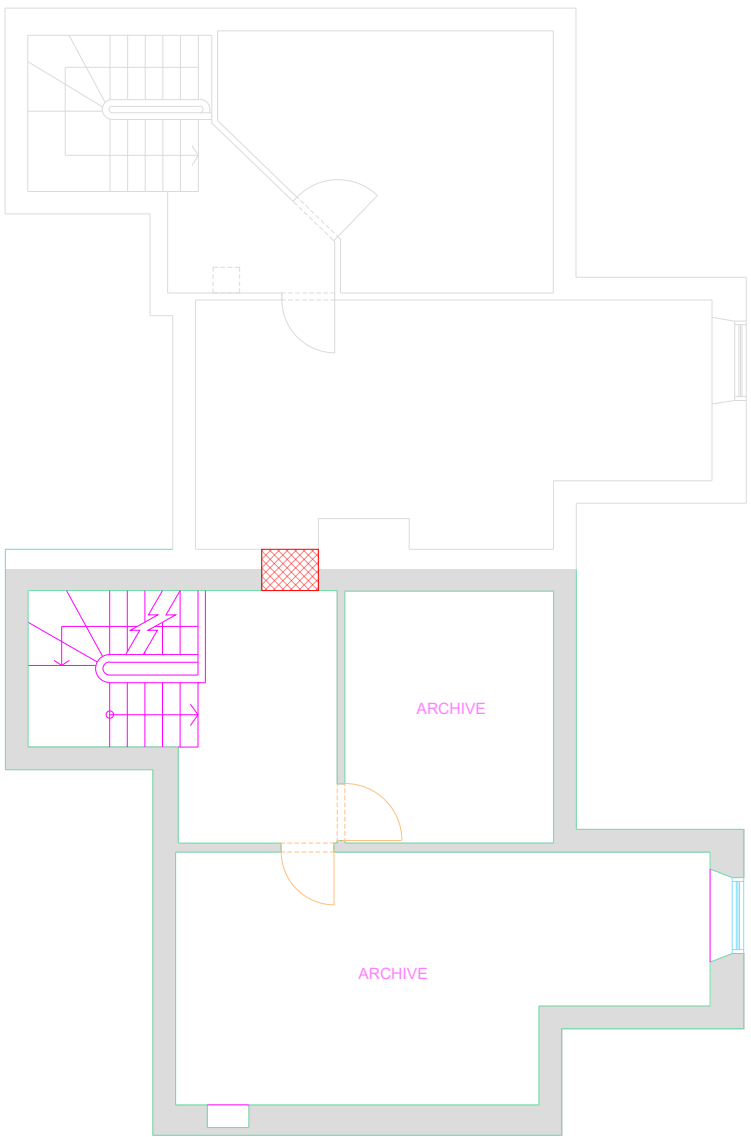

PROPOSED SECOND FLOOR PLAN
Scale 1:100

SCALED DIMENSIONS MUST NOT BE TAKEN FROM THIS DRAWING

Client:
Mr T.Pedrick

Project:
Change of Use
to
20 London Rd., Neath SA11 1LE

Surveyed: JTR
Drawn: JTR

Approved: TJF
Date: January, 2021

Amendment Date/No.:
Scales: 1:100
1:500
1:2500

Drawing No.:
JTR/TP/01/21/02

PLANNING

TREVOR J. FRANCIS MSc. MRICS, MCIOB
M.B.Eng., Dip. Arch. Cons. (Bristol)
Chartered Building Surveyor/Chartered Builder

12 Dulais Fach Rd
Tonina
Neath
SA11 3JW

Tel./Fax 01639 638820 Mob. 07974114702