


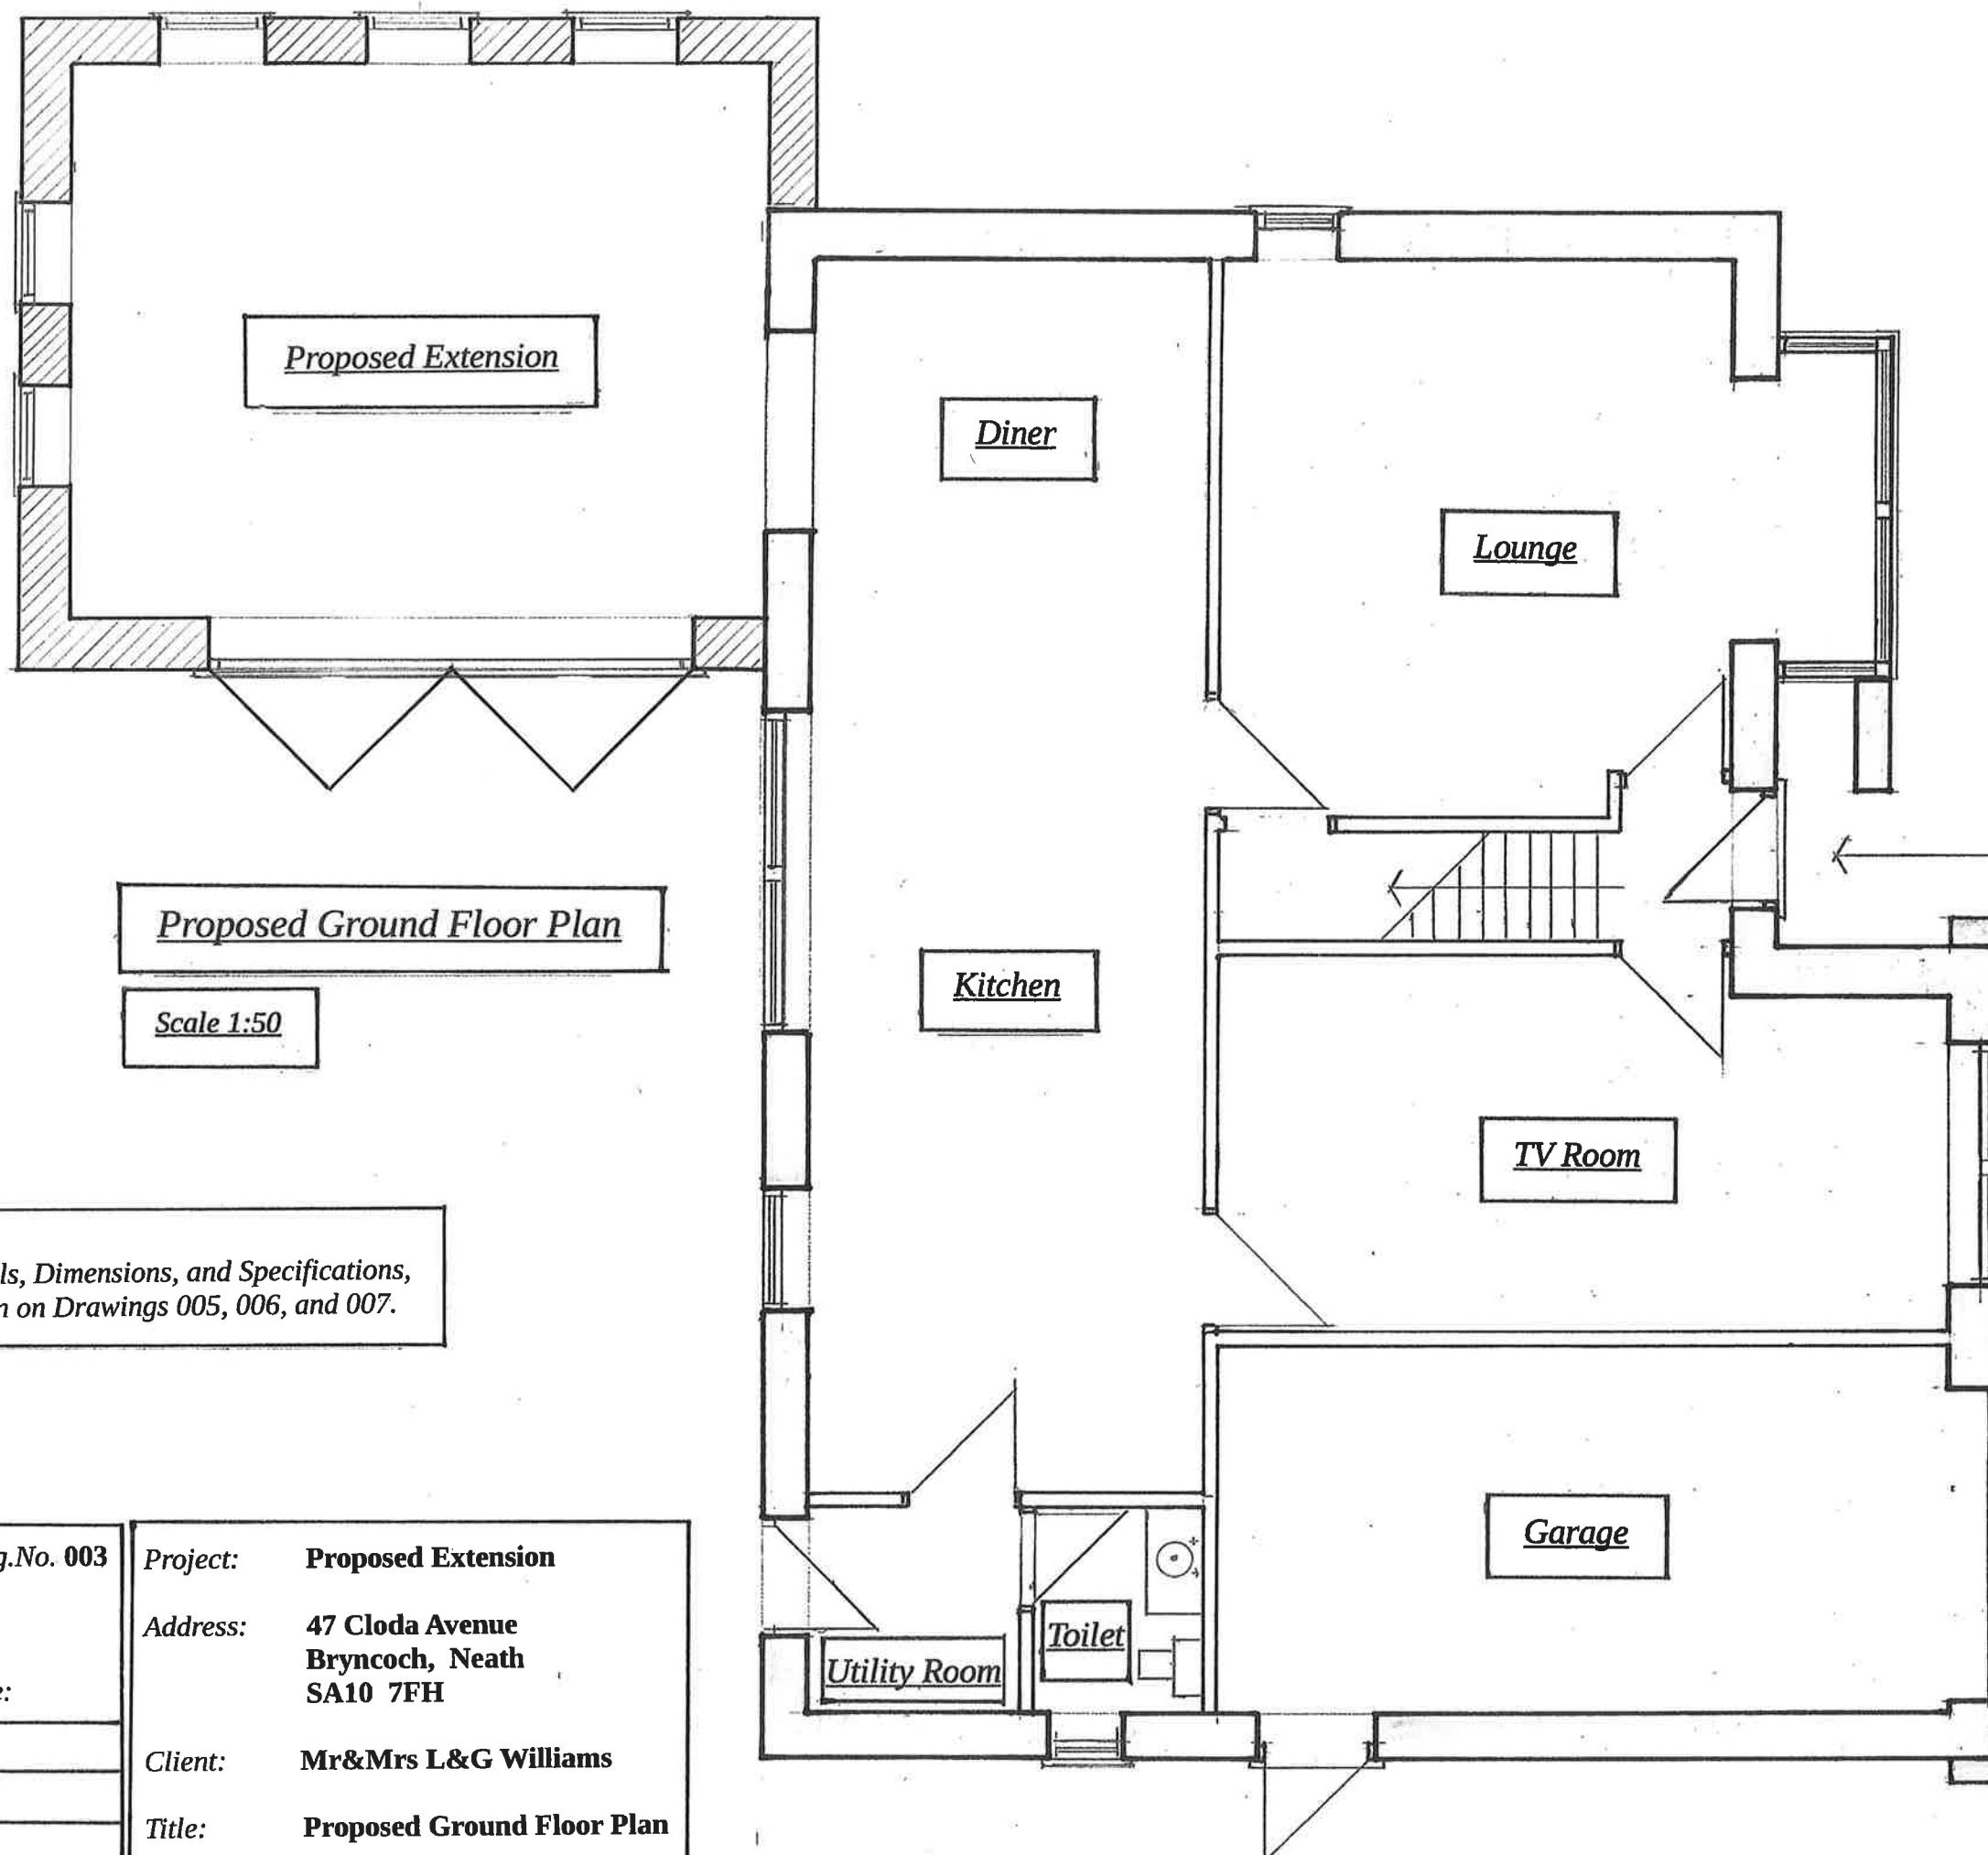

Proposed Ground Floor Plan

Scale 1:50

Note
Details, Dimensions, and Specifications,
shown on Drawings 005, 006, and 007.

Scale: As Shown			Drwg.No. 003		
Date: January 2021			Project: Proposed Extension		
Rev.			Address: 47 Cloda Avenue Bryncoch, Neath SA10 7FH		
			Client: Mr&Mrs L&G Williams		
			Title: Proposed Ground Floor Plan		