



Superseded

PETER JONES TALBOT DESIGN SERVICES mobile: 07817538014 email: jonespeter177@gmail.com	project title proposed rear extension 11 Gwaun Afan Port Talbot	drawing title proposed elevations and floor plan	date February 2021 scale 1:100	drawing No 11GA - 04
--	--	--	---	-------------------------

Proposed Floor Plan

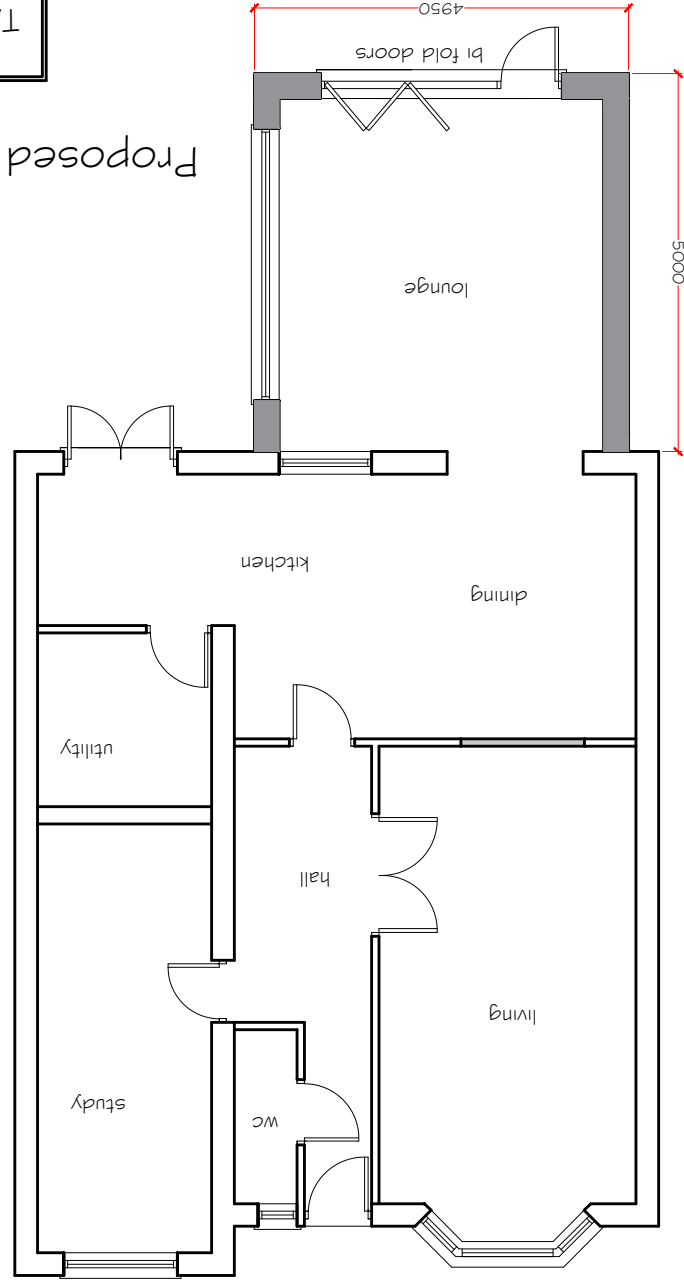


Proposed Rear Elevation

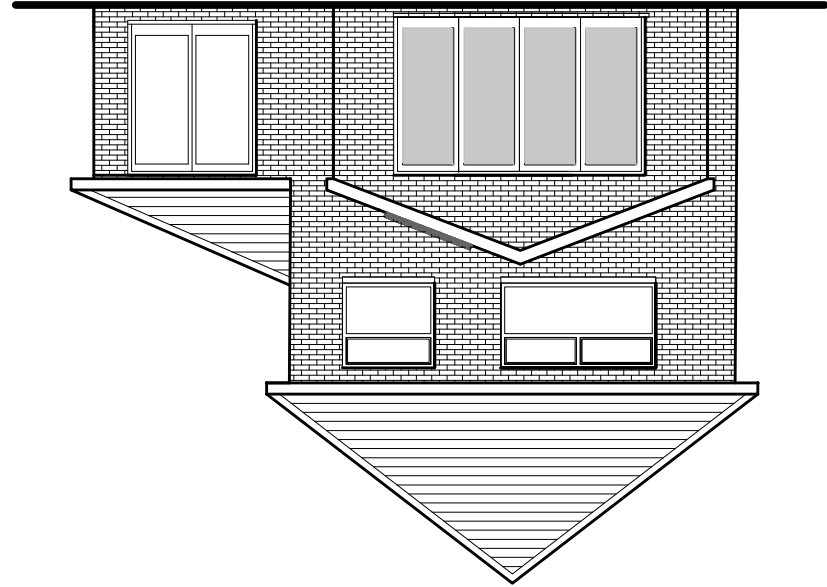

GENERAL NOTES

THE DESIGN AND CONSTRUCTION OF THE BUILDING WORKS
AND ALL SERVICES WILL BE CARRIED OUT TO SATISFY THE
REQUIREMENTS SET OUT IN LATEST STATUTORY BUILDING
REGULATIONS AND TO THE APPROVAL OF THE APPOINTED
BUILDING INSPECTOR

Proposed Elevation LHS

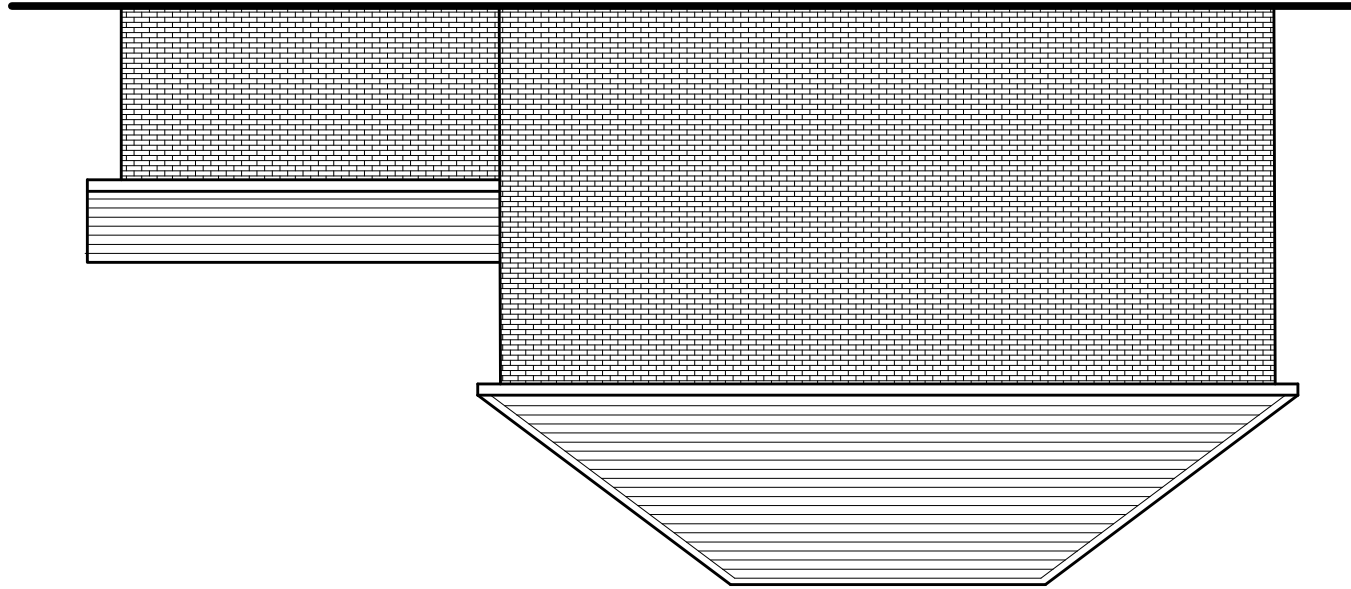

Proposed Elevation RHS

