




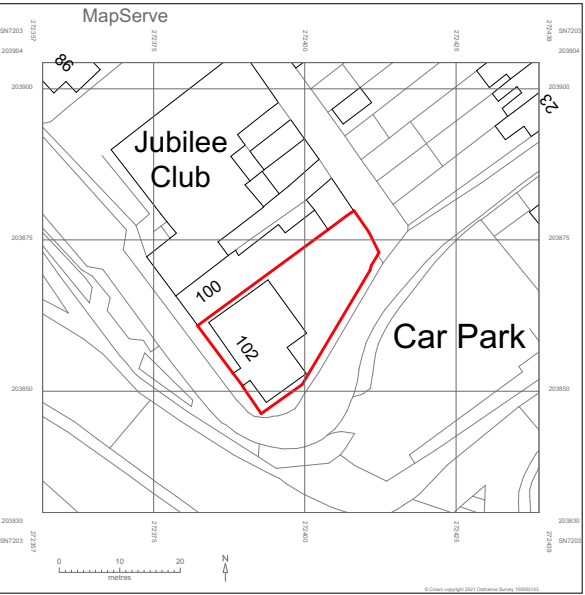


LOCATION PLAN 1:1250

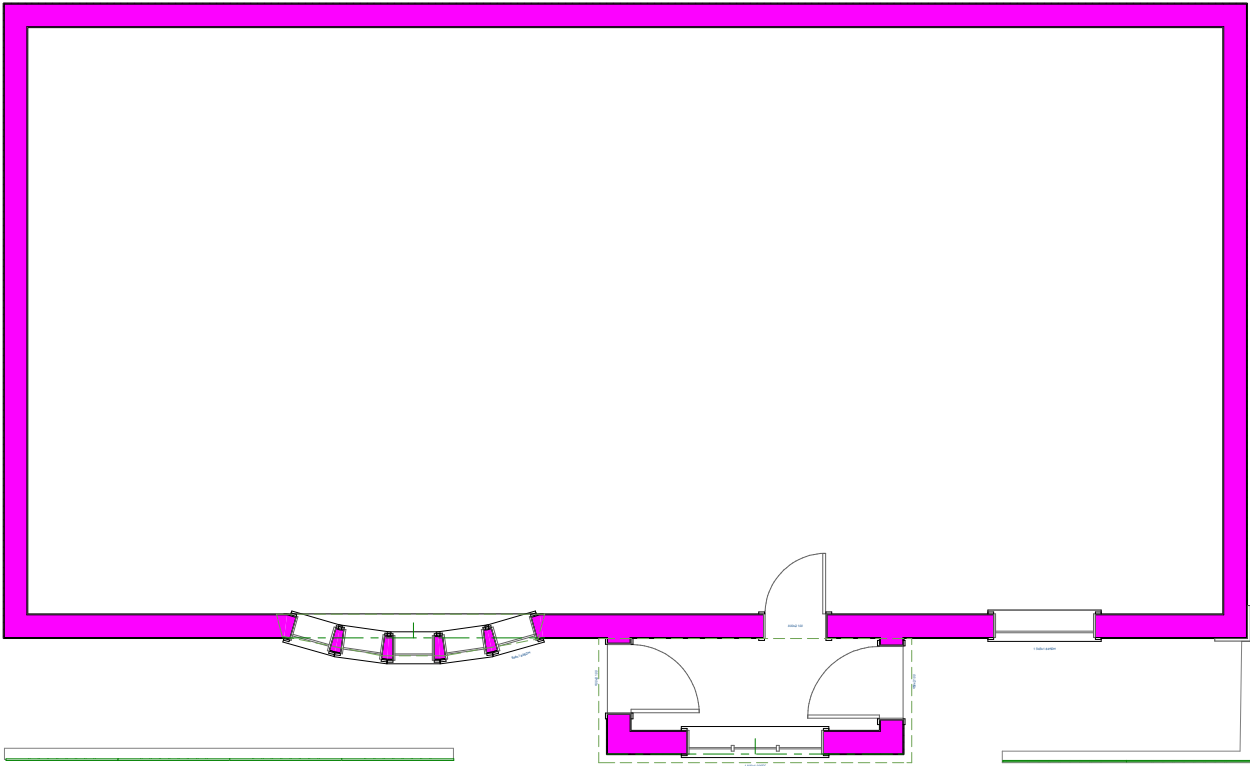

1:100

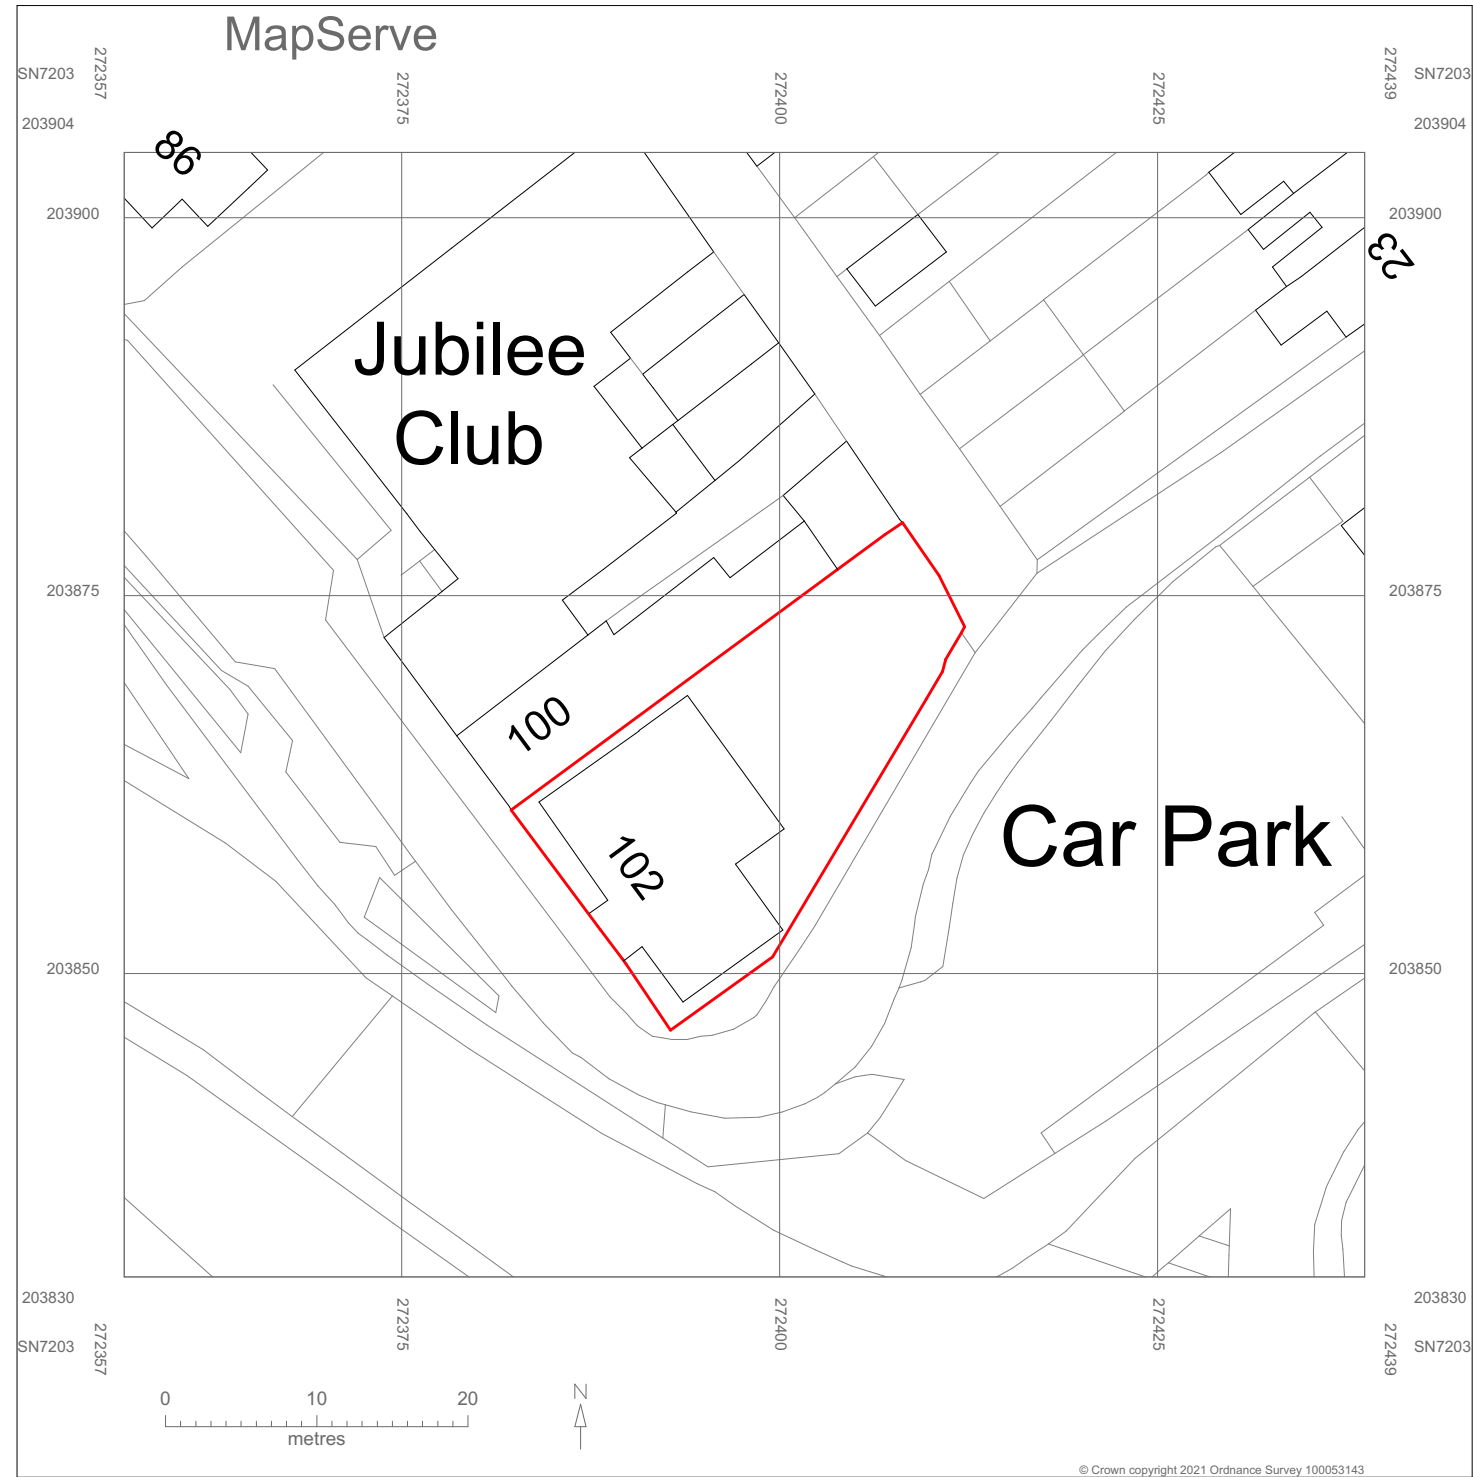

SITE PLAN 1:500

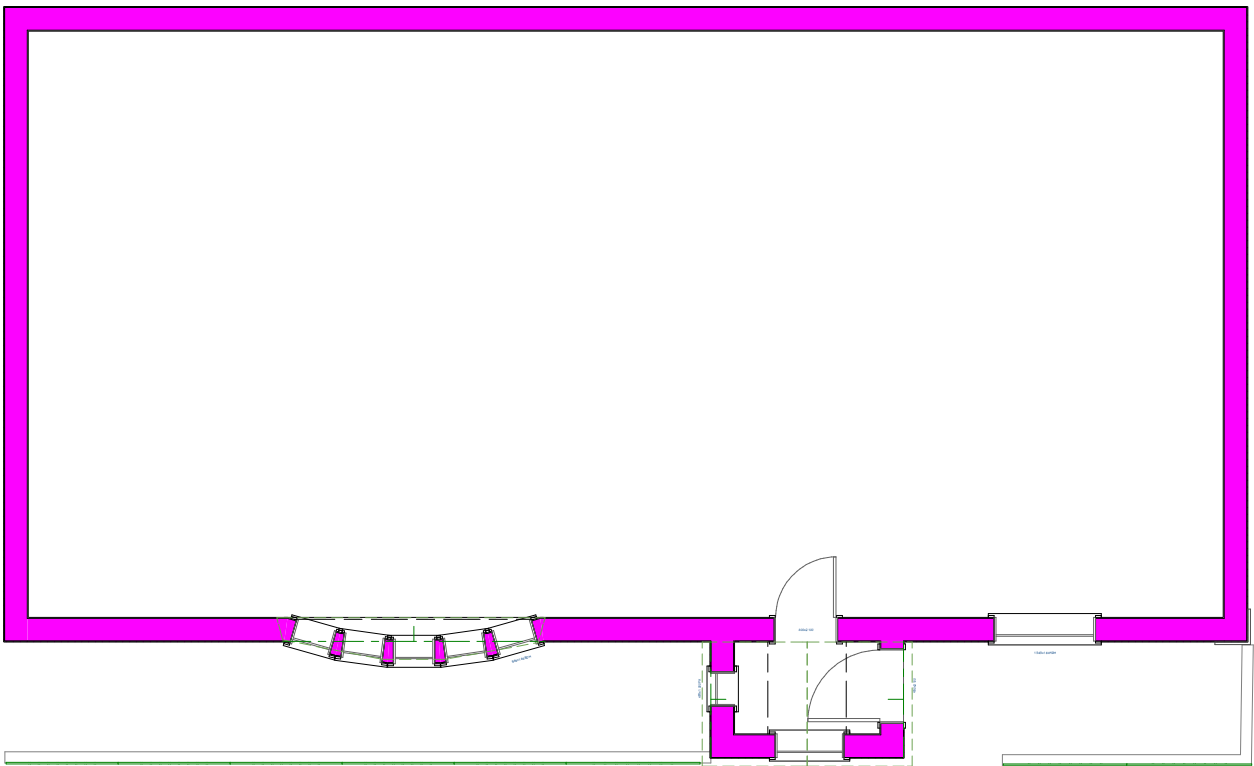

1:100



Project Brief:	Drawing Title:	Client:
Porch	Site/floor plans	Lullabys

Scale	Paper size
see sheet	A2

