




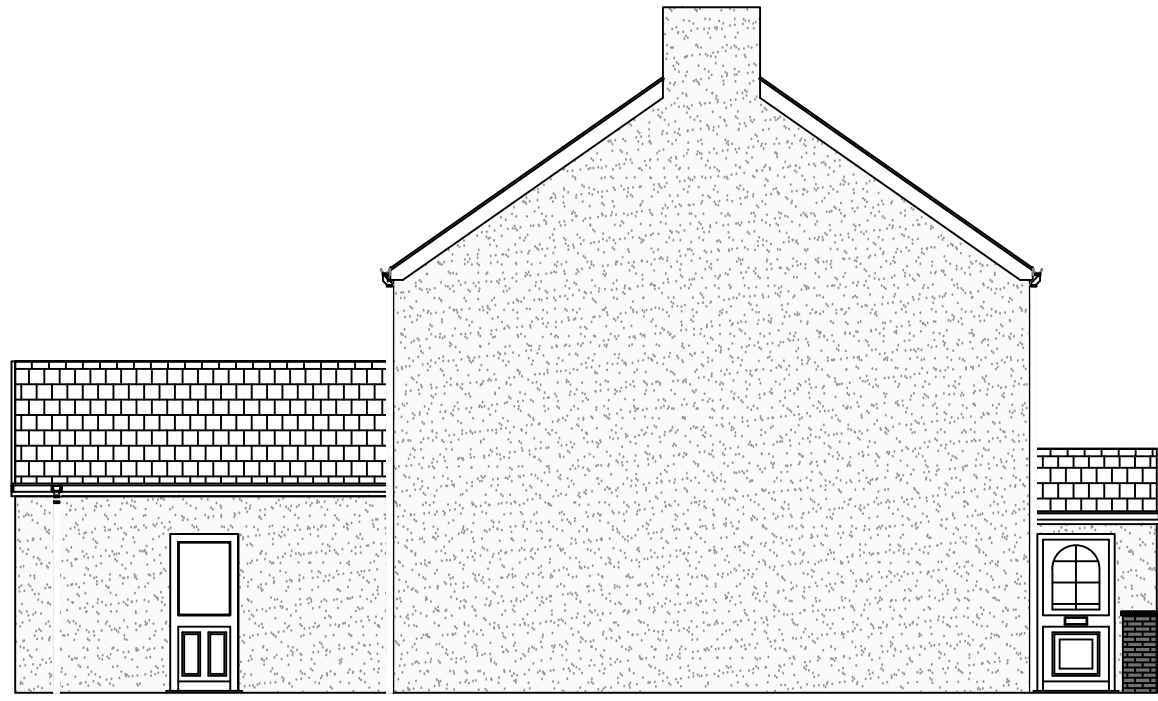

Proposed Left Elevation 1:100

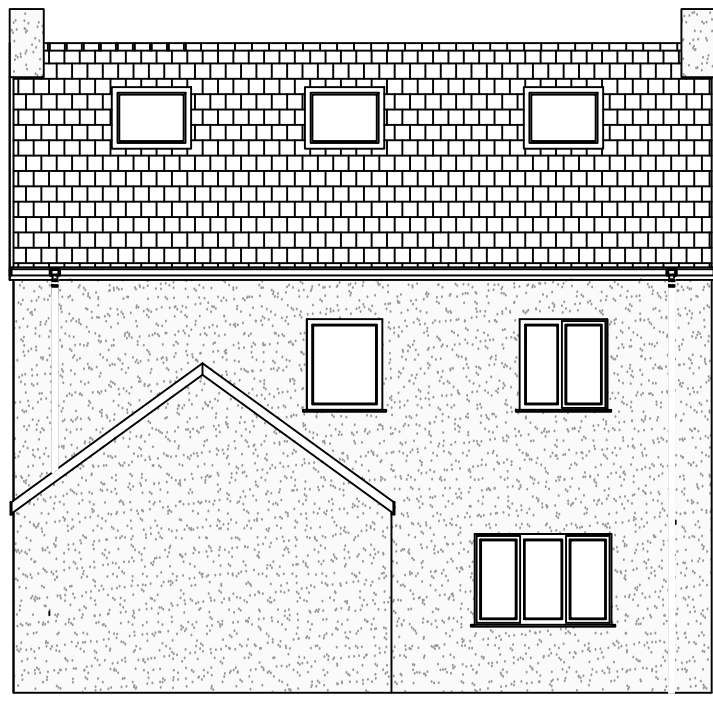


Proposed Rear Elevation 1:100

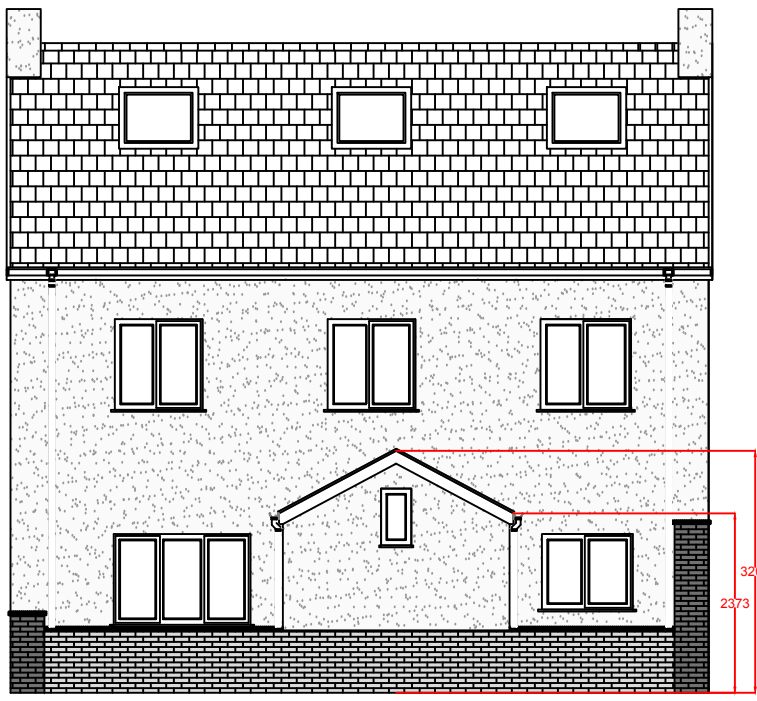


Proposed Front Elevation 1:100




Proposed Right Elevation 1:100

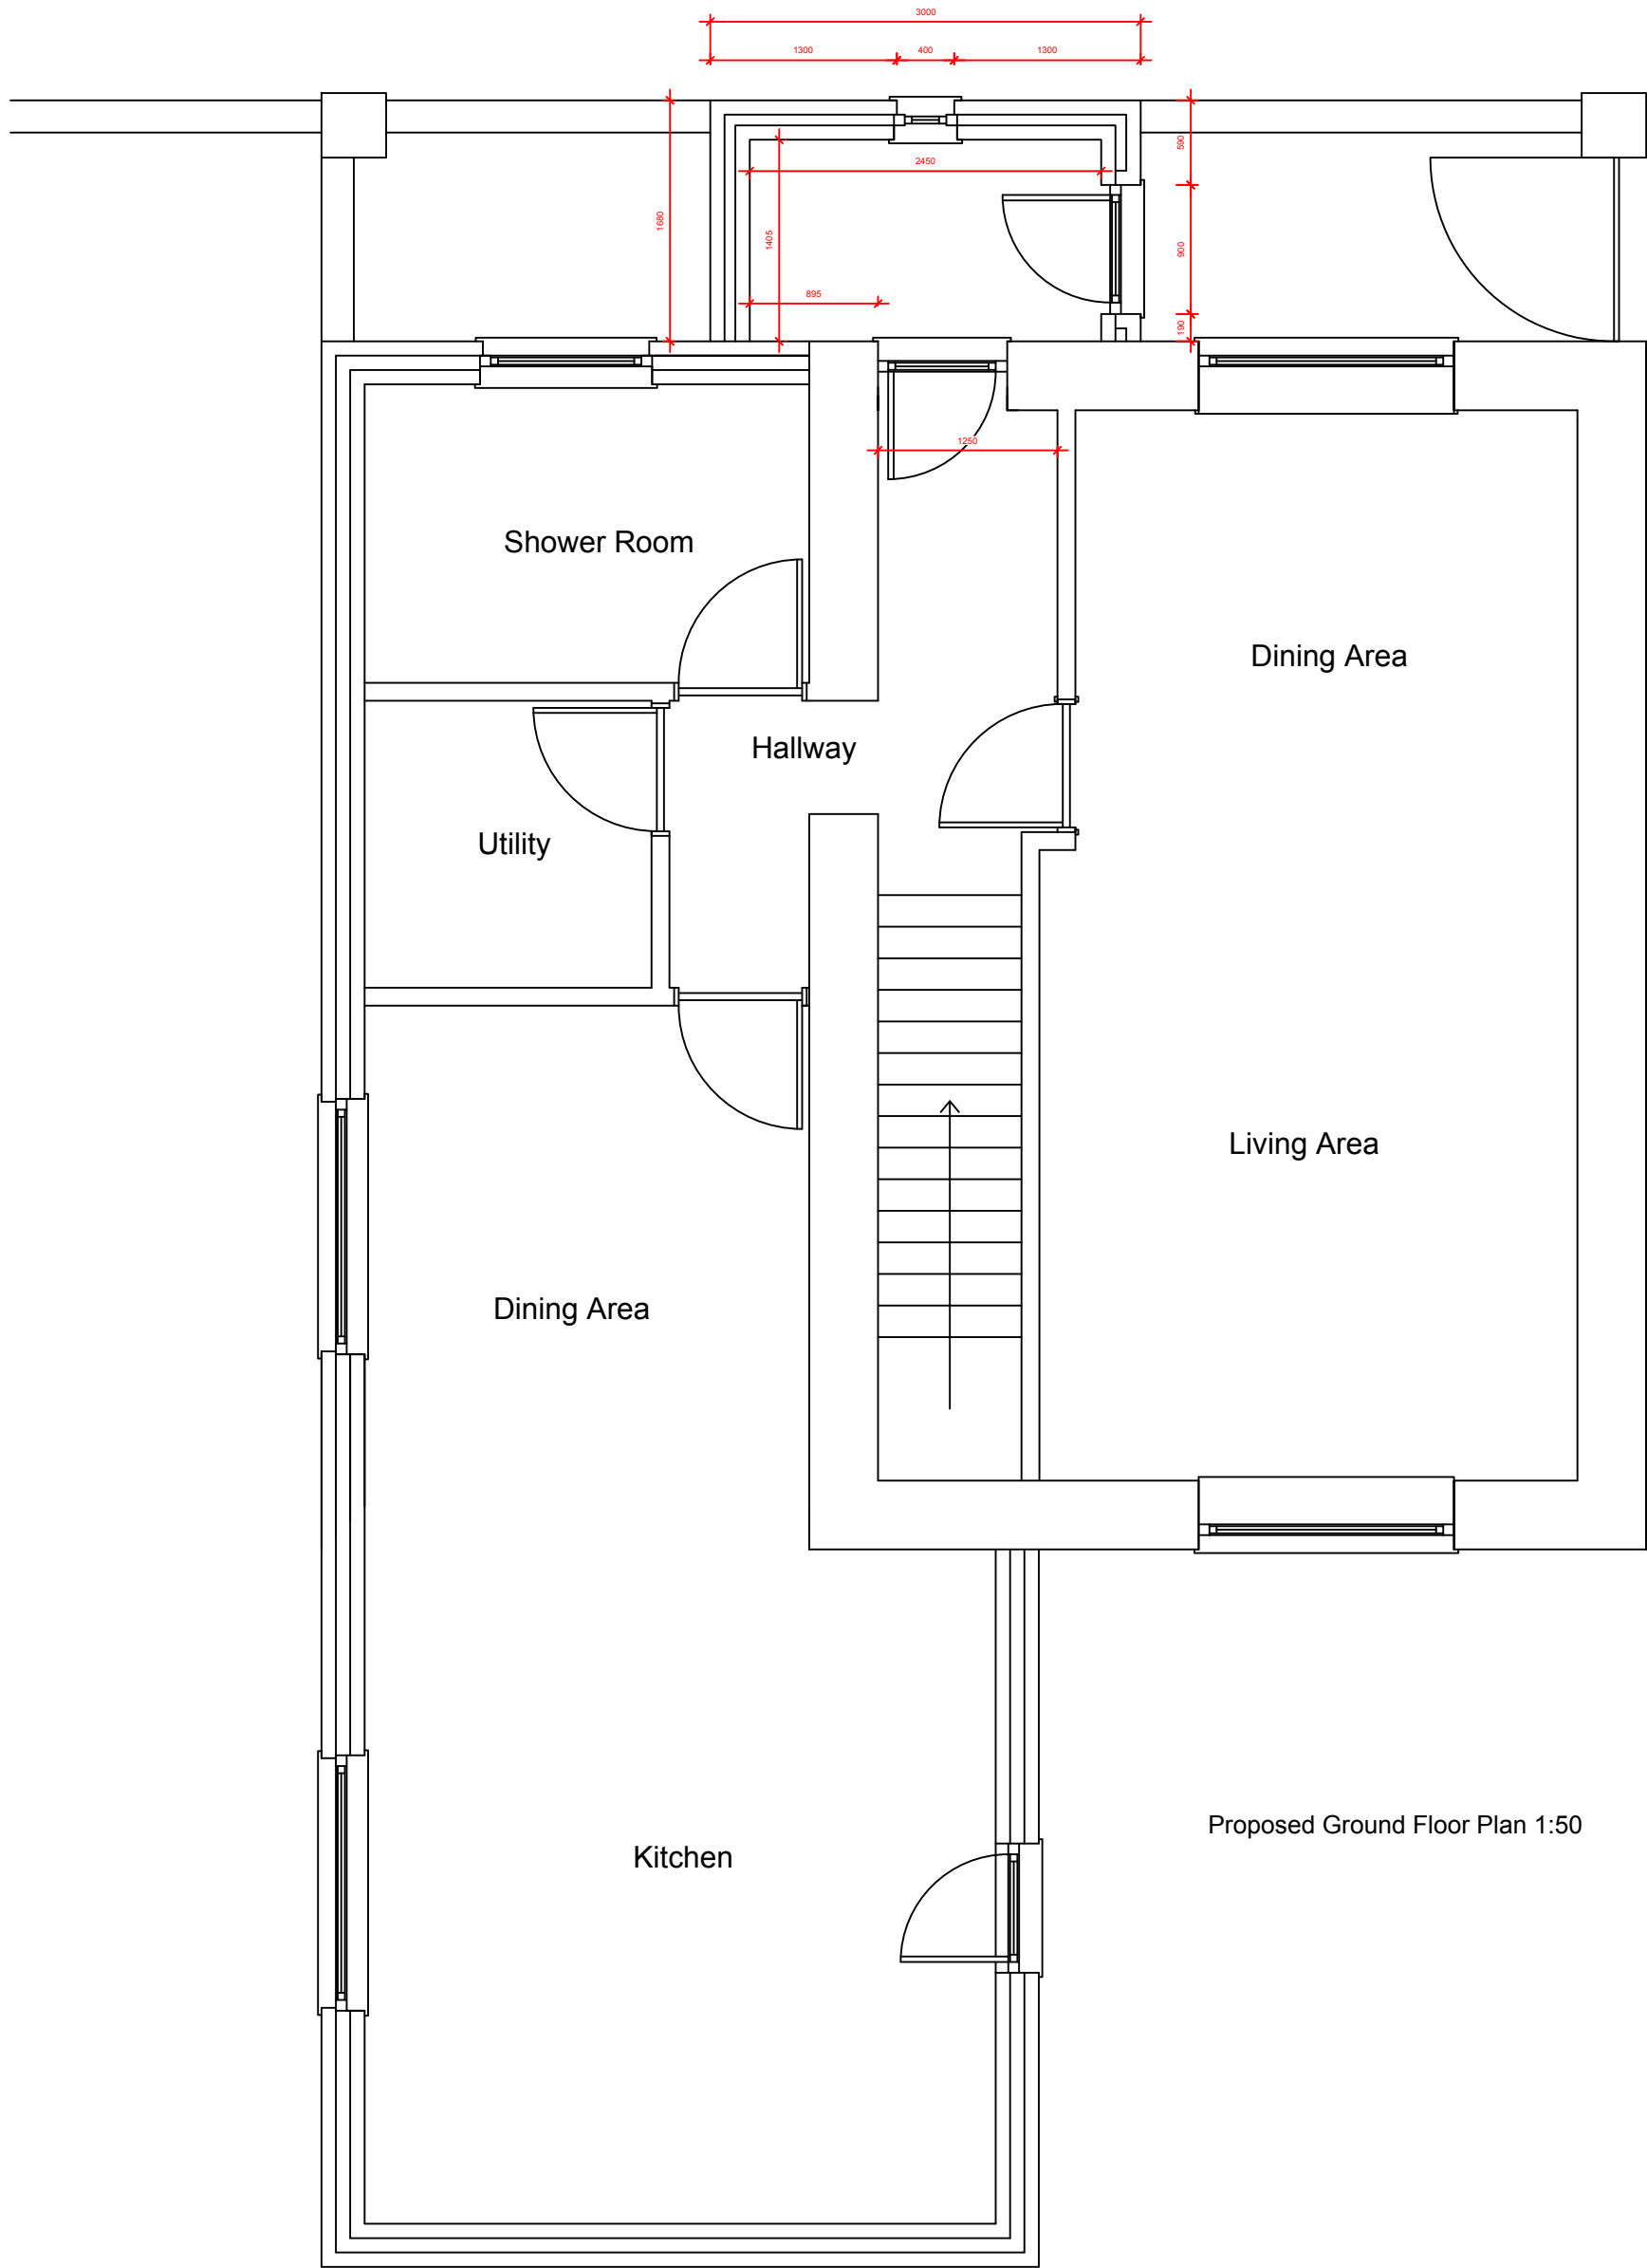

Proposed Ground Floor Plan 1:50

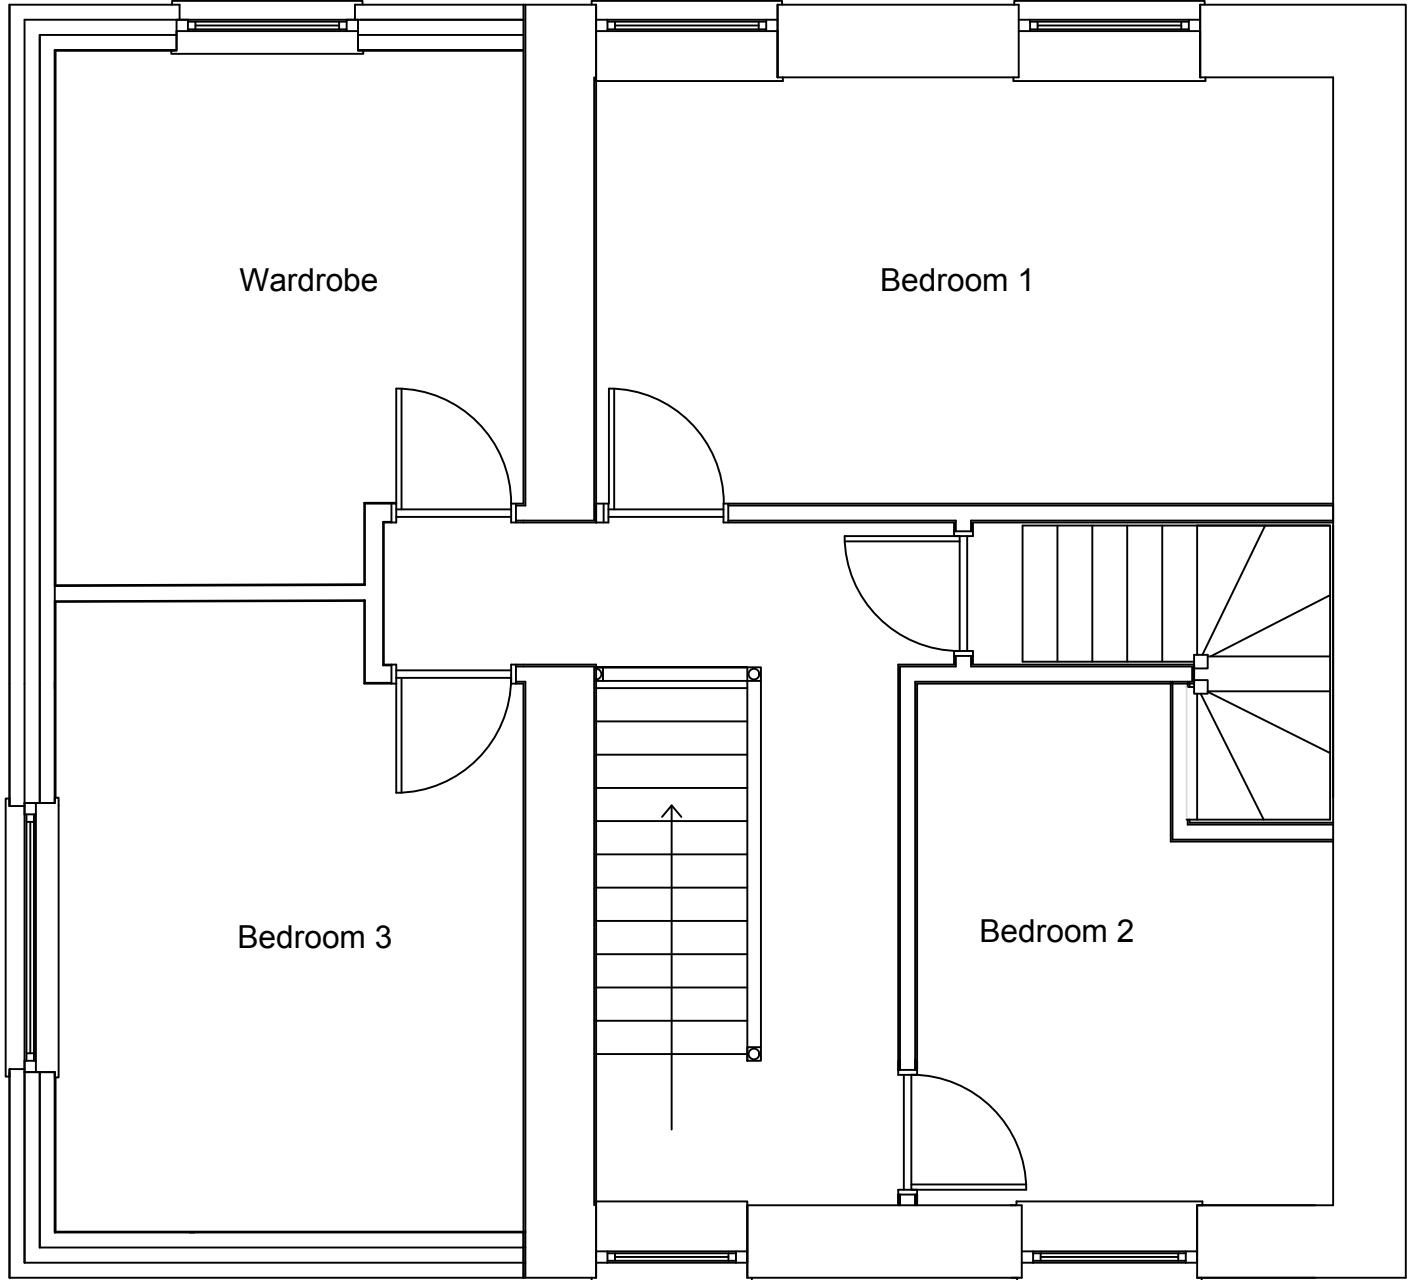

Proposed First Floor Plan 1:50

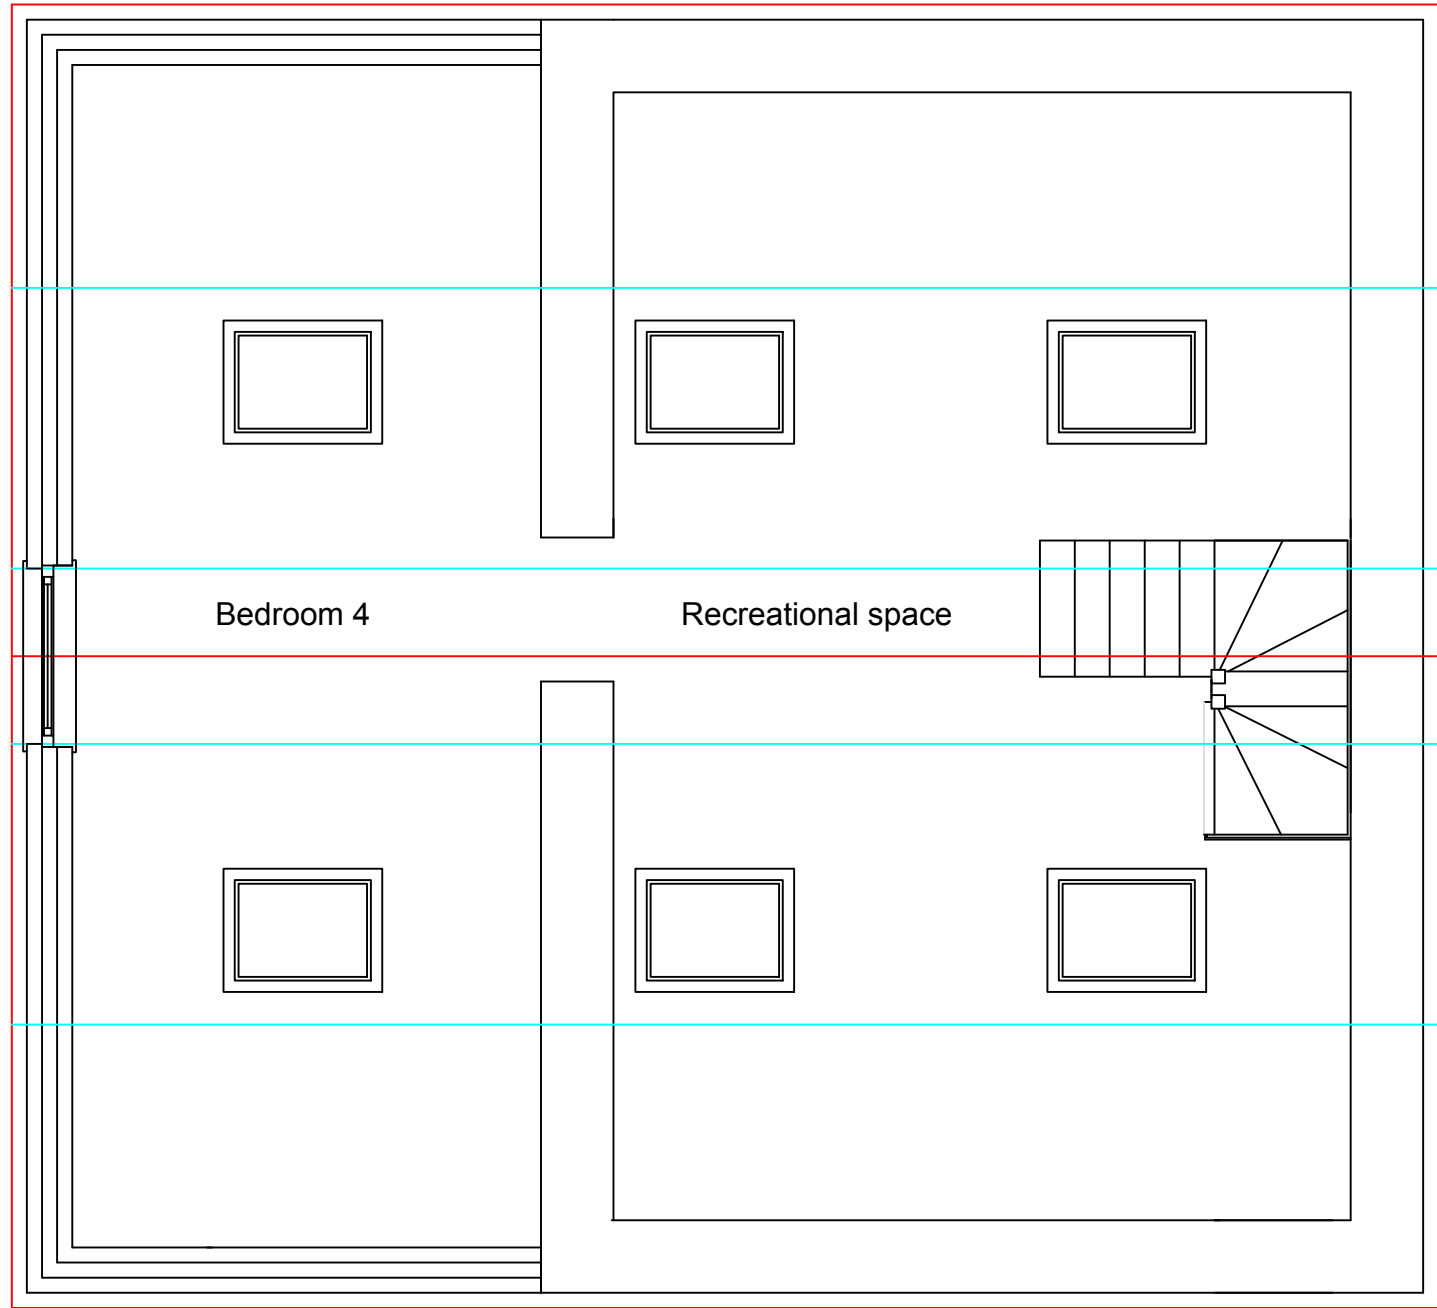

Proposed Attic Layout 1:50

Revision notes:

Rev.	Date:	Notes:

Drawn by:

P L New

Client :

Miss Lauren Jenkins & Mr Matthew Hughes

Project:

Proposed Front Porch Extension
2, Bryneryr, Eaglebush Valley, Neath SA11 2AN

Drawing Title:

Proposed Plans & Elevations

Date:

09/10/2021

Scale @ A1:

1/50 & 1/100

Revision:

0000

