




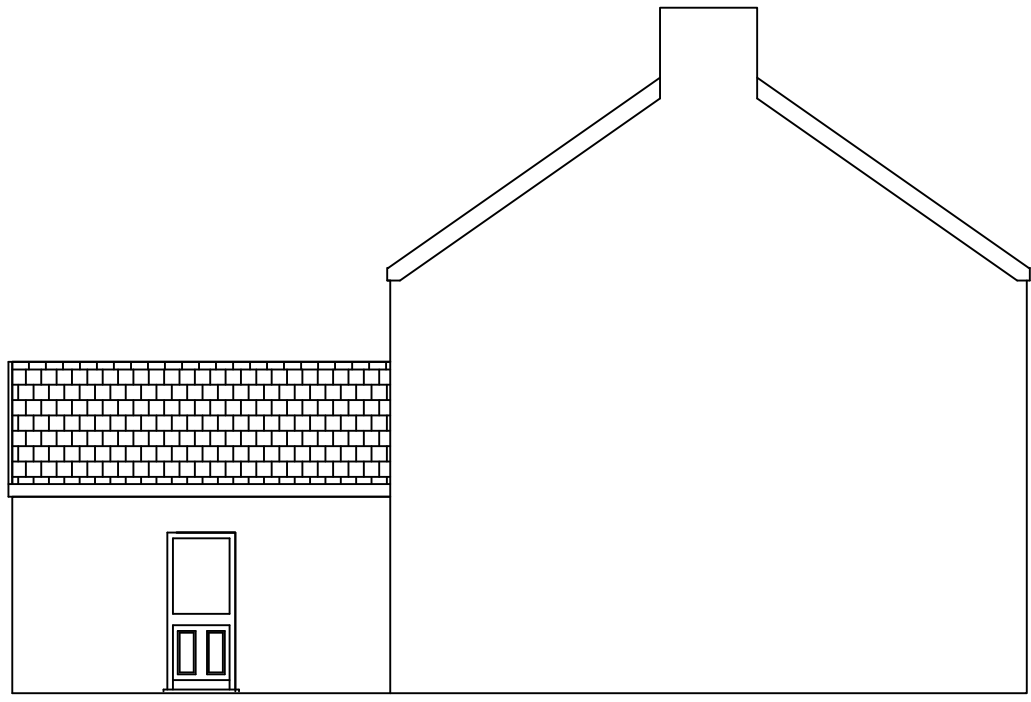


Existing Left Elevation 1:100

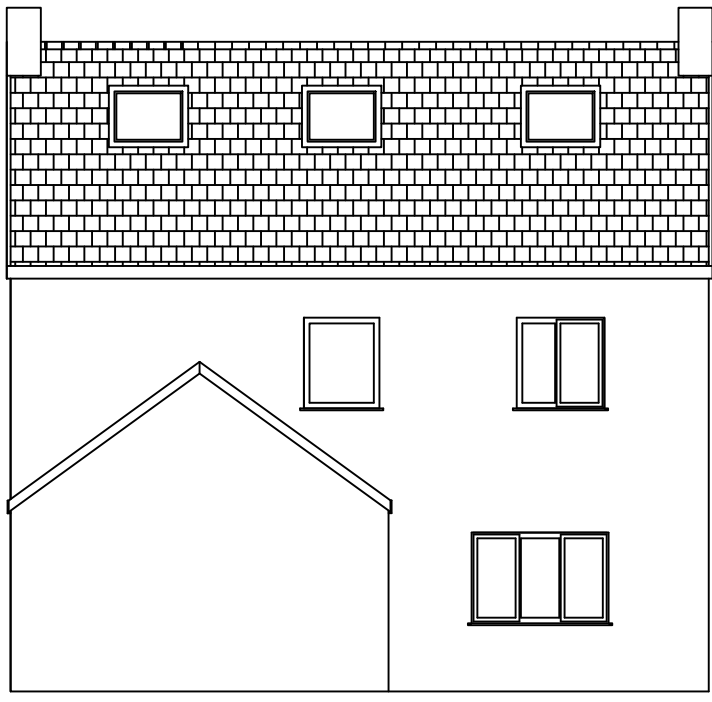


Existing Rear Elevation 1:100

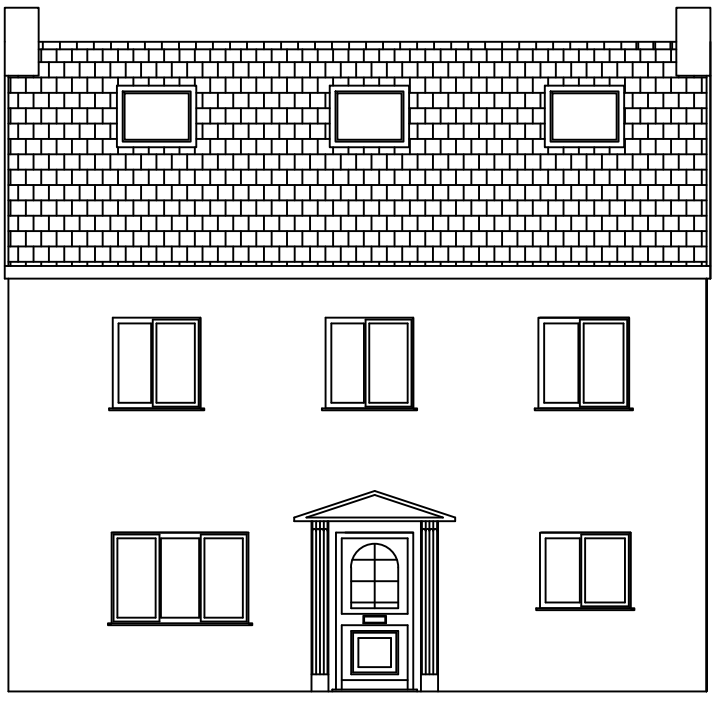


Existing Front Elevation 1:100

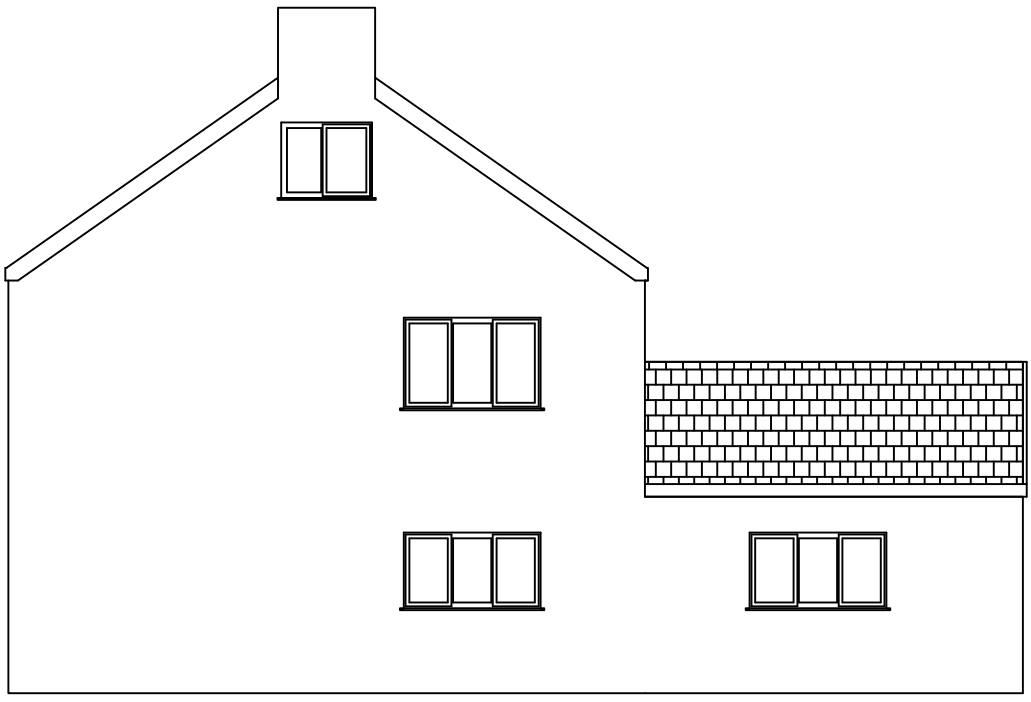


Existing Right Elevation 1:100

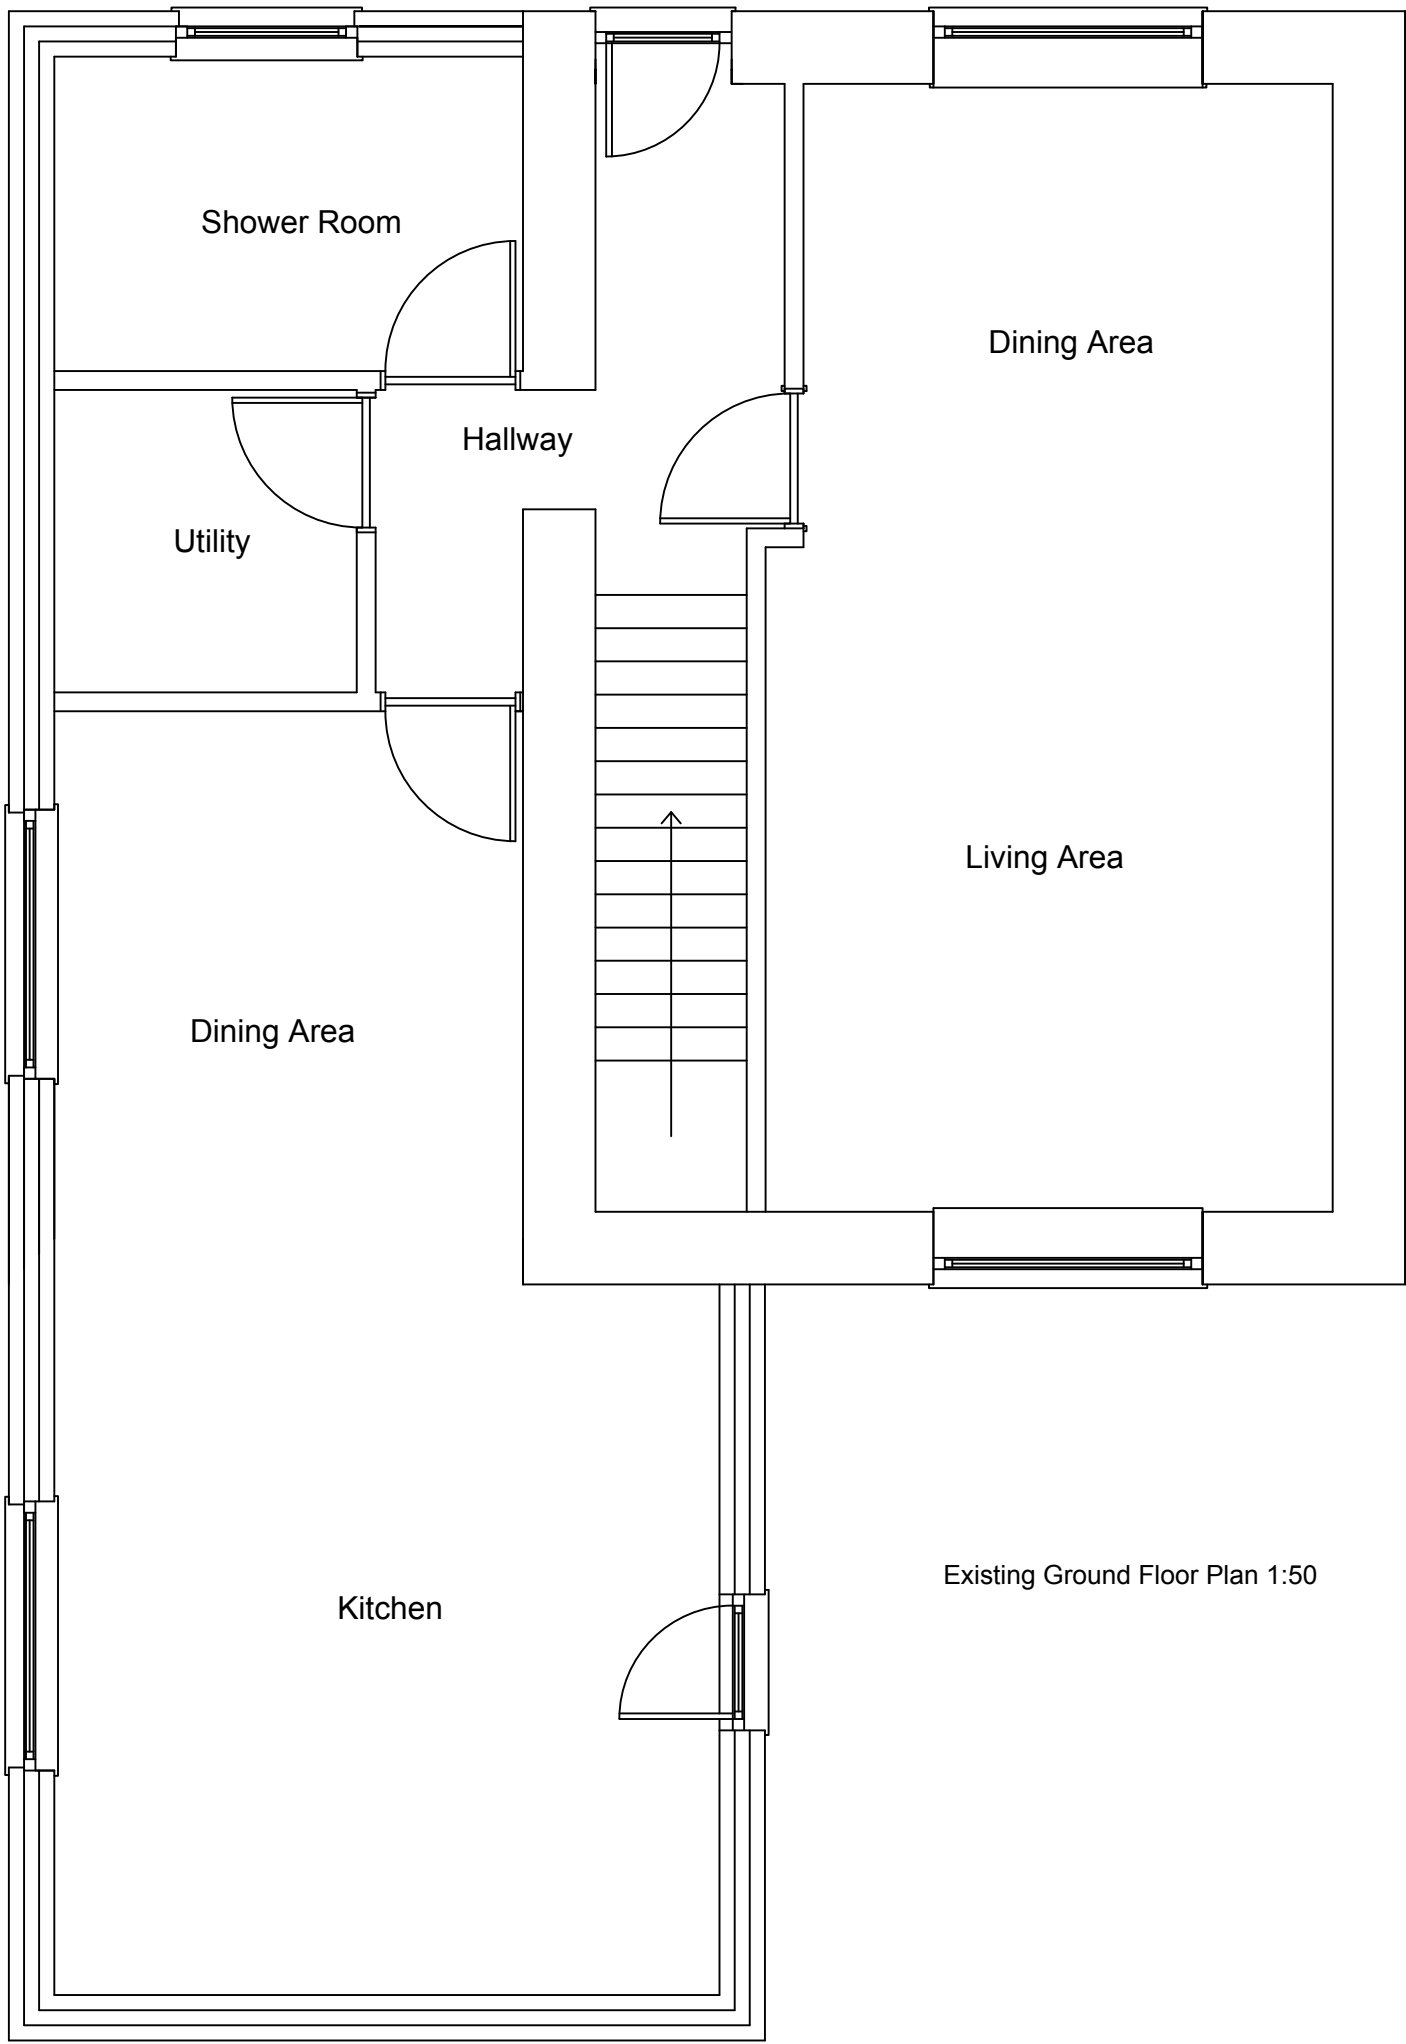

Existing Ground Floor Plan 1:50

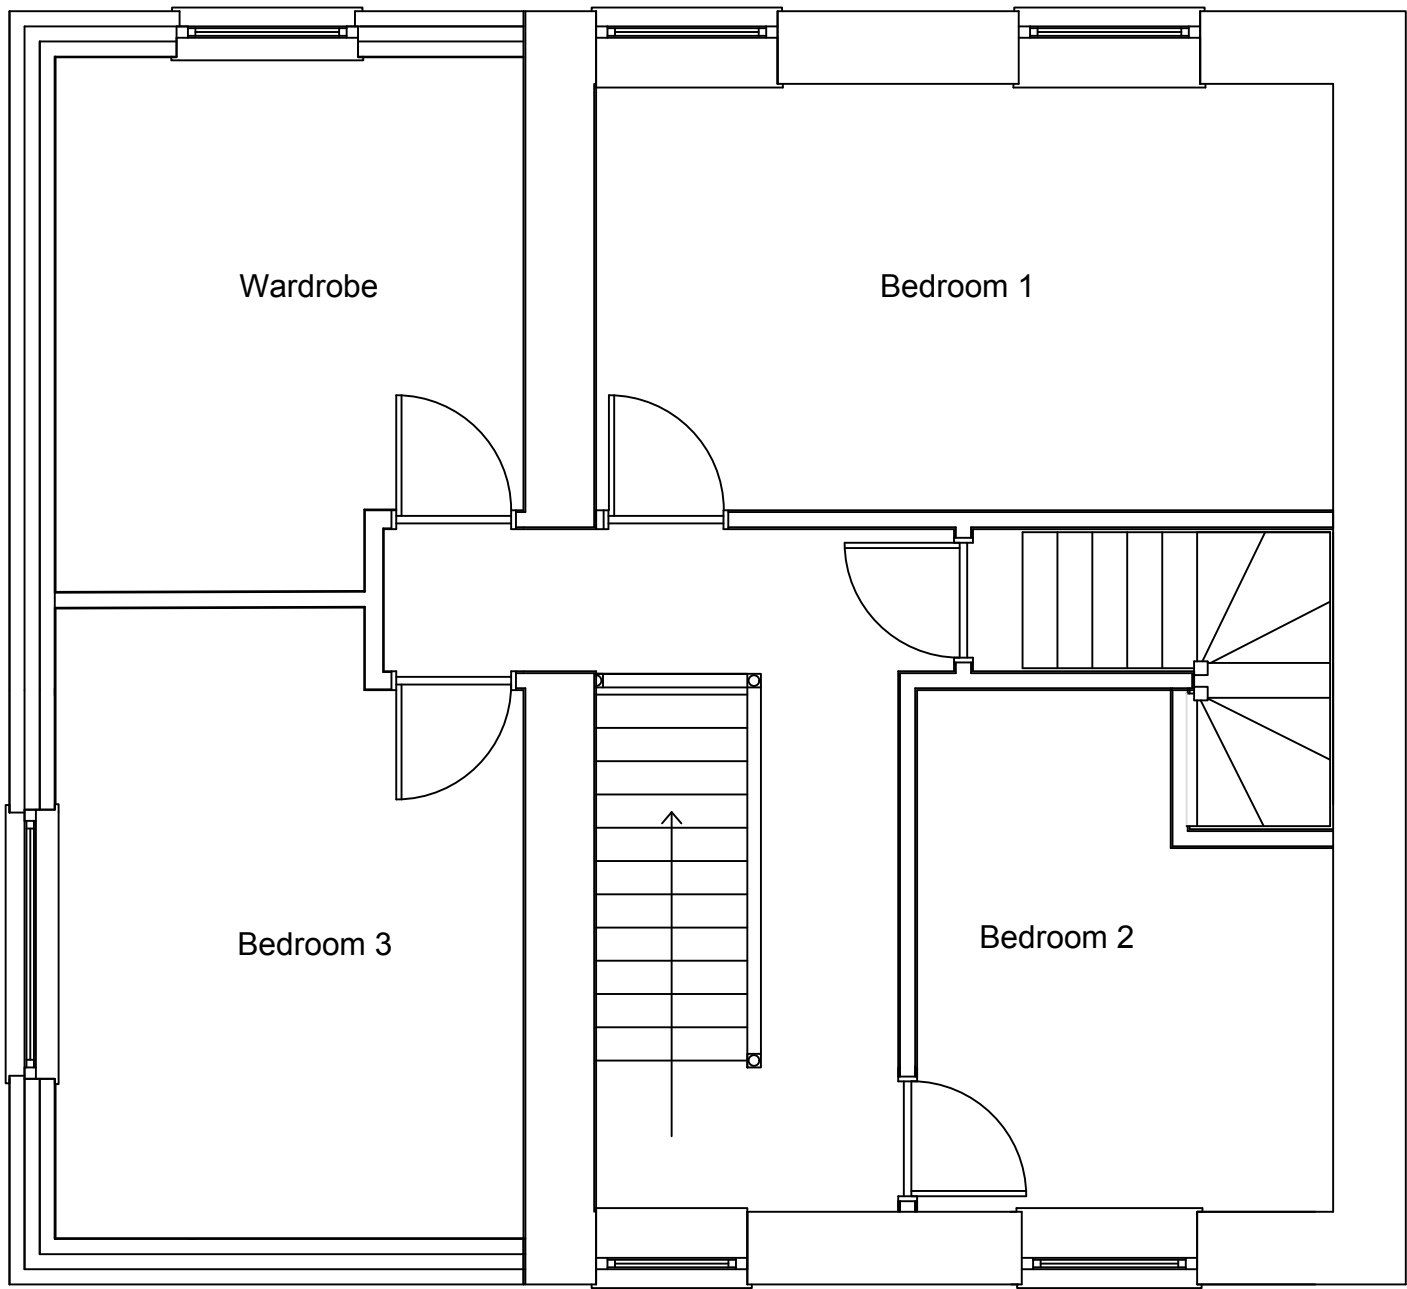

Existing First Floor Plan 1:50

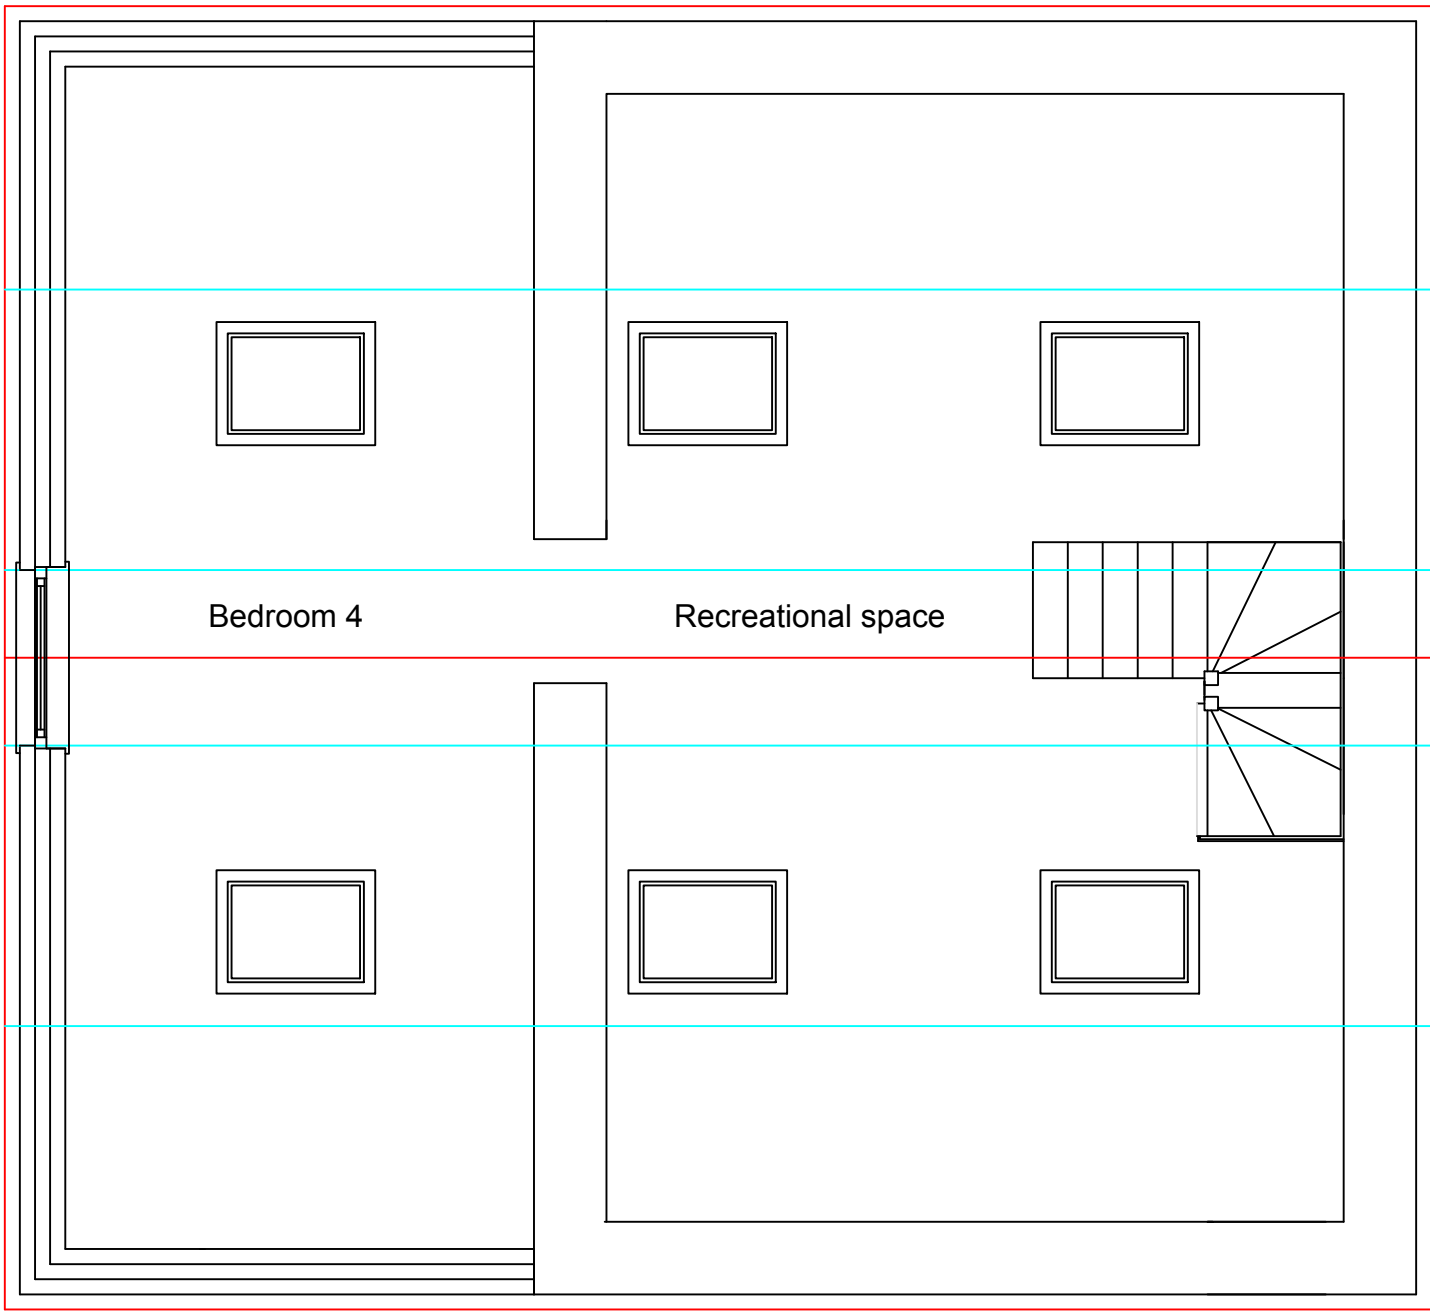

Existing Attic Layout 1:50

Revision notes:

Rev.	Date:	Notes:

Drawn by:

P L New

Client :

Miss Lauren Jenkins & Mr Matthew Hughes

Project:

Proposed Front Porch Extension
2, Bryneryr, Eaglebush Valley, Neath SA11 2AN

Drawing Title:

Existing Plans & Elevations

Date:

09/10/2021

Scale @ A1:

1/50 & 1/100

Revision:

0000

