


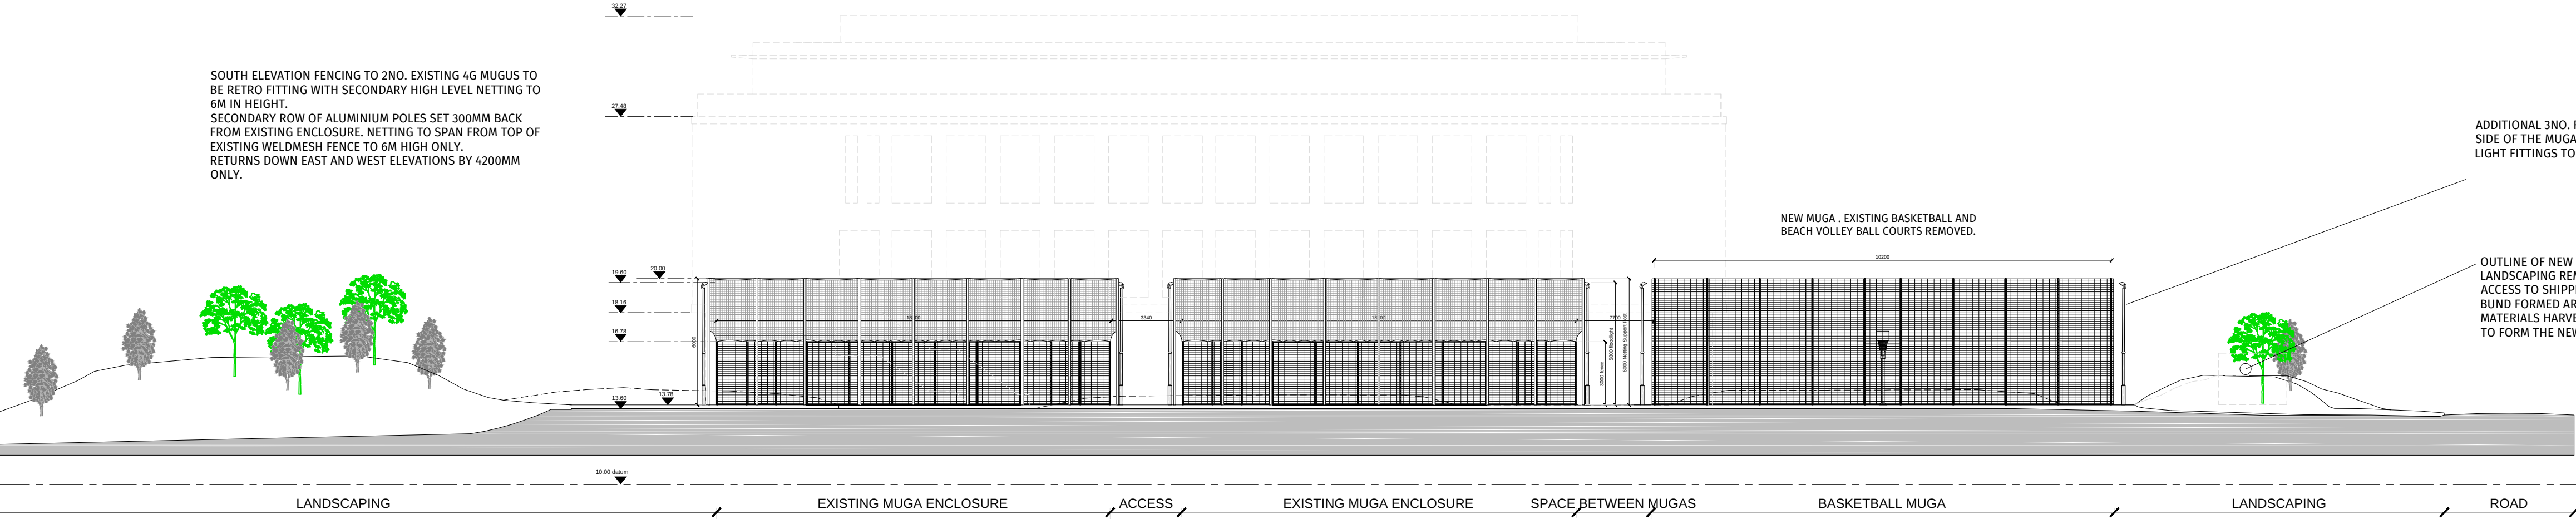


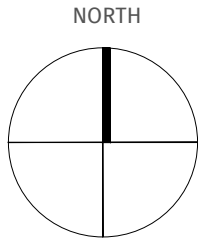



001 NORTH ELEVATION
Elevation 1/200@A1

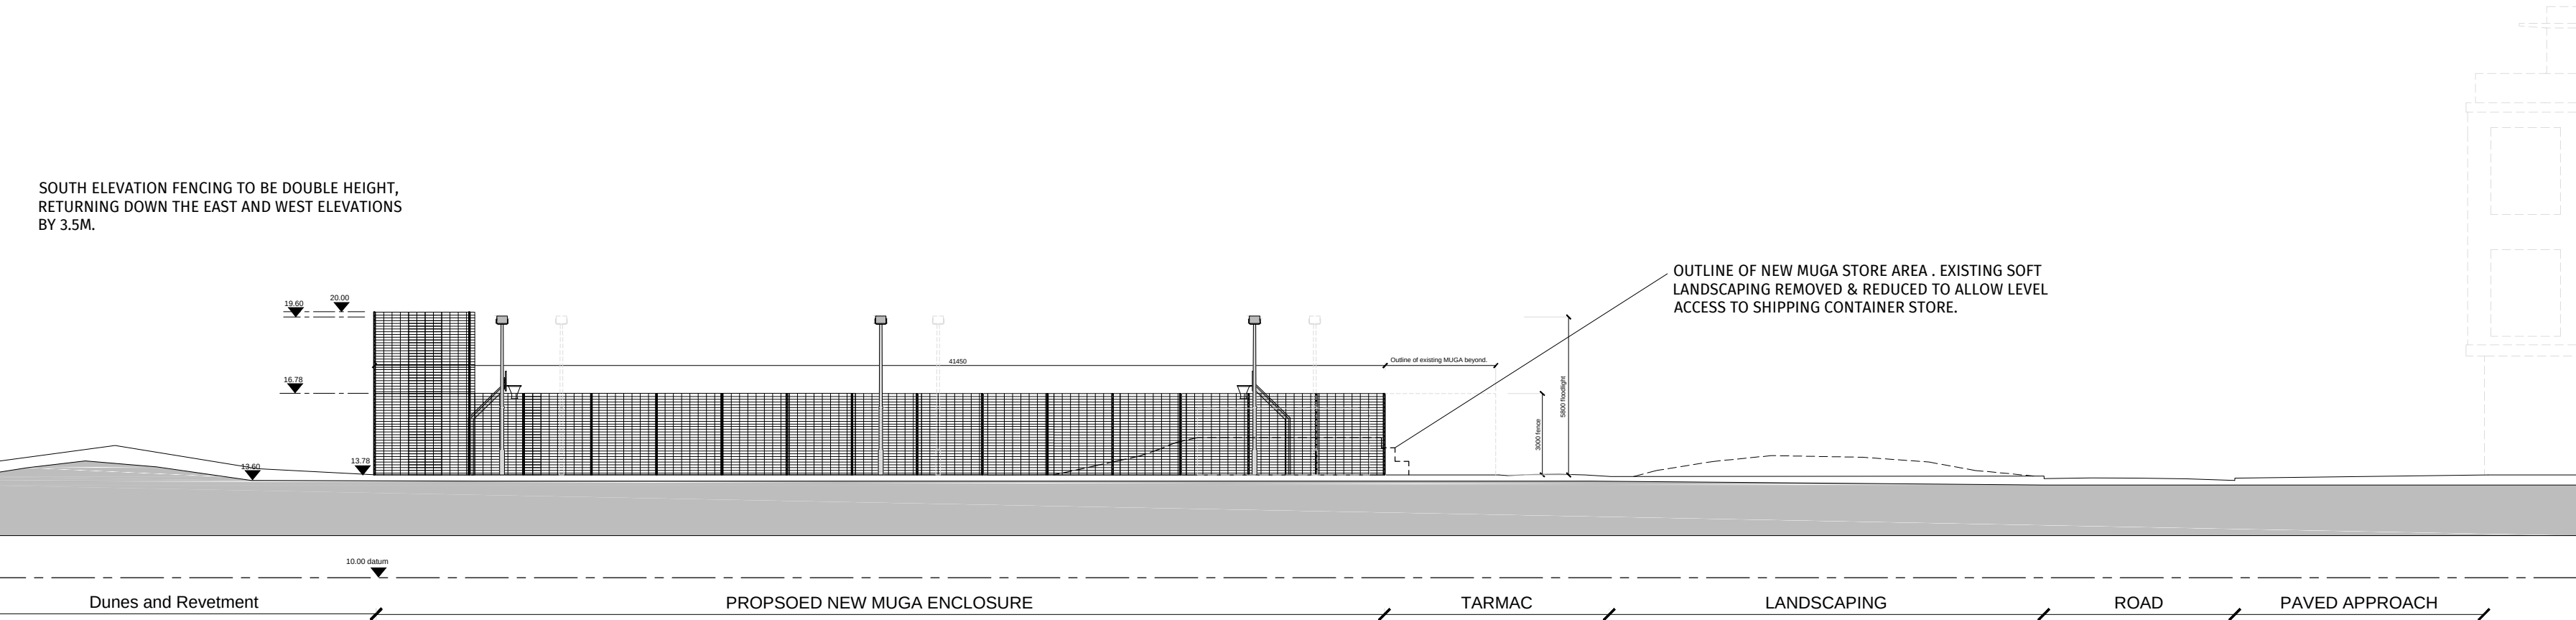

002 WEST ELEVATION
Elevation 1/200@A1

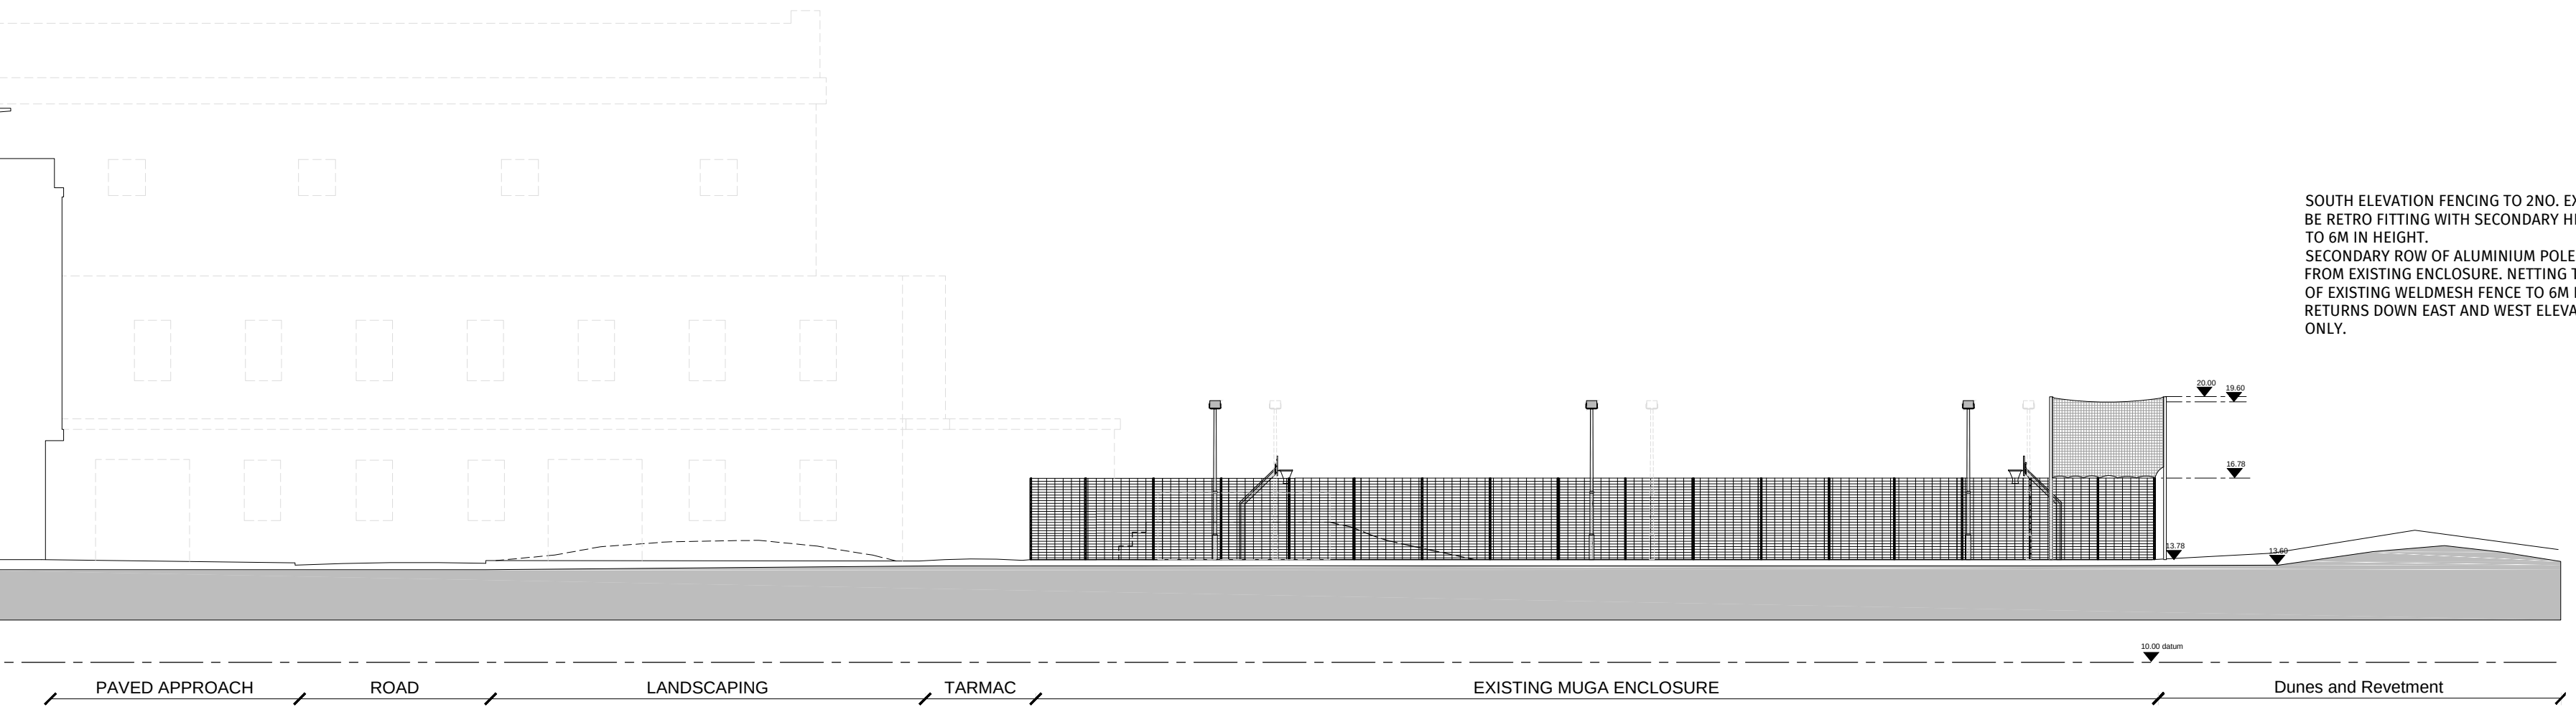

003 EAST ELEVATION
Elevation 1/200@A1

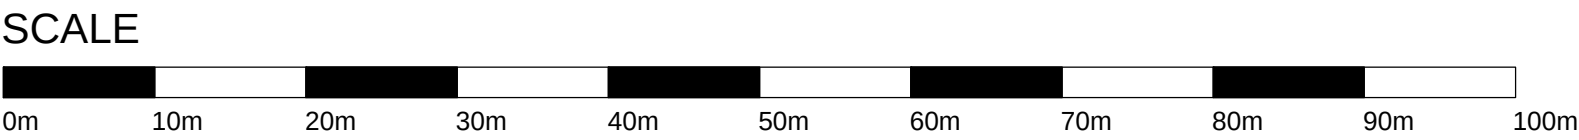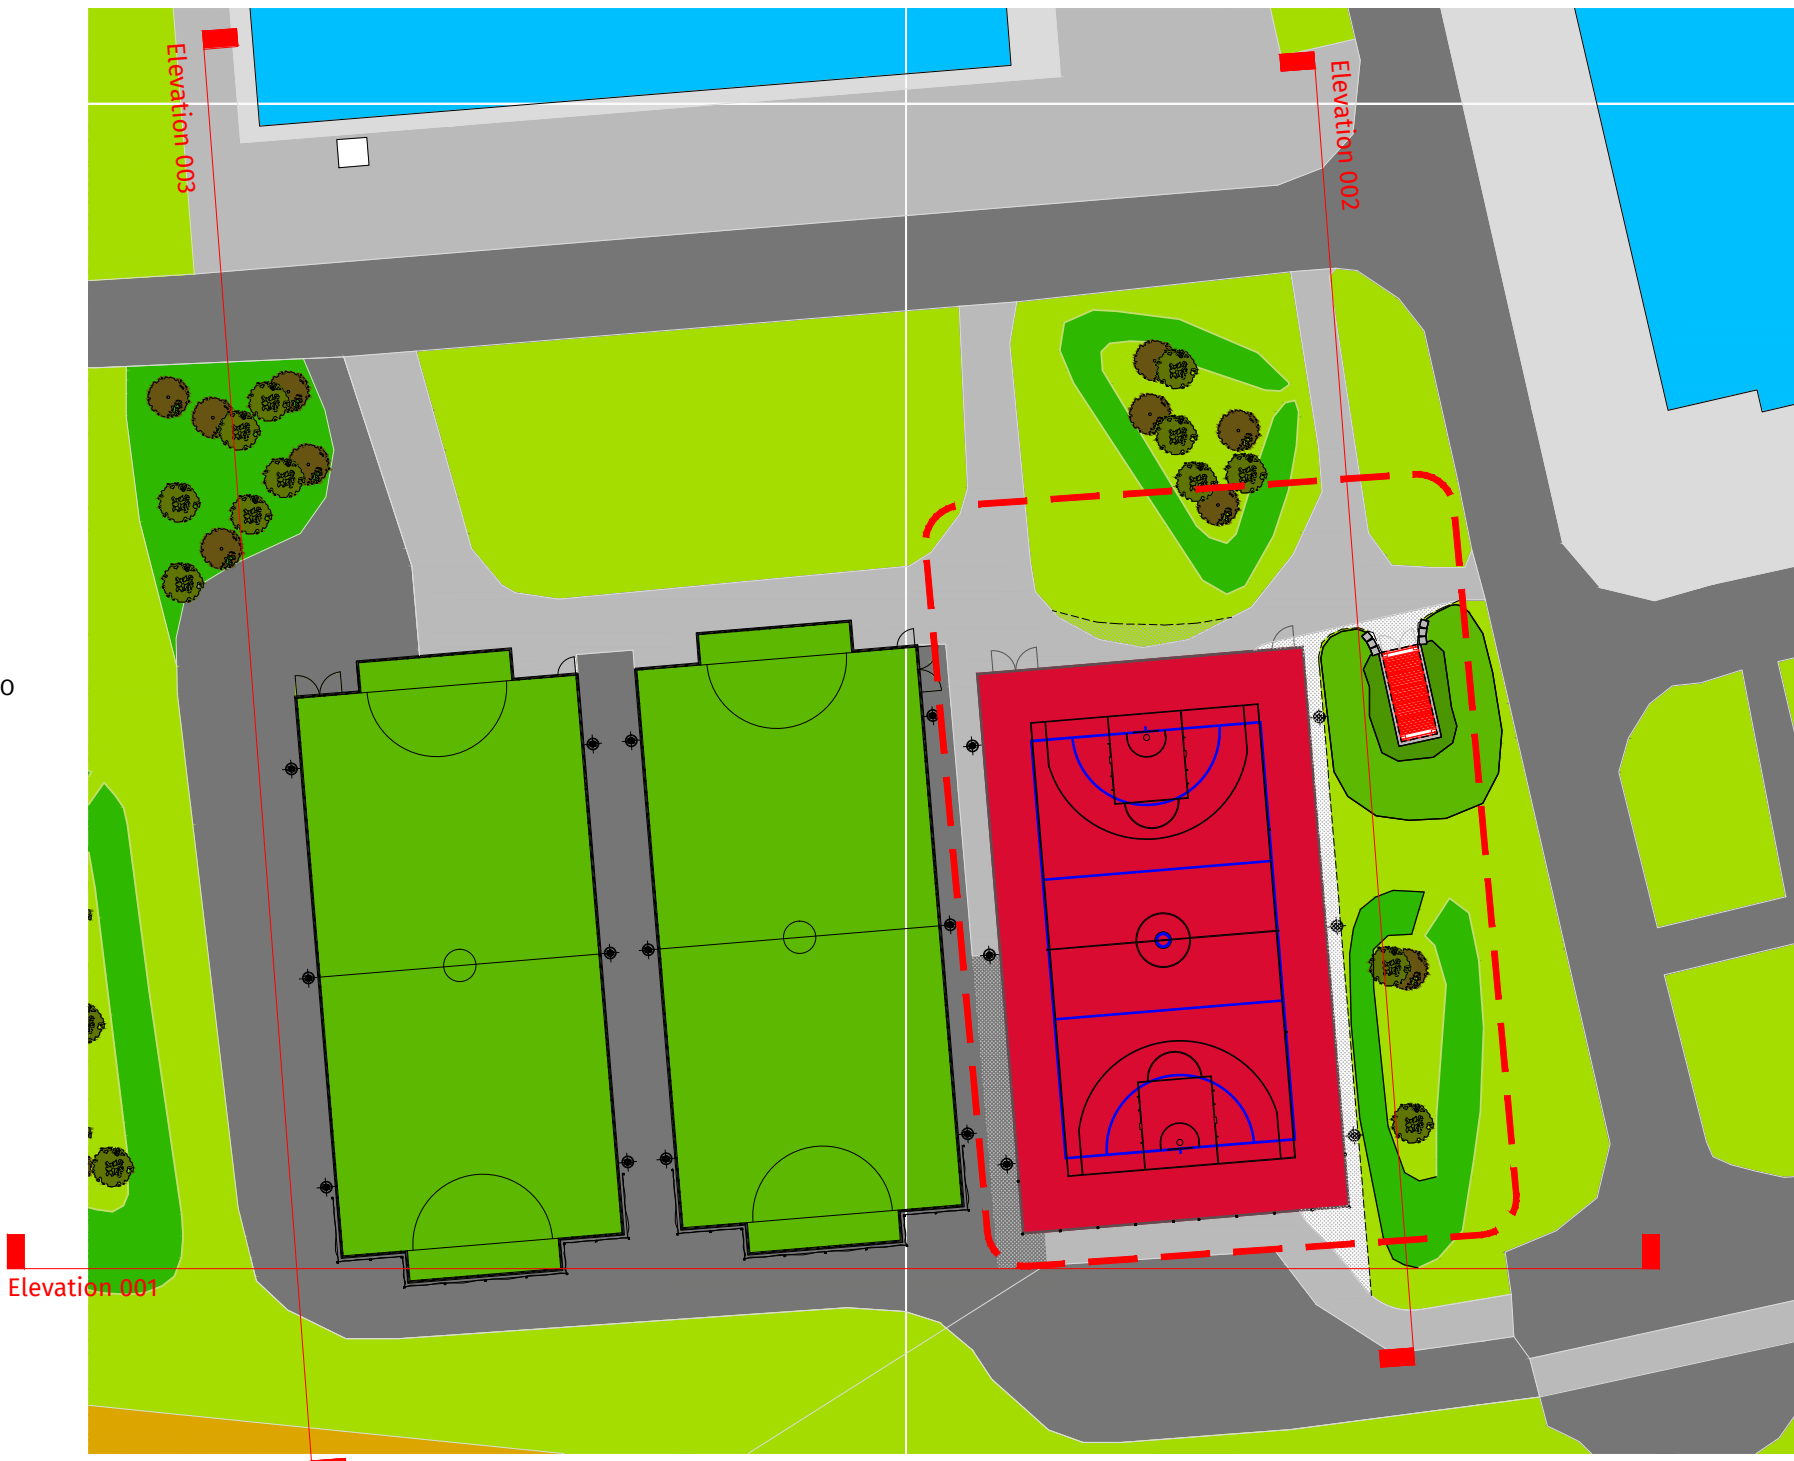

004 SITE LAYOUT PLAN
Site Plan 1/500@A1

GENERAL NOTES

All work to be carried out in strict accordance with the current Building Regulations and its latest amendments, and to the complete satisfaction of the Local Authorities Building Control.

Contractors are responsible for complying with all relevant BS etc., and check that Building Control and Environmental Health Departments are satisfied with the scope and content of all work on completion and obtain any necessary certificates.

All existing construction levels and dimensions to be checked prior to construction, especially where new construction levels and dimensions are to match existing.

All site dimensions and site levels must be checked on site.


This drawing must not be used for construction unless issued for construction.

This drawing should be read in conjunction with all relevant Engineer's and specialist drawings.



A	01/03/21	Store store enclosed with partial bund	IGW	MS
-	15/02/21	First issue	IGW	MS
REV	DATE	DESCRIPTION	DR	CH

PLANNING

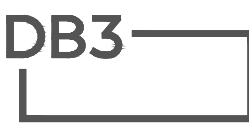

CARDIFF
2 Callaghan Square, Cardiff, CF10 5BT.
T: 029 2034 2688 www.darntonb3.com

CLIENT



PROJECT
Swansea University - Sports Provision
Bay Campus - MUGA

TITLE
Site Elevations

AS PROPOSED

CREATION DATE	SCALE @ A1	DRN	CHK	STATUS
Jan 2021	1:2000 / 1:200	GW	MS	S-

SHEET NO.

14801 - DB3 - 001 - E1 - DR - A - 0110

REVISION

A

IF COPYRIGHT: ALL RIGHTS RESERVED.
THIS DRAWING MUST BE READ IN CONJUNCTION WITH ALL OTHER RELEVANT DRAWINGS AND INFORMATION.
ANY DISCREPANCIES MUST BE REPORTED TO DARNTON IMMEDIATELY.
THE DRAWING OR INFORMATION MUST NOT BE USED FOR CONSTRUCTION UNLESS EXPRESSLY ISSUED FOR CONSTRUCTION.
DO NOT SCALE FROM THIS DRAWING. WORK ONLY TO THE PRINTED DIMENSIONS.