



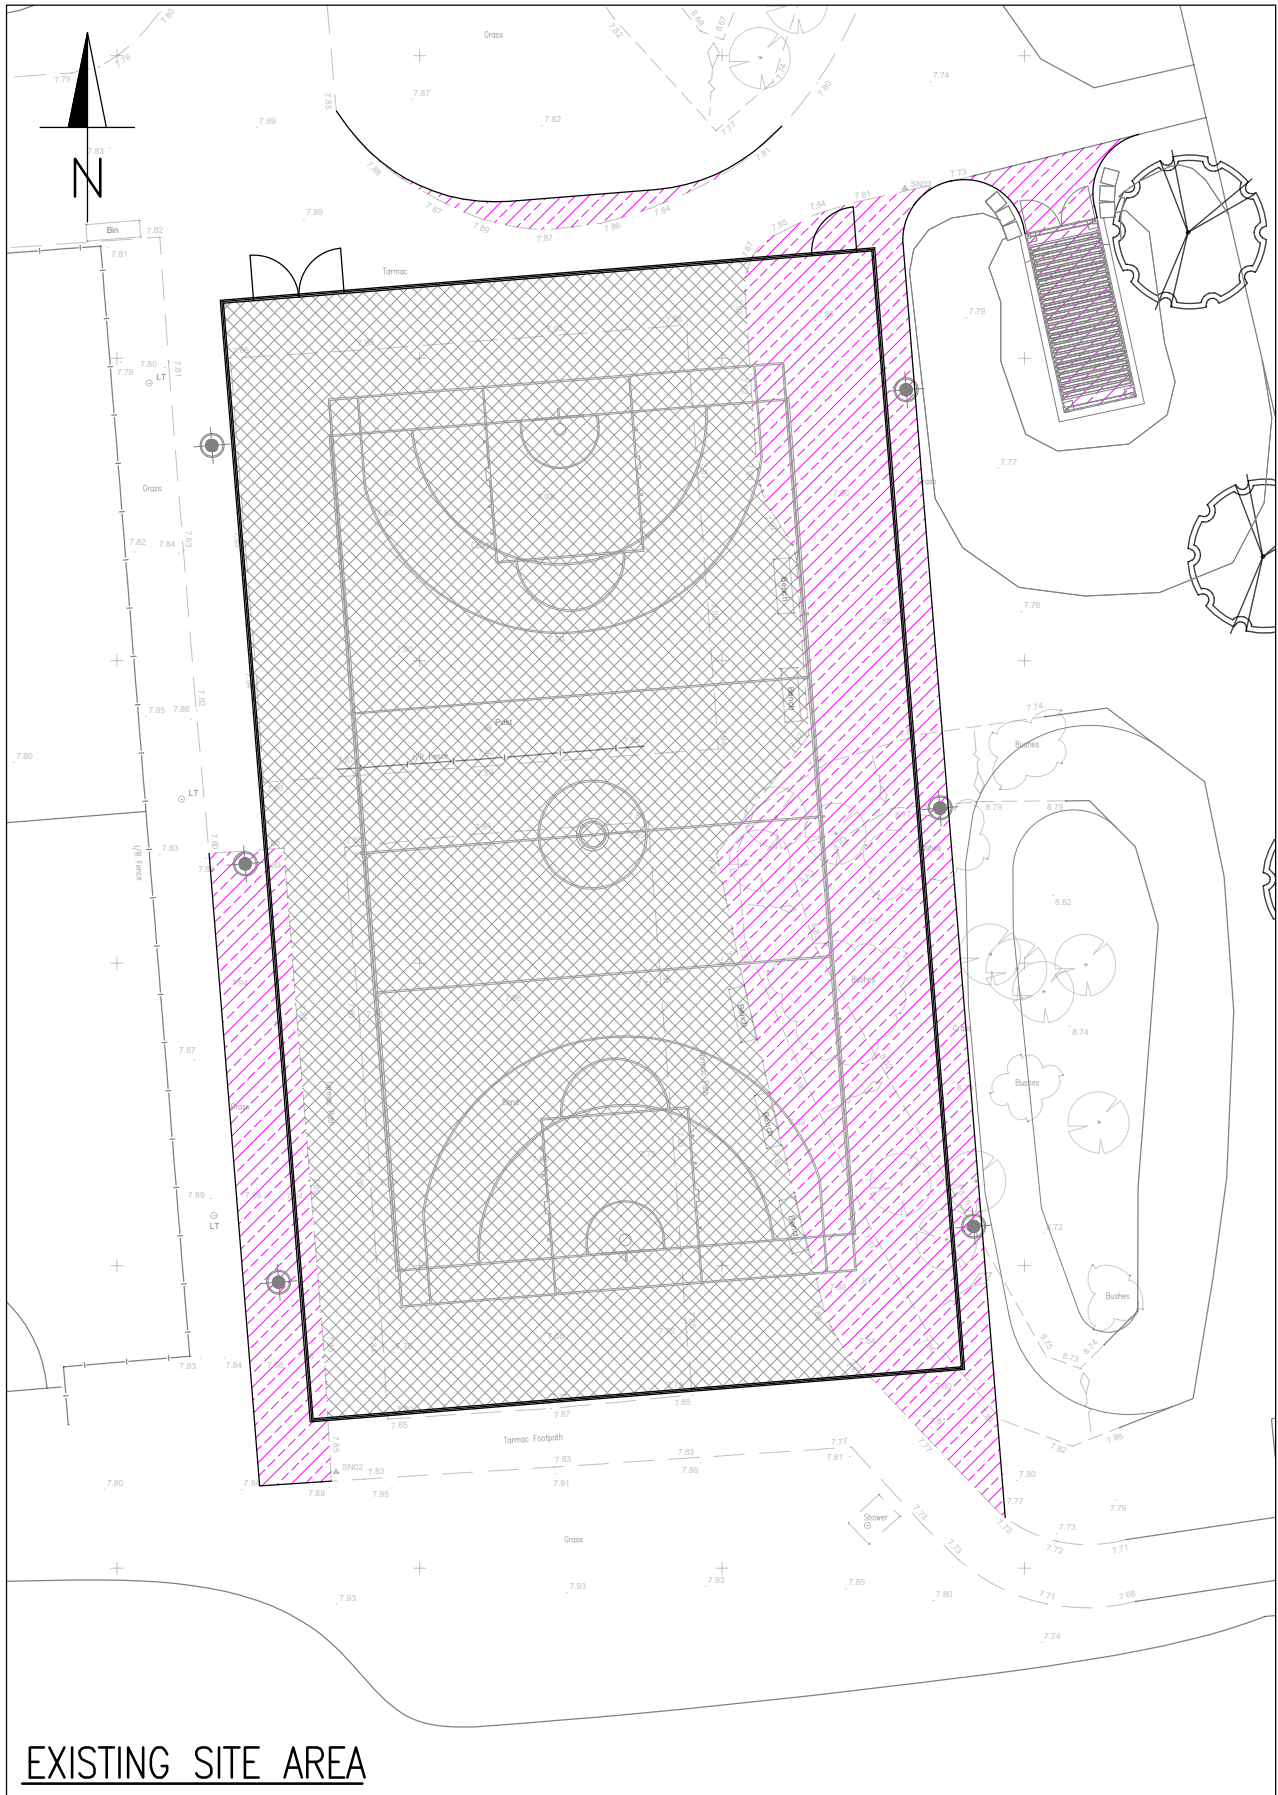

EXISTING SITE AREA

KEY

- EXISTING HARD PAVED SURFACE
- EXISTING LANDSCAPE SURFACE REPLACED WITH HARD PAVED SURFACE (310m²)

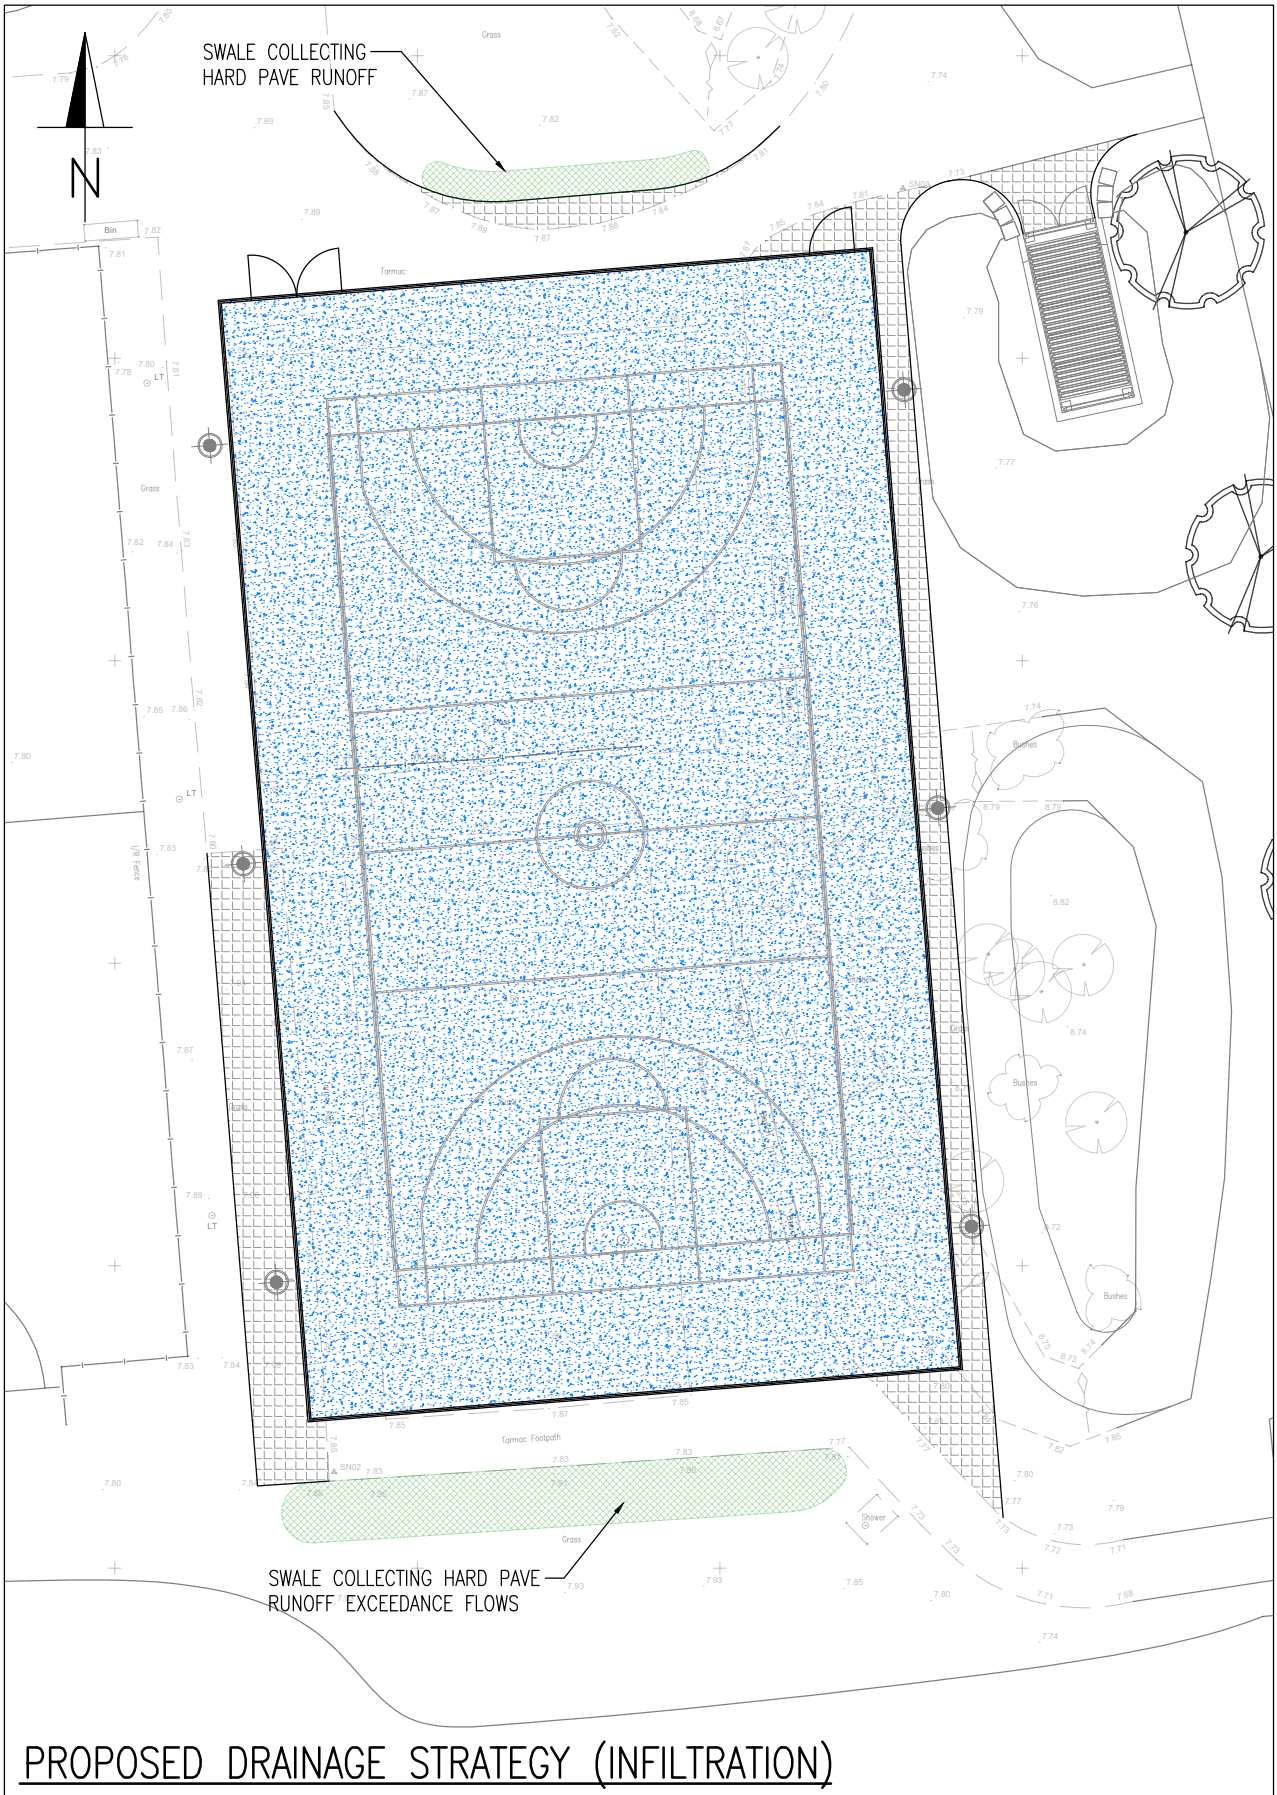

PROPOSED DRAINAGE STRATEGY (INFILTRATION)

KEY

- PROPOSED POROUS ASPHALT
- PROPOSED ASPHALT FOOTWAY
- PROPOSED BIO-RETENTION/ SWALE (SUBJECT TO INFILTRATION TEST)

- GENERAL NOTES
- DO NOT SCALE THIS DRAWING.
 - CONTRACTOR TO CHECK ALL DIMENSIONS AND REPORT ALL ERRORS AND OMISSIONS TO THE ENGINEER.
 - ANY DISCREPANCY TO BE REPORTED IMMEDIATELY TO THE ENGINEER.
 - THIS DRAWING TO BE READ IN CONJUNCTION WITH ALL RELEVANT ARCHITECTS, SUBCONTRACTORS AND SPECIALISTS DRAWINGS AND SPECIFICATIONS.

Rev.	Detail	By	Date
------	--------	----	------

Revisions

Reinforcement schedules nos.



Structural & Civil Engineering Consultants

First Floor
7 St James Crescent
Swansea
SA1 6DP

Telephone +44 1792 473 182
e-mail admin@cb3consult.co.uk
web www.cb3consult.co.uk

Client
SWANSEA UNIVERSITY

Project
**PROPOSED MUGA,
SWANSEA BAY CAMPUS**

Drawing Title
**PROPOSED DRAINAGE
STRATEGY**

PRELIMINARY

Project No. C1745	Drawing No. C-SK01	Revision
Scales 1:250	Date 11.03.21	Revision
Drawn DH	Checked DF	Sheet Size A3