



Front Elevation

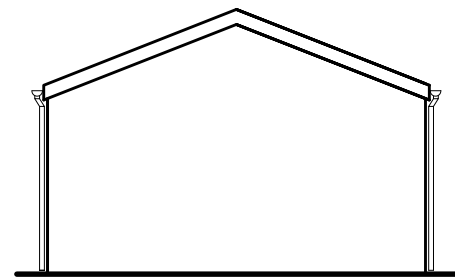

LH Side Elevation

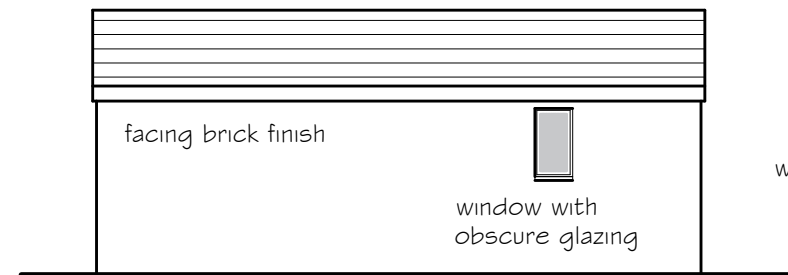


Rear Elevation

white upvc rwgs

GENERAL NOTES

THE DESIGN AND CONSTRUCTION OF THE BUILDING WORKS AND ALL SERVICES WILL BE CARRIED OUT TO SATISFY THE REQUIREMENTS SET OUT IN LATEST STATUTORY BUILDING REGULATIONS AND TO THE APPROVAL OF THE APPOINTED BUILDING INSPECTOR

new 1.8m high fence to be constructed on the rear boundary between nos 6 & 5

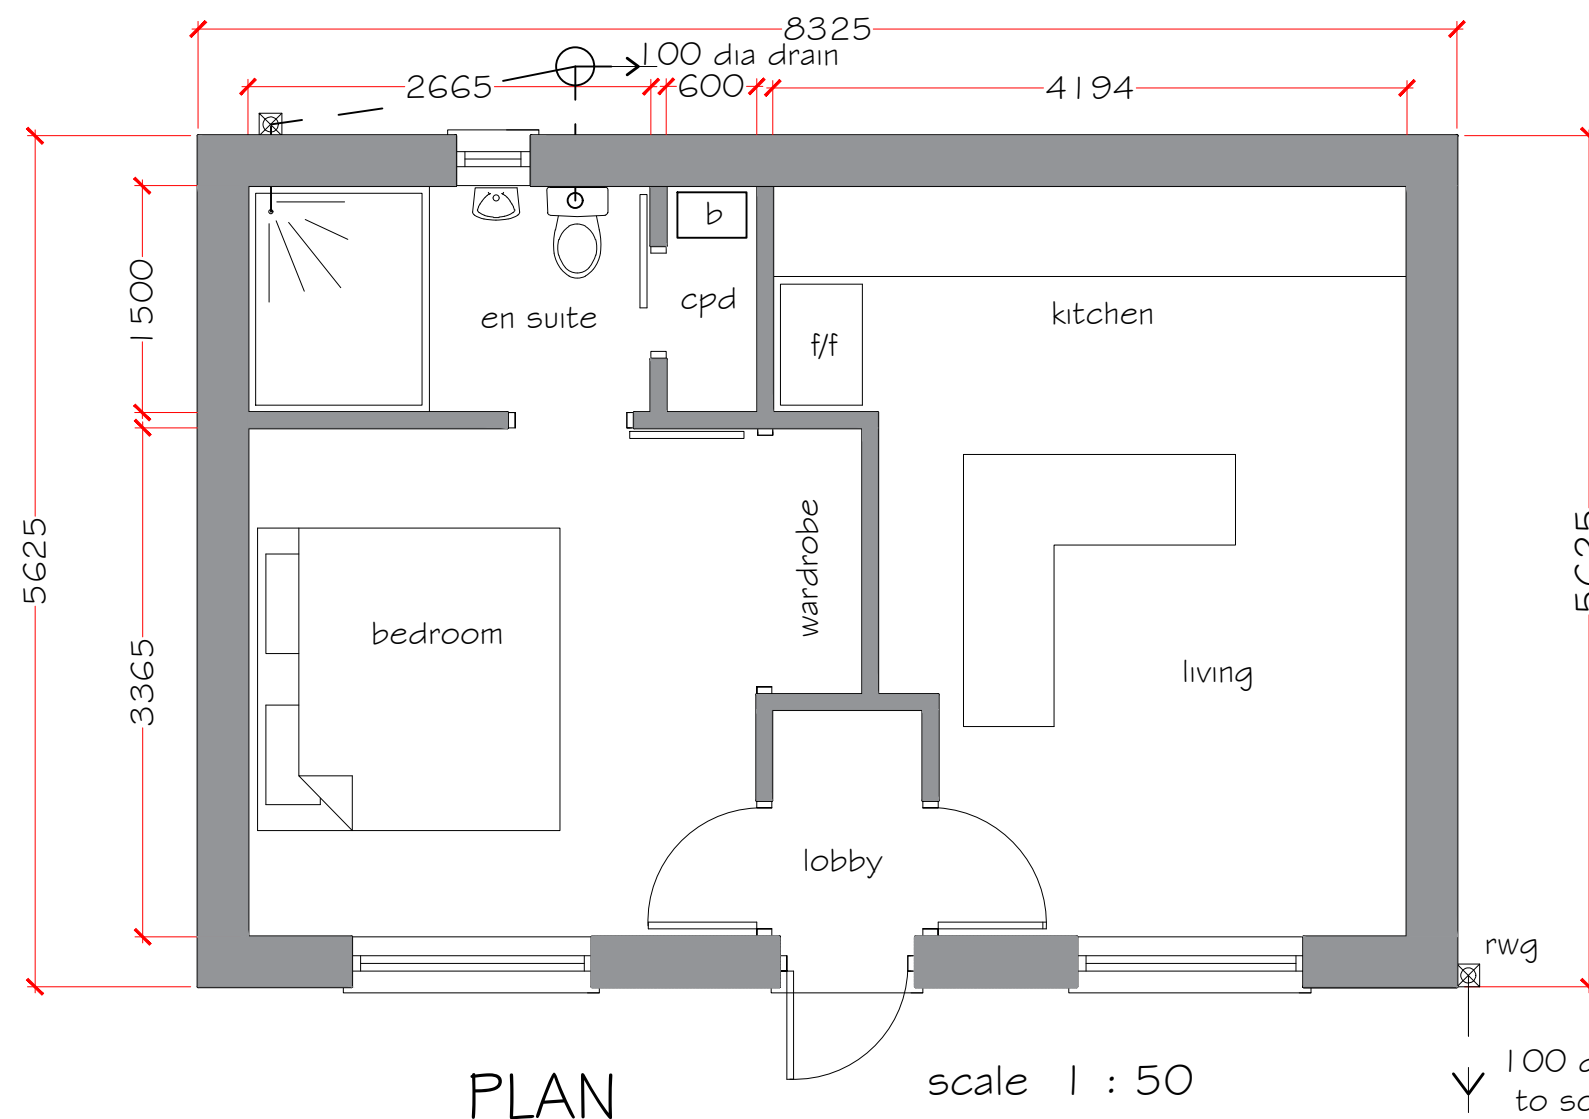

PROPOSED FINISHES

Roof

Concrete tile to match main roof

White PVCu fascia, soffit and barge boards.
White PVCu rainwater goods

Walls facing brick finish

Windows, doors & to be white double glazed PVCu units.

revision B 14/03/21

external finish changed to facing brickwork

new 1.8m high fence to be constructed on the rear boundary between nos 6 & 5

revision A 18/01/21

window added to rear view

Proposed annexe
6 Lupin Close, Sandfields
Port Talbot

proposed annexe
elevations and floor plan

drawing No
6 LC - 02 Rev B

date
January 2021

scale
1:100