



NOTES:



CONCEPT DESIGNS

DRAWING STATUS

Planning

PROJECT

Surf School Wales, Aberavon Beach Front

TITLE


Visual 01 - RAL 5018 Option

CLIENT

Surf School Wales

DRAWN BY	DATE
Gareth Owen	10.03.21
SCALE (@A3)	PROJECT NO.
	GOCD SSW01
DRAWING NO.	REV
A009	-

GO CONCEPT DESIGNS LTD, 9 DARWIN RD, PORT TALBOT, SA12 6BT
gareth@goconceptdesigns.co.uk adriana@goconceptdesigns.co.uk

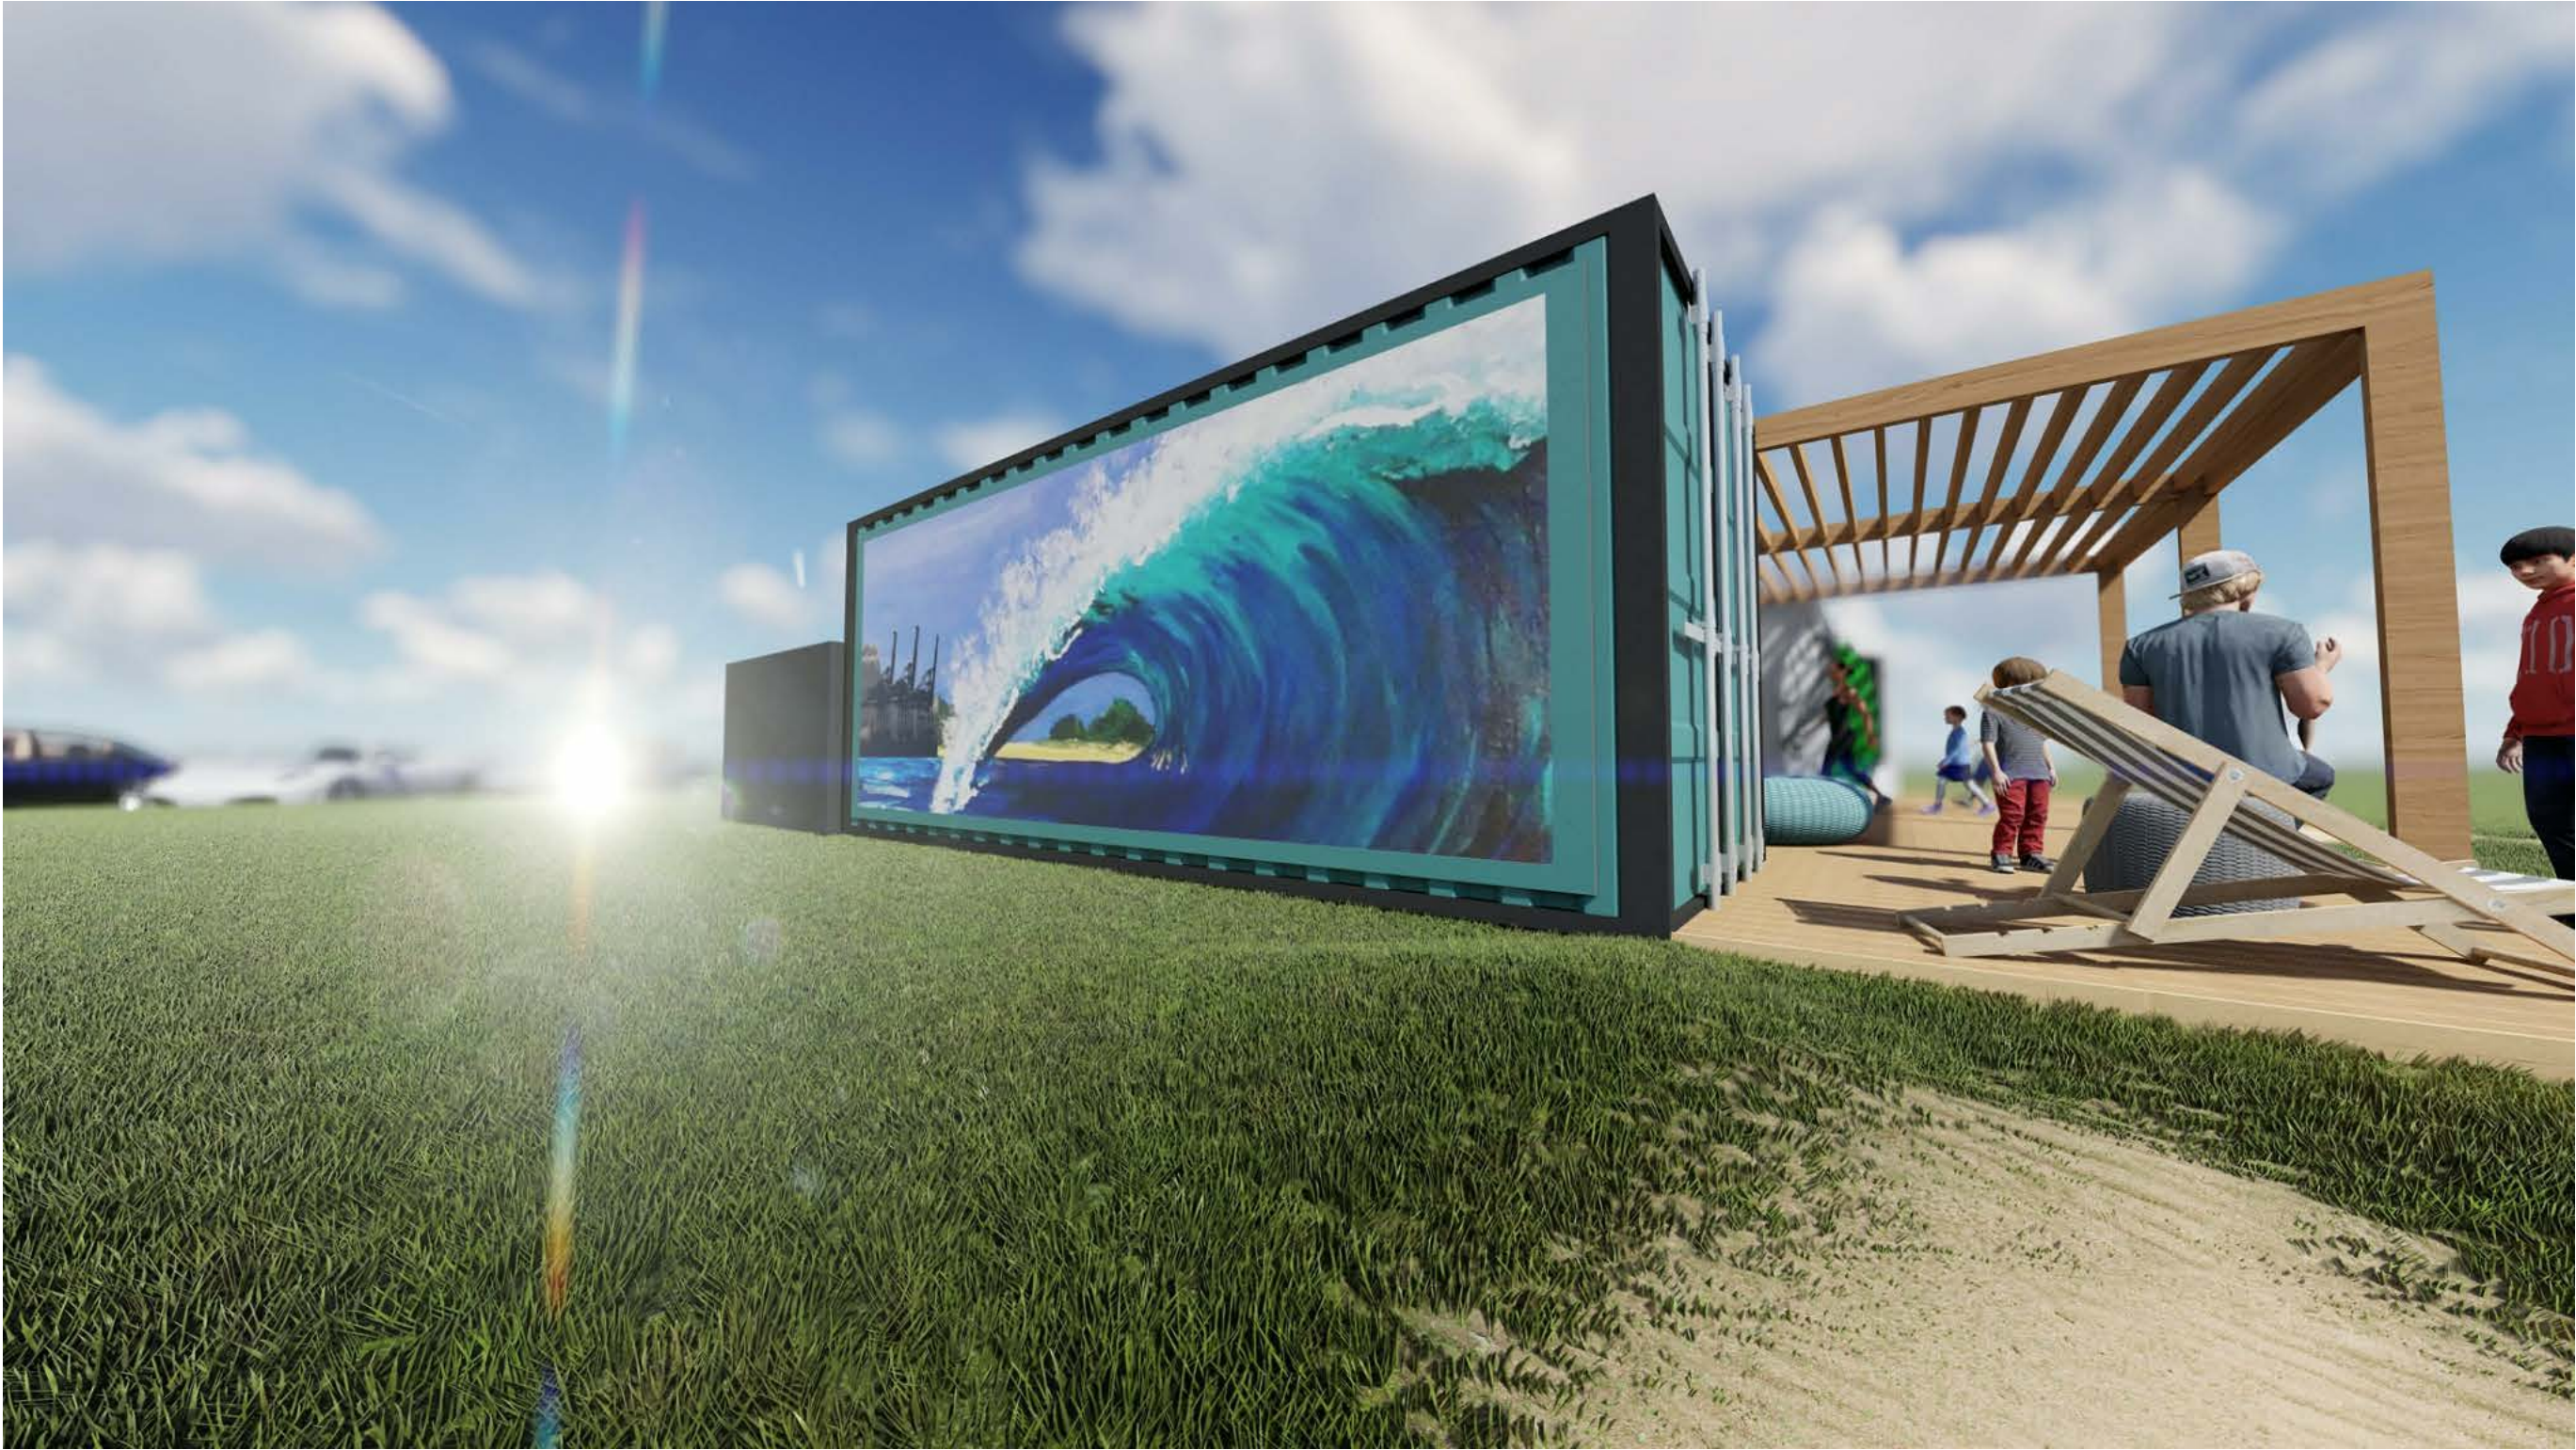

NOTES:




DRAWING STATUS
Planning

PROJECT
Surf School Wales, Aberavon Beach Front

TITLE
Visual 02 - RAL 5018 Option

CLIENT
Surf School Wales

DRAWN BY Gareth Owen		DATE 10.03.21	
SCALE (@A3)		PROJECT NO. GOCD SSW01	
DRAWING NO. A010			REV -

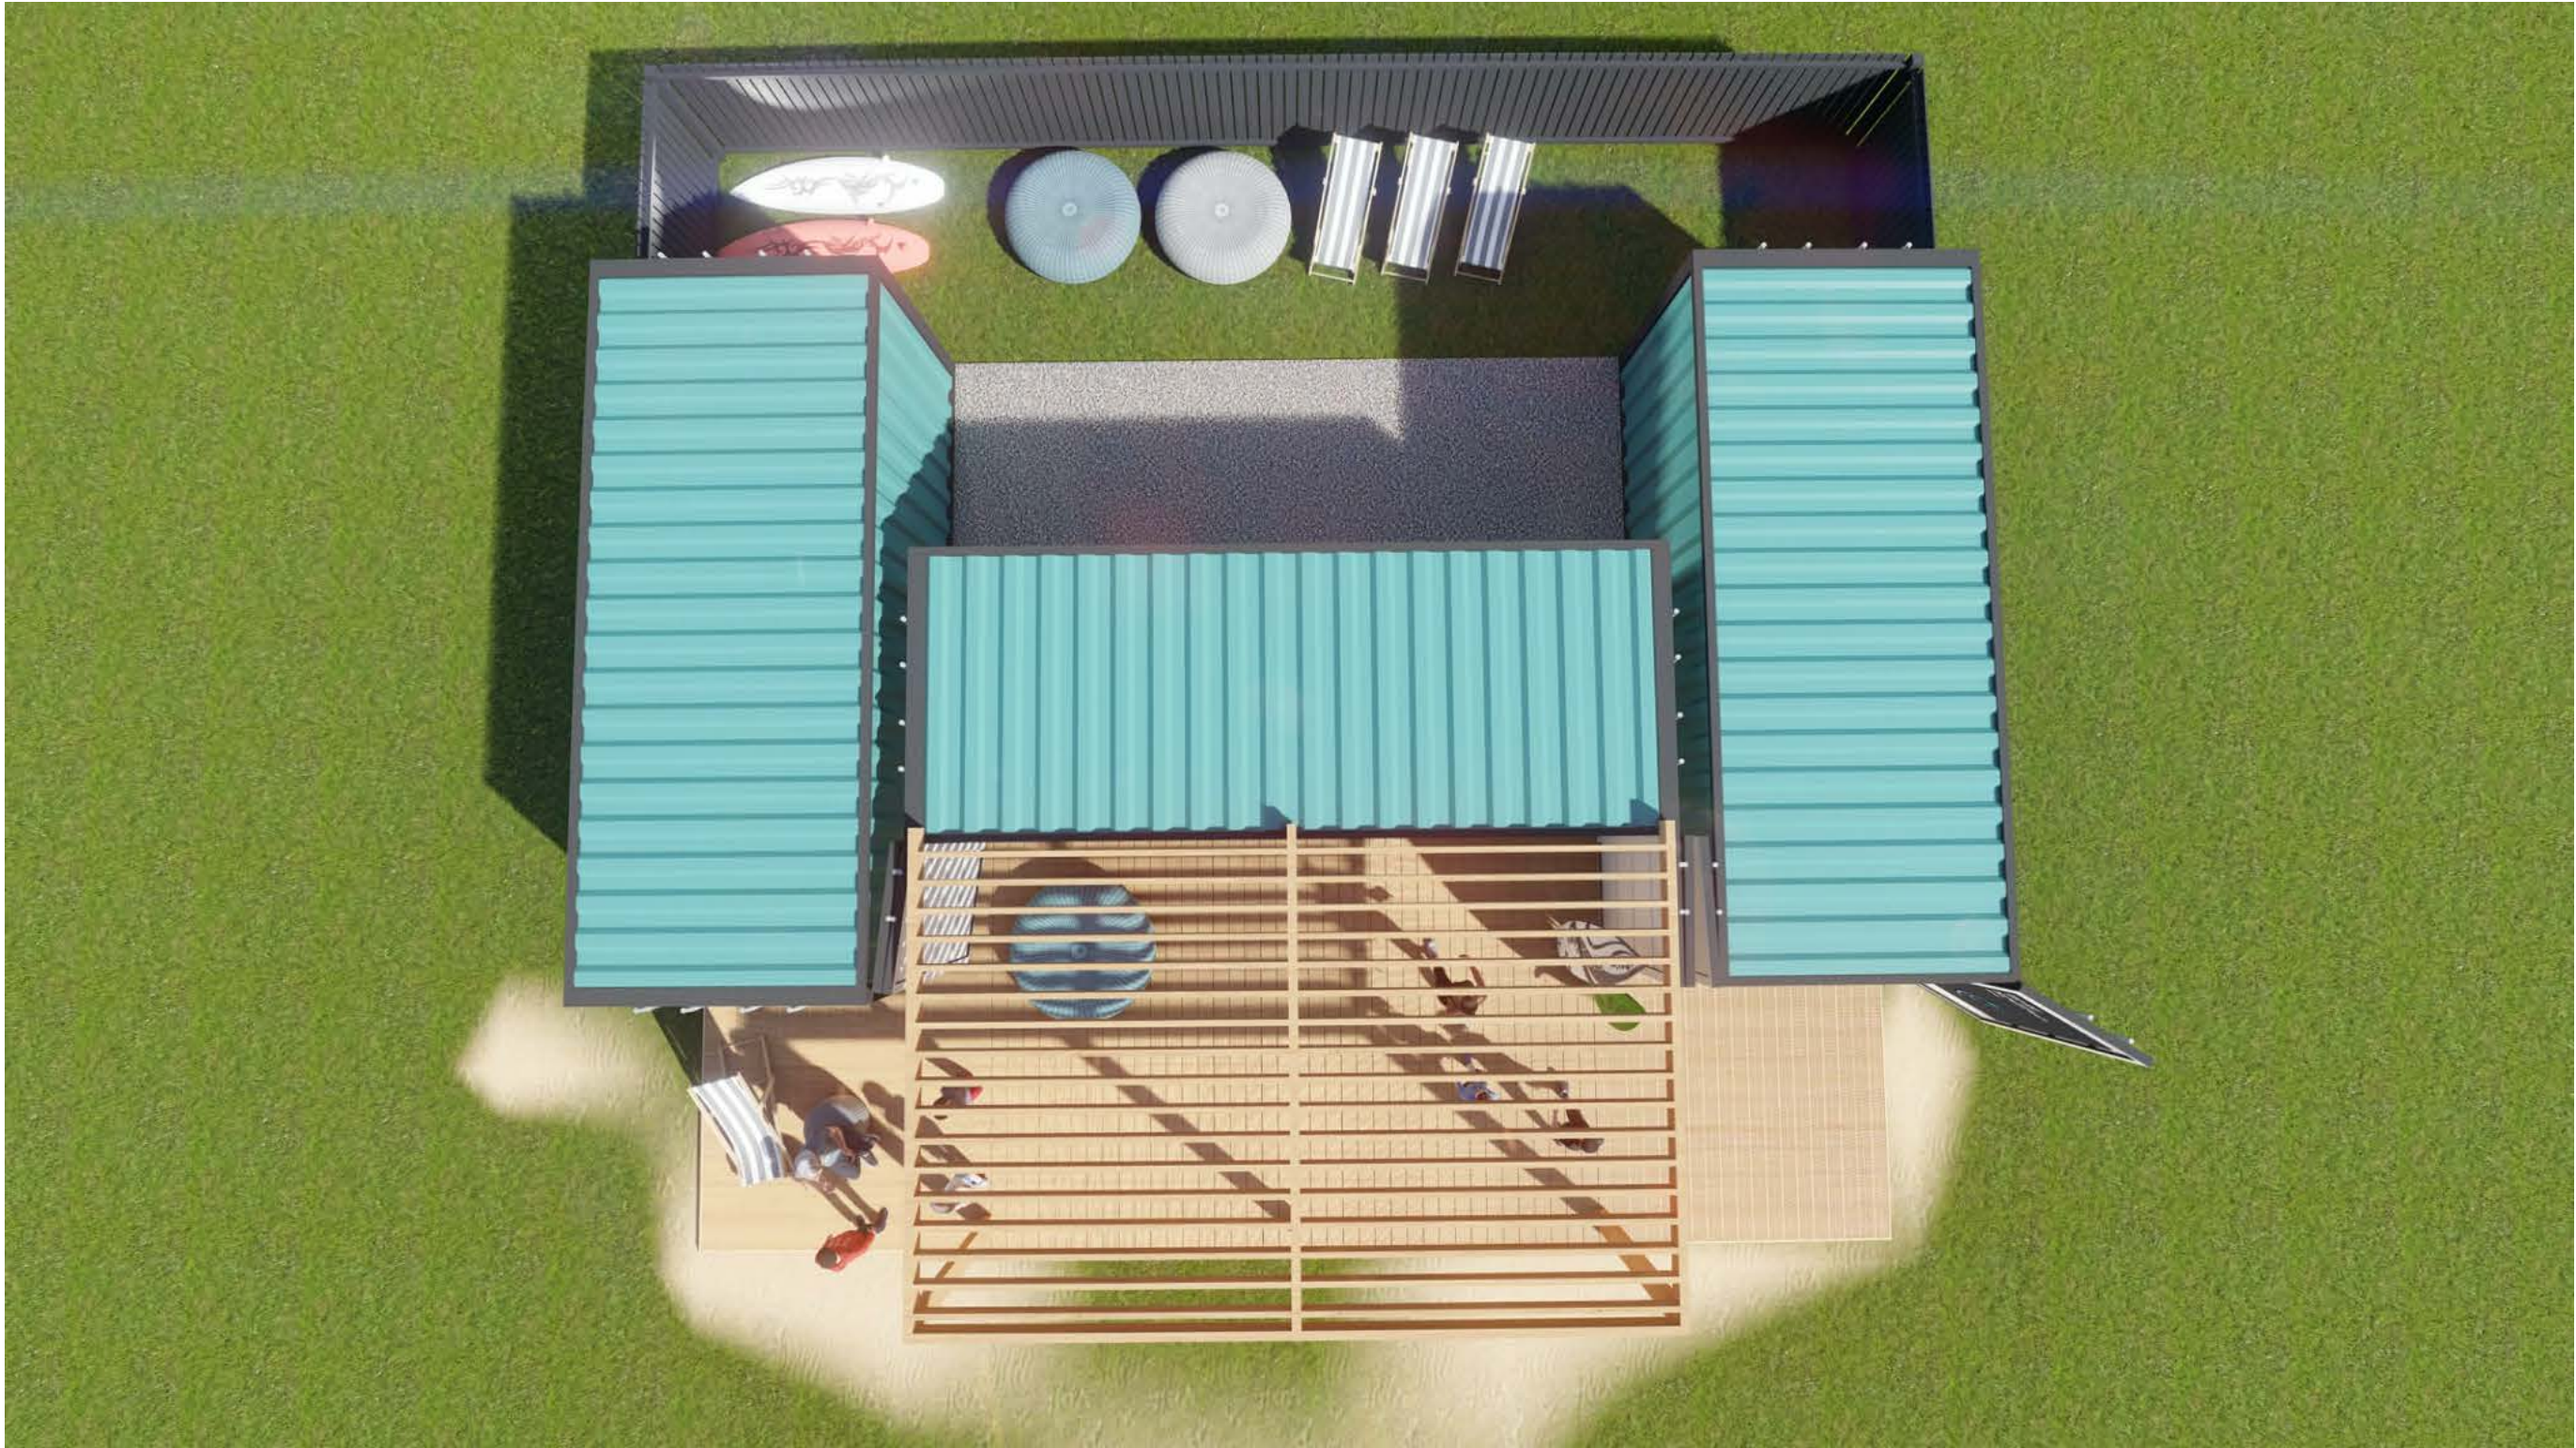

NOTES:



DRAWING STATUS

Planning

PROJECT

Surf School Wales, Aberavon Beach Front

TITLE

Visual 03 - RAL 5018 Option

CLIENT

Surf School Wales

DRAWN BY
Gareth Owen


DATE
10.03.21

SCALE (@A3)



PROJECT NO.
GOCD SSW01

DRAWING NO.
A011

REV
-

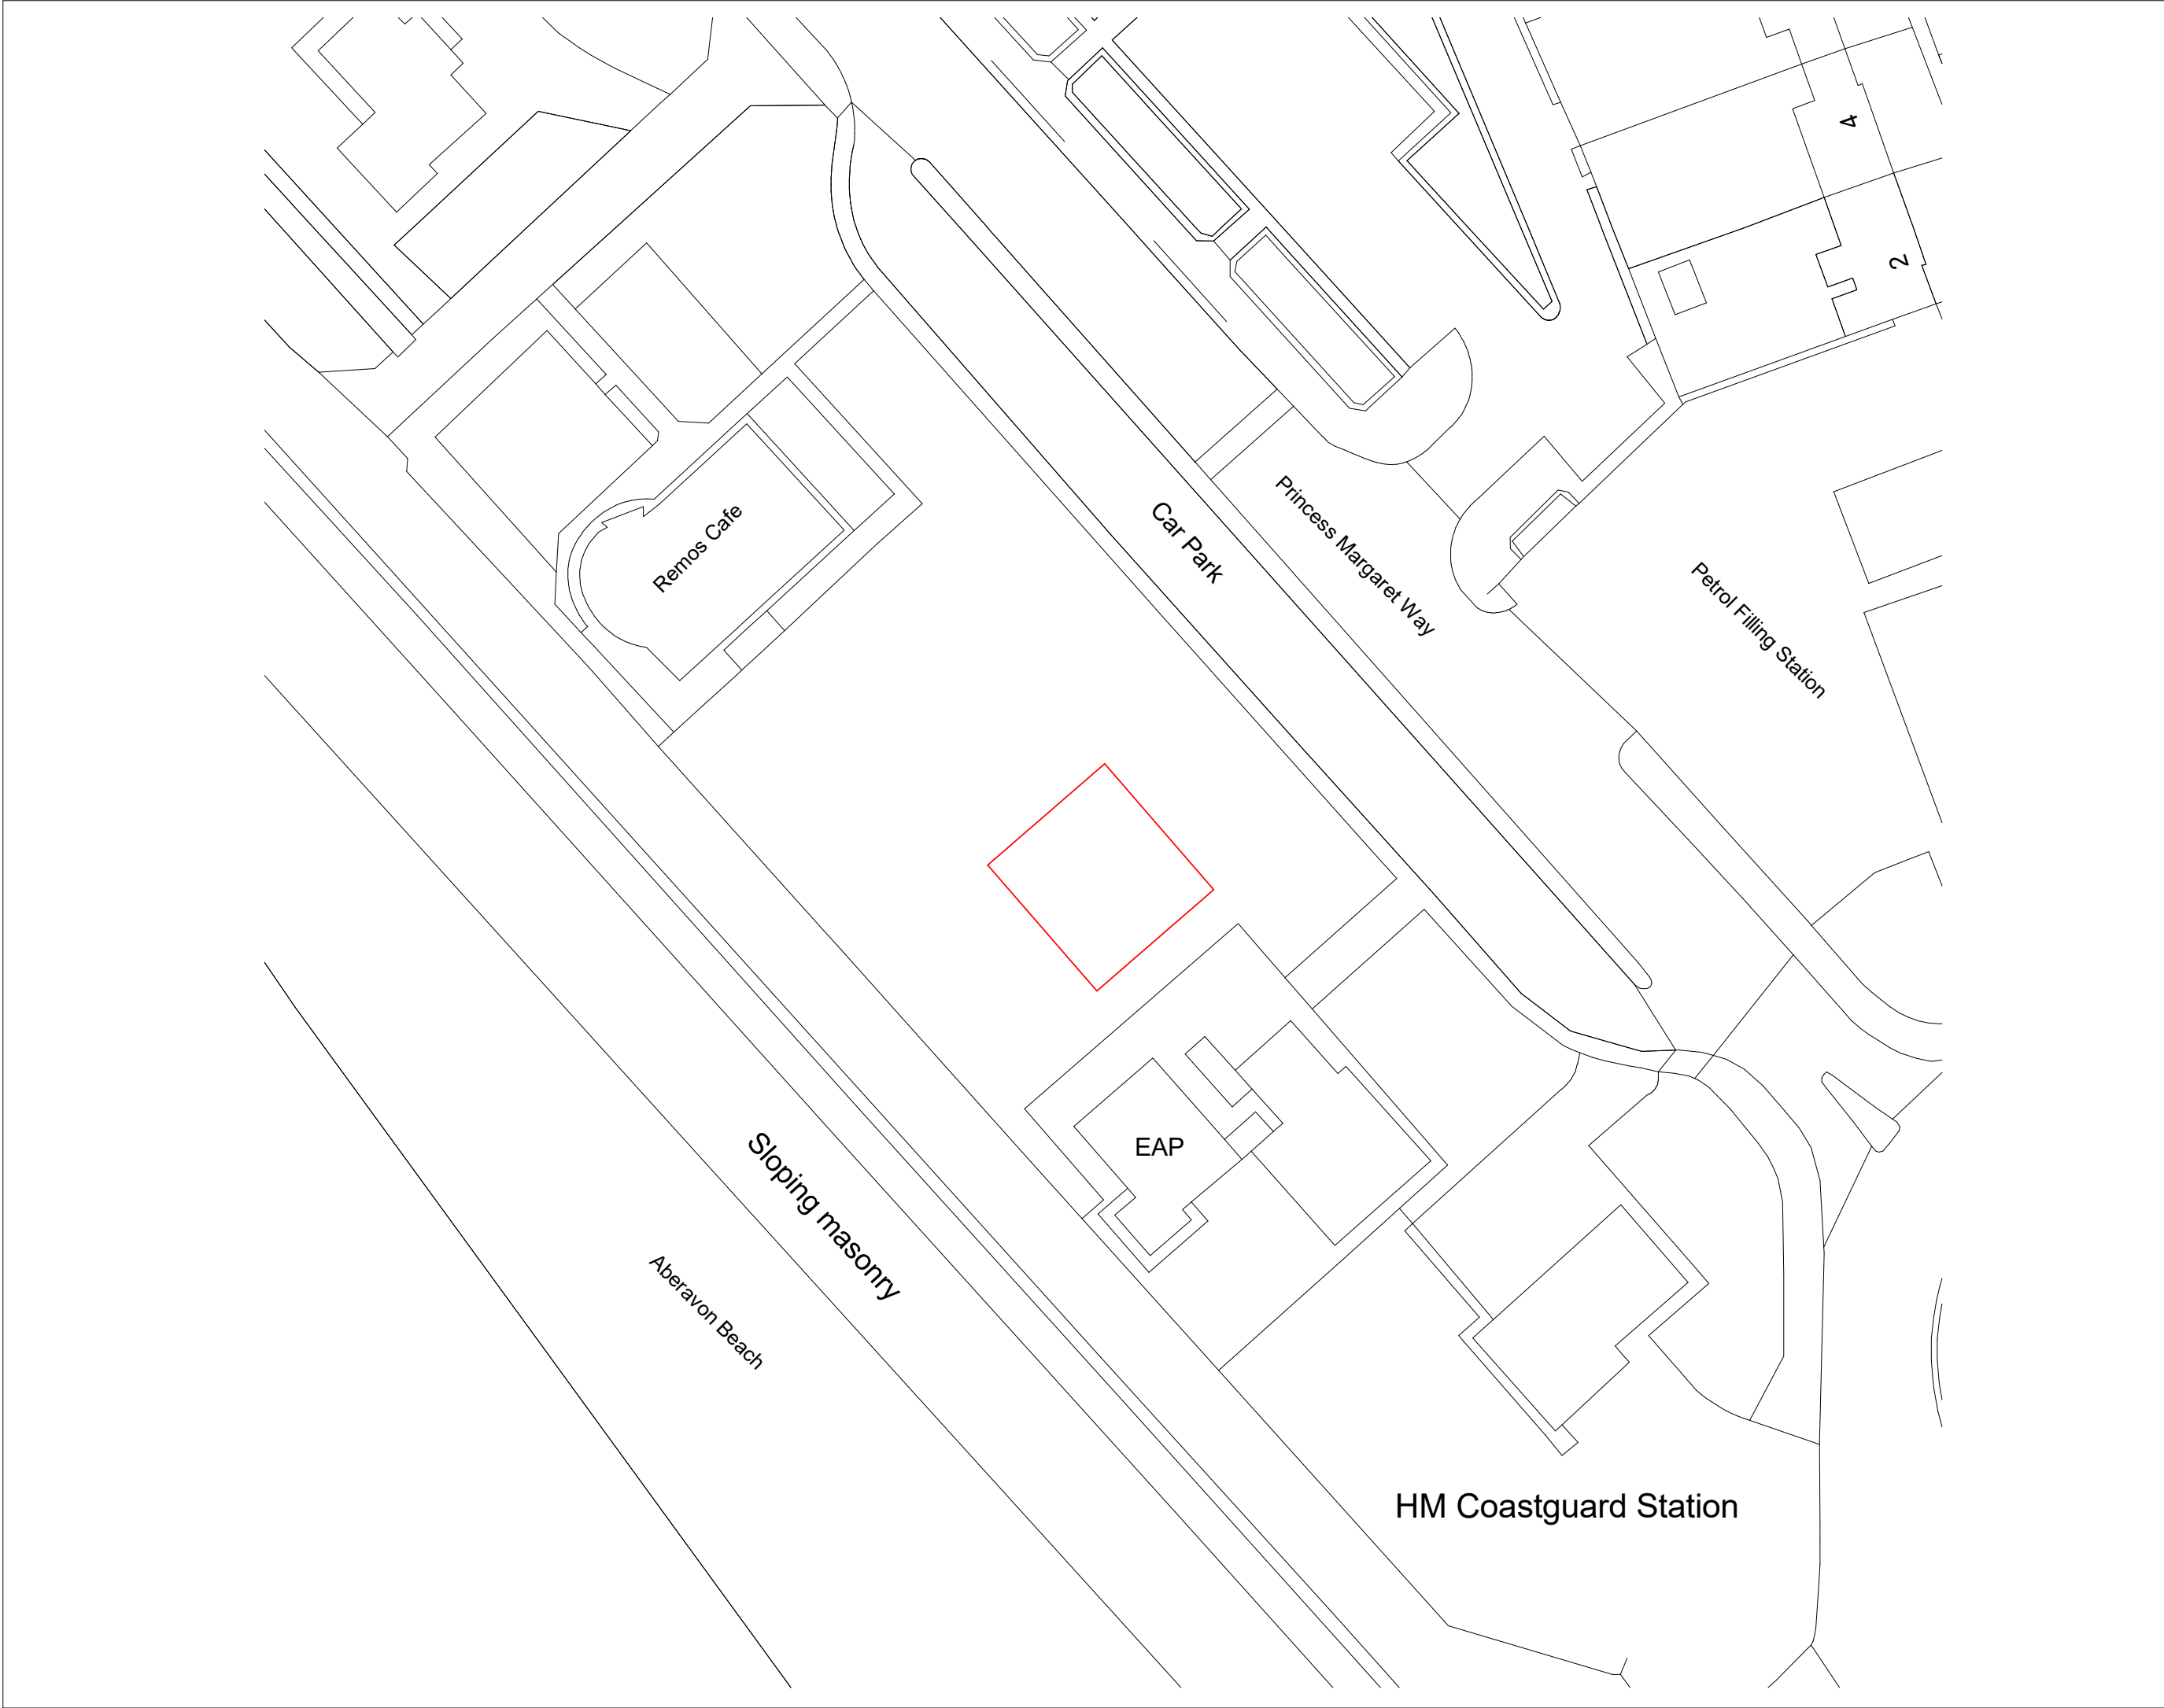

NOTES:

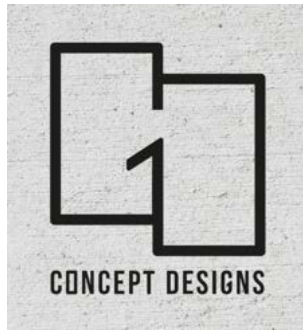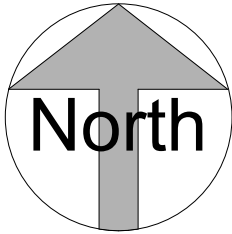

DRAWING STATUS

Planning

PROJECT

Surf School Wales, Aberavon Beach Front

TITLE

Location Plan

CLIENT

Surf School Wales

DRAWN BY
Gareth Owen


DATE
11.03.21

SCALE (@A3)
1 : 500



PROJECT NO.
GOCD SSW01

DRAWING NO.
A004


REV
P1

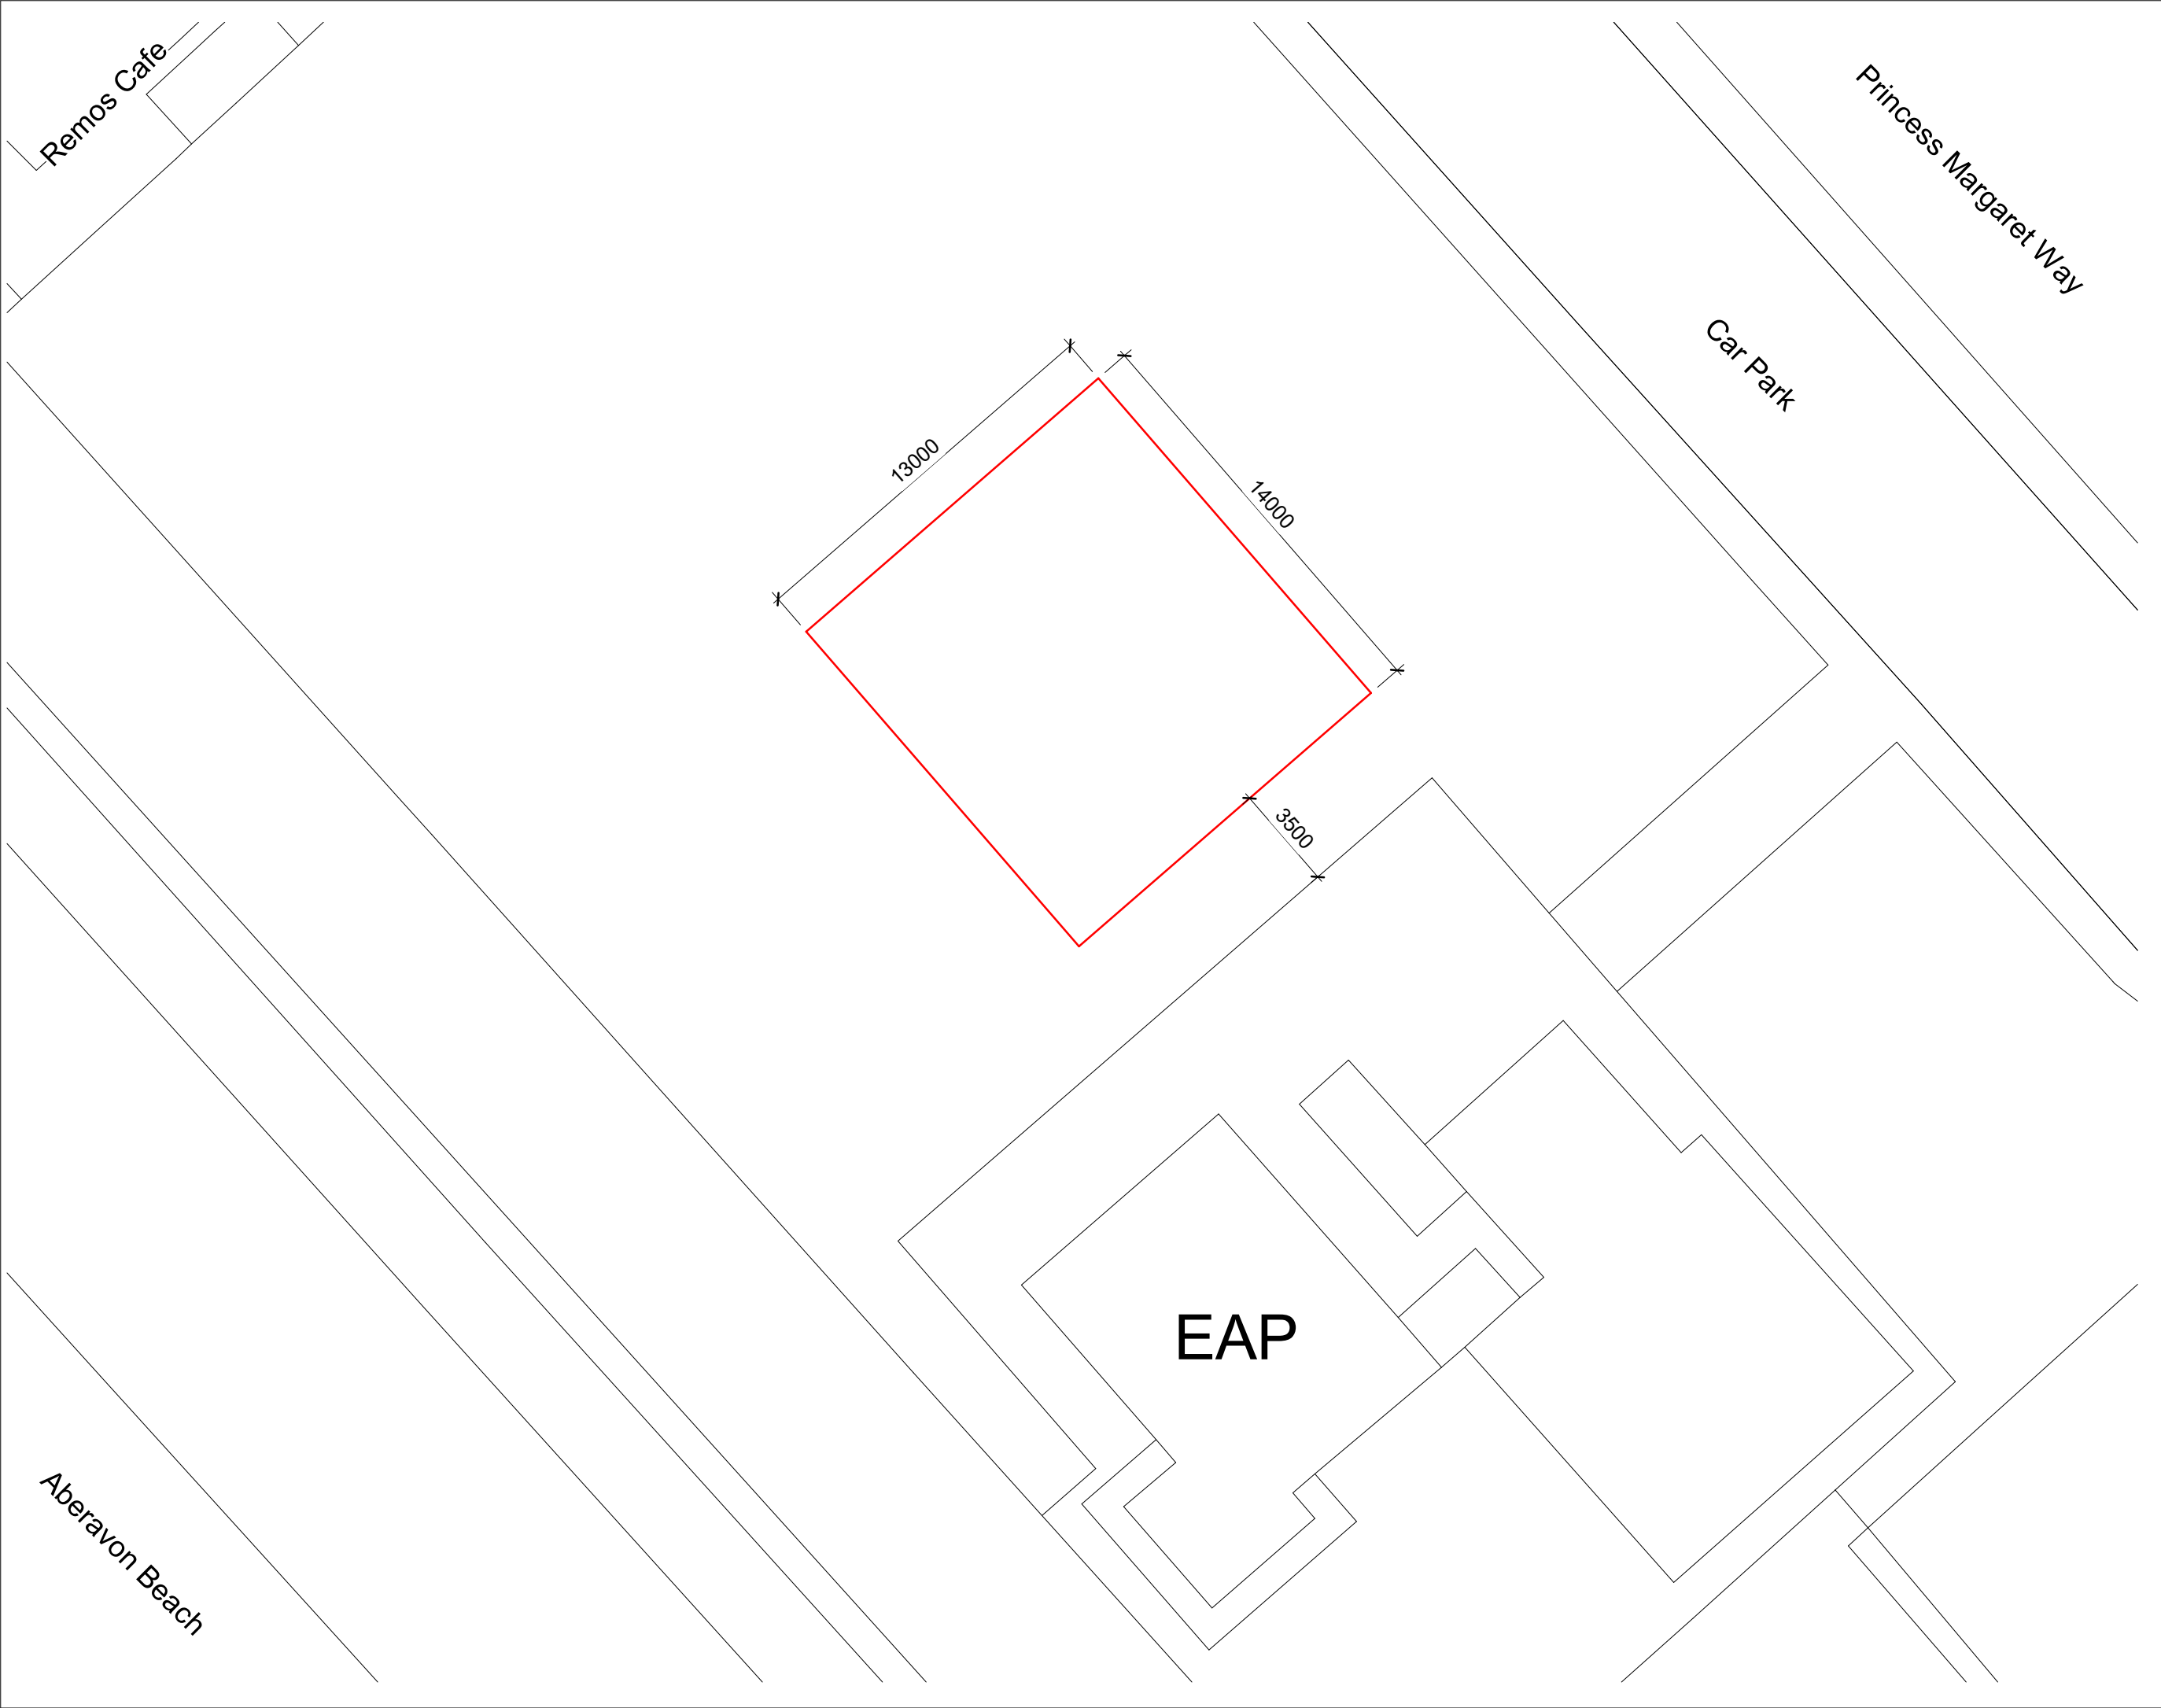



NOTES:

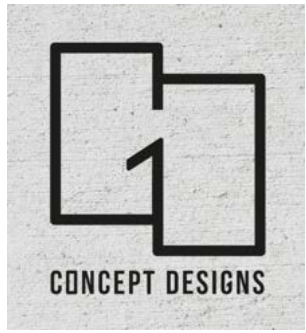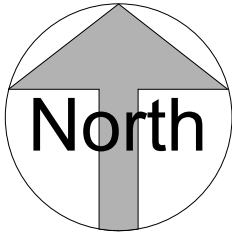

DRAWING STATUS	
Planning	
PROJECT	
Surf School Wales, Aberavon Beach Front	
TITLE	
Existing Site Plan	
CLIENT	
Surf School Wales	
DRAWN BY	DATE
Gareth Owen	11.03.21
SCALE (@A3)	PROJECT NO.
1 : 200	GOCD SSW01
DRAWING NO.	REV
A005	-
GO CONCEPT DESIGNS LTD, 9 DARWIN RD, PORT TALBOT, SA12 6BT	
gareth@goconceptdesigns.co.uk adriana@goconceptdesigns.co.uk	

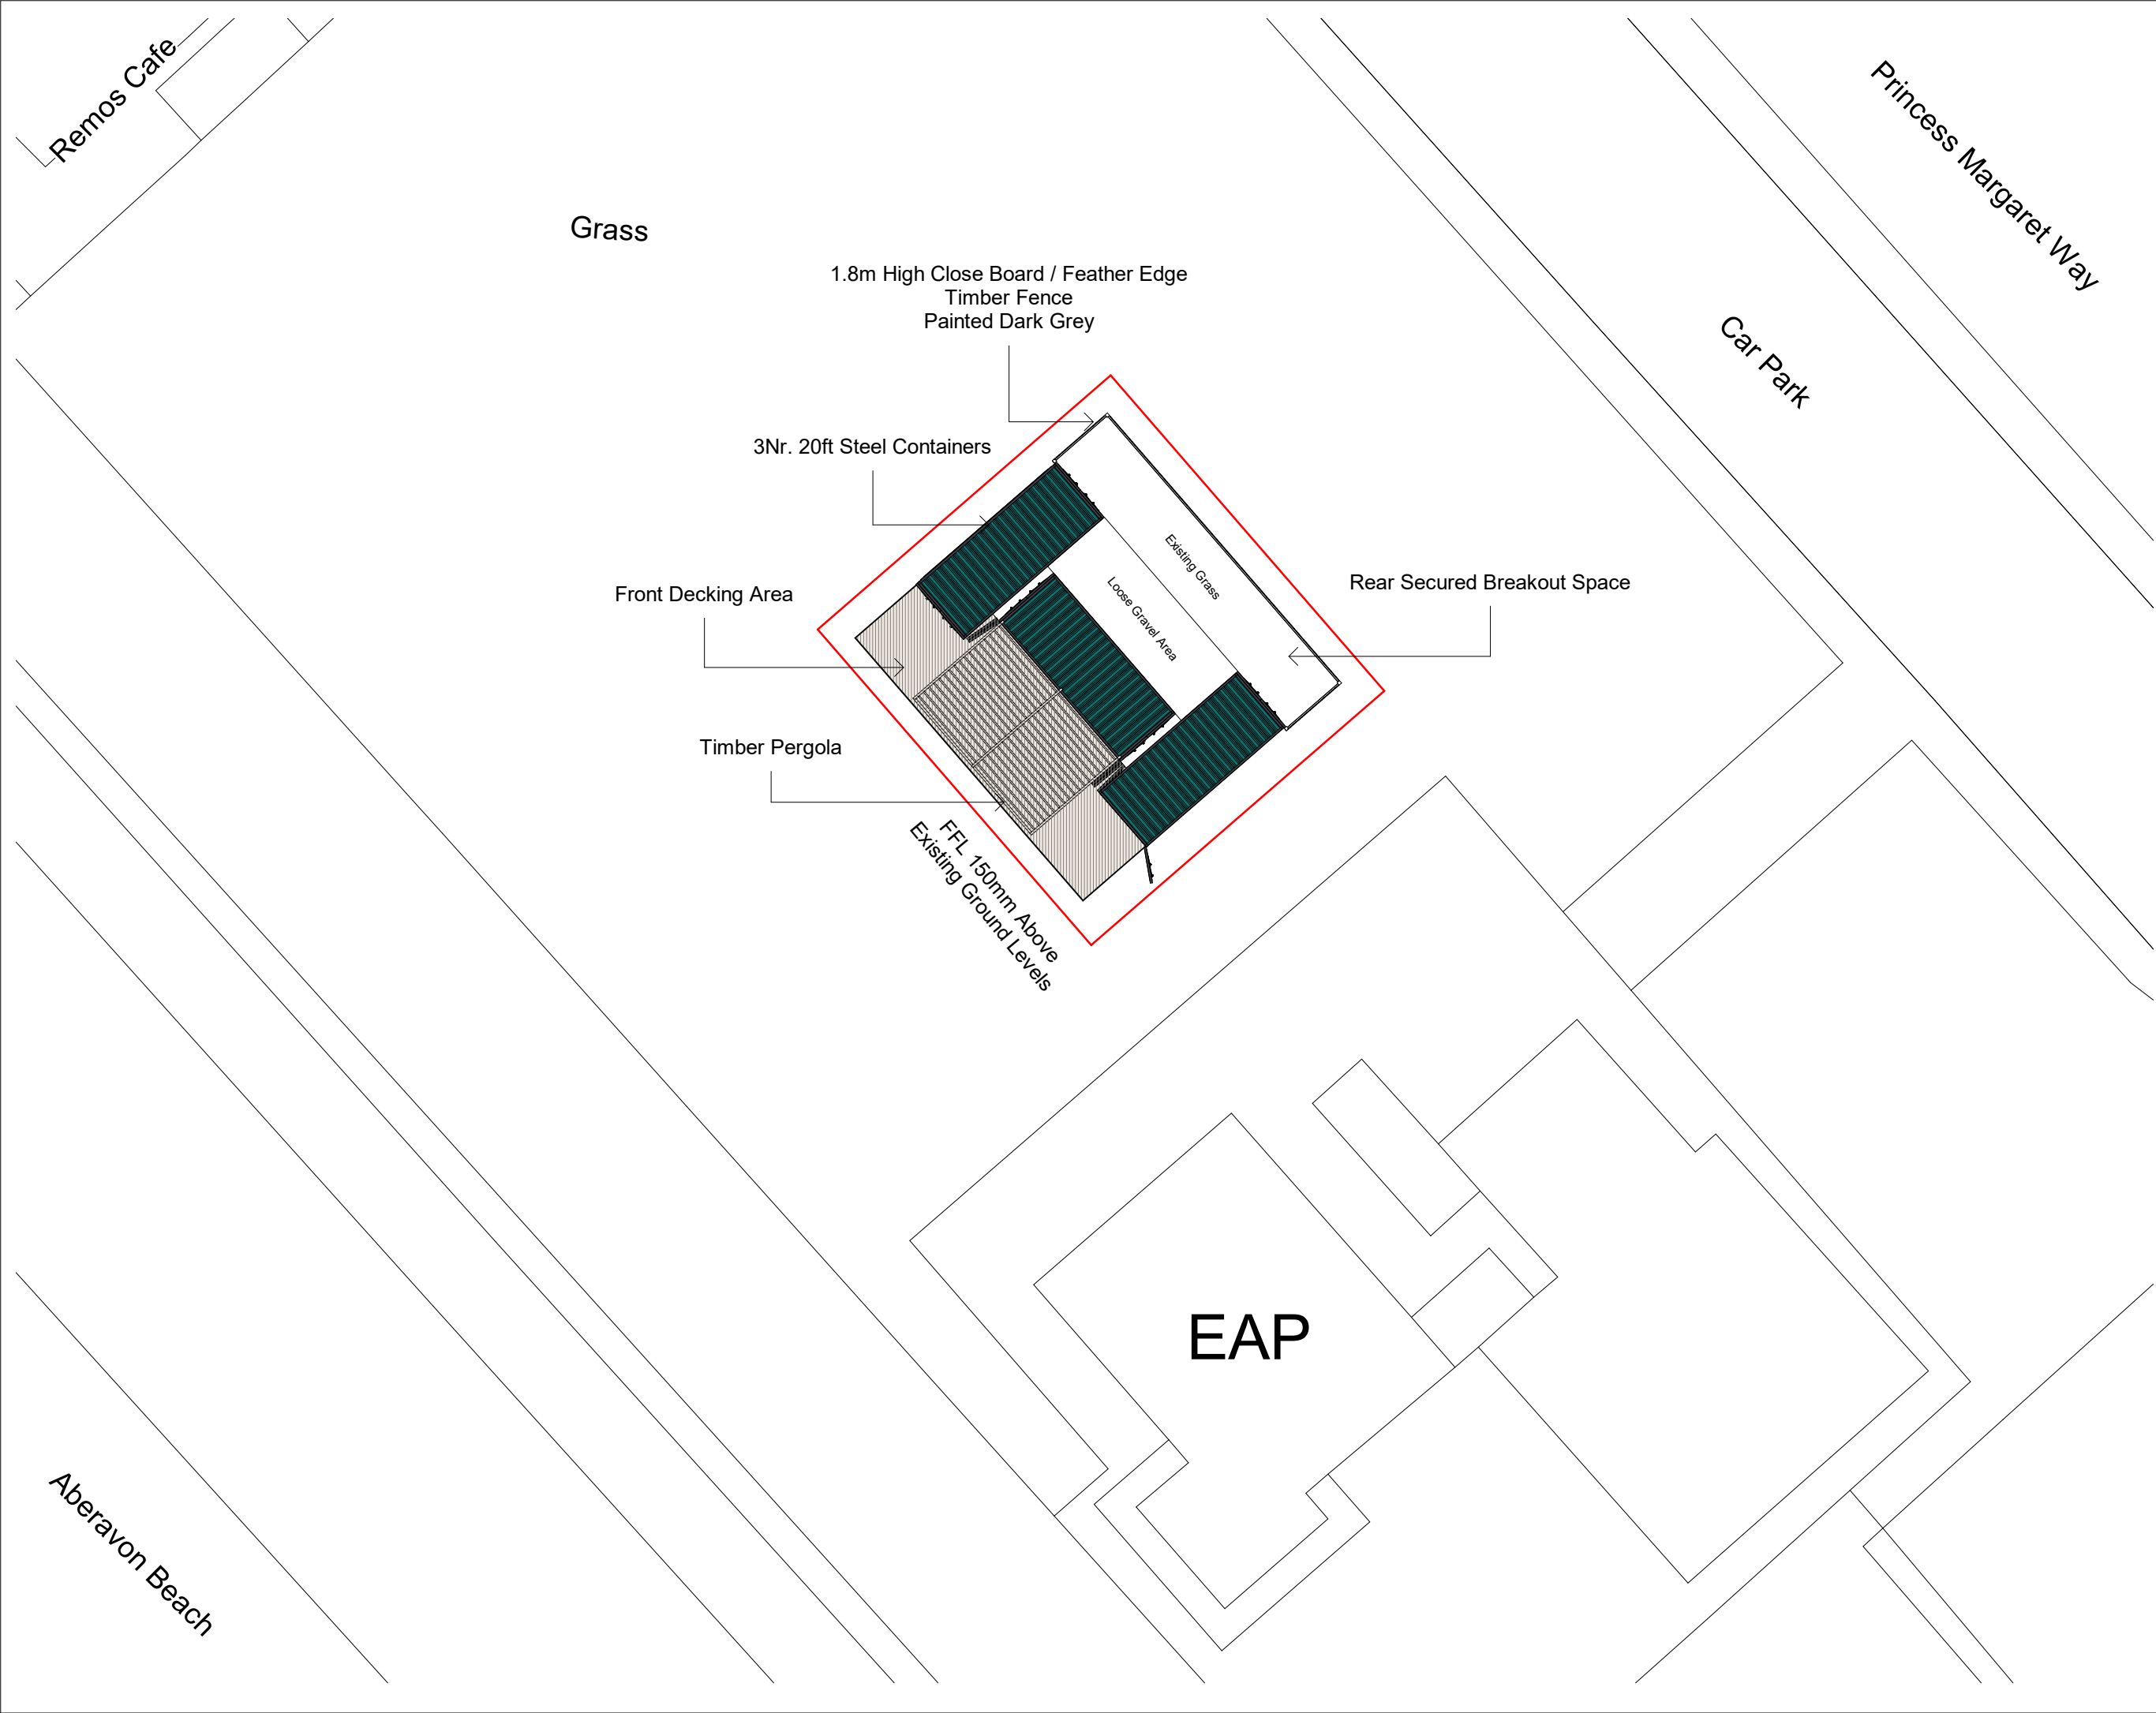

NOTES:

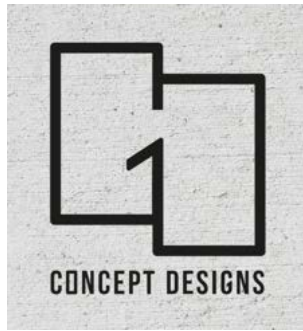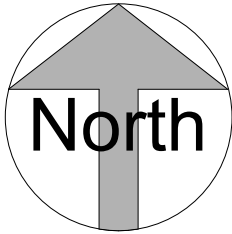

DRAWING STATUS

Planning

PROJECT

Surf School Wales, Aberavon Beach Front

TITLE

Proposed Site Plan

CLIENT

Surf School Wales

DRAWN BY
Gareth Owen

DATE
11.03.21


SCALE (@A3)
1 : 200

PROJECT NO.
GOCD SSW01


DRAWING NO.
A006

REV
P1


GO CONCEPT DESIGNS LTD, 9 DARWIN RD, PORT TALBOT, SA12 6BT
gareth@goconceptdesigns.co.uk adriana@goconceptdesigns.co.uk

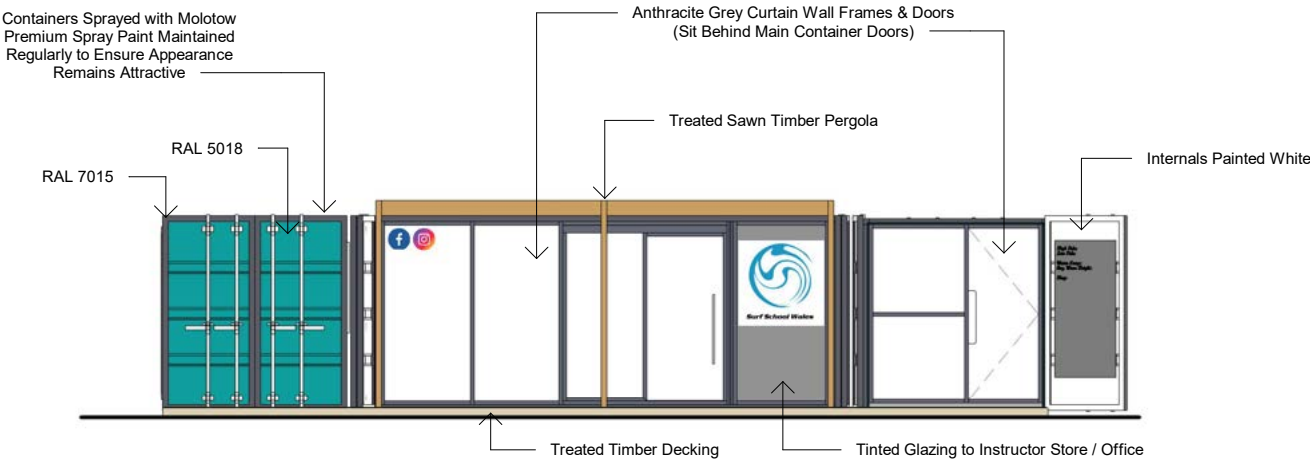

1 **Proposed Front Elevation - Open**
1 : 100

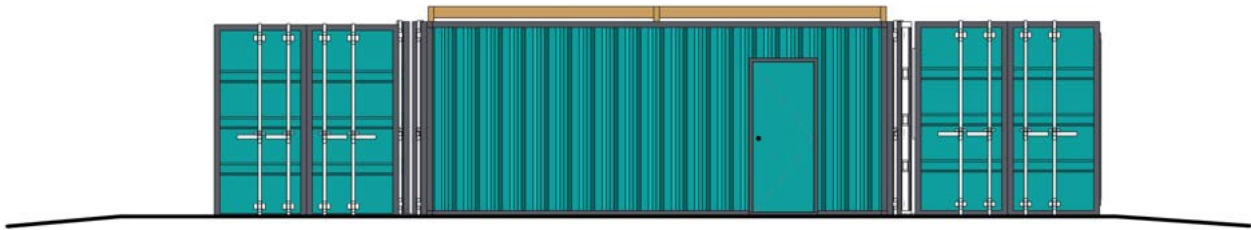

2 **Proposed Rear Elevation**
1 : 100

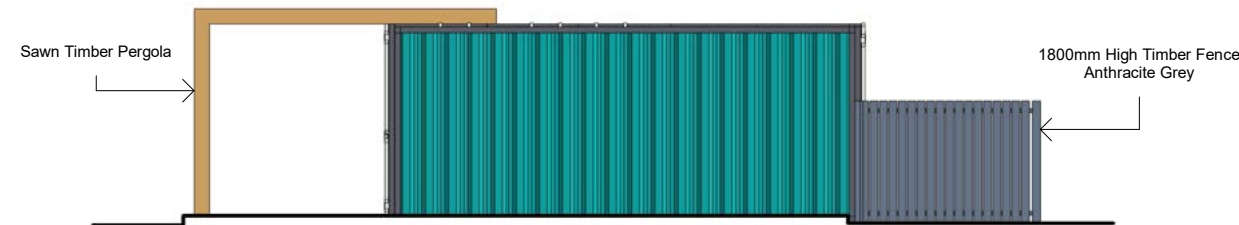

3 **Proposed Right Elevation**
1 : 100




4 **Proposed Left Elevation**
1 : 100



5 **Proposed Front Elevation - Closed**
1 : 100

NOTES:

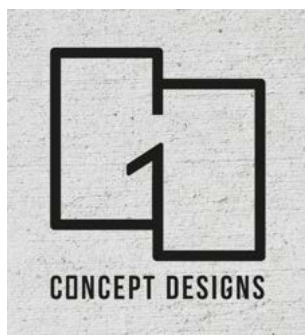

DRAWING STATUS

Planning

PROJECT

Surf School Wales, Aberavon Beach Front

TITLE

Proposed Elevations

CLIENT

Surf School Wales

DRAWN BY

Gareth Owen

DATE

10.03.21

SCALE (@A3)

1 : 100

PROJECT NO.

GOCD SSW01


DRAWING NO.

A007


REV

P1

GO CONCEPT DESIGNS LTD, 9 DARWIN RD, PORT TALBOT, SA12 6BT
gareth@goconceptdesigns.co.uk adriana@goconceptdesigns.co.uk

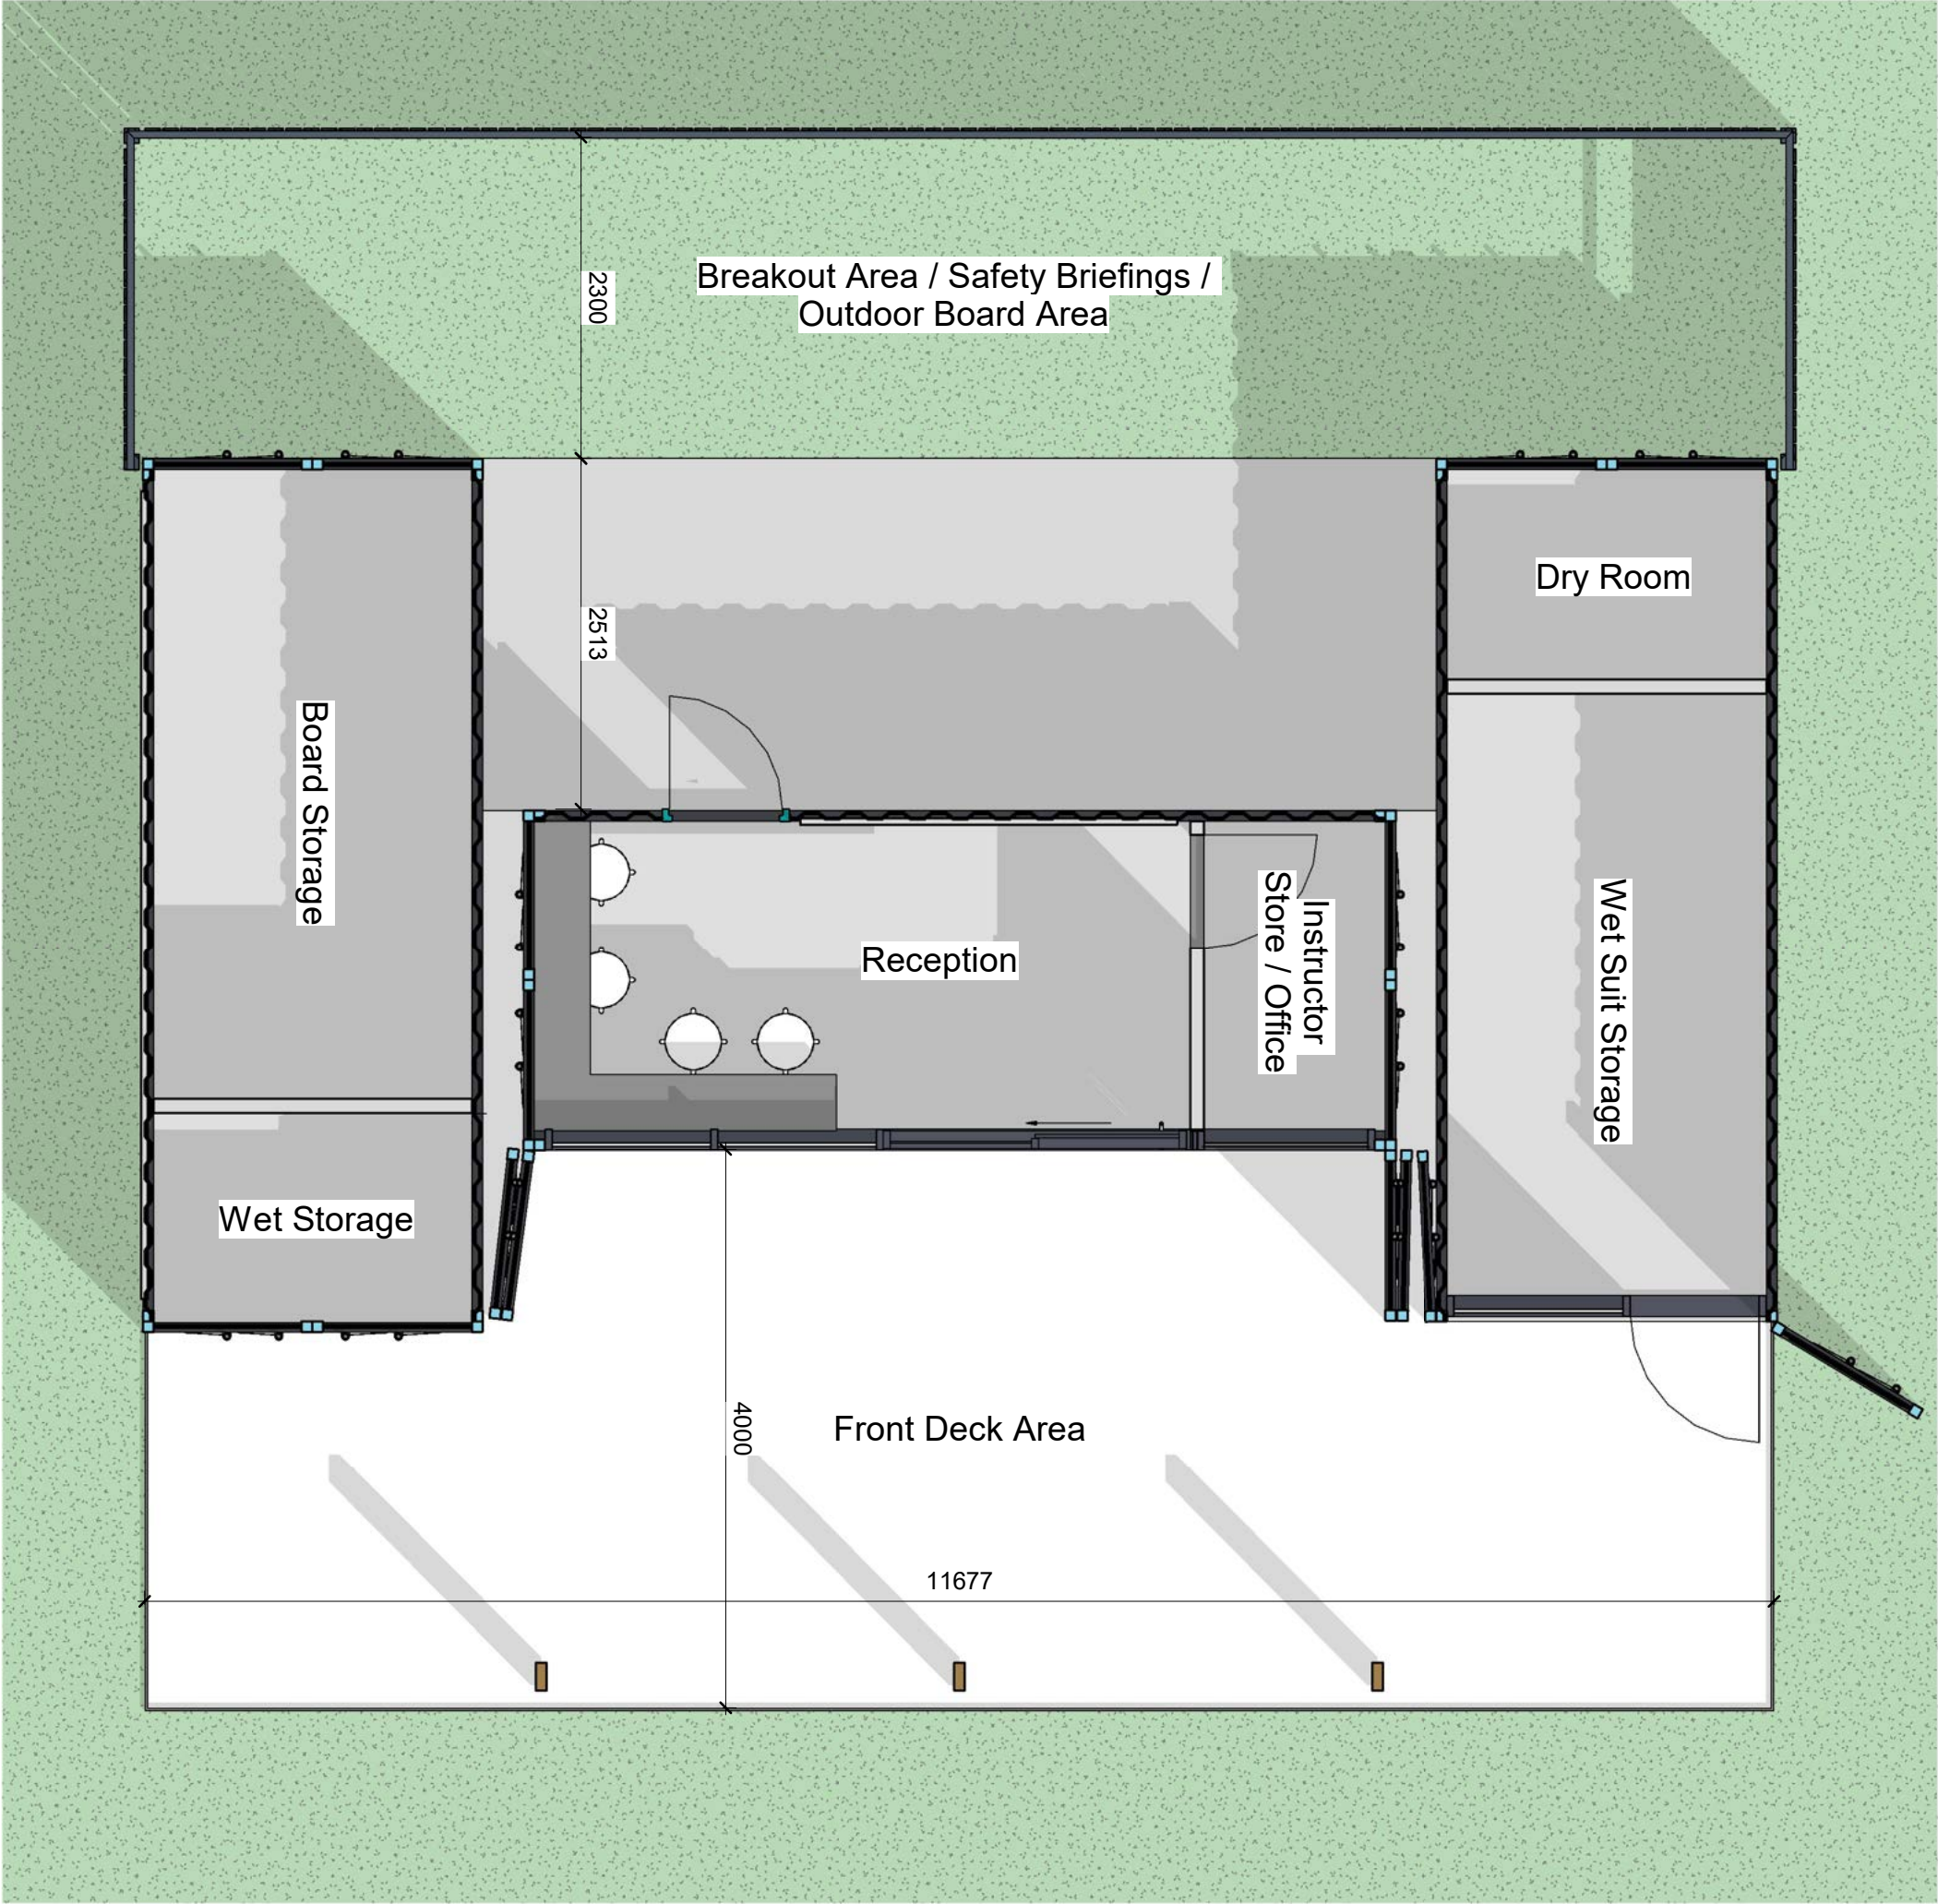

NOTES:

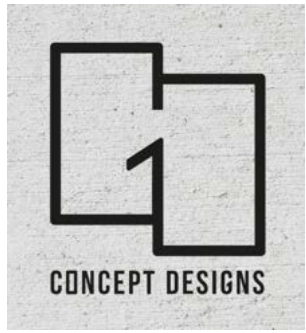

DRAWING STATUS	
Planning	
PROJECT	
Surf School Wales, Aberavon Beach Front	
TITLE	
Proposed Ground Floor Plan	
CLIENT	
Surf School Wales	
DRAWN BY	DATE
Gareth Owen	10.03.21
SCALE (@A3)	PROJECT NO.
1 : 50	GOCD SSW01
DRAWING NO.	REV
A008	P1
GO CONCEPT DESIGNS LTD, 9 DARWIN RD, PORT TALBOT, SA12 6BT gareth@goconceptdesigns.co.uk adriana@goconceptdesigns.co.uk	