


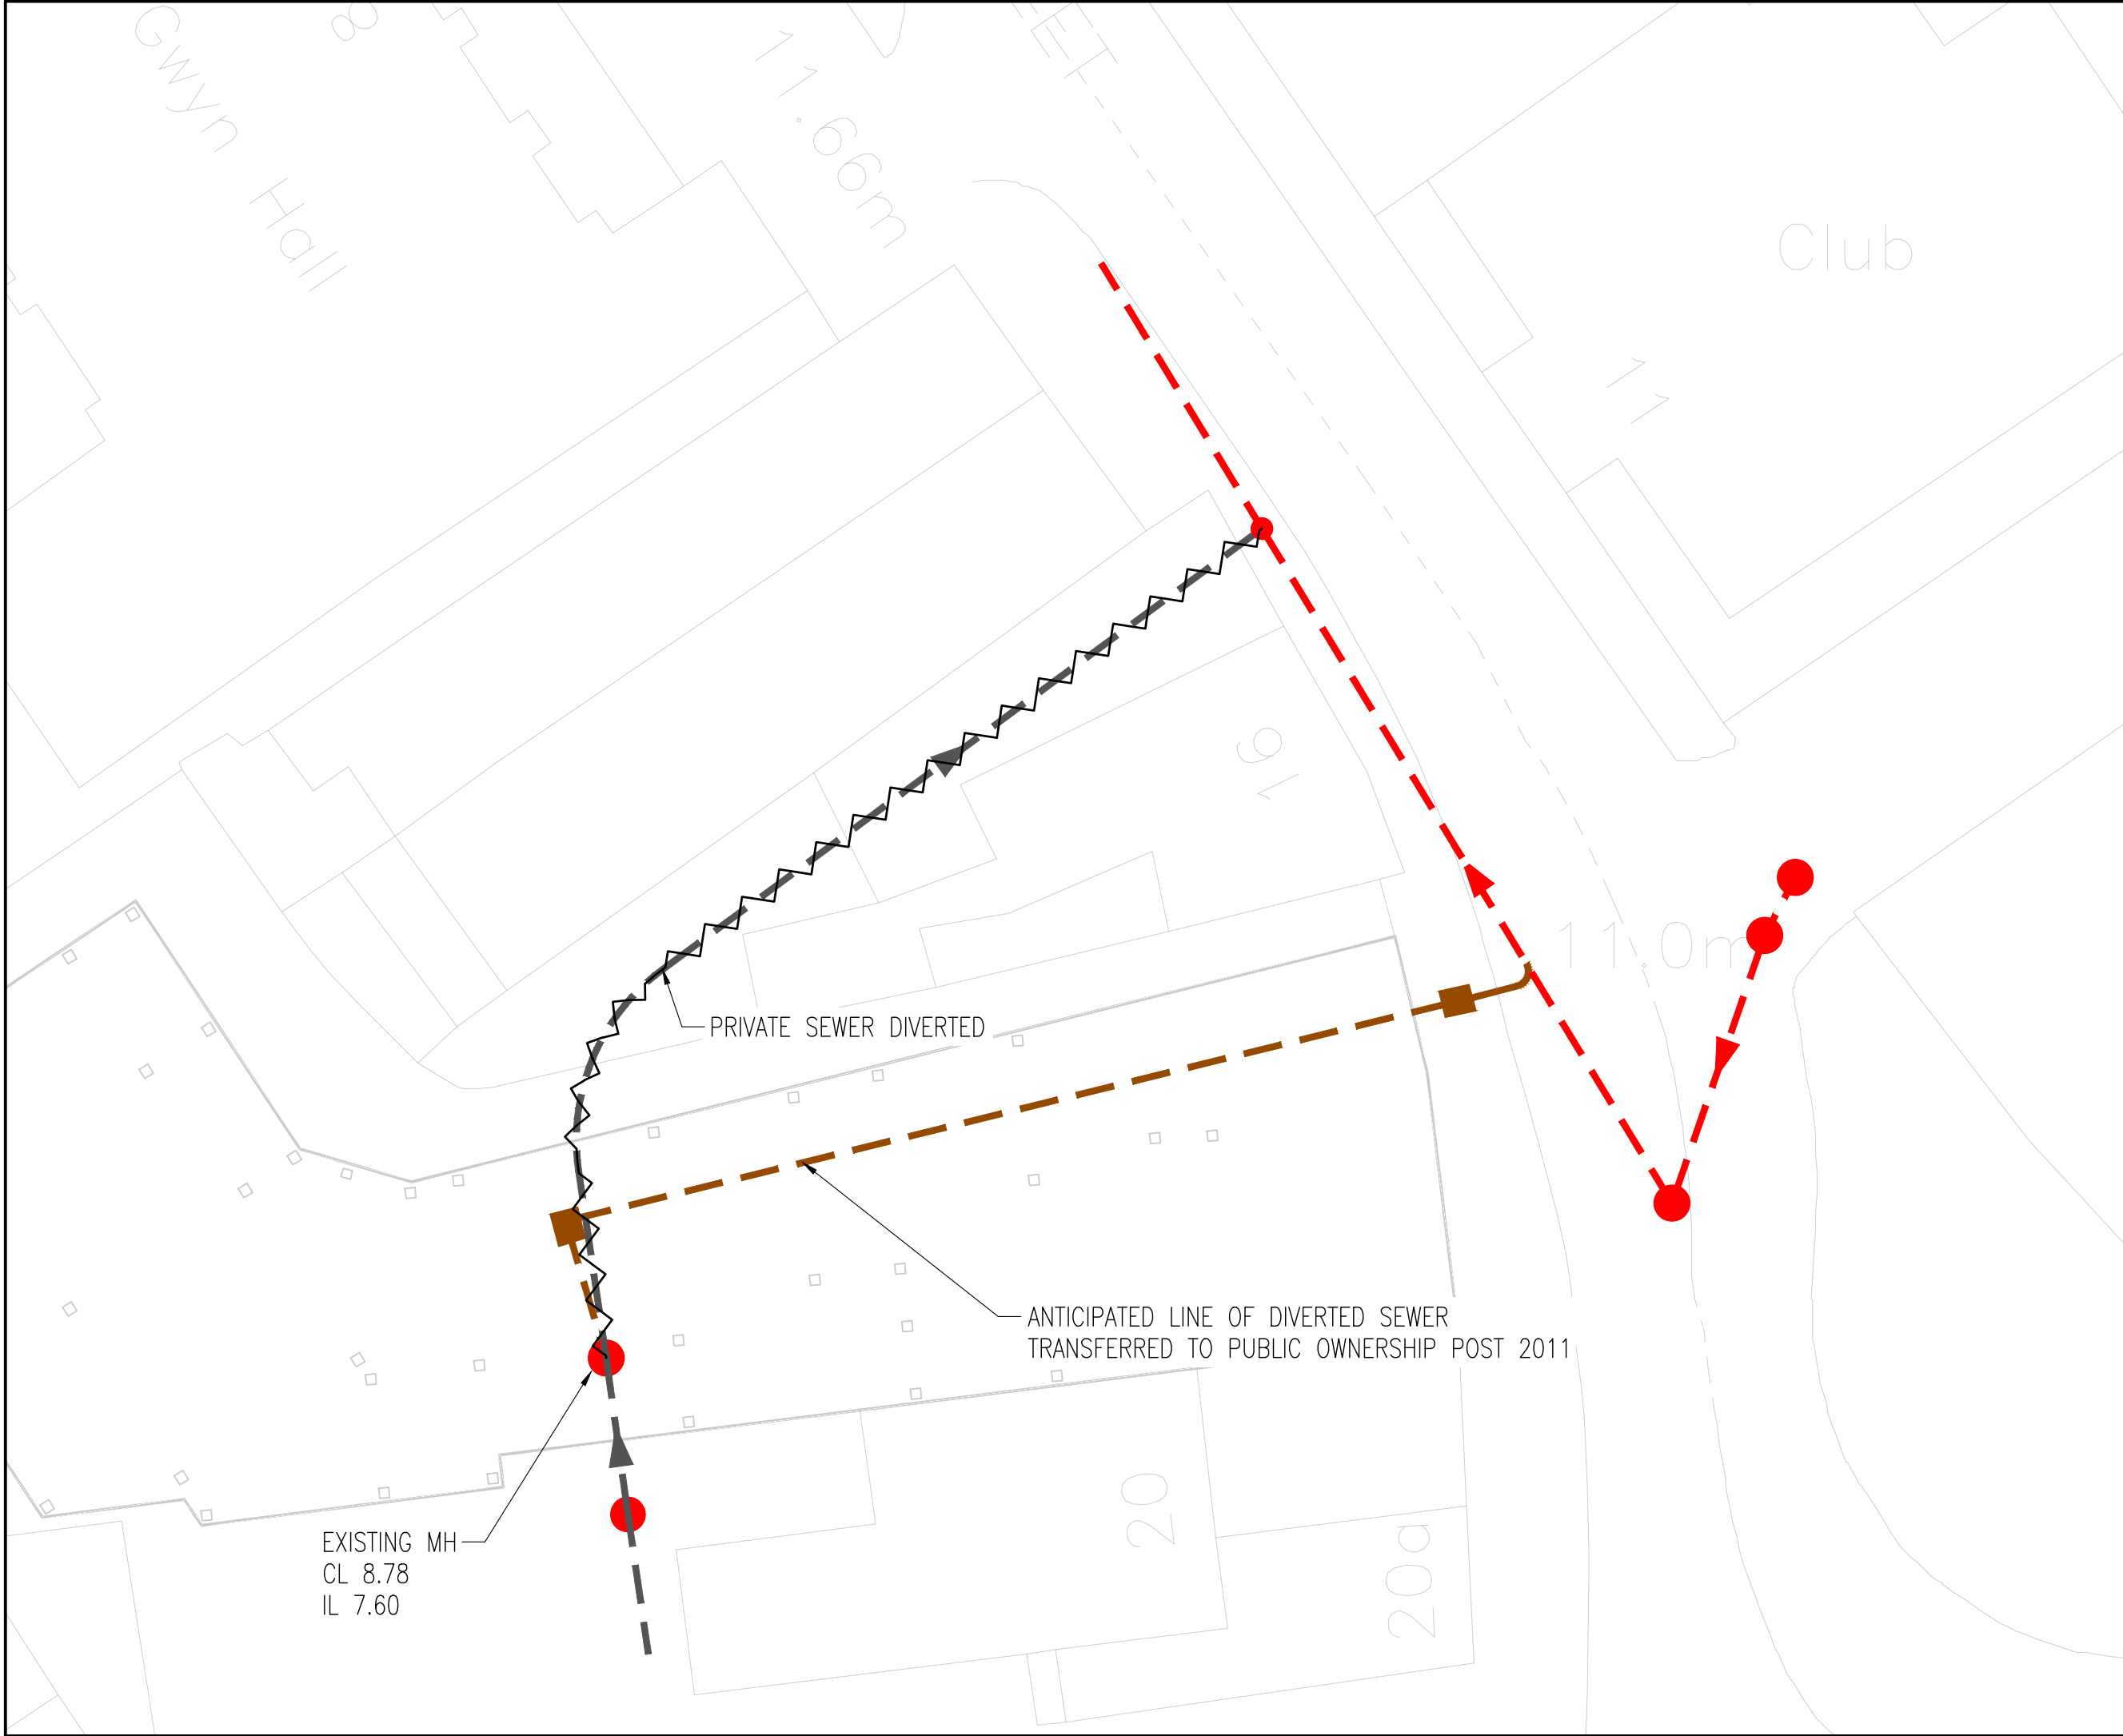

- GENERAL NOTES
1. DO NOT SCALE THIS DRAWING.
  2. CONTRACTOR TO CHECK ALL DIMENSIONS AND REPORT ALL ERRORS AND OMISSIONS TO THE ENGINEER.
  3. ANY DISCREPANCY TO BE REPORTED IMMEDIATELY TO THE ENGINEER.
  4. THIS DRAWING TO BE READ IN CONJUNCTION WITH ALL RELEVANT ARCHITECTS, SUBCONTRACTORS AND SPECIALISTS DRAWINGS AND SPECIFICATIONS.

|                              |        |    |      |
|------------------------------|--------|----|------|
| Rev.                         | Detail | By | Date |
| Revisions                    |        |    |      |
| Reinforcement schedules nos. |        |    |      |



Structural & Civil Engineering Consultants

First Floor  
7 St James Crescent  
Swansea  
SA1 6DP

Telephone +44 1792 473 182  
e-mail admin@cb3consult.co.uk  
web www.cb3consult.co.uk

Client  
LIFE PROPERTY GROUP LTD

Project  
PROPOSED BUILDING  
CONVERSION AT  
ORCHARD STREET  
NEATH

Drawing Title  
EXISTING DRAINAGE  
DIVERSION

## INFORMATION

|                      |               |                       |          |
|----------------------|---------------|-----------------------|----------|
| Project No.<br>C1726 |               | Drawing No.<br>C-SK01 |          |
| Scales<br>1:200      |               | Date<br>29.01.21      | Revision |
| Drawn<br>CH          | Checked<br>DH | Sheet Size<br>A3      | —        |