

Project	18 ORCHARD STREET, NEATH
Project number	N216
Client	LIFE PROPERTY GROUP LTD
Title	PROPOSED THIRD & FOURTH FLOOR
Drawing number	A121
Scale	1 : 100 at A1
Revision	C
Status	PLANNING
Drawn	PC
Date	04.03.21

CHAMBERLAIN
MOSS
architecture

97a Glabe Street | Penarth
Vale of Glamorgan | CF64 1EE
T: 02920 306400
www.chamberlainmoss.co.uk


Copyright of this drawing belongs solely to CMKA Ltd. This drawing must only be used for the purpose for which it is supplied and its contents must not be reproduced for any purpose without written permission.

Do not scale from this drawing. Use figured dimensions only. The contractor is requested to check all dimensions before work which are displayed in millimeters unless stated otherwise, reported prior to commencement of works.

Notes


Do not scale from this drawing. Use figured dimensions only. The contractor is requested to check all dimensions before work which are displayed in millimeters unless stated otherwise, reported prior to commencement of works.

Revisions		
A	27.01.21	Entrance area redesigned, unit mix amended
B	28.01.21	Showers 7 cleaners store added
C	04.03.21	Issued for planning

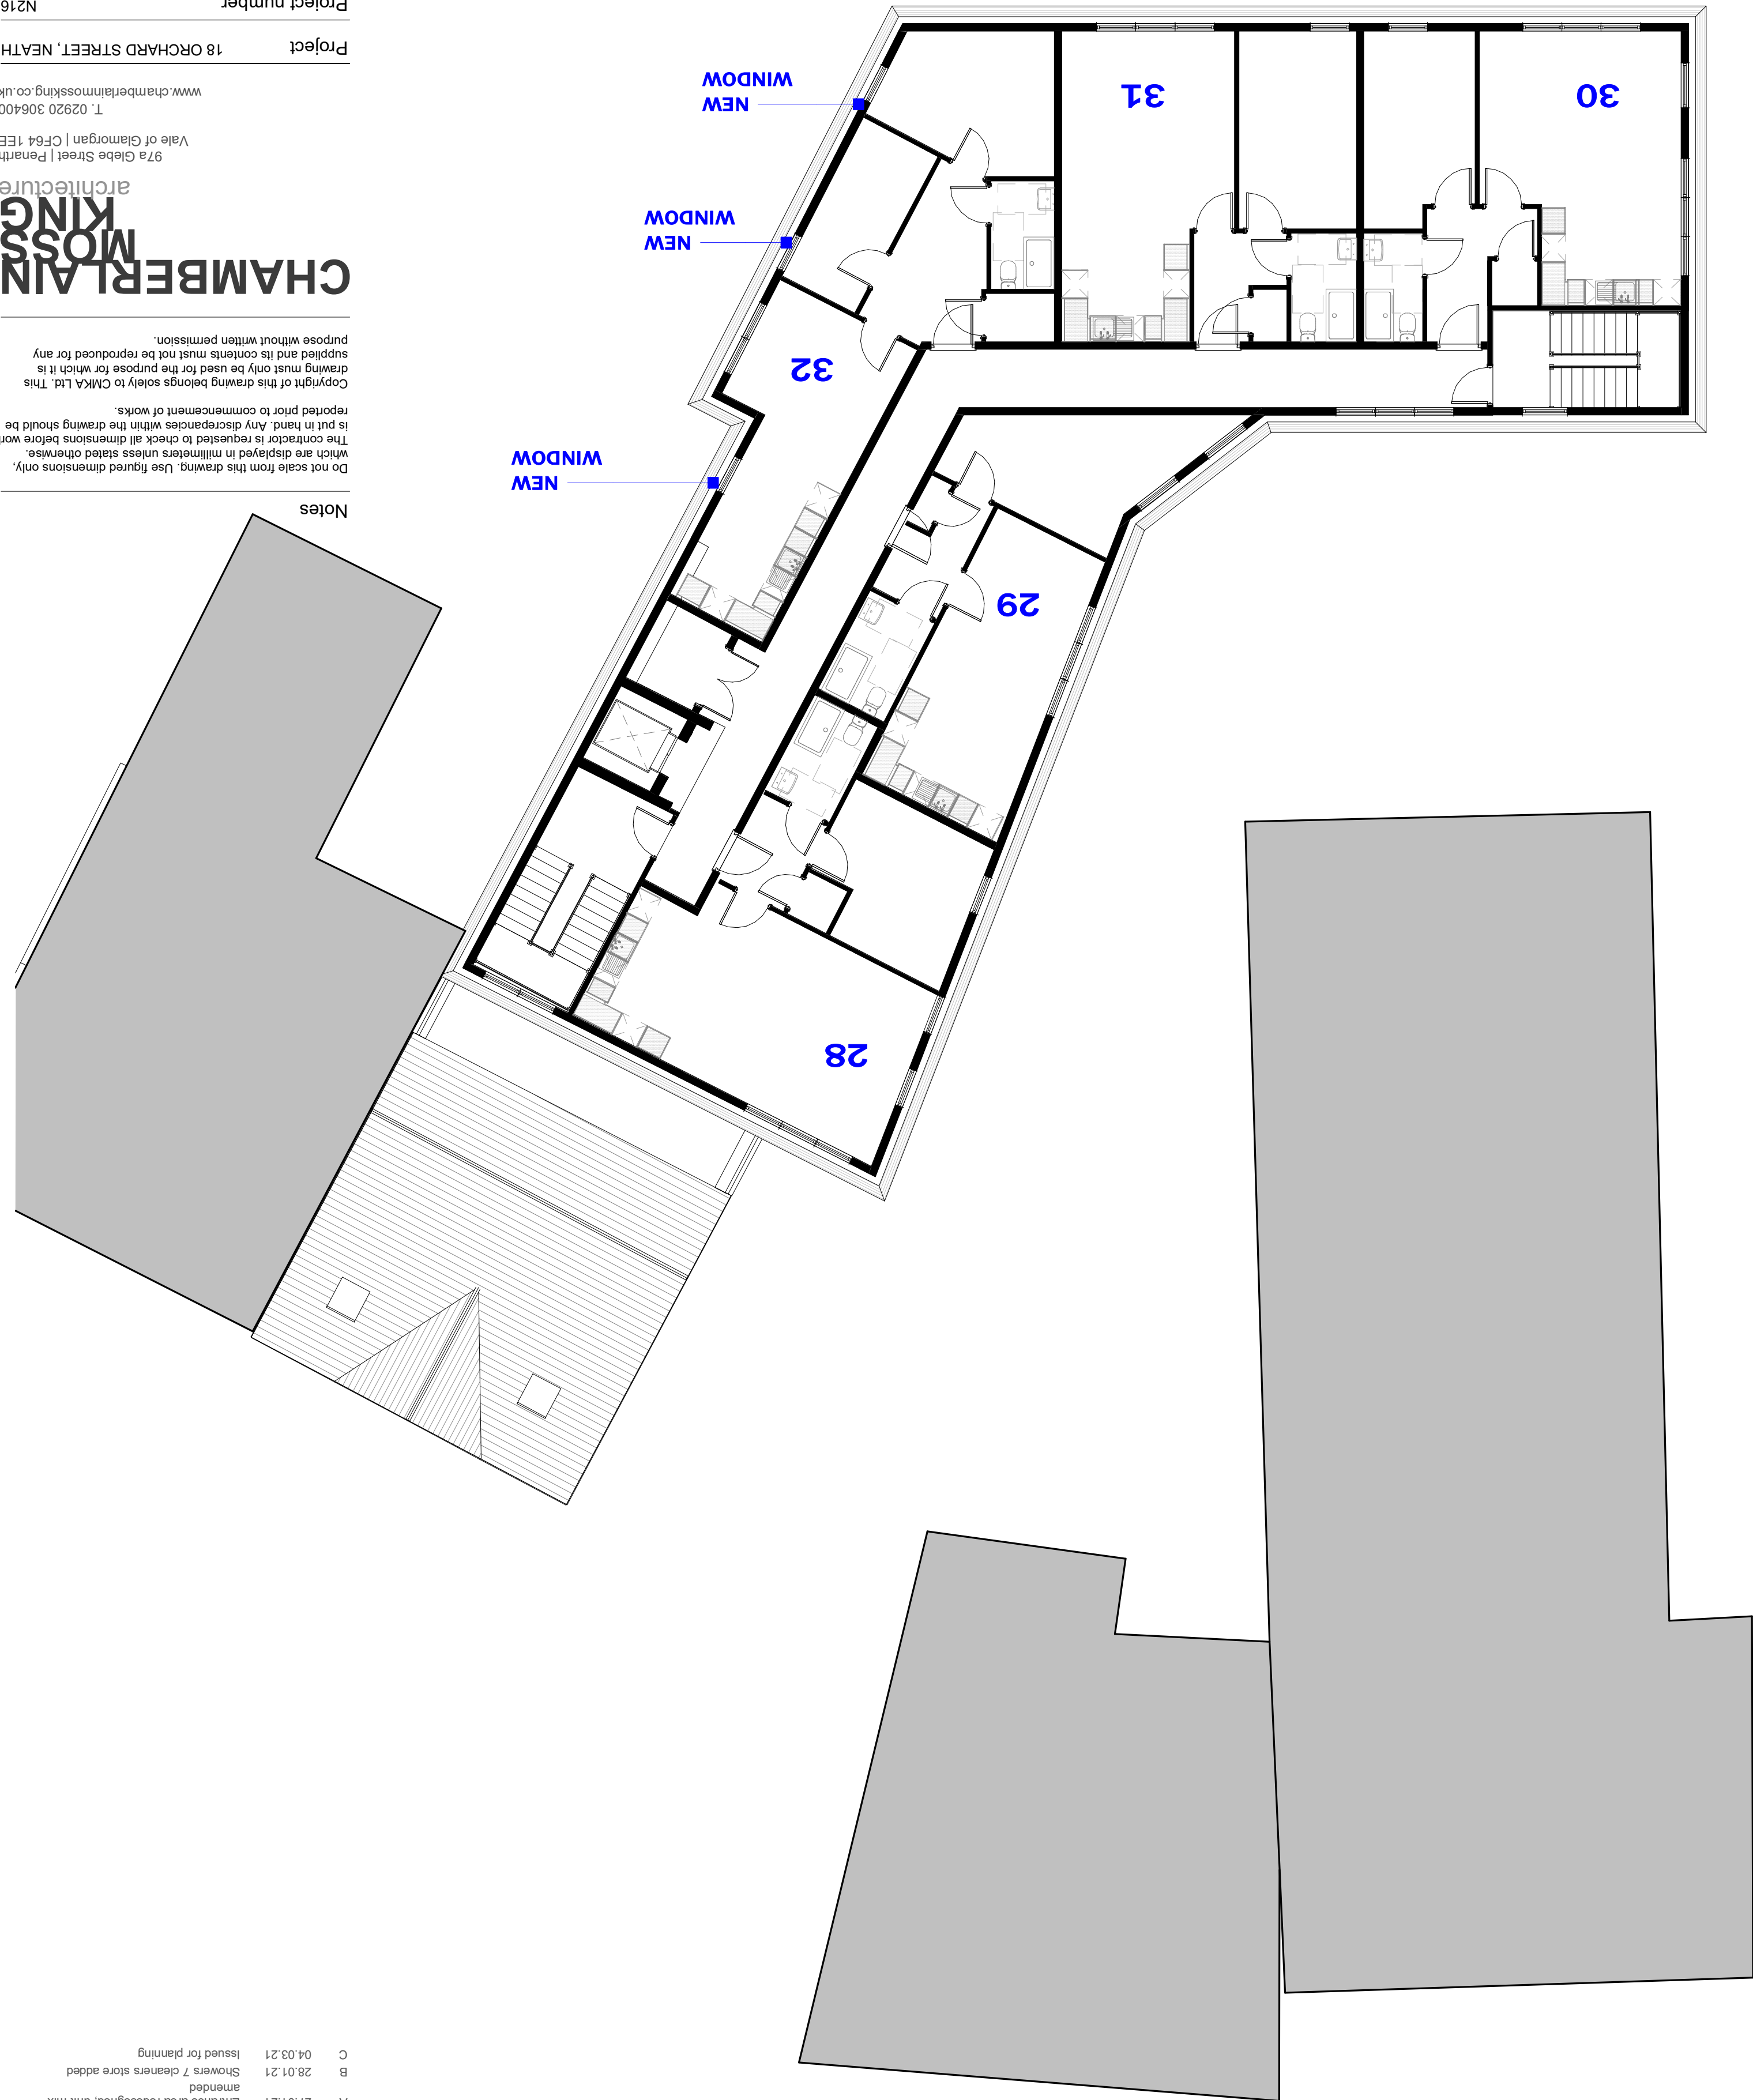

02 PROPOSED FOURTH FLOOR PLAN

1 : 100

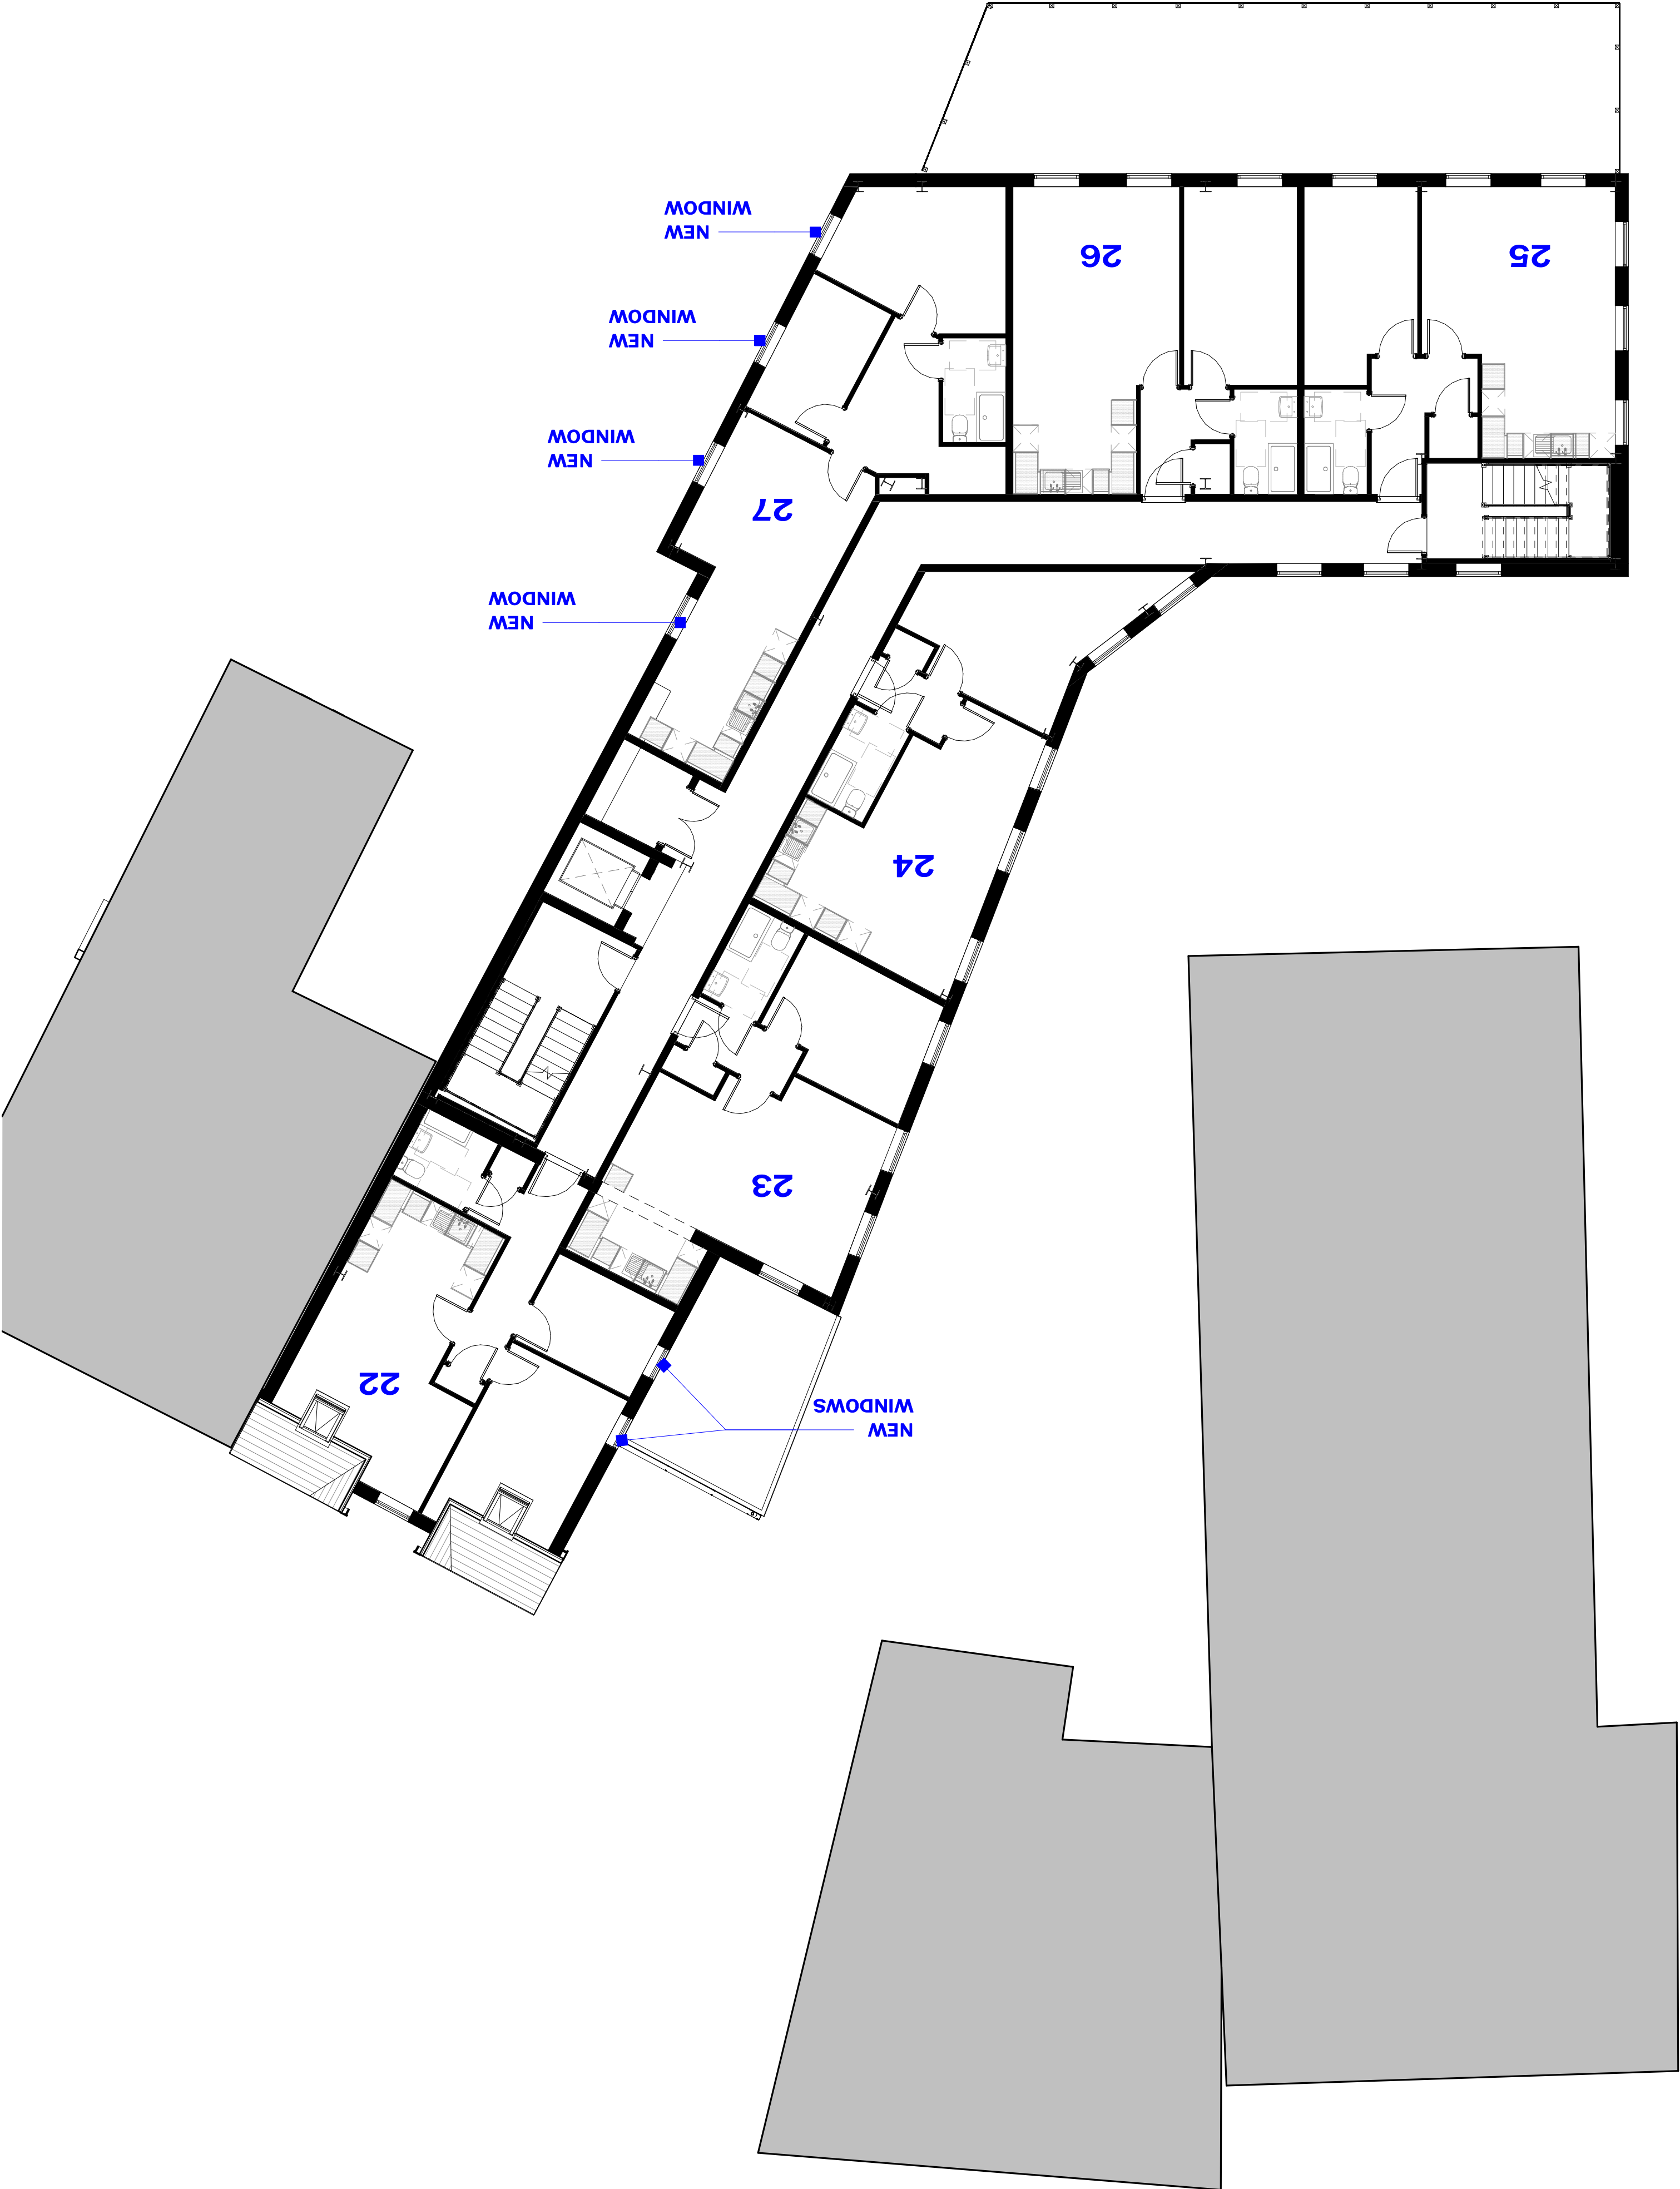

01 PROPOSED THIRD FLOOR PLAN

1 : 100