

Project	18 ORCHARD STREET, NEATH
Project number	N216
Client	LIFE PROPERTY GROUP LTD
Title	PROPOSED FIRST & SECOND FLOOR
Drawing number	A120
Scale	1 : 100 at A1
Revision	C
Status	PLANNING
Drawn	PC
Date	04.03.21

CHAMBERLAIN
MOSS
architecture


97a Glabe Street | Penarth
Vale of Glamorgan | CF64 1EE
T: 02920 306400
www.chamberlainmoss.co.uk

Do not scale from this drawing. Use figured dimensions only, which are displayed in millimeters unless stated otherwise. The contractor is requested to check all dimensions before work is put in hand. Any discrepancies within the drawing should be reported prior to commencement of works.


Copyright of this drawing belongs solely to CHKA Ltd. This drawing must only be used for the purpose for which it is supplied and its contents must not be reproduced for any purpose without written permission.

Notes

Revisions
A 27.01.21 Entrance area redesigned, unit mix amended
B 26.01.21 Showers 7 cleaners store added
C 04.03.21 Ramp access amended, laundry room added to basement, parking amended to be 2.6m wide, pit 18-19 terraces door access, bike shower tray added to plots 1-3; issued for planning

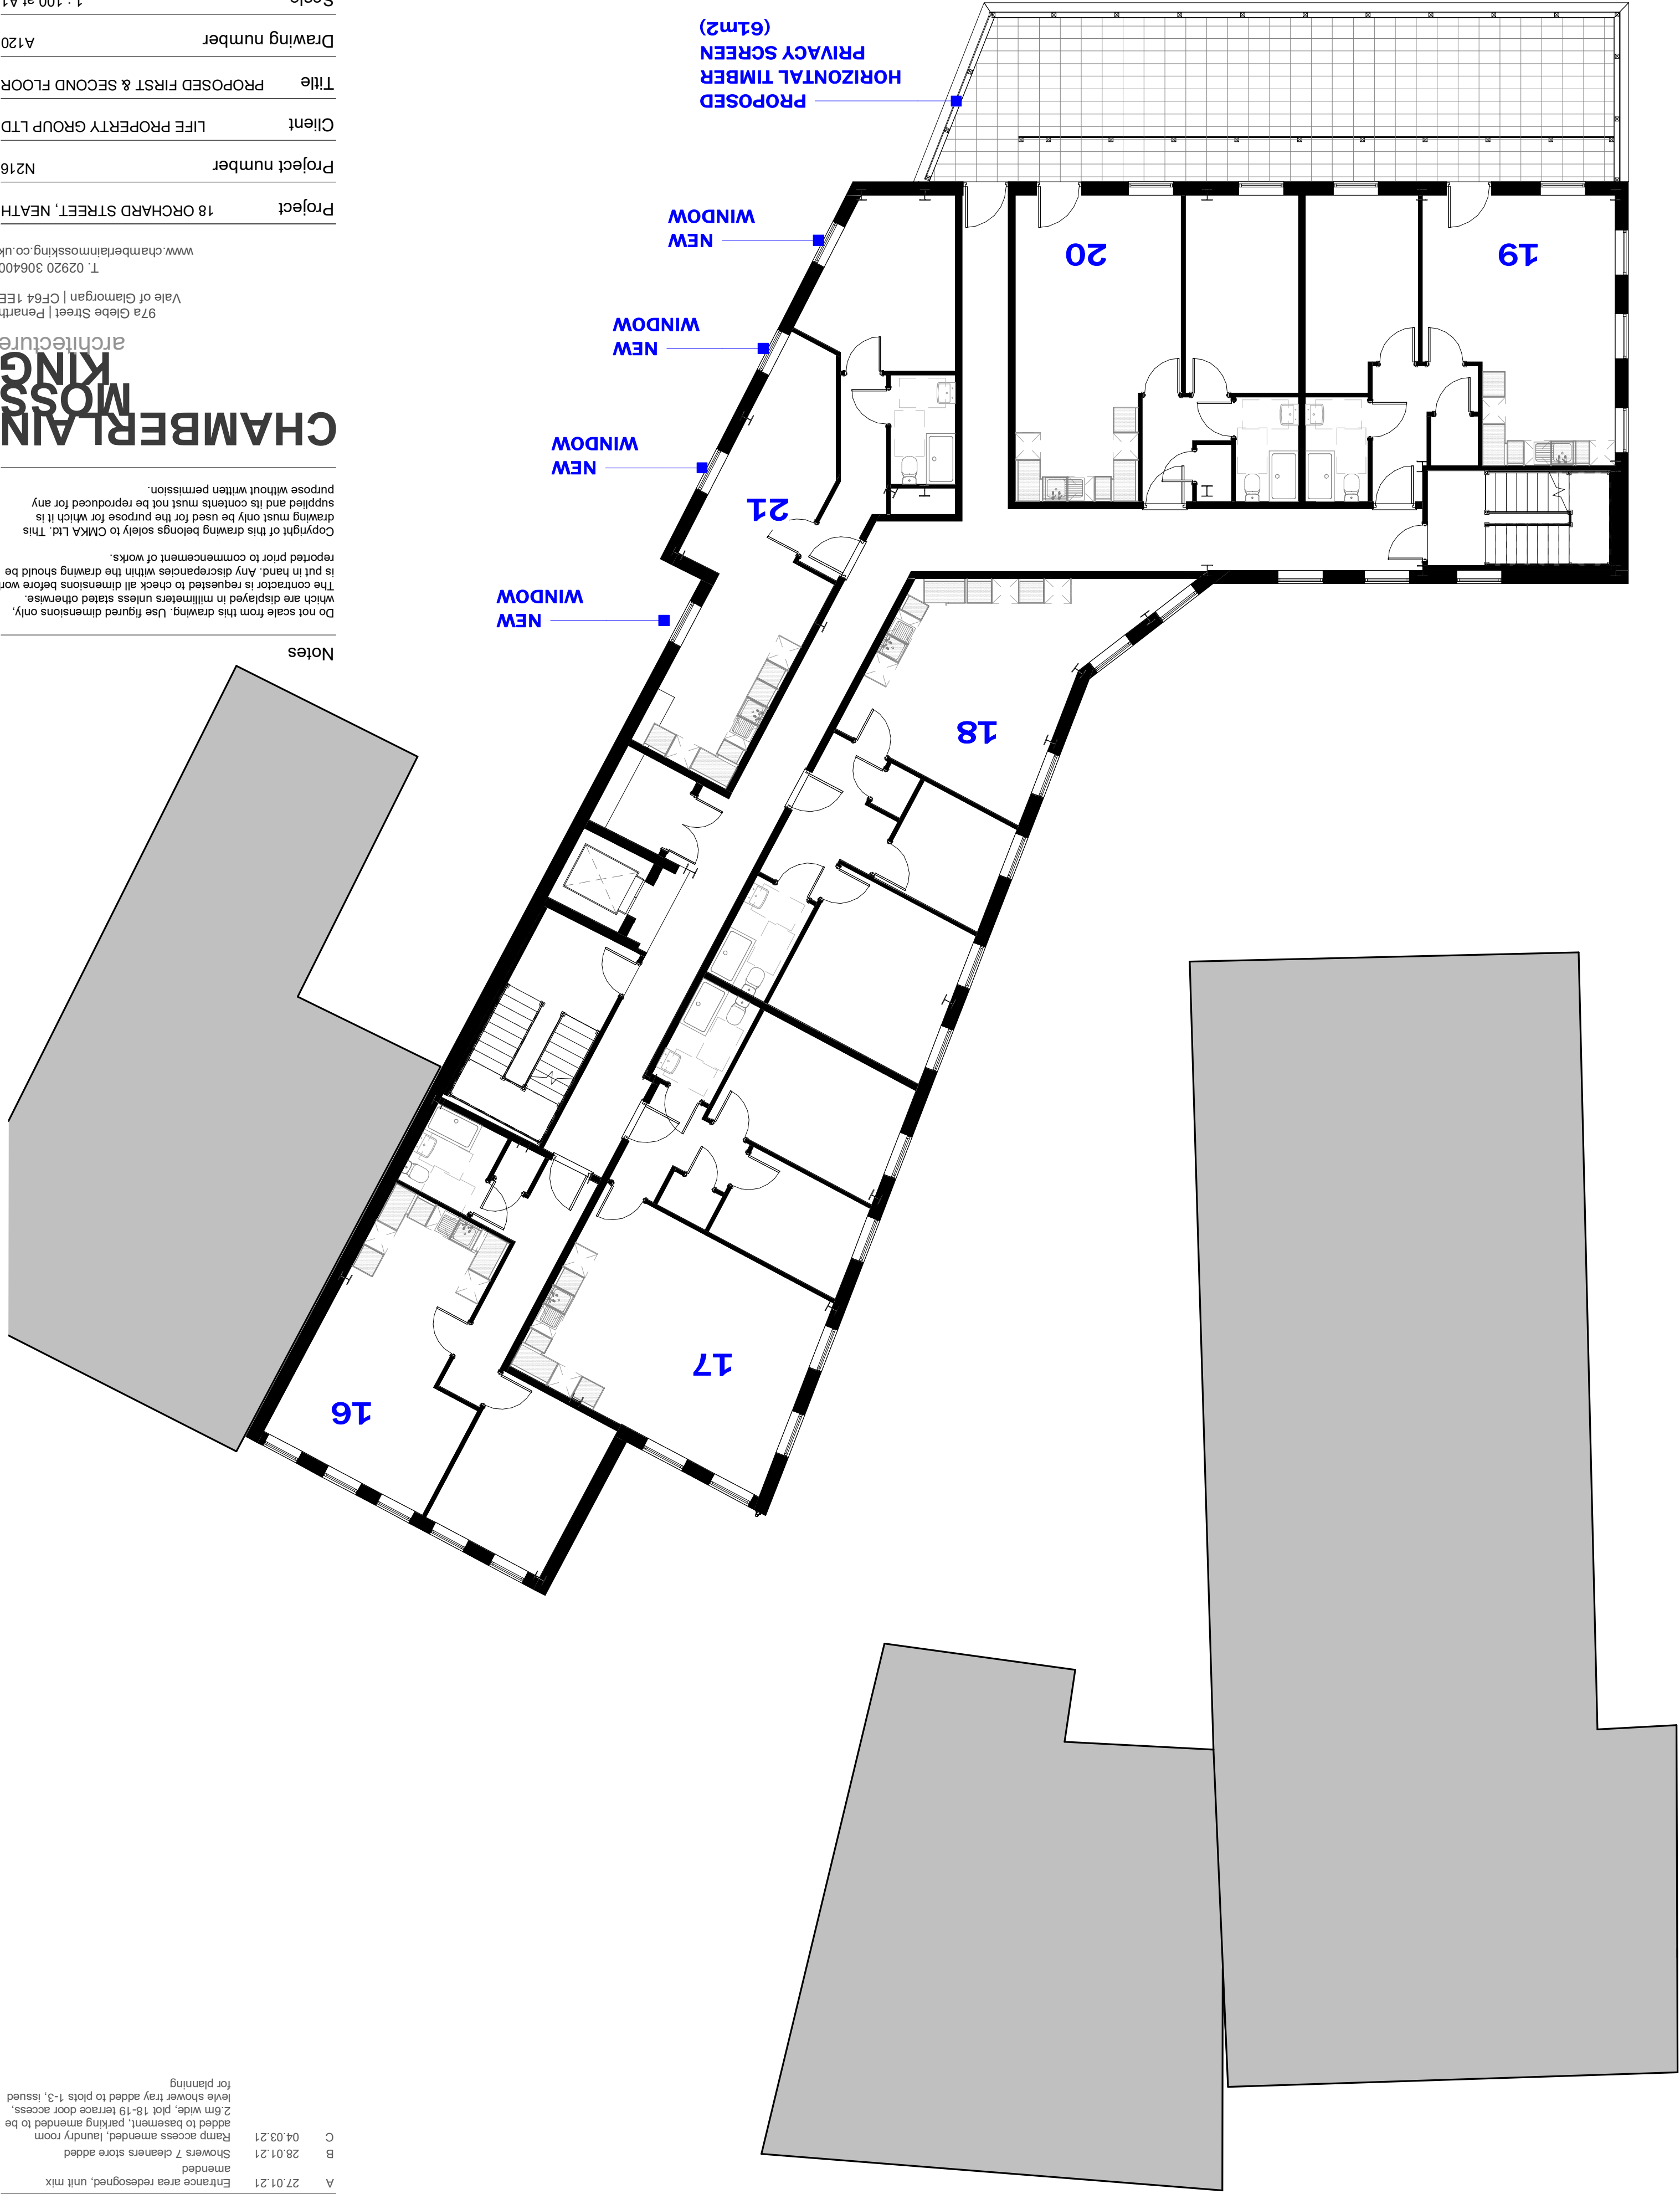

02 PROPOSED SECOND FLOOR PLAN
1 : 100

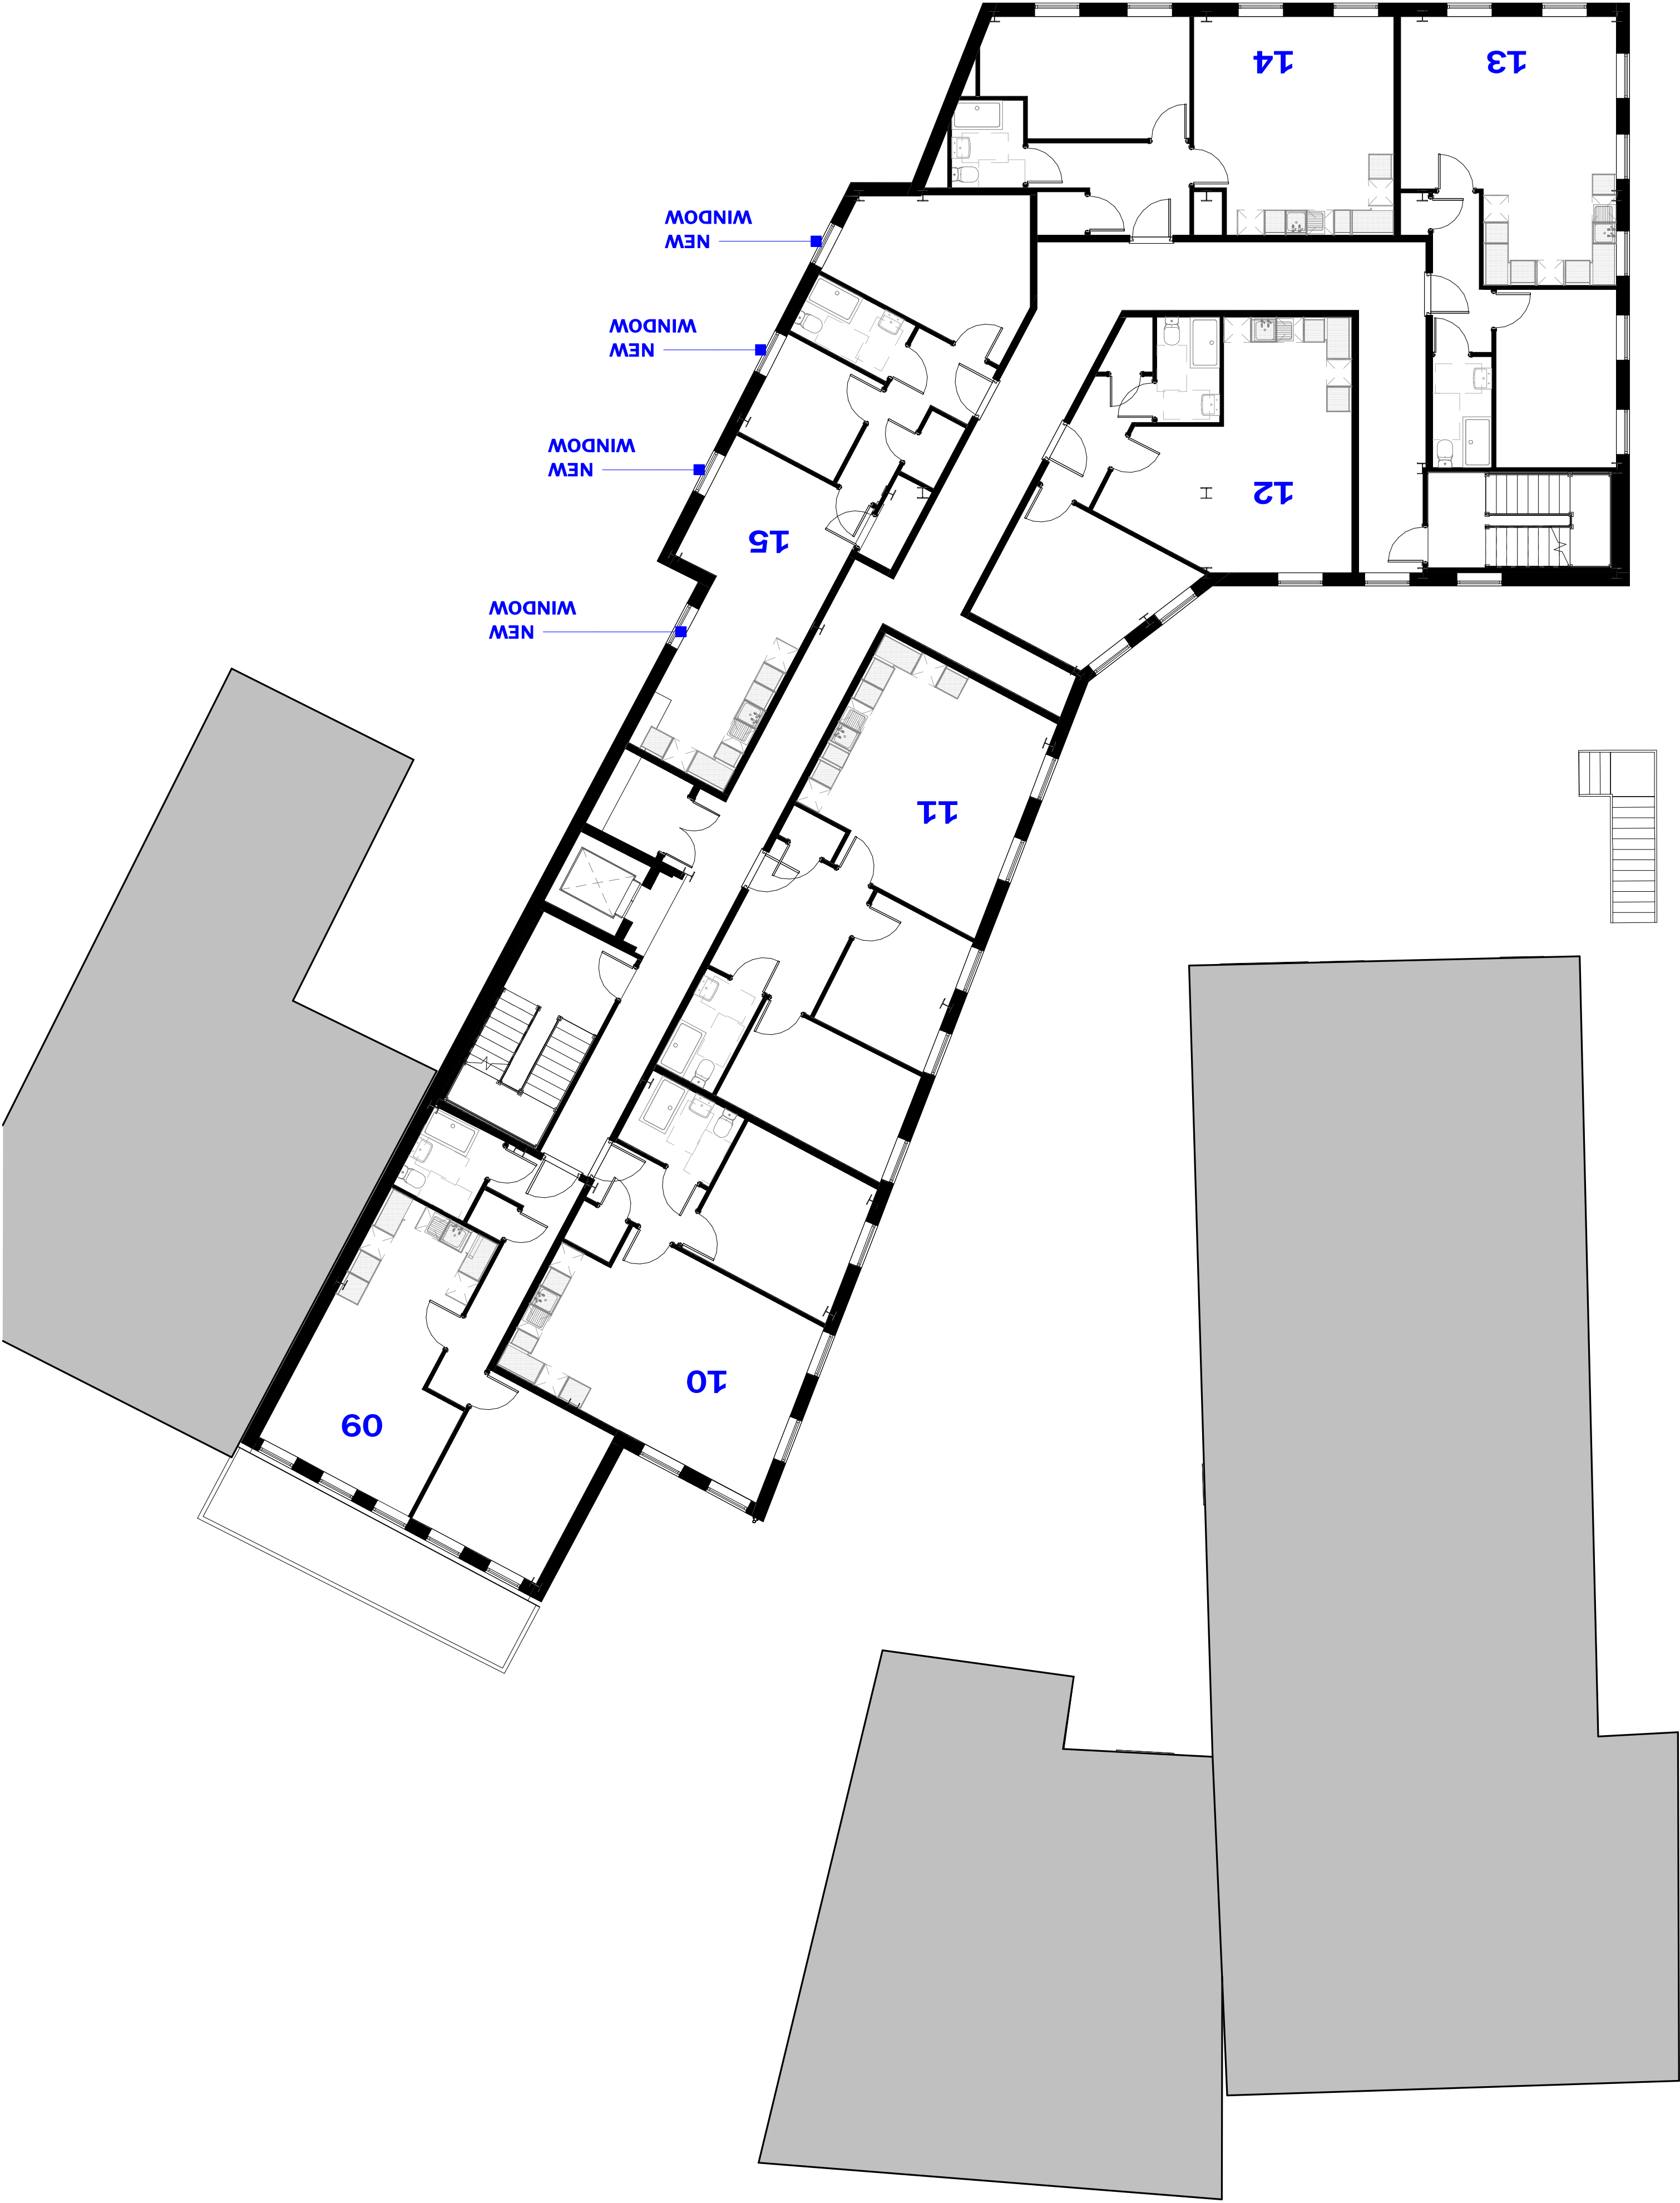

01 PROPOSED FIRST FLOOR PLAN
1 : 100