

Project	18 ORCHARD STREET, NEATH	Project number	N216	Client	LIFE PROPERTY GROUP LTD	Title	PROPOSED BASEMENT & GROUND FLOOR	Drawing number	A119	Scale	1 : 100 at A1	Revision	C	Status	PLANNING	Drawn	PC	Date	04.03.21
---------	--------------------------	----------------	------	--------	-------------------------	-------	----------------------------------	----------------	------	-------	---------------	----------	---	--------	----------	-------	----	------	----------


Notes

Do not scan from this drawing. Use square dimensions only. The contractor is requested to check all dimensions before work is put in hand. Any discrepancies with the drawing should be reported first to commencement of works.


Copyright of this drawing belongs solely to CHAMBERLAIN Moss Architects and its contents must not be reproduced for any purpose without written permission.

CHAMBERLAIN
MOSS
architects

97a Globe Street, Fenchurch
Street, London, EC3A 1EE
T 02020 306400
www.chamberlainmoss.co.uk

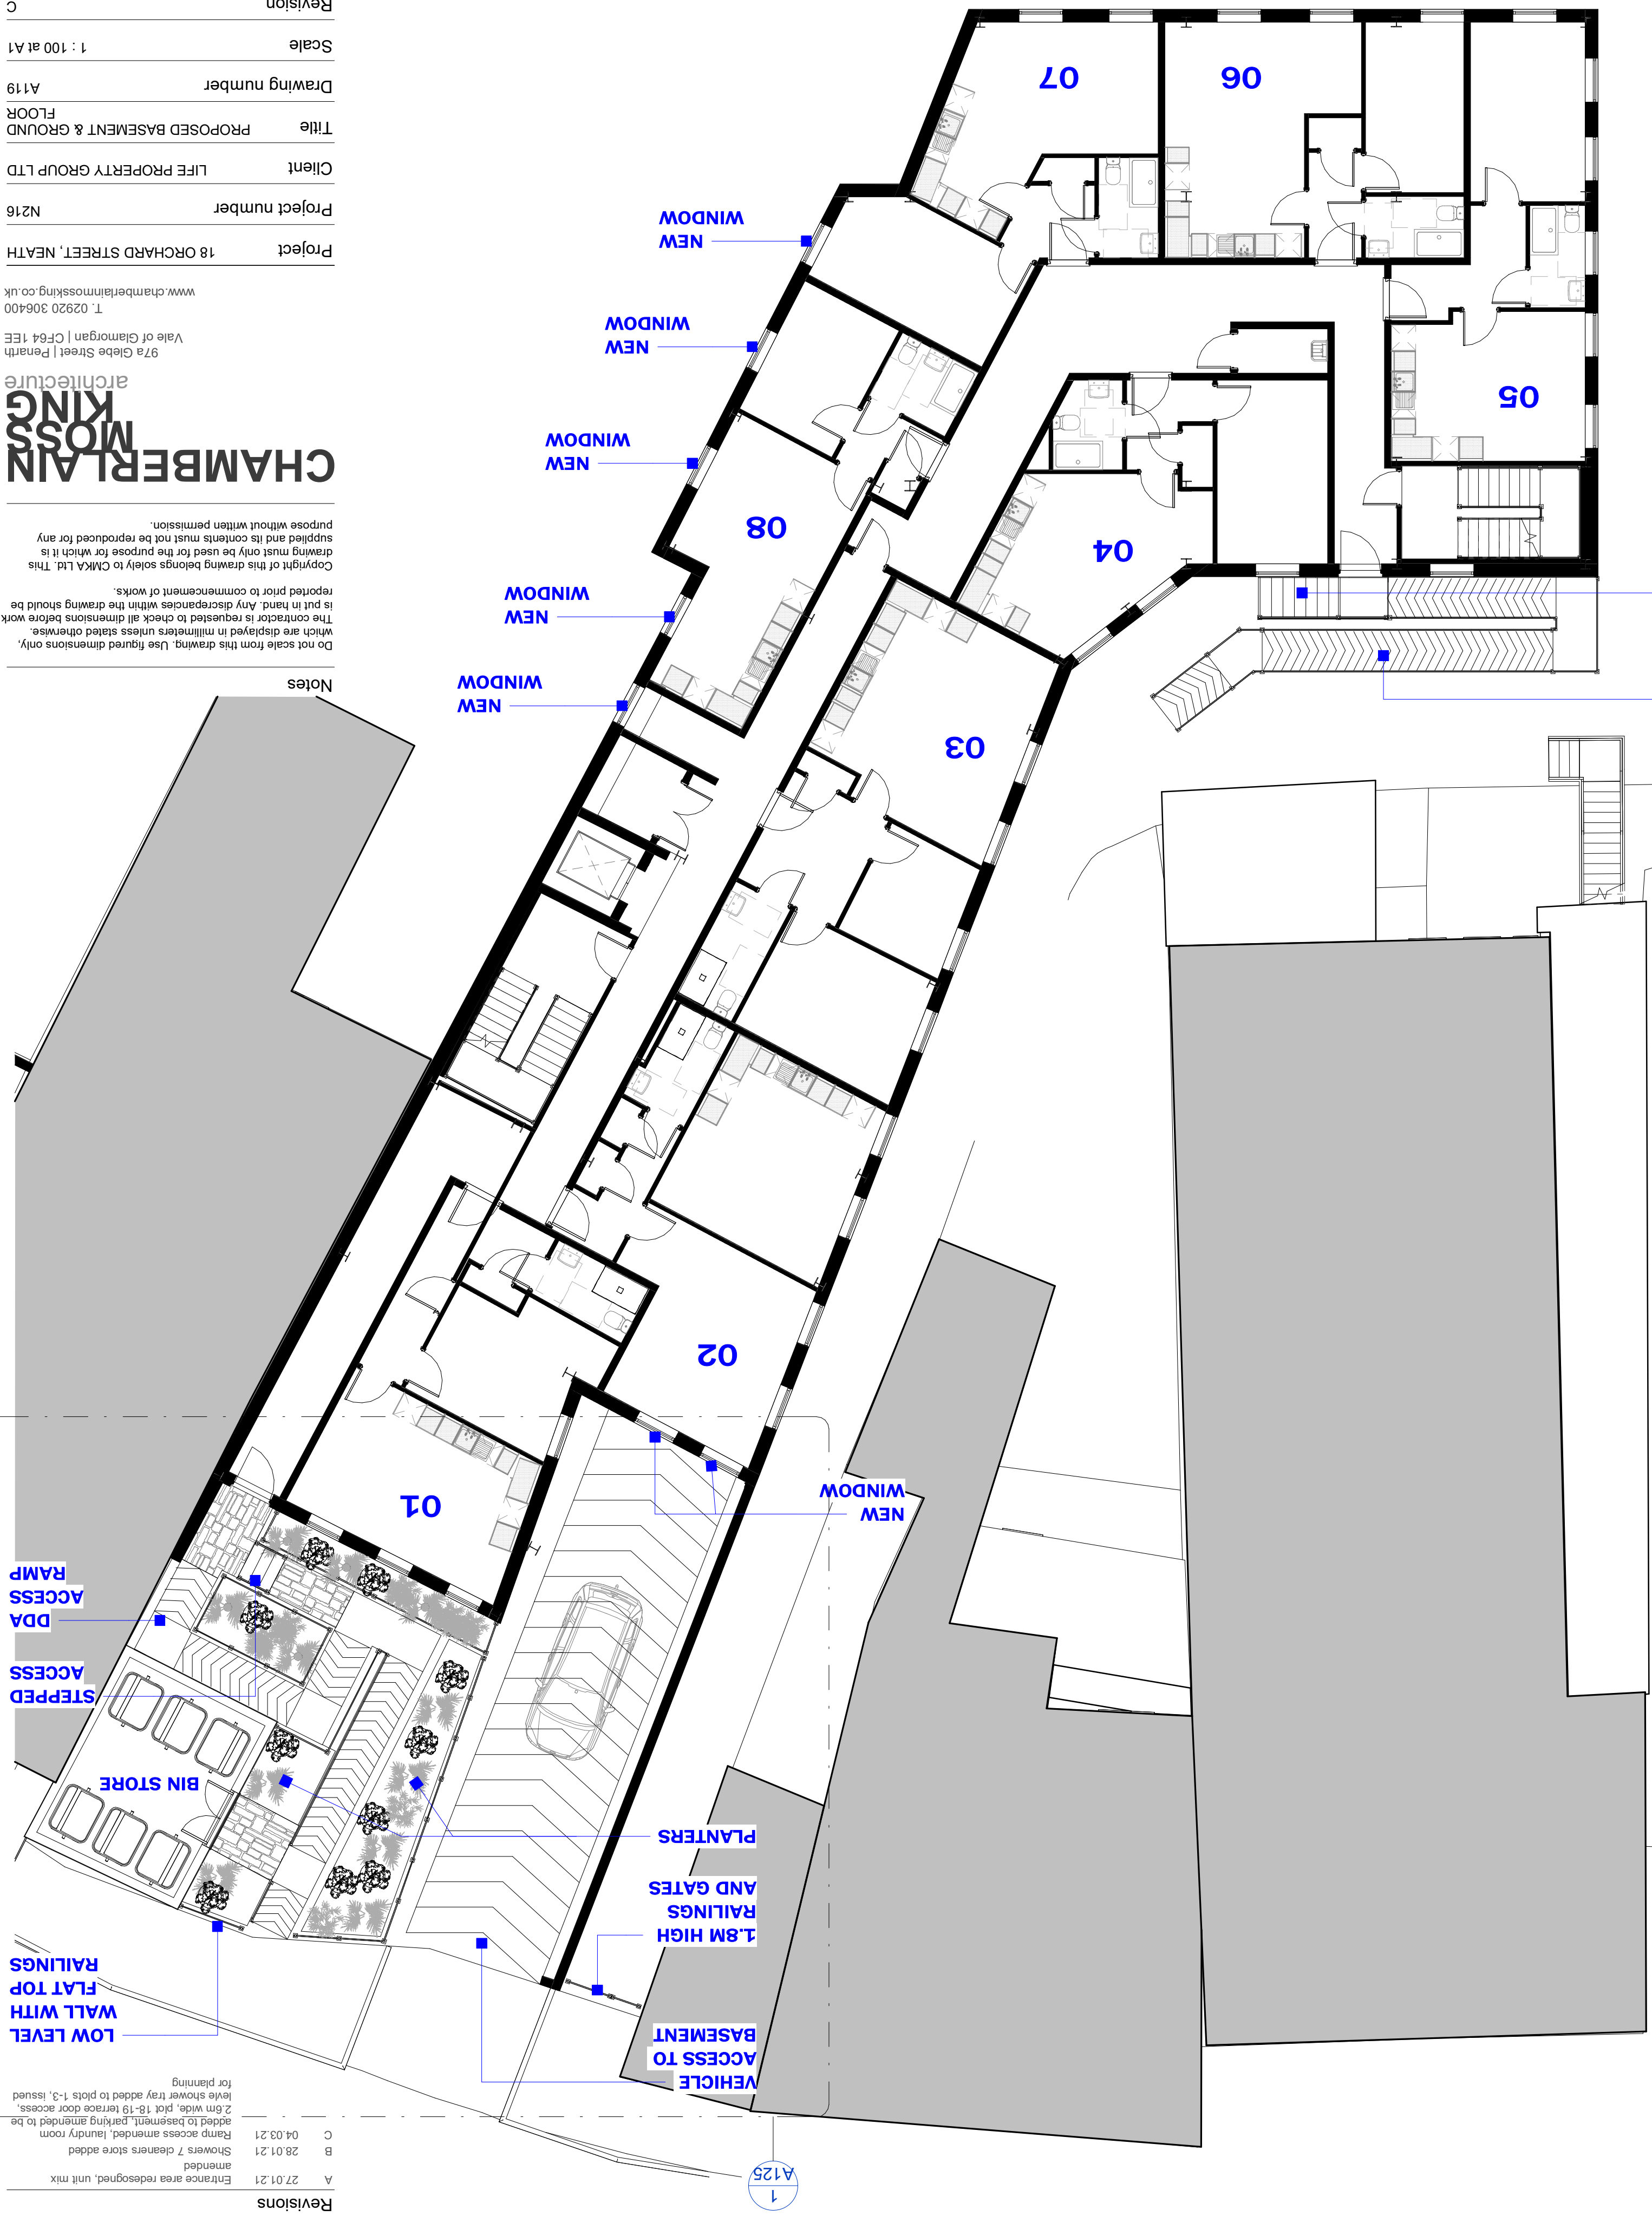

02 PROPOSED GROUND FLOOR PLAN
1 : 100

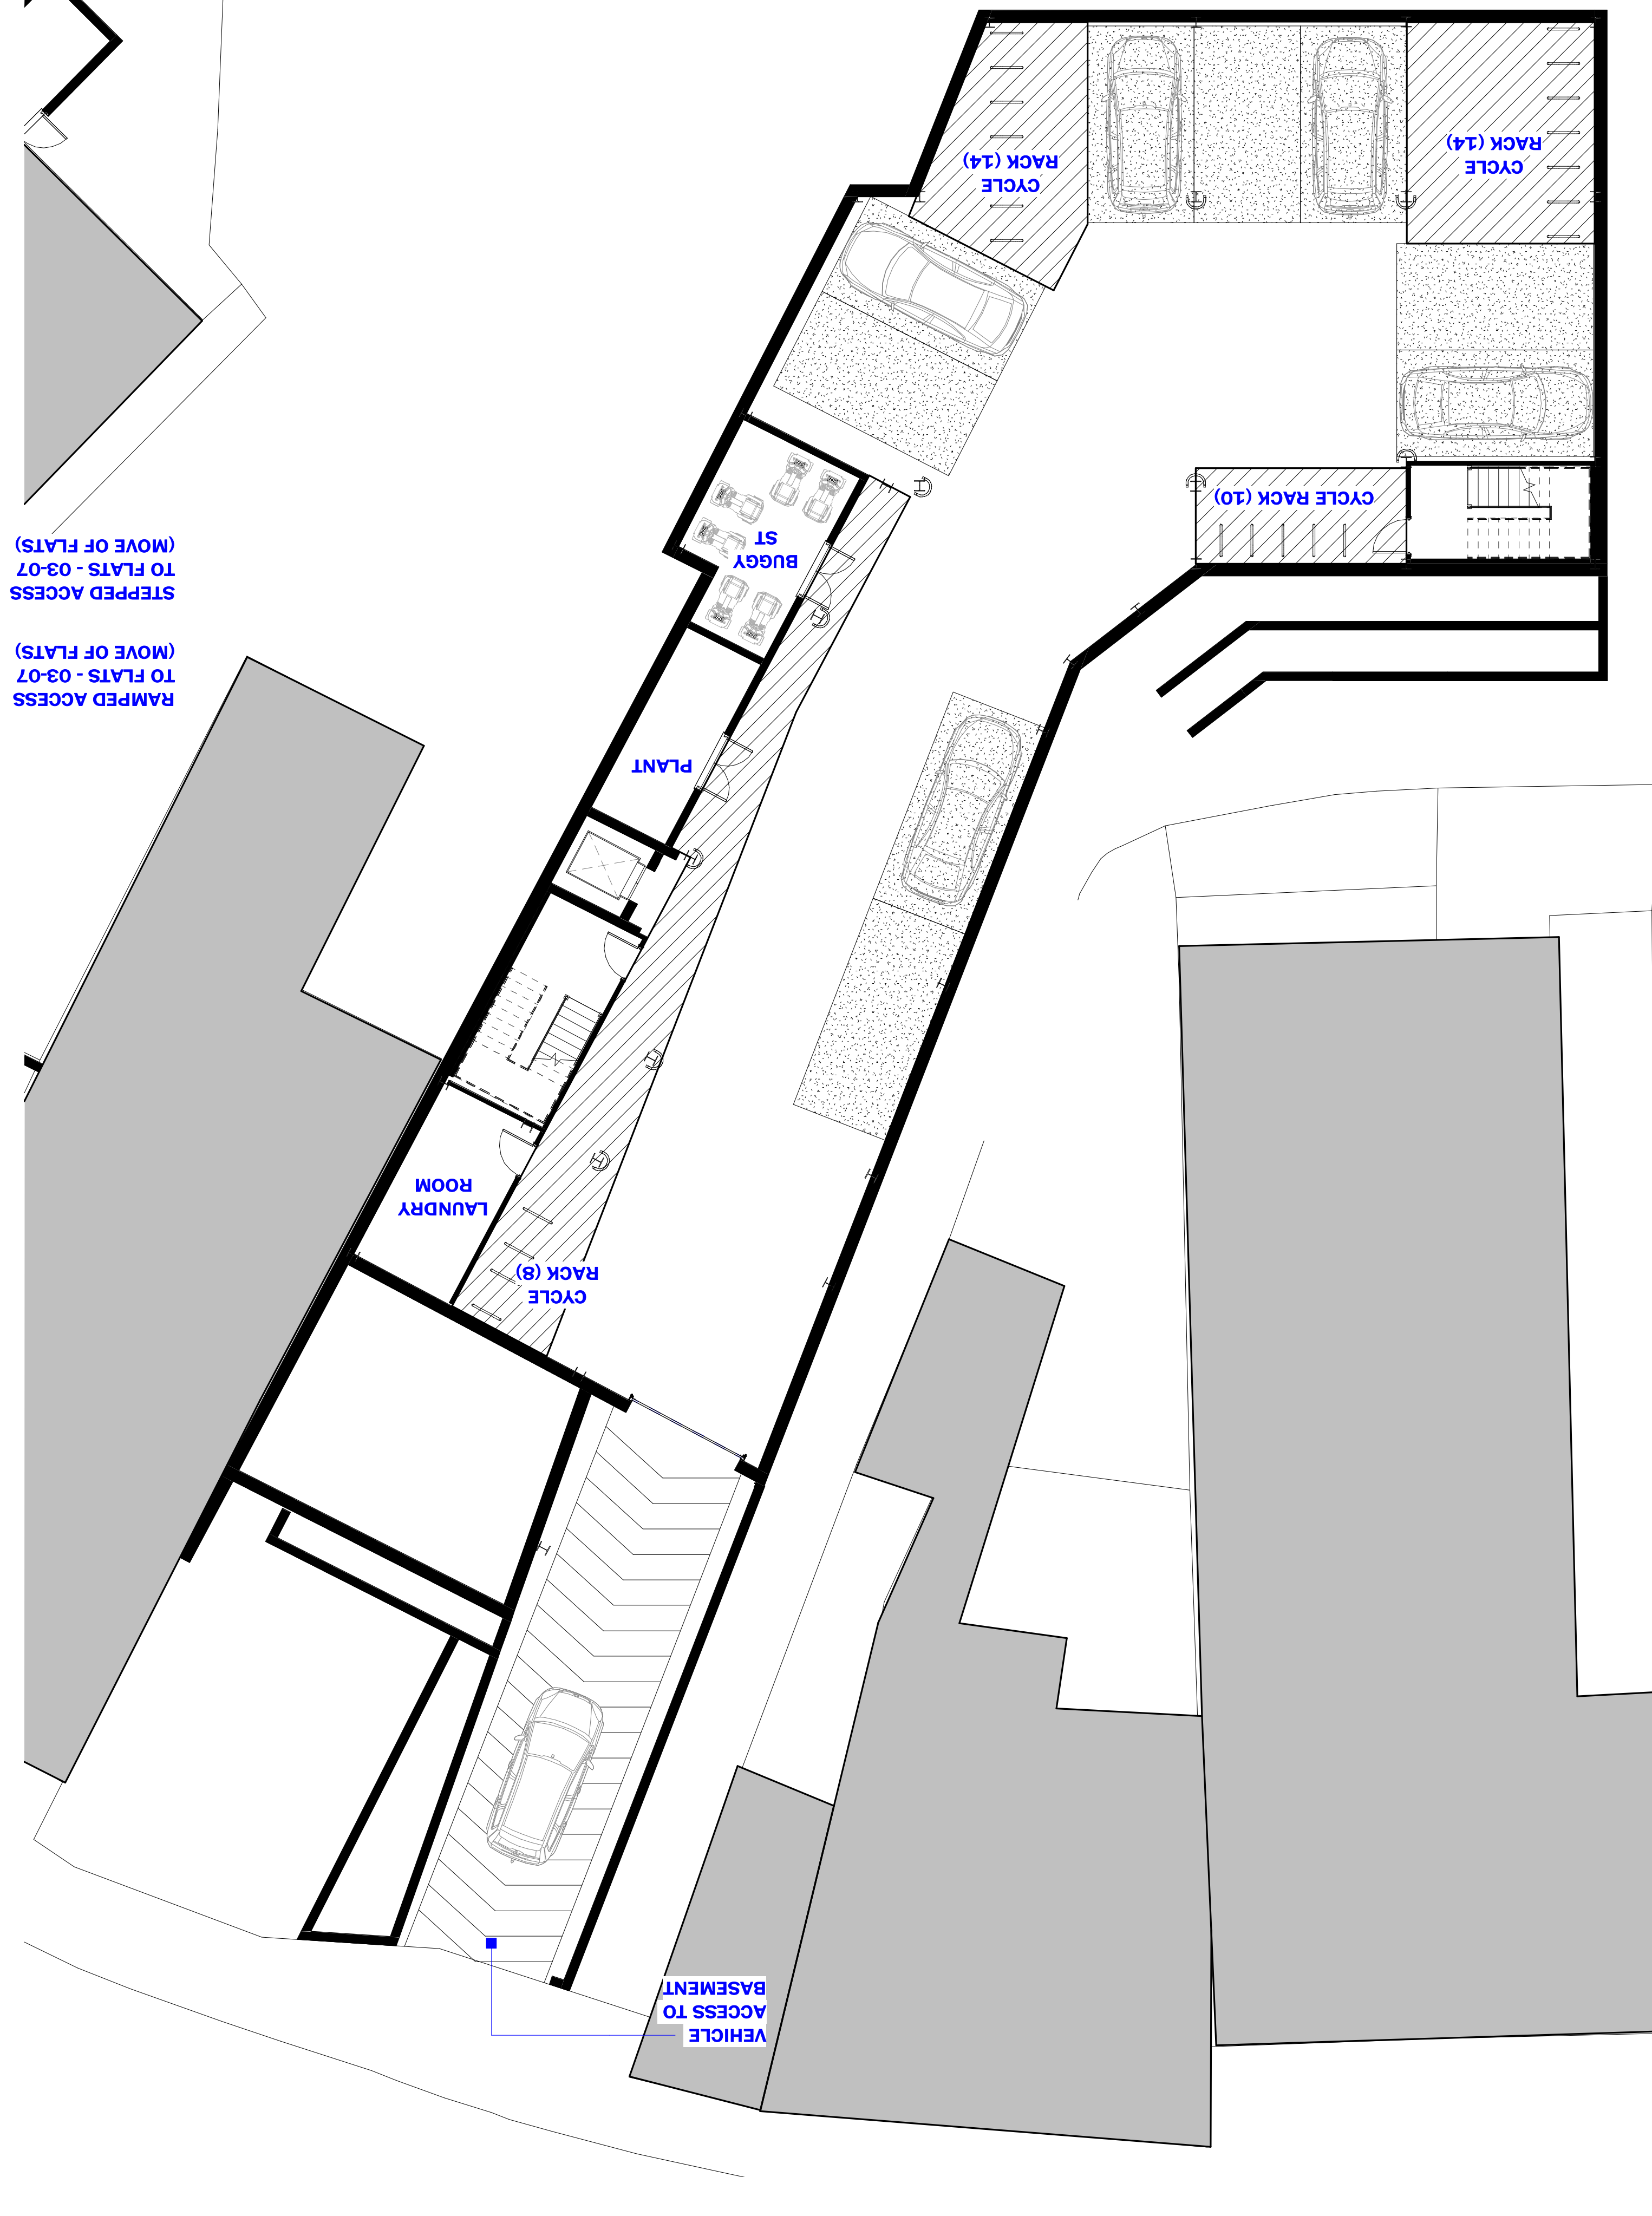

01
1 : 100
PROPOSED BASEMENT