



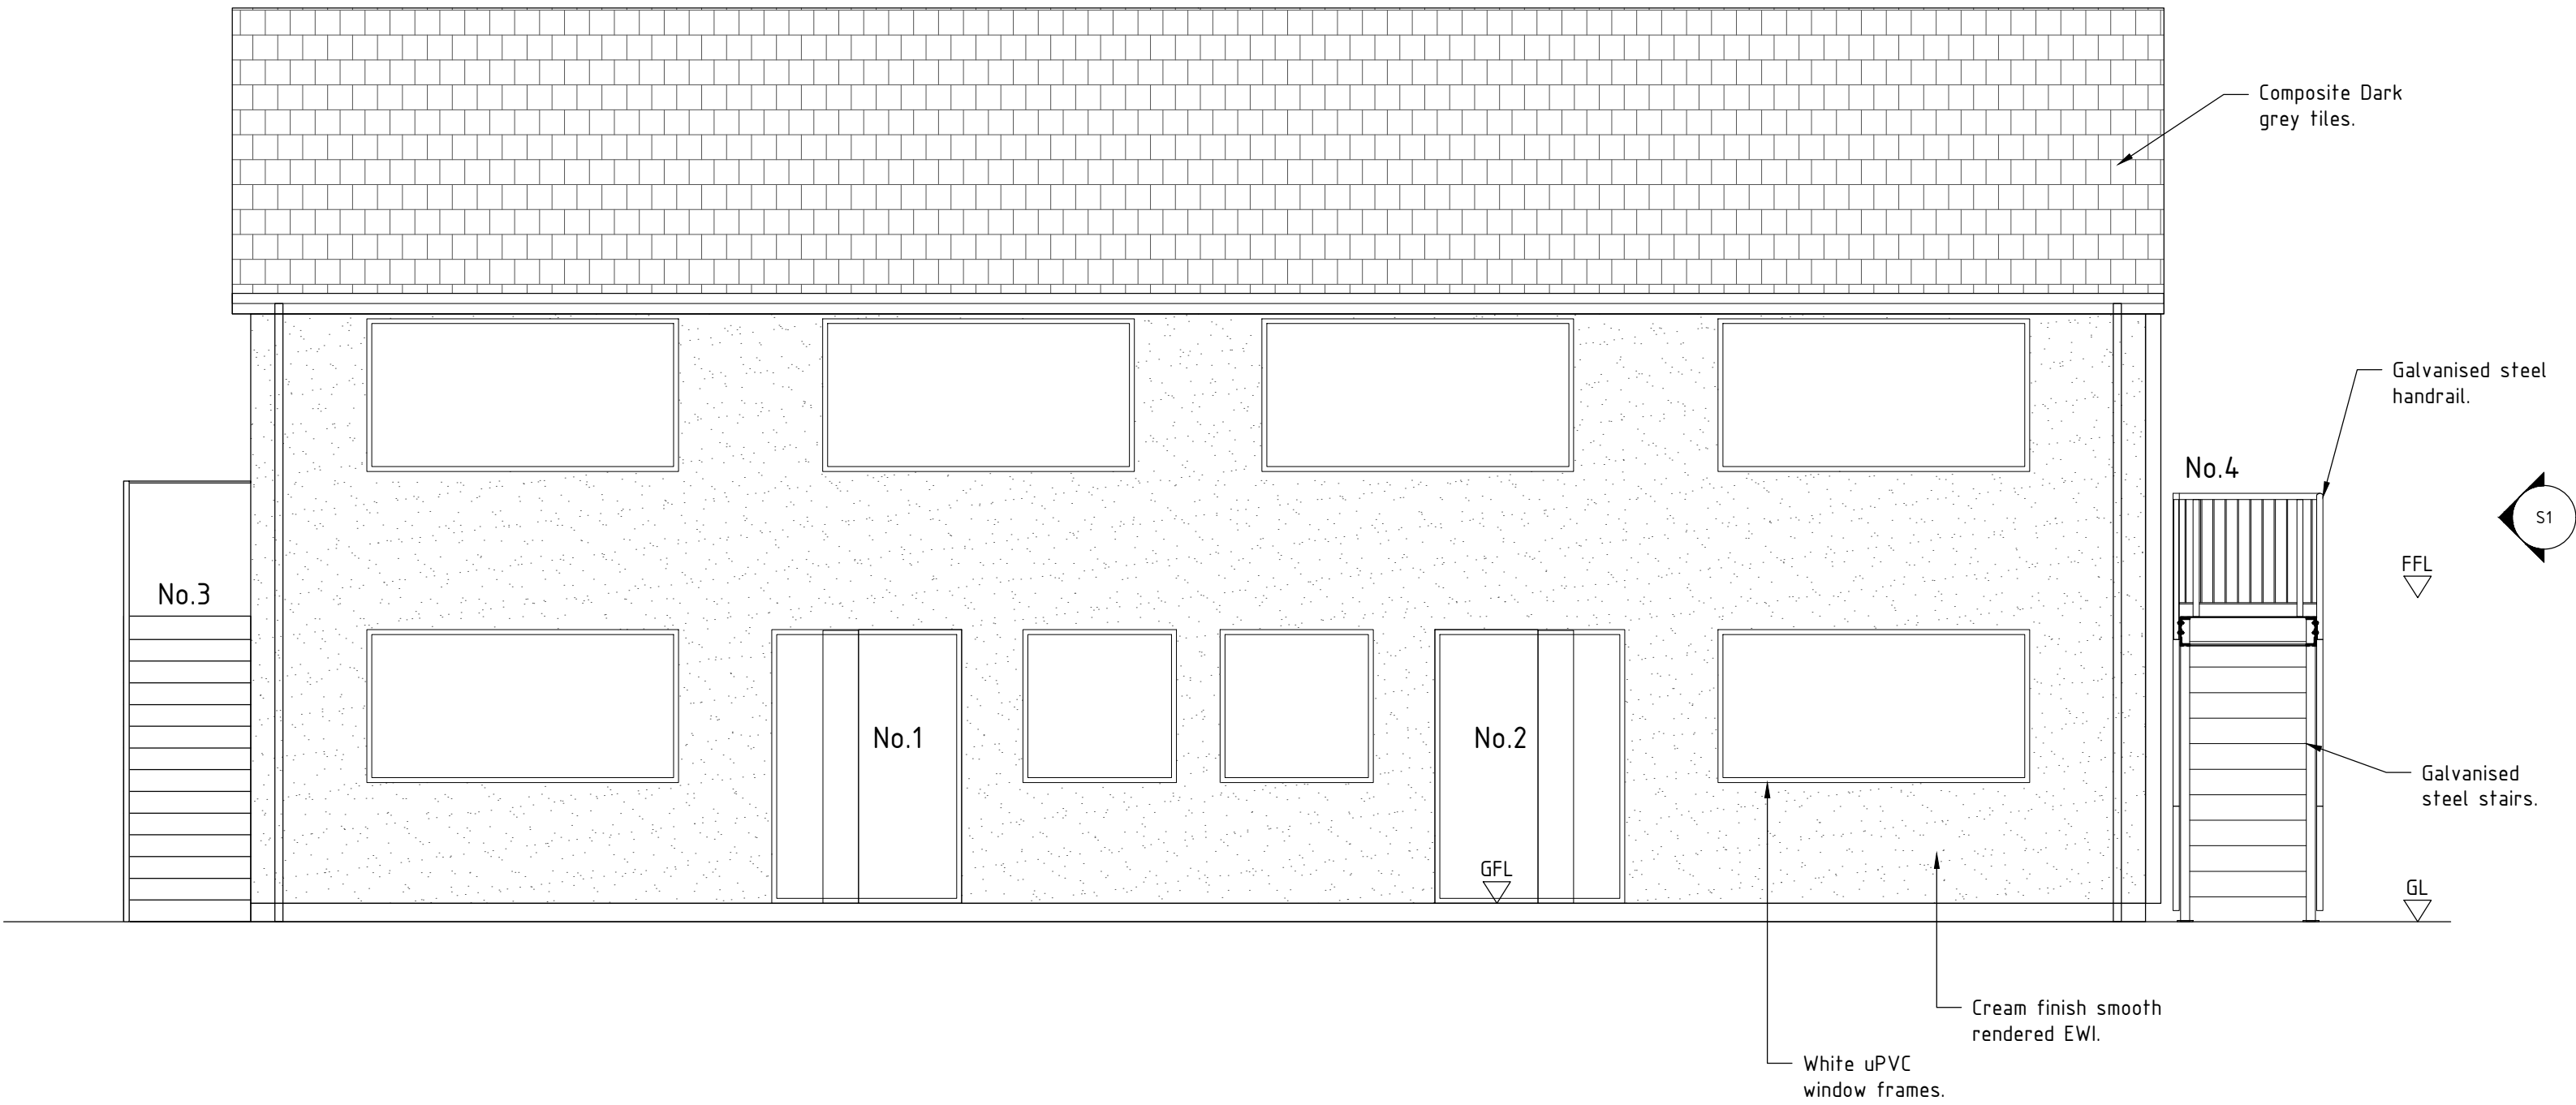


Front Elevation

1 : 50

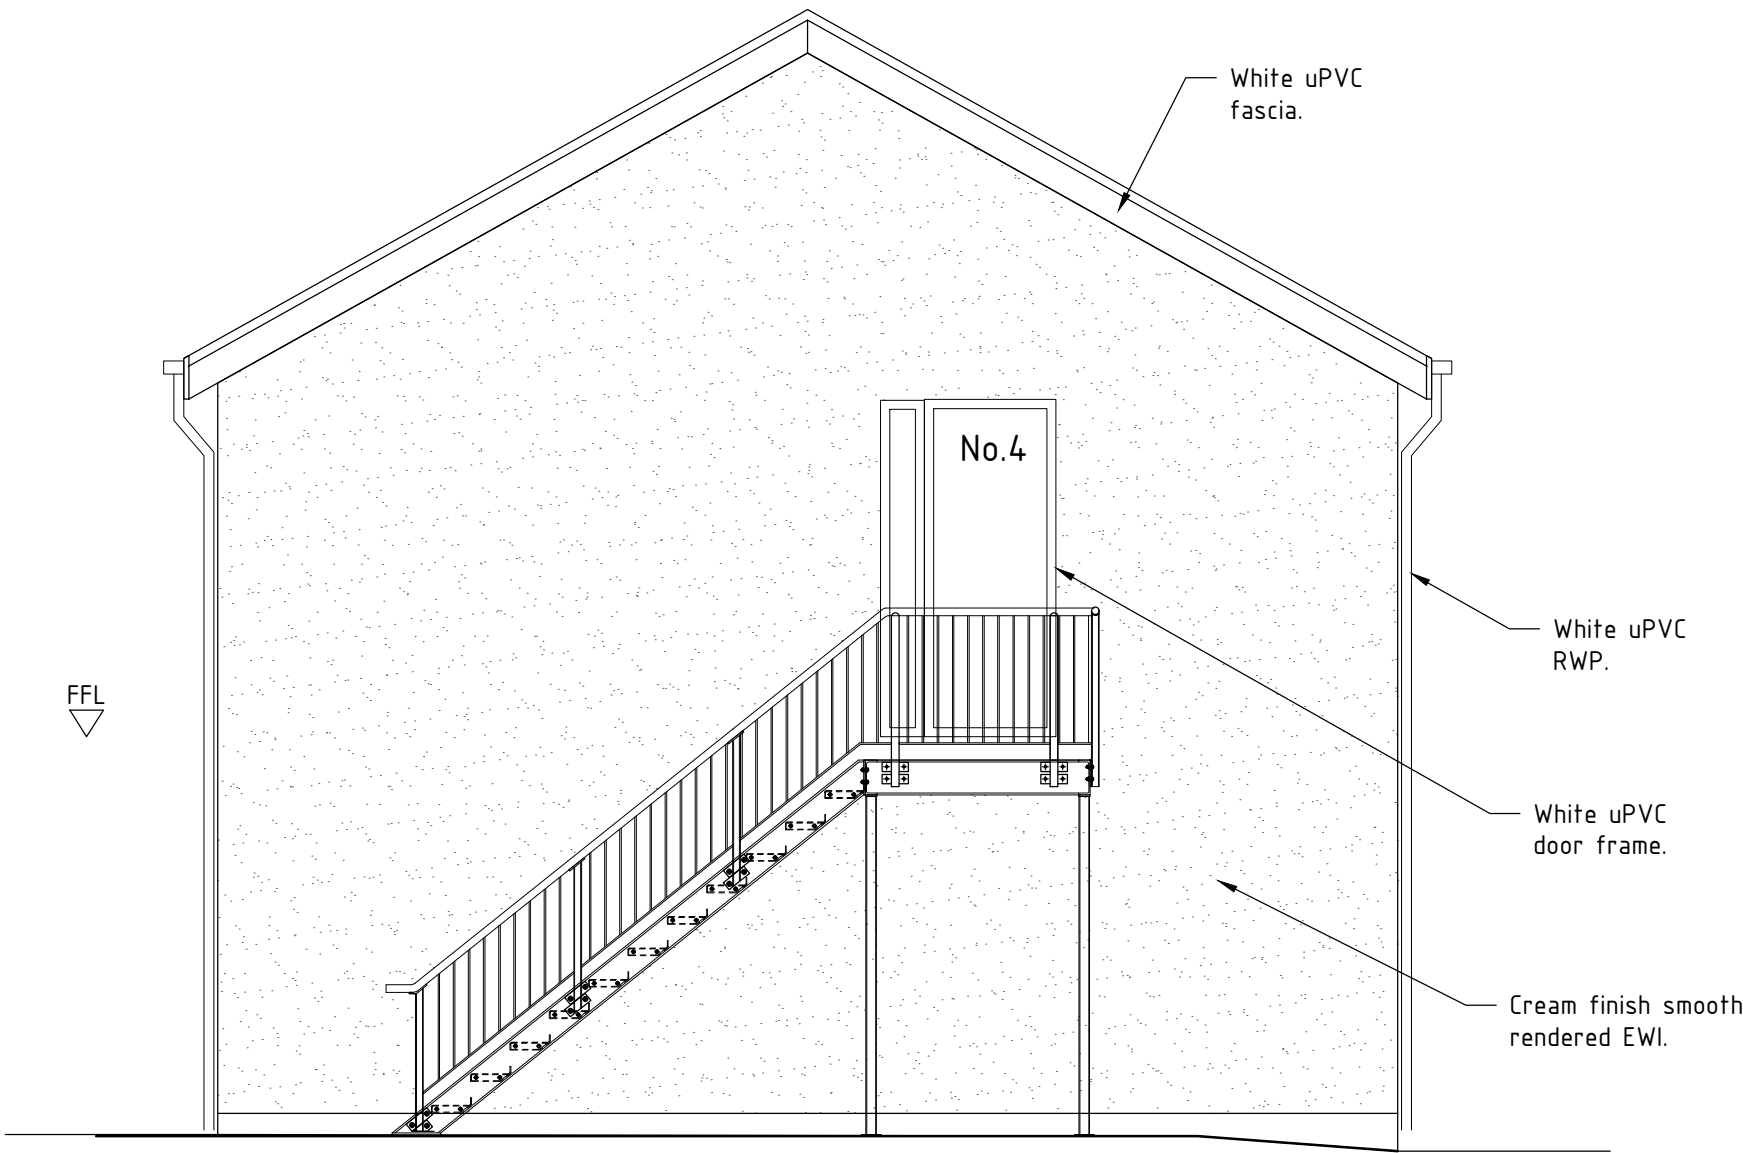


Side Elevation (S1)

1 : 50

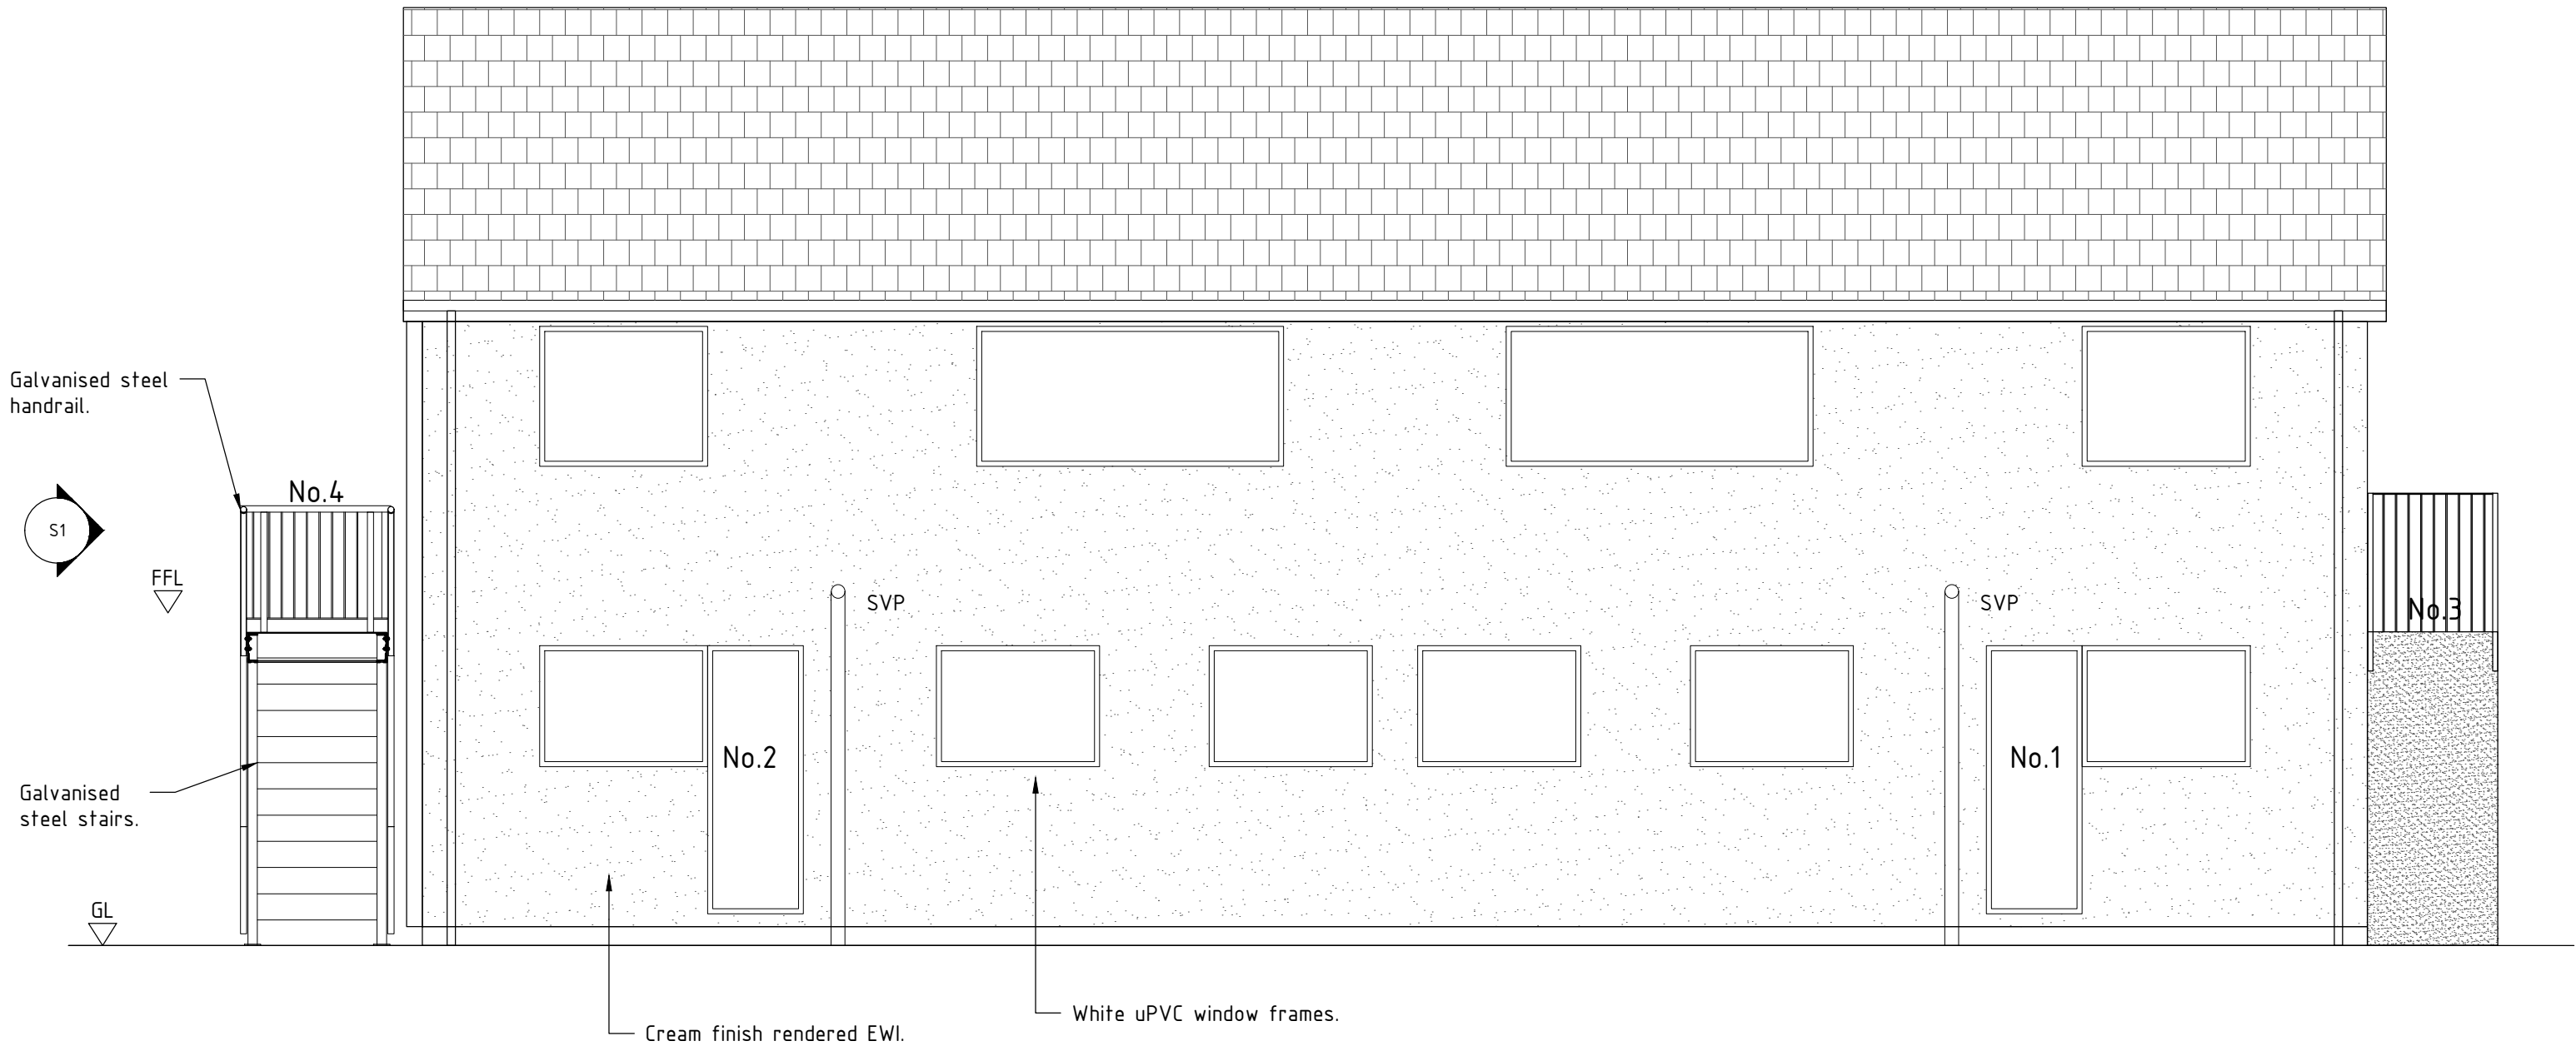

Rear Elevation

1 : 50

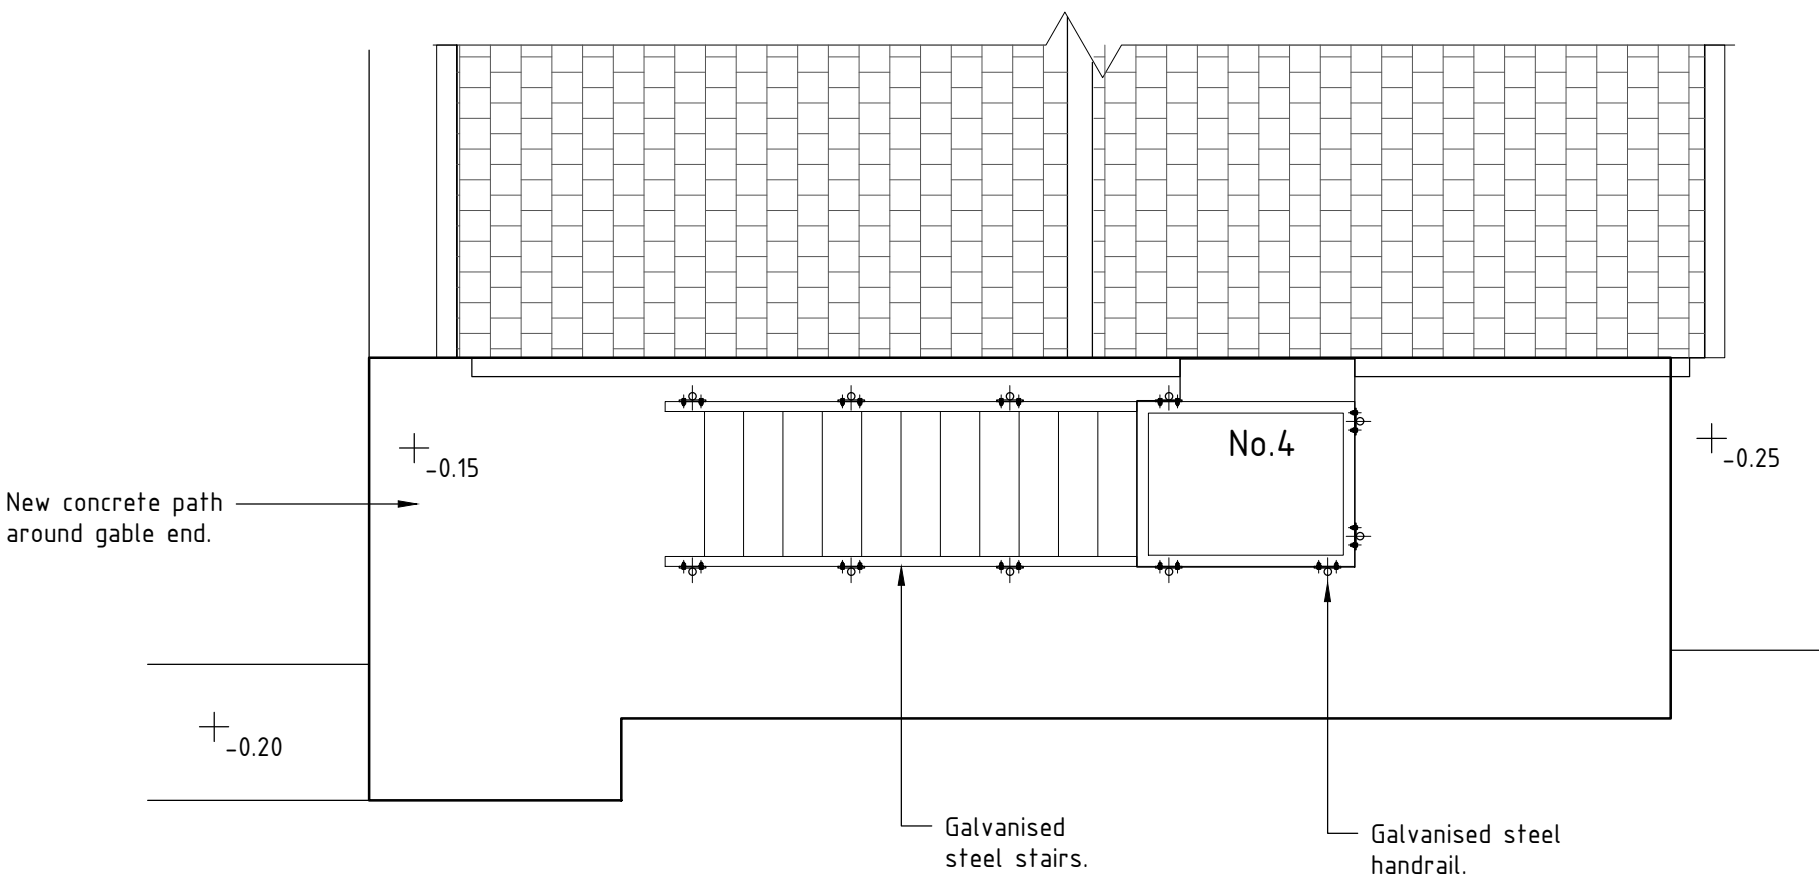

Part Plan

1 : 50

Notes:

This drawing is to be read in conjunction with all relevant Architect's and Engineer's drawings and the specification. This drawing should not be scaled. All dimensions are to be verified by the contractor on site. All discrepancies should be reported to the C.A. prior to the commencement of the works. Only drawings with 'CONSTRUCTION' status are to be used for construction.

12/03/21	P01	Issue for Information	CS	JK
DATE:	REV:	DESCRIPTION:	DRWN:	CHKD:

kPa Consulting
Engineers Ltd

ADDRESS: Hembury Cottage, Southgate Road, Southgate Swansea SA3 2BT
TELEPHONE: 01992 455 8177
ONLINE: www.kPaConsulting.co.uk

PROJECT:
Tai Tarian Ltd
2 Forest View,
Pen-Y-Bryn,
Croeserw,
SA13 3SD

TITLE:
Proposed Elevations & Plan

STATUS:
PRELIMINARY

SCALE:	DATE:	DRAWN:	CHECKED:
1:50@A1	MAR'21	CS	JK

JOB No:	DRG No:	REV:
198-171	GA012	P01