



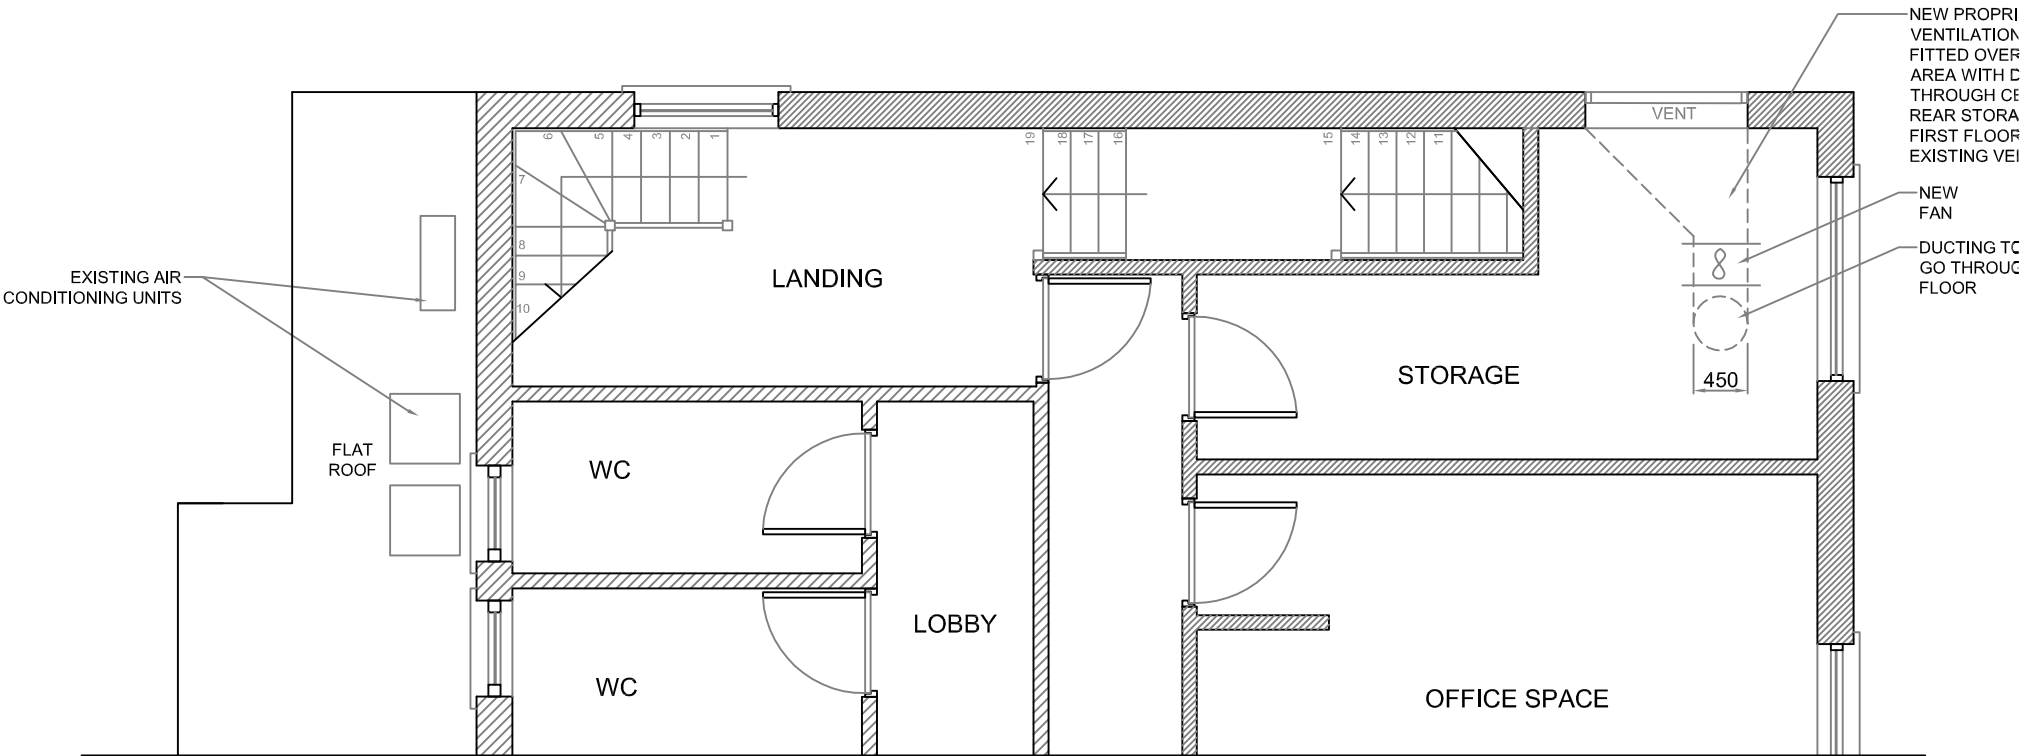

PROPOSED FIRST FLOOR PLAN (PART)

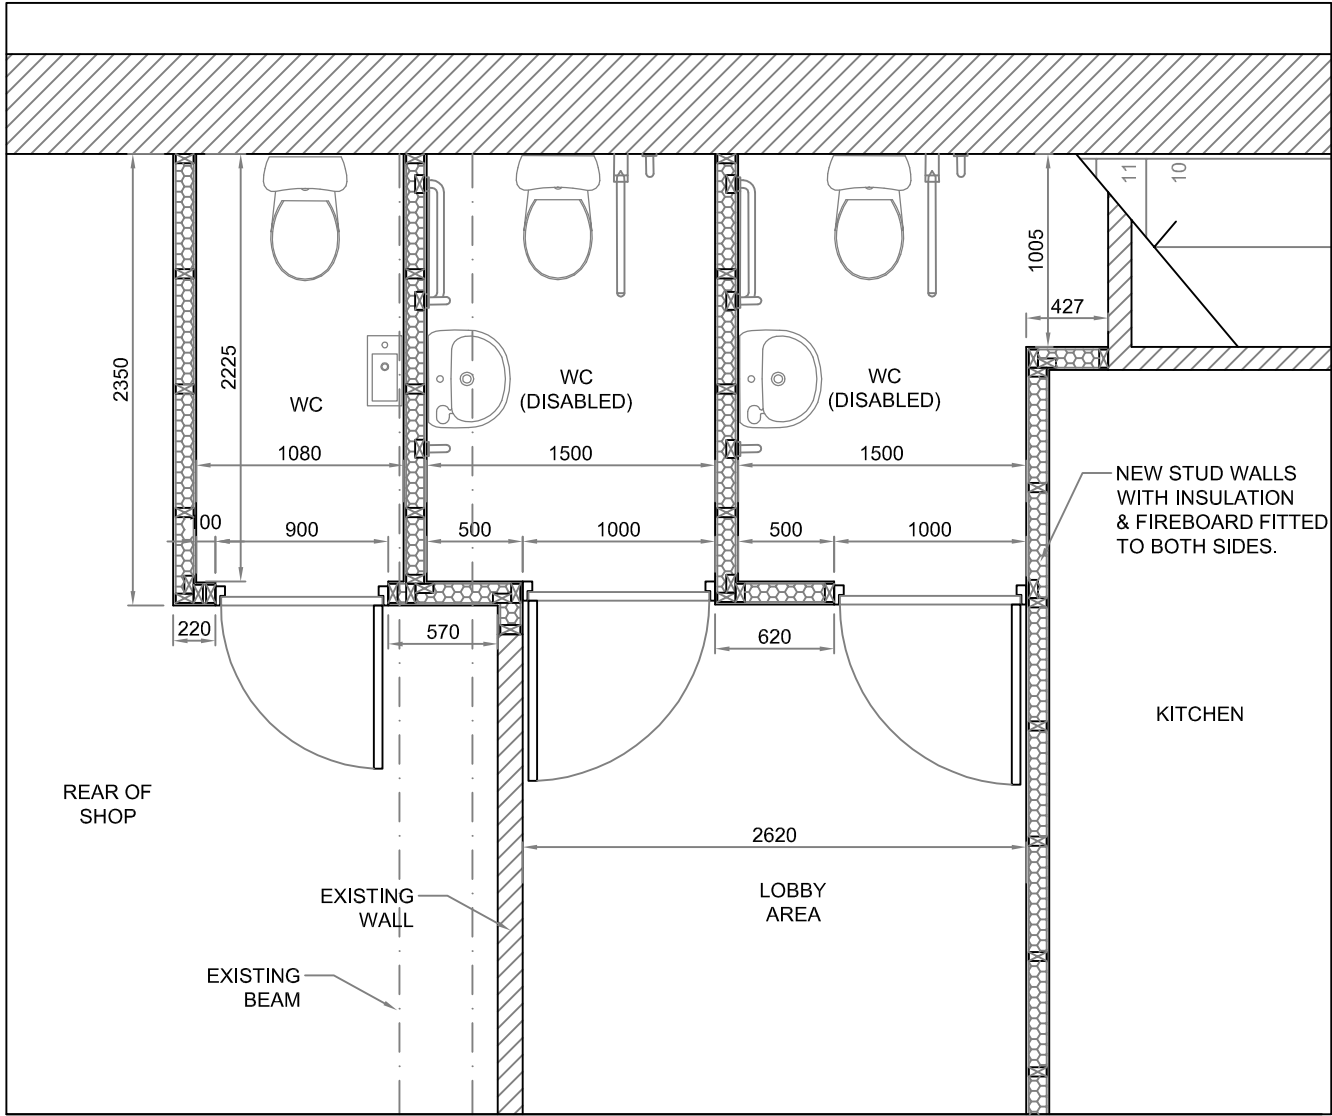

PROPOSED TOILET LAYOUT

DO NOT SCALE THIS DRAWING

All measurements to be confirmed on Site with any discrepancies reported to supervising Surveyor for verification.

D	Dims, notes & Building Regs information added for construction.	26/02/21
C	Revised layout due to re-measure	07/01/21
B	Revised layout due to revised dimensions.	14/10/20
A	Layout amended as advised.	08/08/20
Rev	Description	Date
01792 541684 07800 789453 carolineg@seagreydesign.co.uk www.seagreydesign.com design for: house/commercial projects		
SEAGREY		
Site	ALI ASKER KARA 50 WIND STREET NEATH SA11 3EN	
Dwg Title	PROPOSED BUILDING 1st FLOOR & WC PLAN GENERAL ARRANGEMENT	
Drawn By:	CLG	Date: 07/08/2020
Scale:	NTS @ A3P	Dwg No: 20-308P/105
REV	A	B C D