



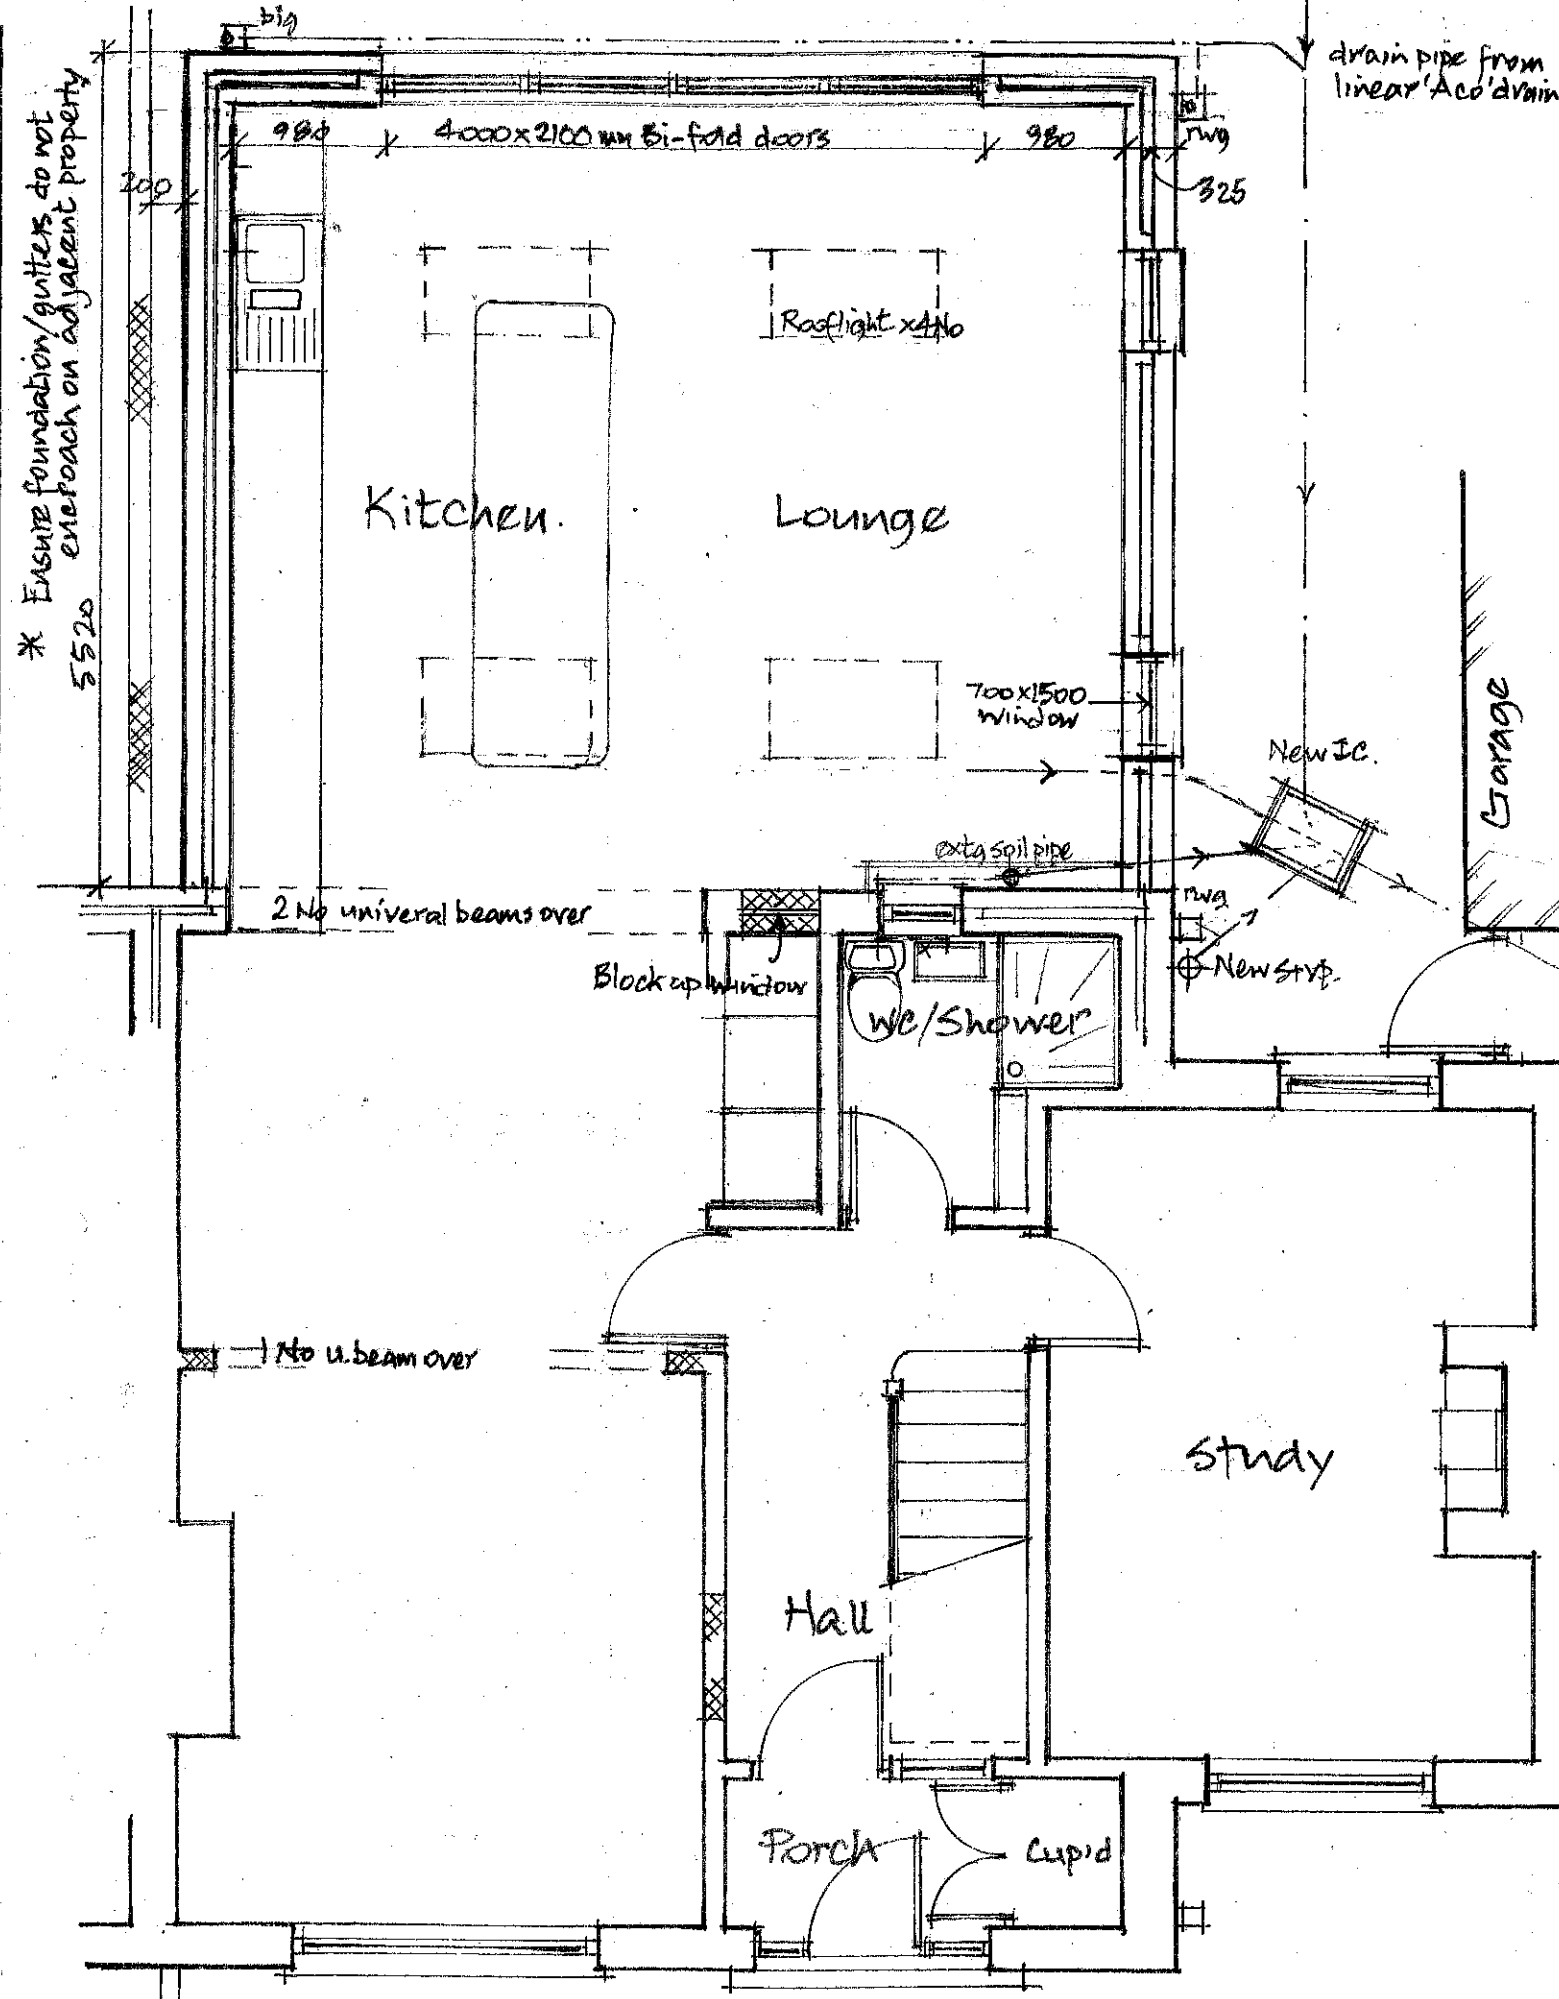


Proposed Ground Floor Plan (1:50)

Proposed Extension at 42 Darwin Rd, Sandfields, Port Talbot. SA 12 6BS for Mr R. Miles.

Scales: 1:50, 1:100 | Date: Mar 2021 | Dwg No: RM/DR/03A

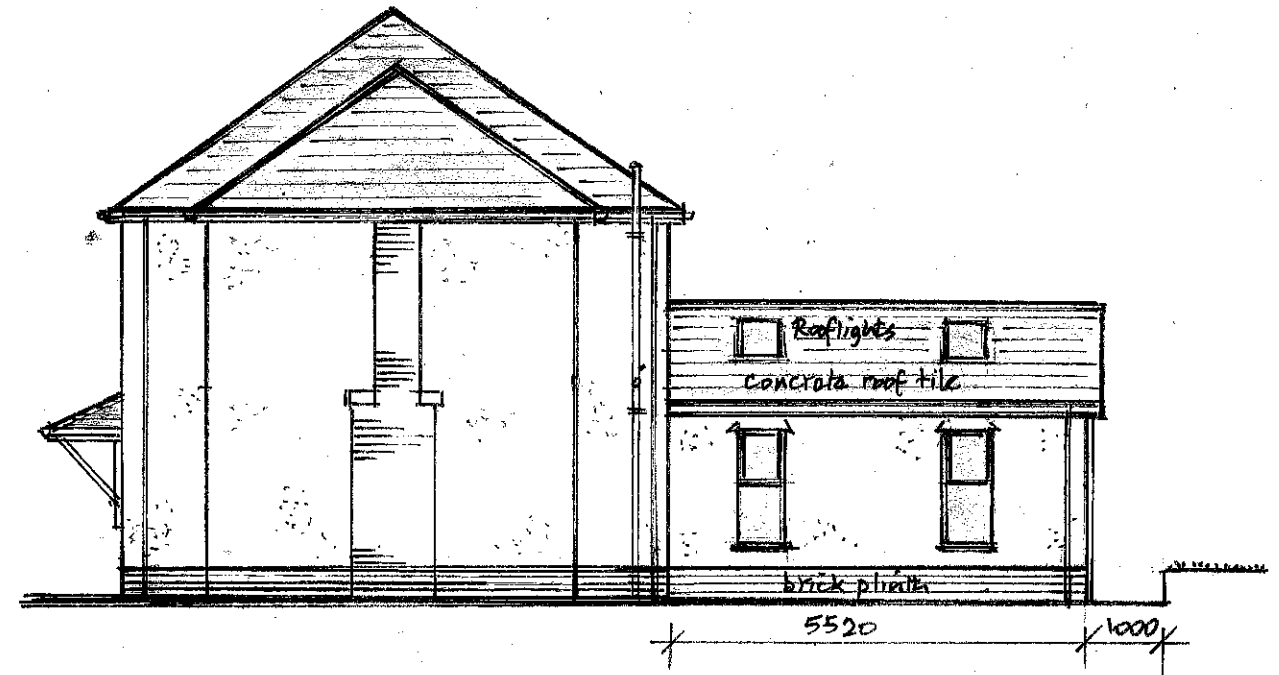

Proposed Side Elevation

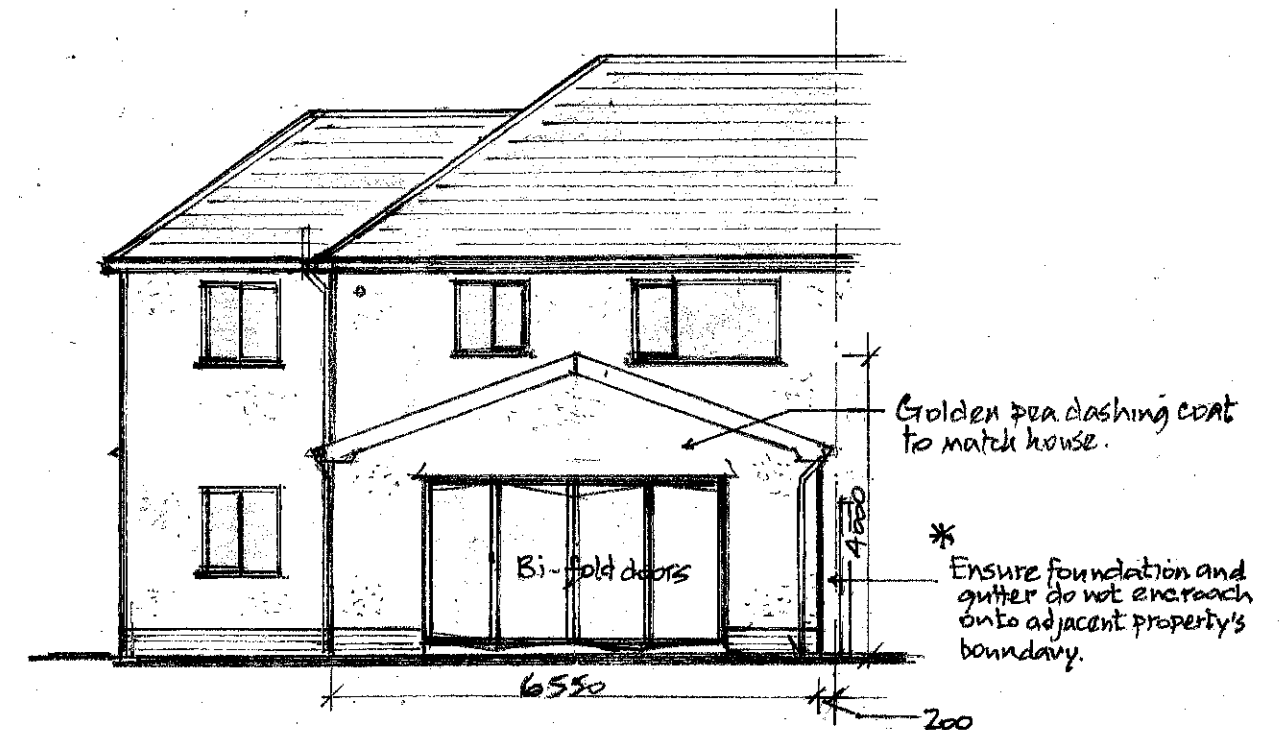

Proposed Rear Elevation (1:100)

* Ensure foundation/gutters do not encroach on adjacent property

* Ensure foundation and gutter do not encroach onto adjacent property's boundary.