




Superseded

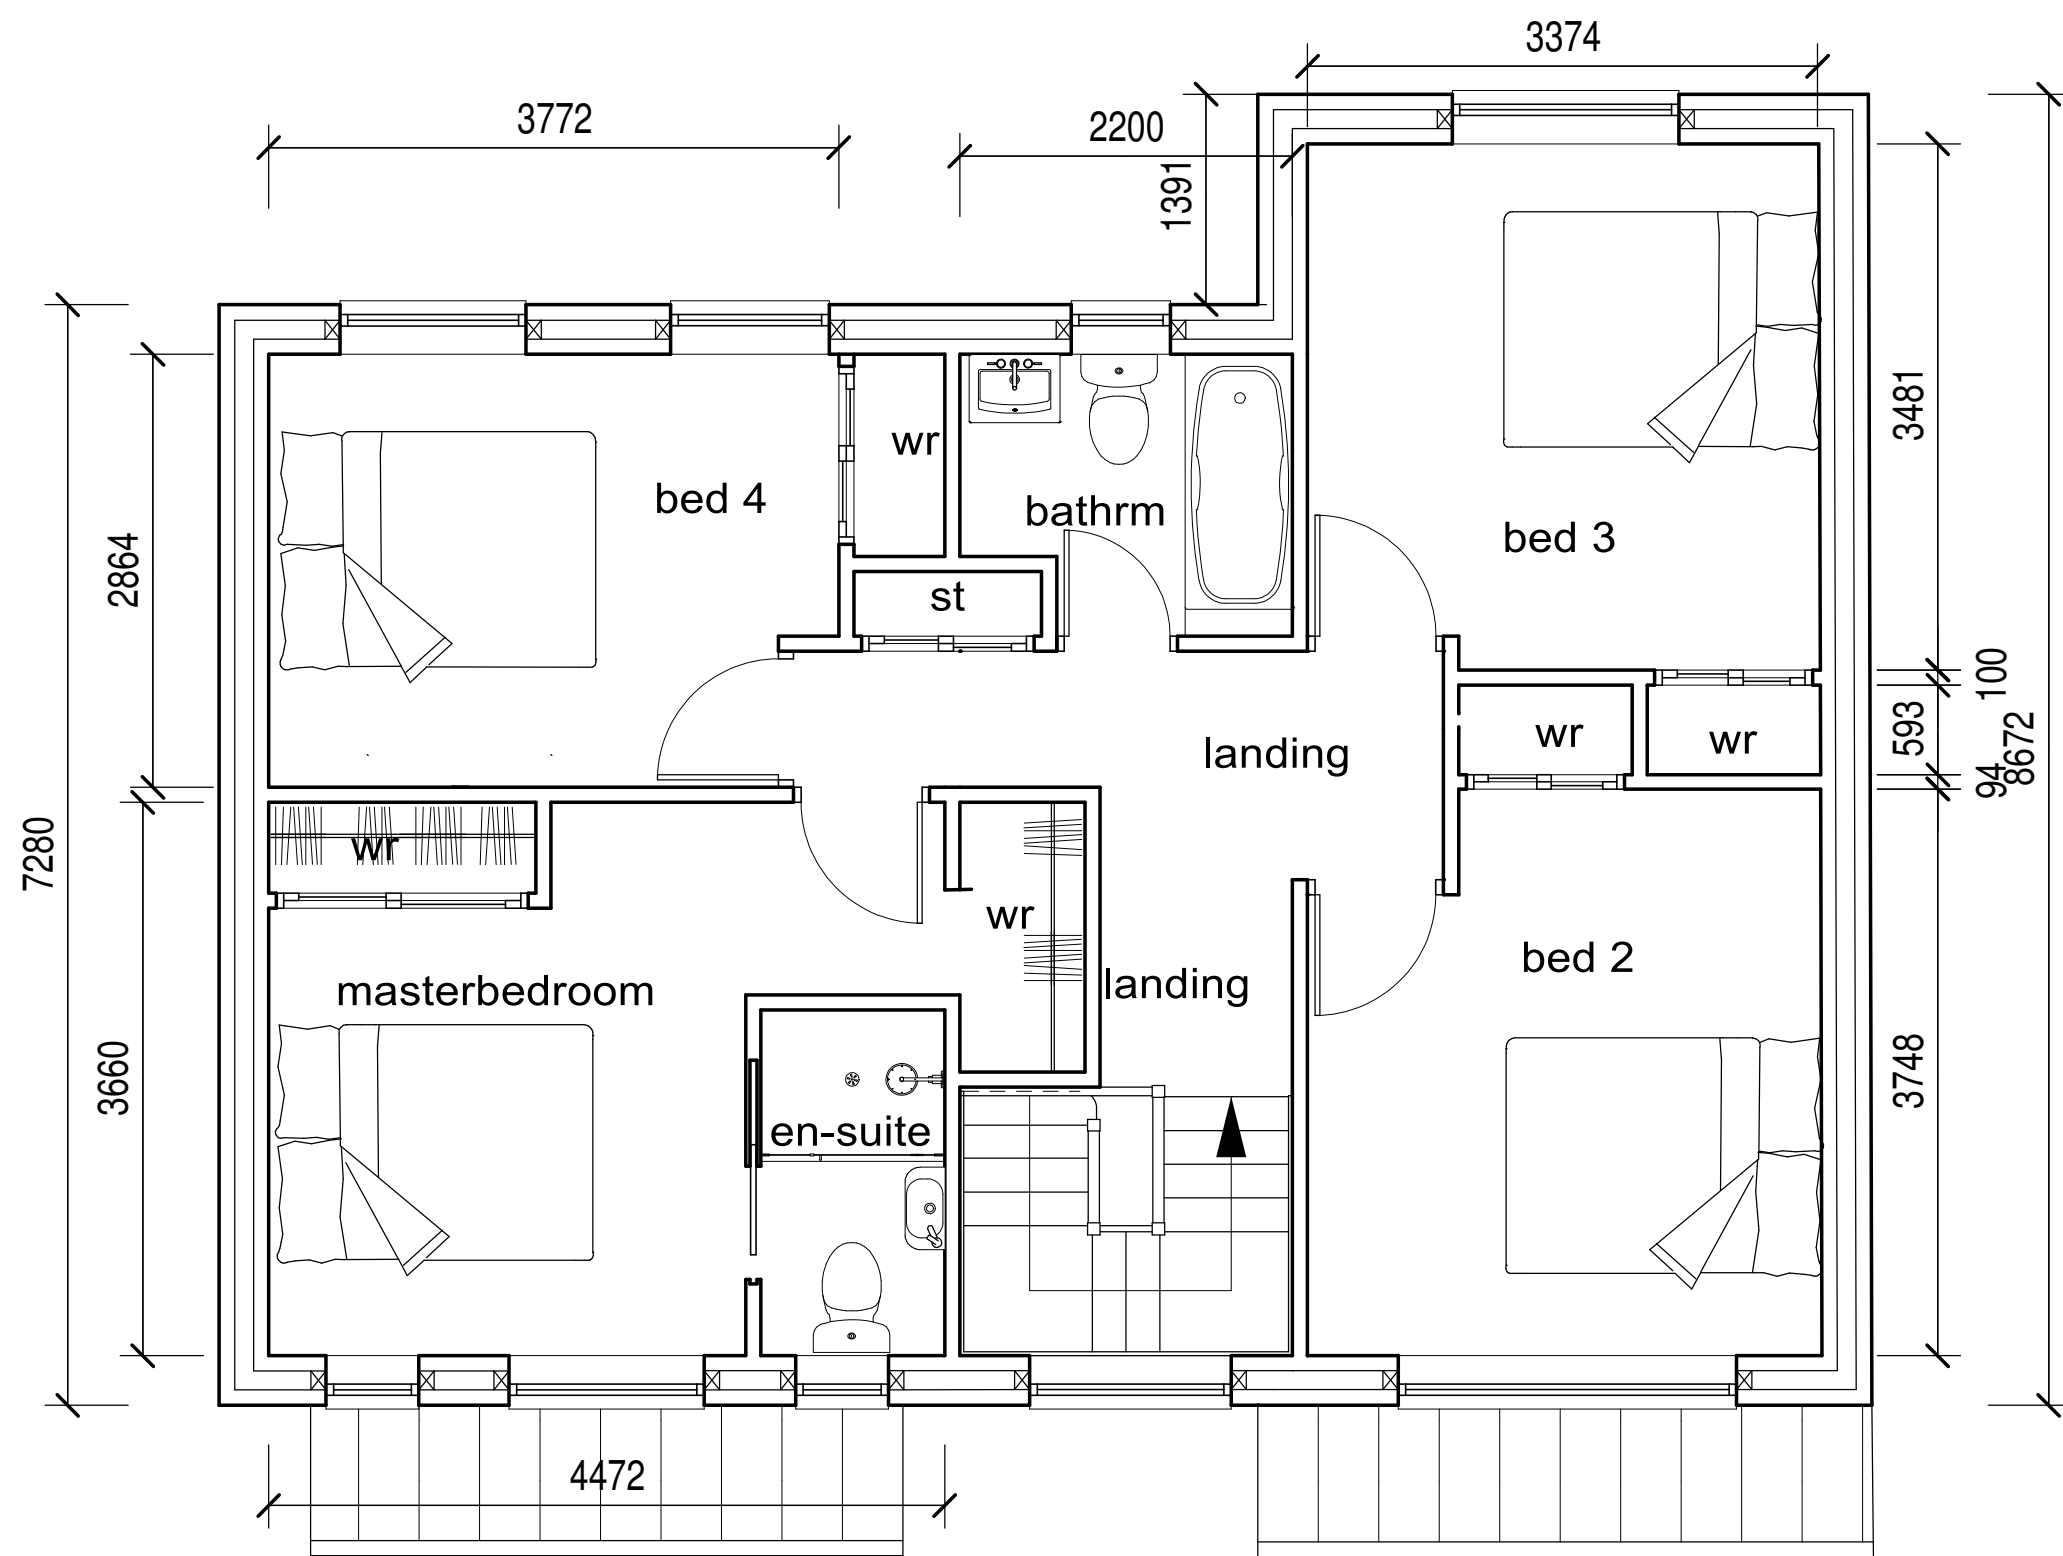

First floor plan: 72.5m² gja

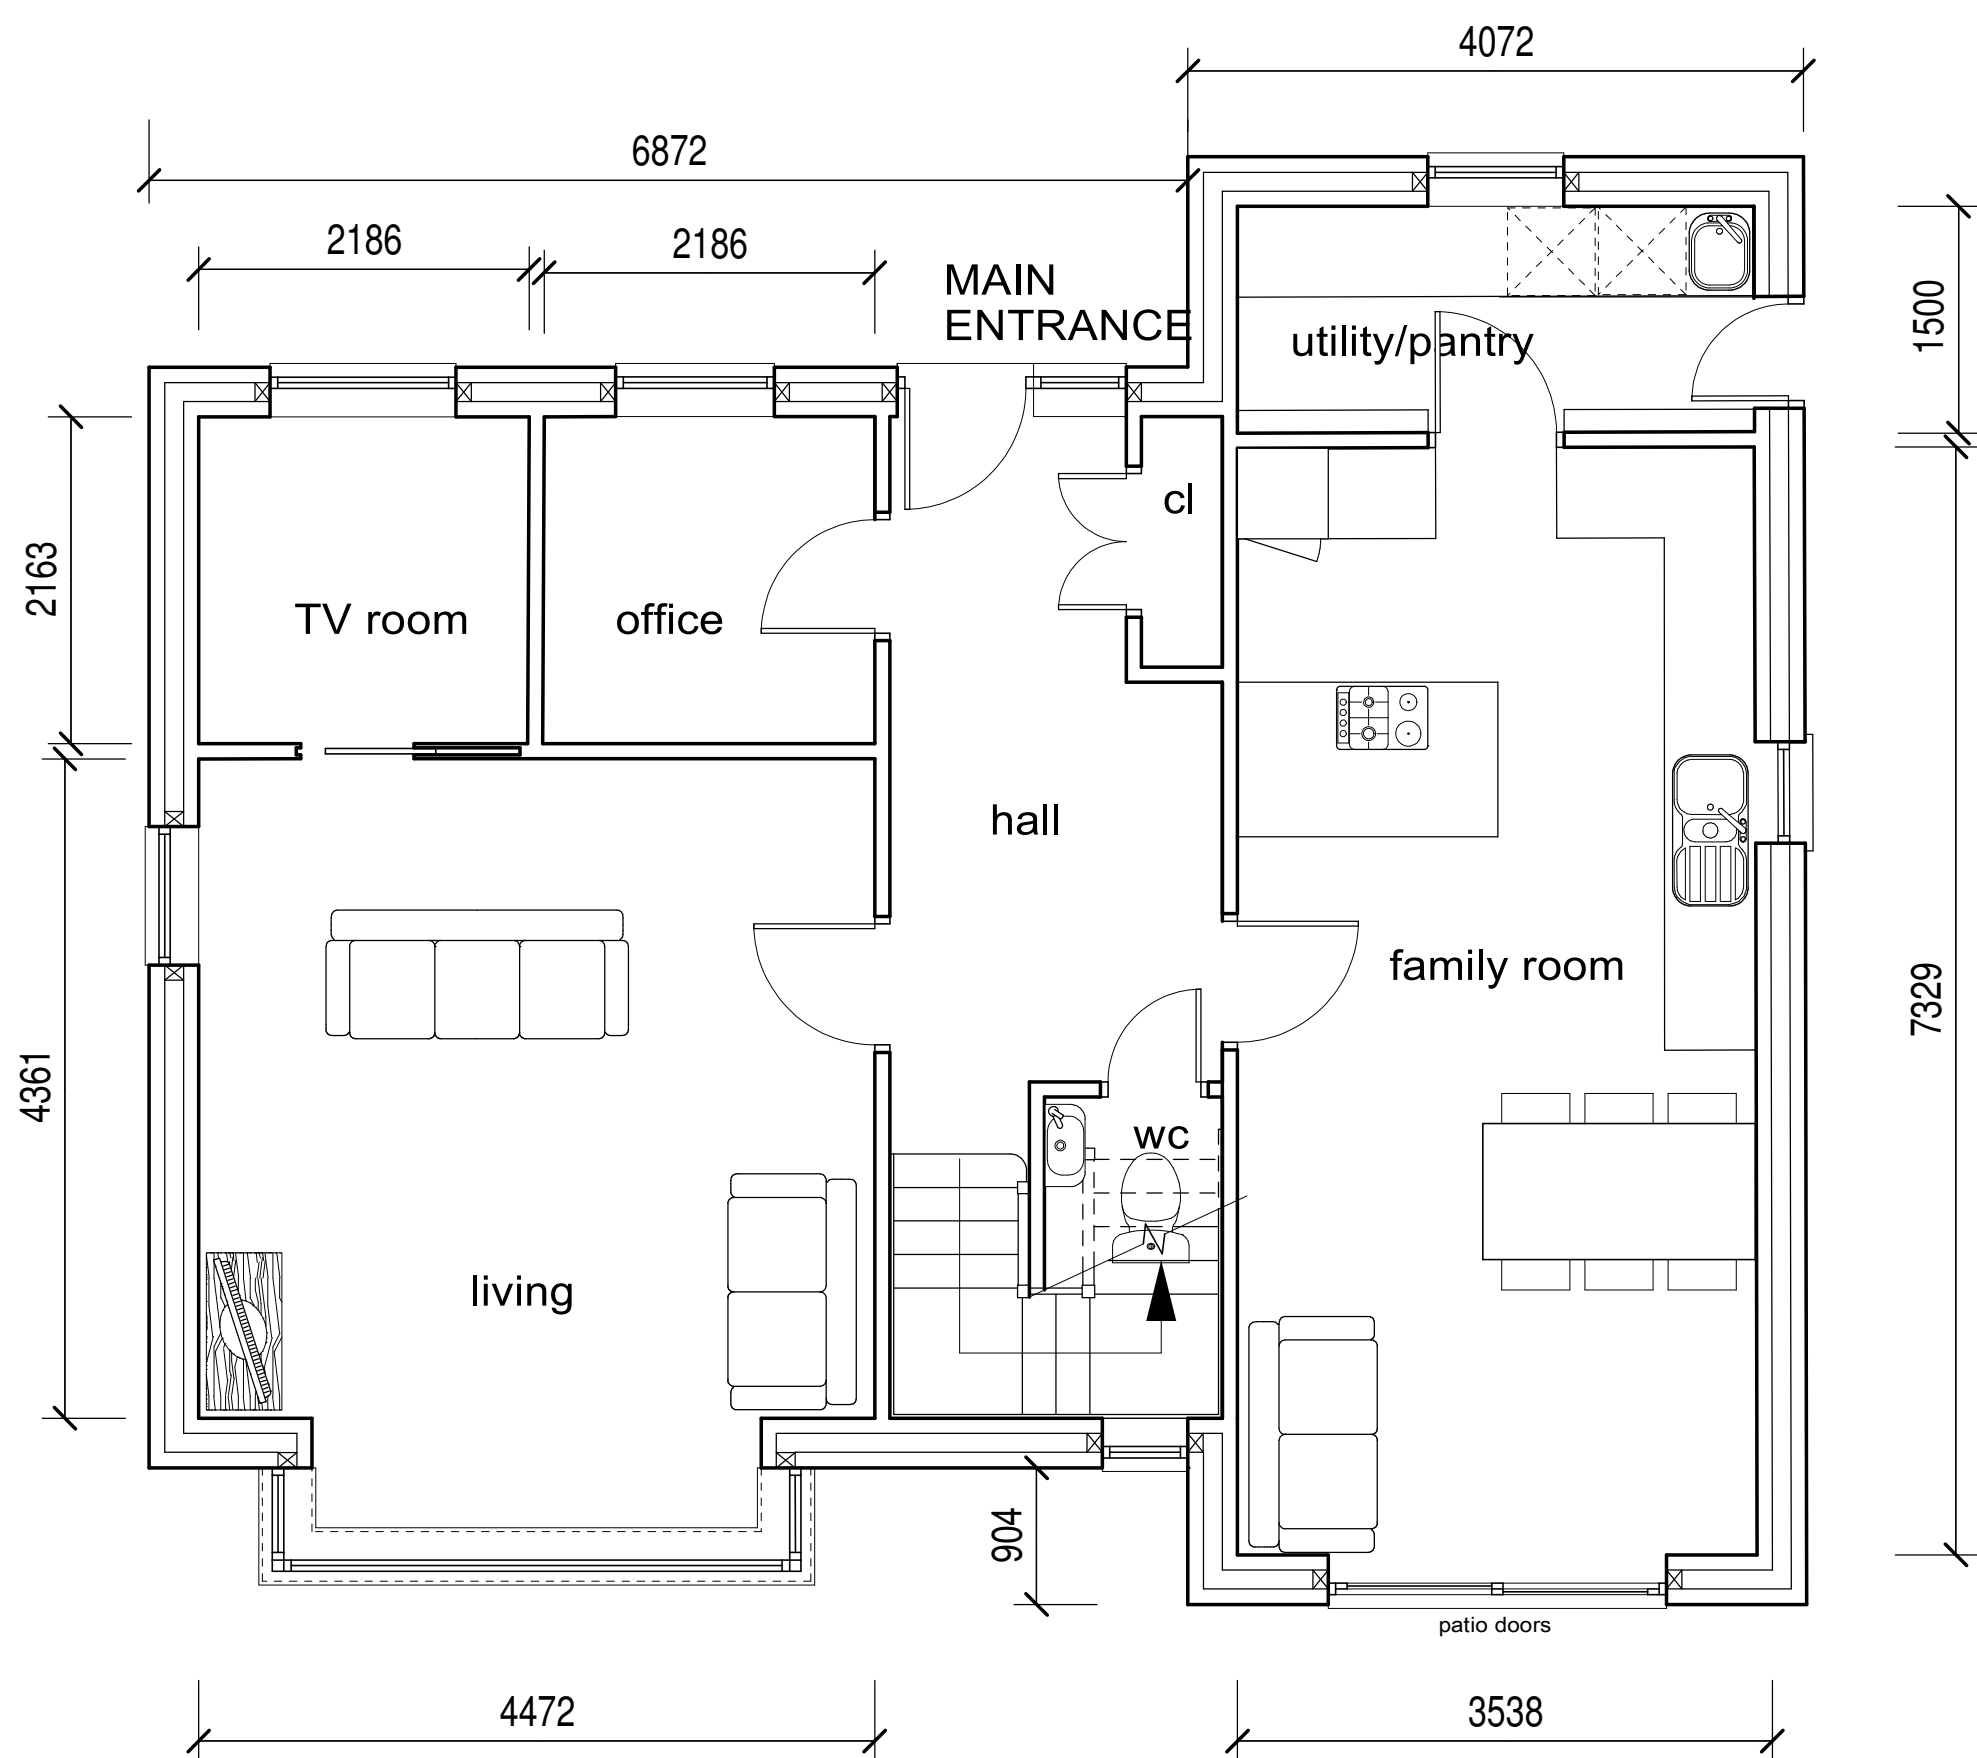

Ground floor plan: 78.5m² gia

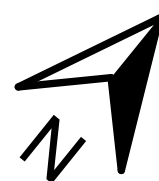

4B/8P detached house; gross internal area: 151m² gia

INDICATIVE PLANS ONLY: SCALE PARAMETERS PROVIDED

A	Redesigned unit	SNBW	15.3.21
rev	description	author	date
 Stephen Waldron Architects Ltd 07584 056 714: 01685 647 618: enquiries@stephenwaldronarchitects.com: www.stephenwaldronarchitects.com			
client			
9 Maes Llwynonn, Neath, SA10 8AQ			
project			
Proposed new house			
drawing title			
Indicative house plans			
drawing no.		scale	date
1922.PL05A		1:50 @ A2	9.3.21
		signed	
			SNBW