





Existing Site Plan
Scale: 1:250

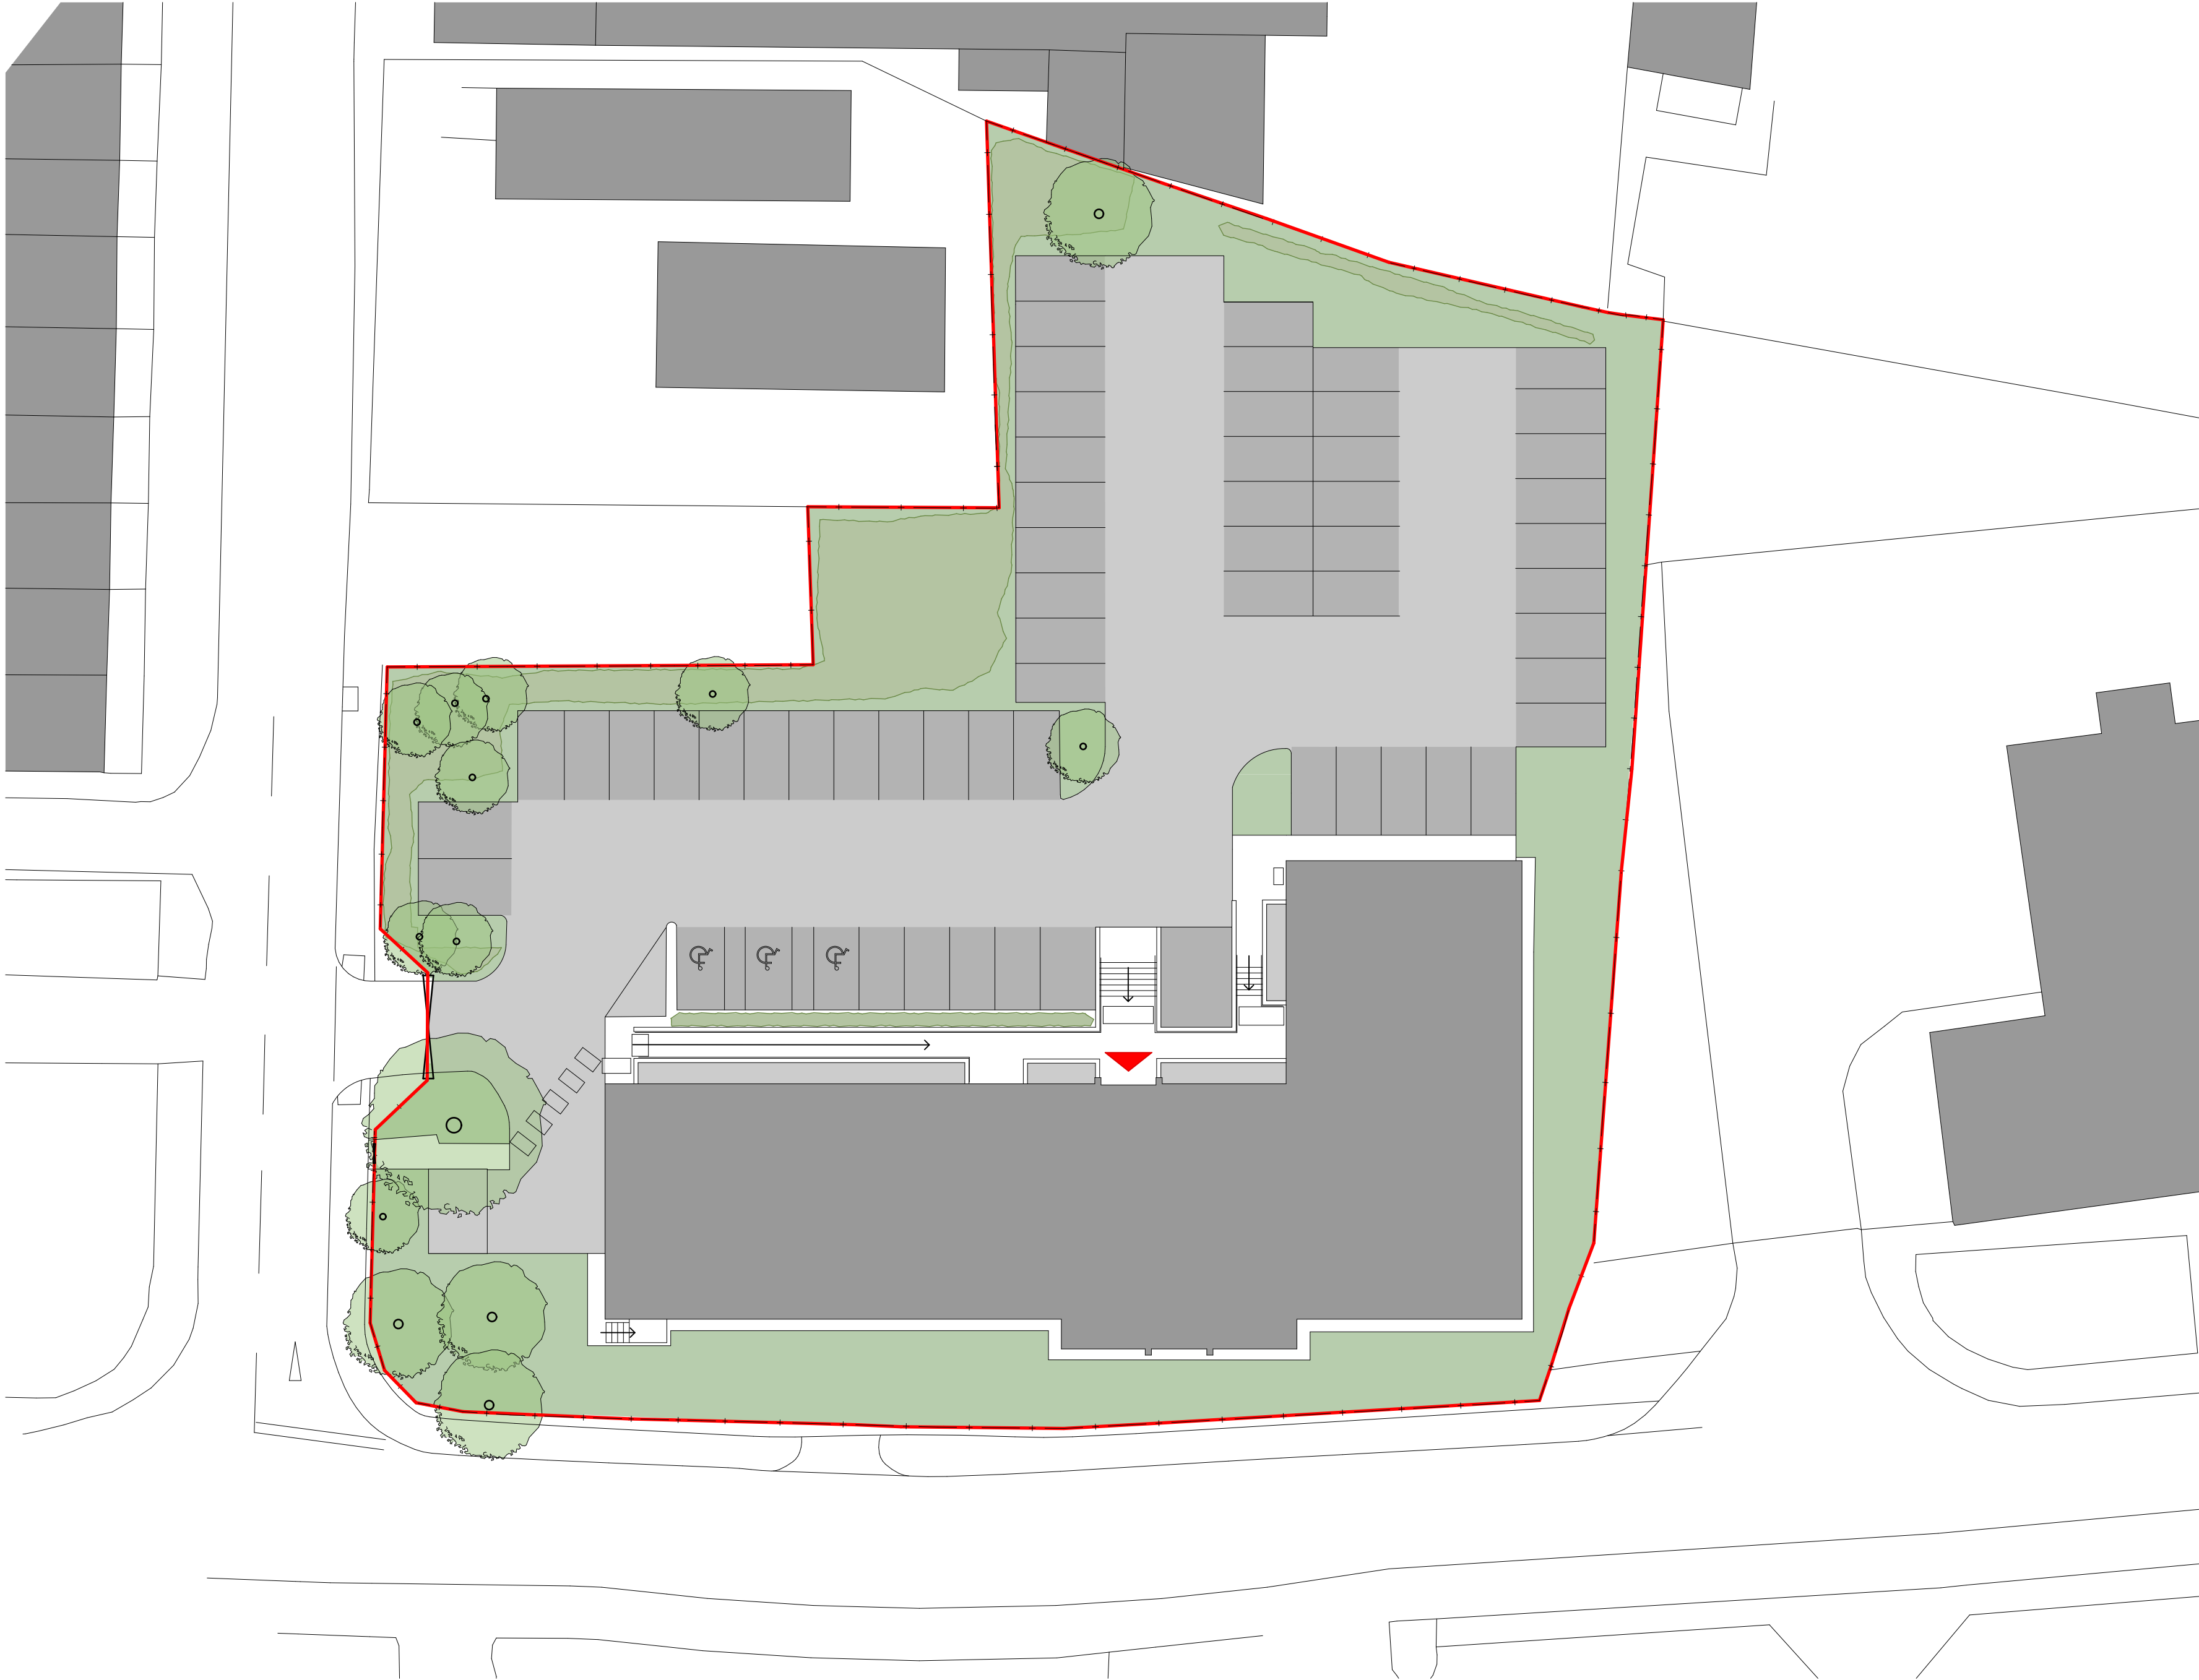

Proposed Site Plan
Scale: 1:250

Parking Provision	
Existing:	59
Removed:	8
Additional:	7
Total Proposed:	58
Cycle Spaces	8

 

Disclaimer: brp architects ltd. accept no responsibility for work not undertaken fully in accordance with the contents of this drawing and related specifications. This document and its design content is copyright protected ©. It shall be read in conjunction with all other associated project information including models, specifications, schedules and related consultants documents. Do not scale from documents. All scales noted correct at original paper size. All dimensions to be checked on site. Immediately report any discrepancies, errors or omissions on this document to the originator. If in doubt ask.

Source File:
P213 - 23 Planning Model 210315.pln

Rev	Date	Drawn	Note
P02	04/12/2020	JSJ	Site Key updated.
P03	15/03/2021	JSJ	Parking layout amended, Cycle Hoops added.
P04	15/03/2021	JSJ	Car parking space added to north of site in line with highways comments.

Key

- Application site boundary
- Proposed Extension
- Existing Buildings
- Public Open / Green Space
- Principal Highway / Road
- Existing Car Parking Spaces
- Proposed Car Parking Spaces
- Proposed Pedestrian Footpaths
- Existing Pedestrian Footpaths
- Existing Tree Planting (approximate locations)
- Existing Tree Removed (subject to arboricultural survey)
- Proposed Tree Planting (for illustrative purposes only - subject to detailed design / planting scheme by Landscape Architect)
- Existing Hedge / Shrub Planting Removed
- Existing Hedge / Shrub Planting
- Primary Site Access
- 4 No. Cycle Hoops.



1 Millers Yard
Roman Way
Market Harborough
Leicestershire
LE16 7PW
t: 01858 464986
brp-architects.com

Client:
Primary Health Properties

Project Title:
Alterations and extension to Pontadawe Primary Care Centre, Alloy industrial Estate, Pontardawe, Swansea

Drawing Title:
Site Layout

Drawing Status:
Planning

Scale(s):
1:250

Original Paper Size:
A1

Drawn By:
JSJ

Checked By (File copy only):

Date:
11.11.20

Document Reference:
P213-BRP-00-00-DR-A-0105-P04