




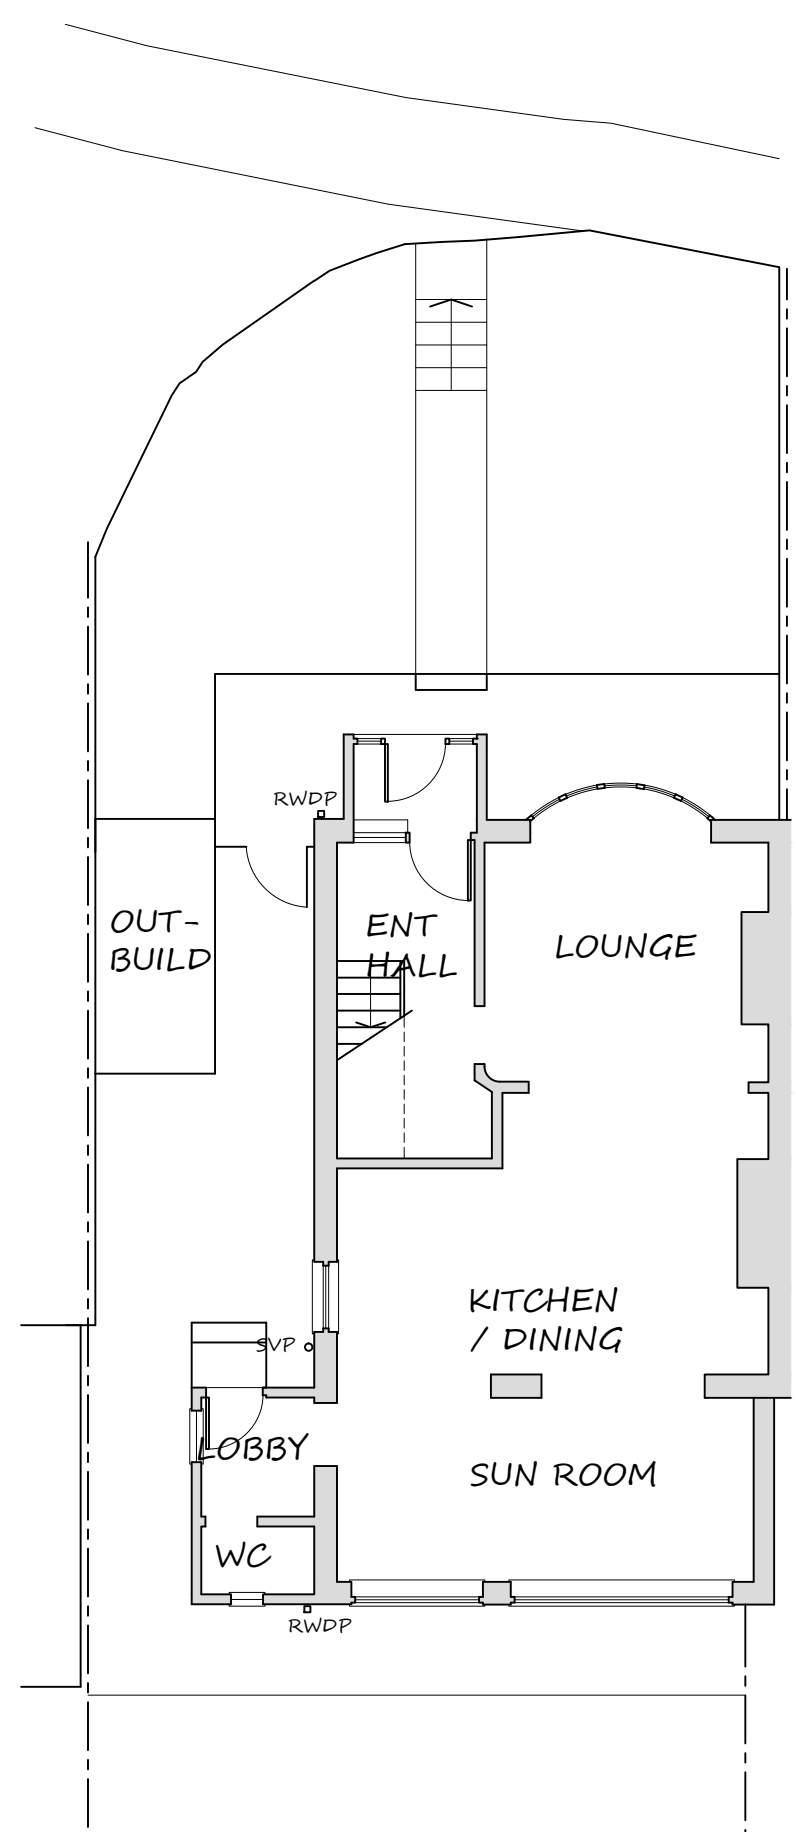


EXISTING PLAN
GROUND FLOOR
SCALE 1:100 @ A1

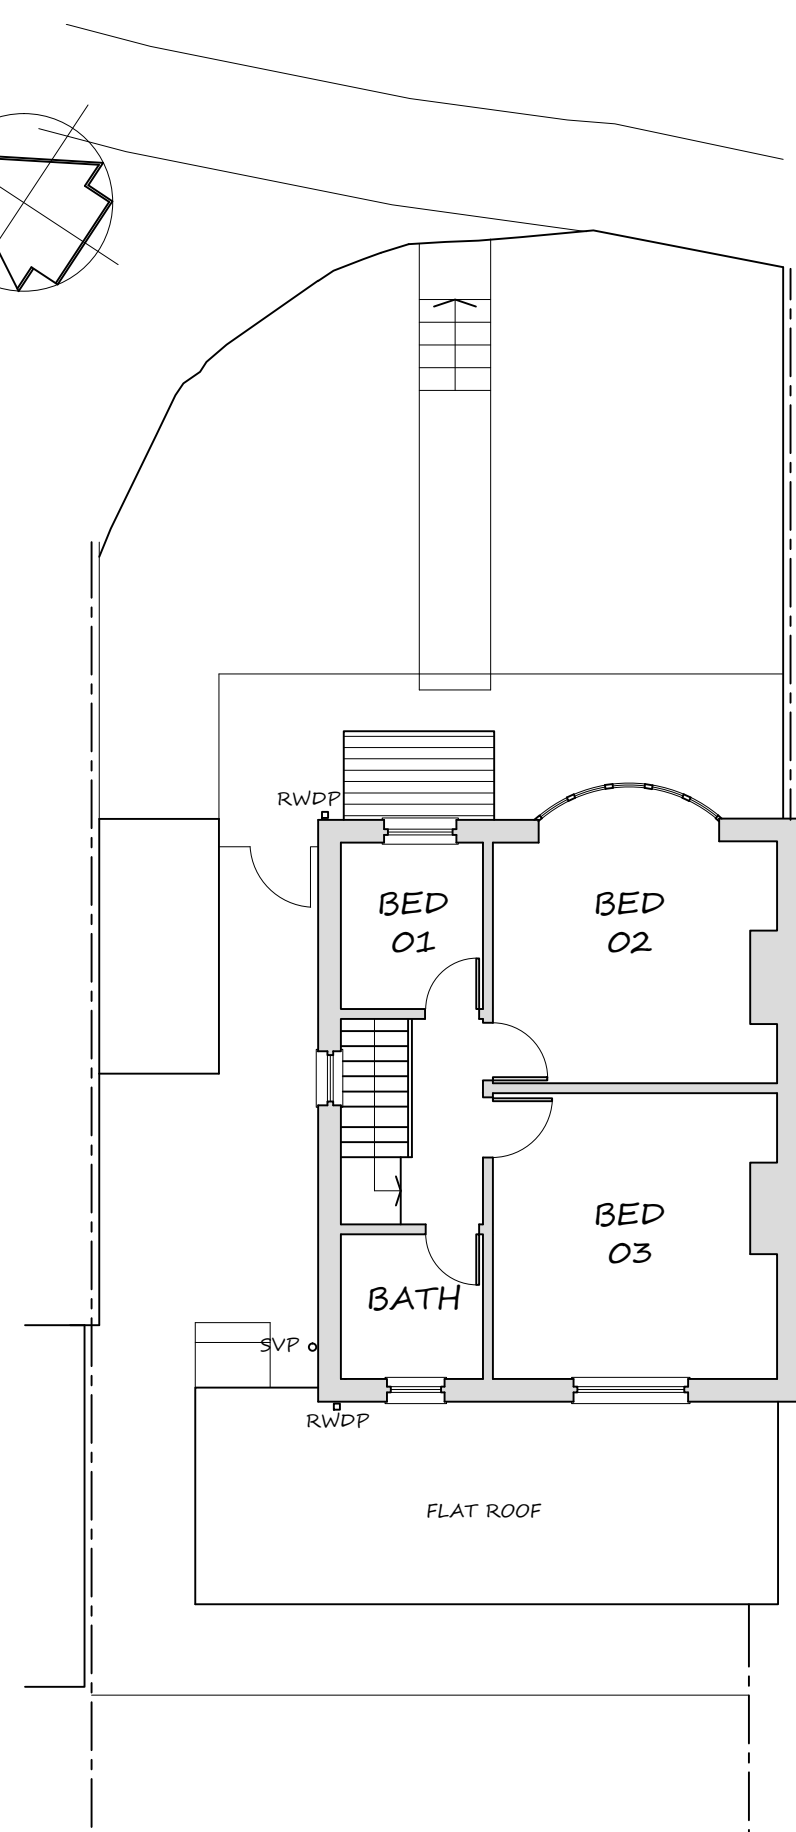


EXISTING PLAN
FIRST FLOOR
SCALE 1:100 @ A1

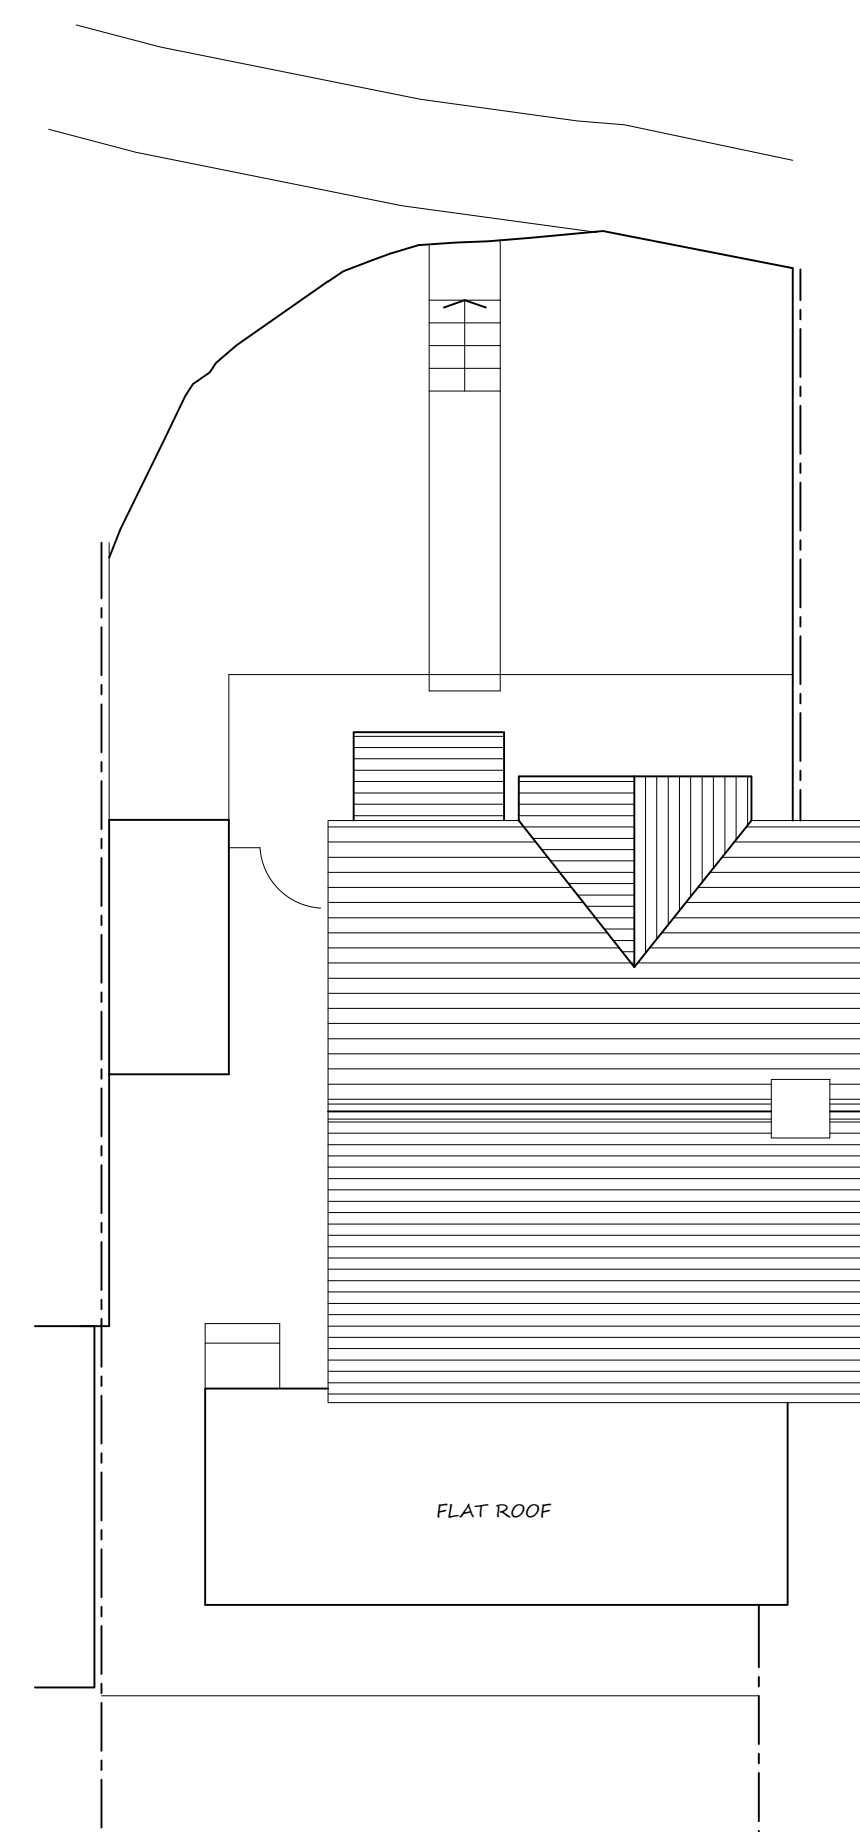


EXISTING PLAN
ROOF PLAN
SCALE 1:100 @ A1

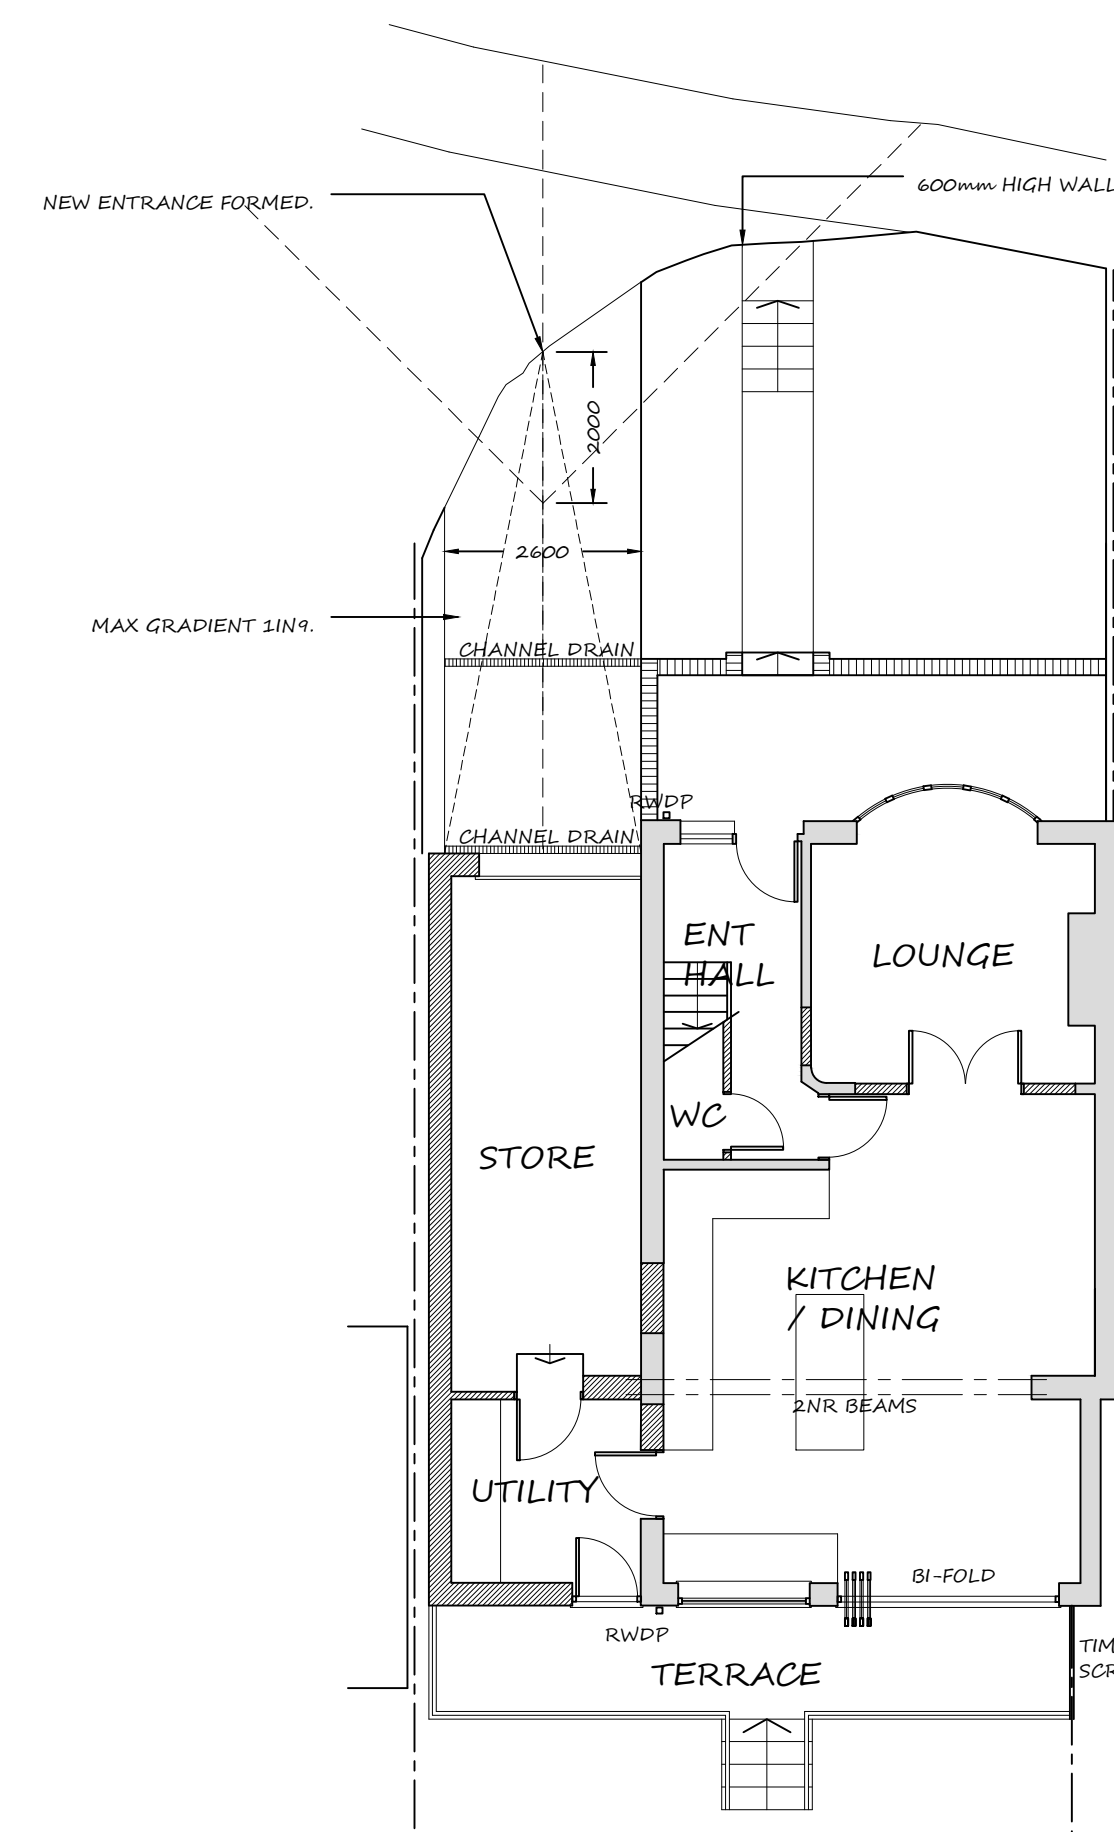

PROPOSED PLAN
GROUND FLOOR
SCALE 1:100 @ A1

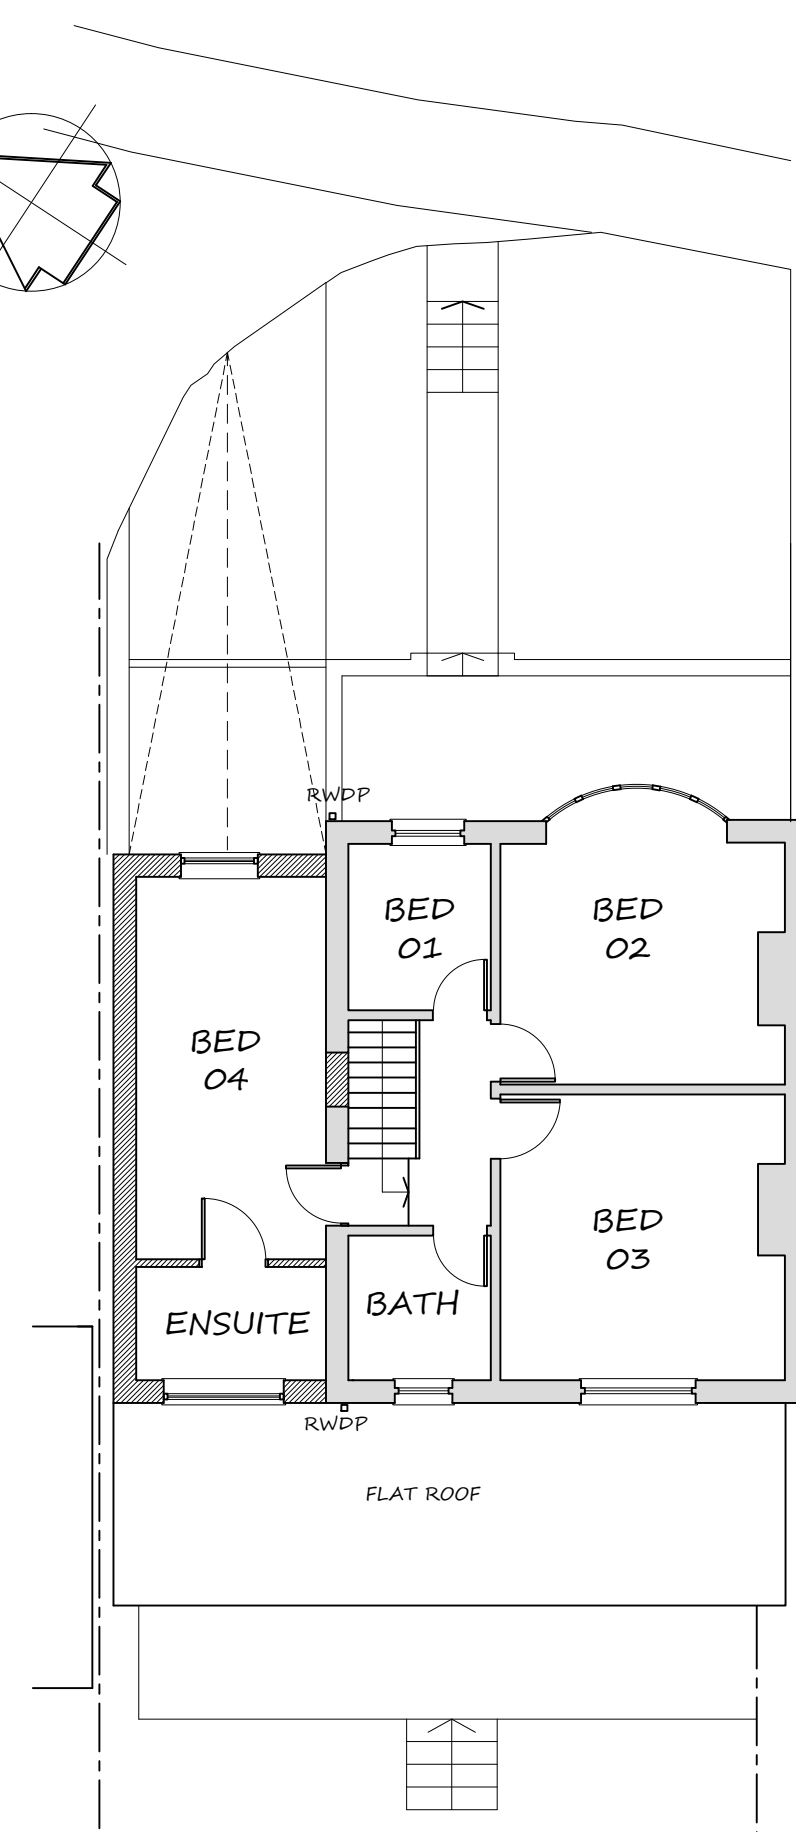


PROPOSED PLAN
FIRST FLOOR
SCALE 1:100 @ A1

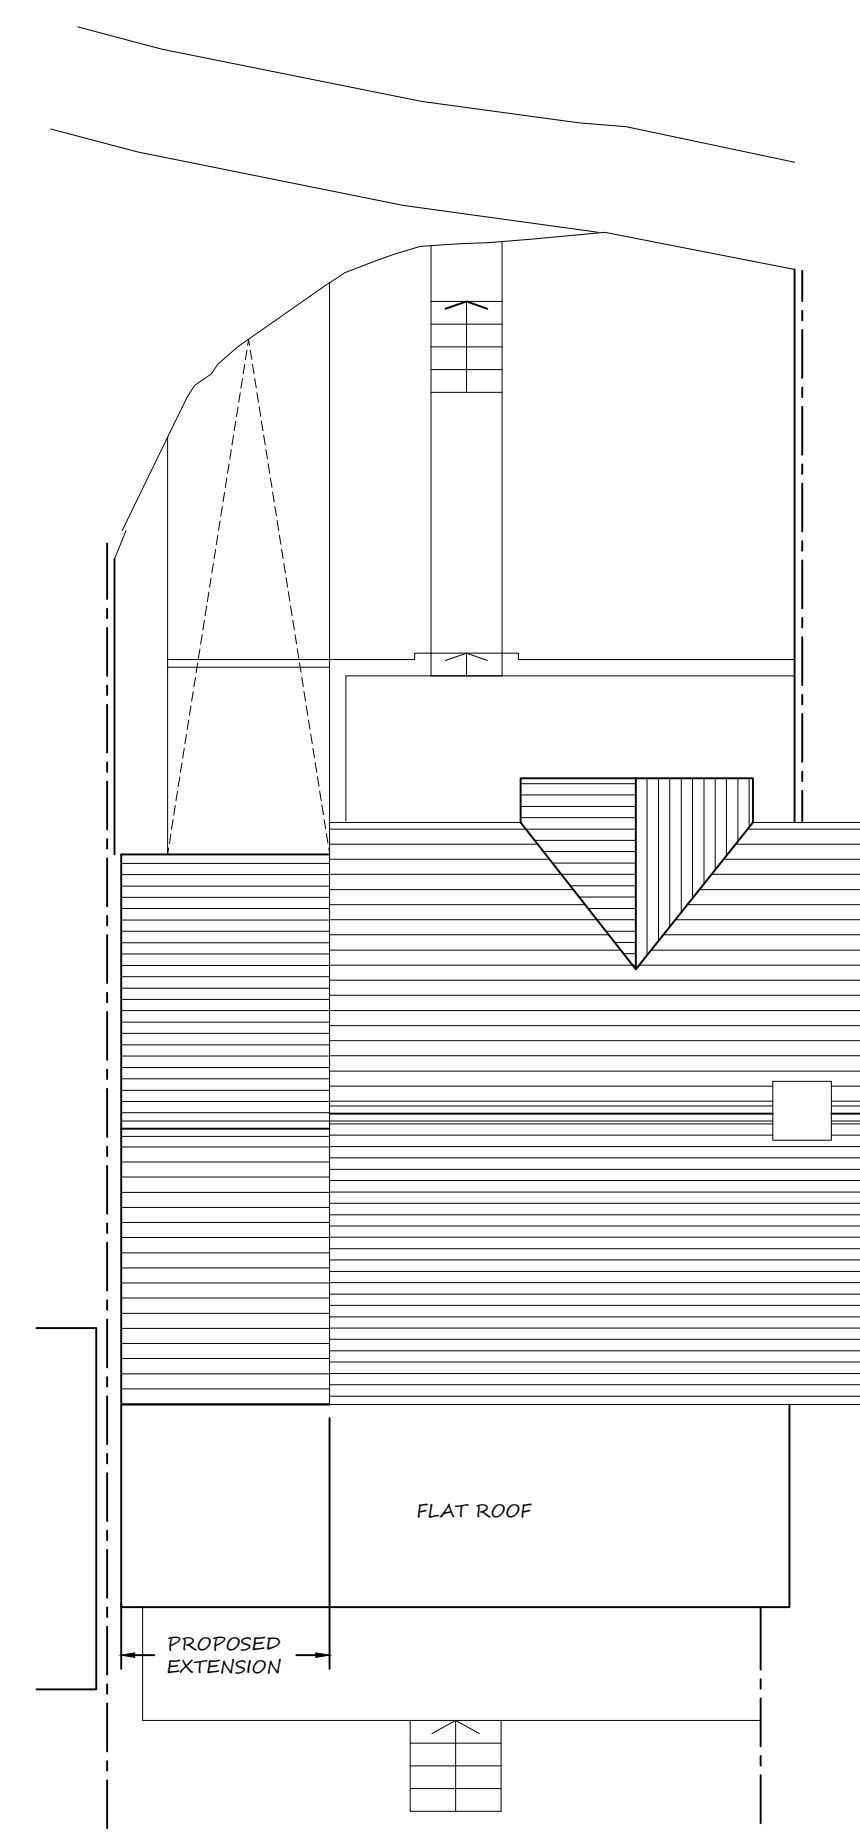

PROPOSED PLAN
ROOF PLAN
SCALE 1:100 @ A1



NORTH EAST ELEVATION
AS EXISTING
SCALE 1:100 @ A1

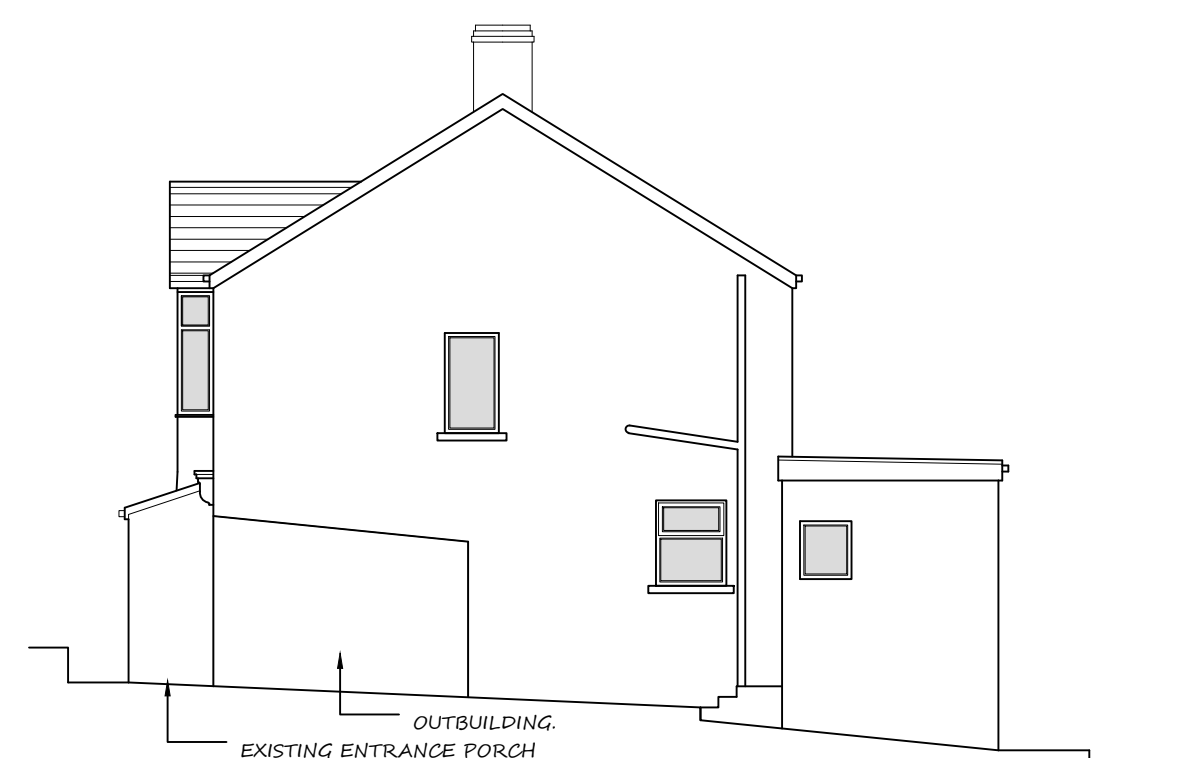


NORTH WEST ELEVATION
AS EXISTING
SCALE 1:100 @ A1




SOUTH WEST ELEVATION
AS EXISTING
SCALE 1:100 @ A1



NORTH EAST ELEVATION
AS EXISTING
SCALE 1:100 @ A1

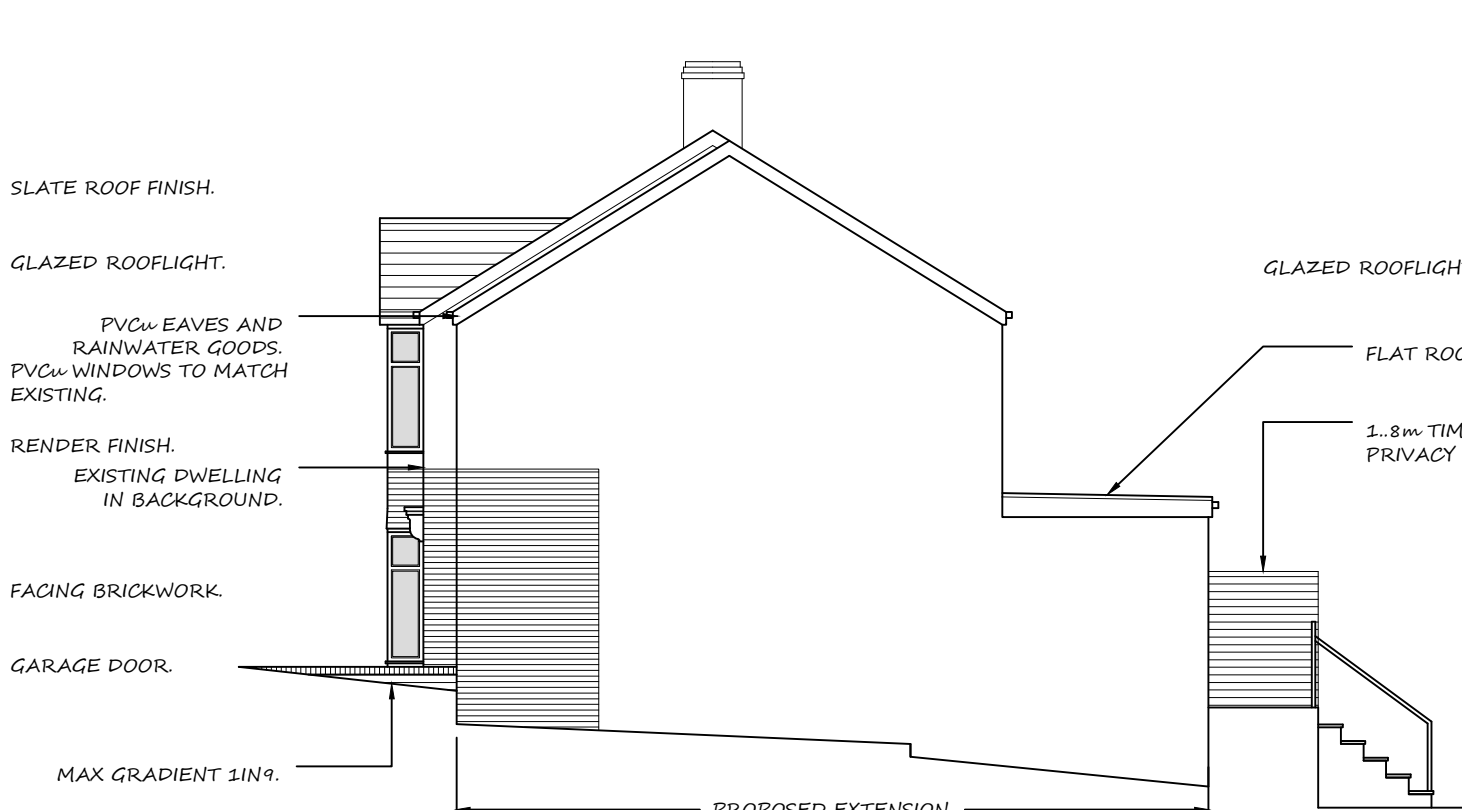


NORTH WEST ELEVATION
AS EXISTING
SCALE 1:100 @ A1

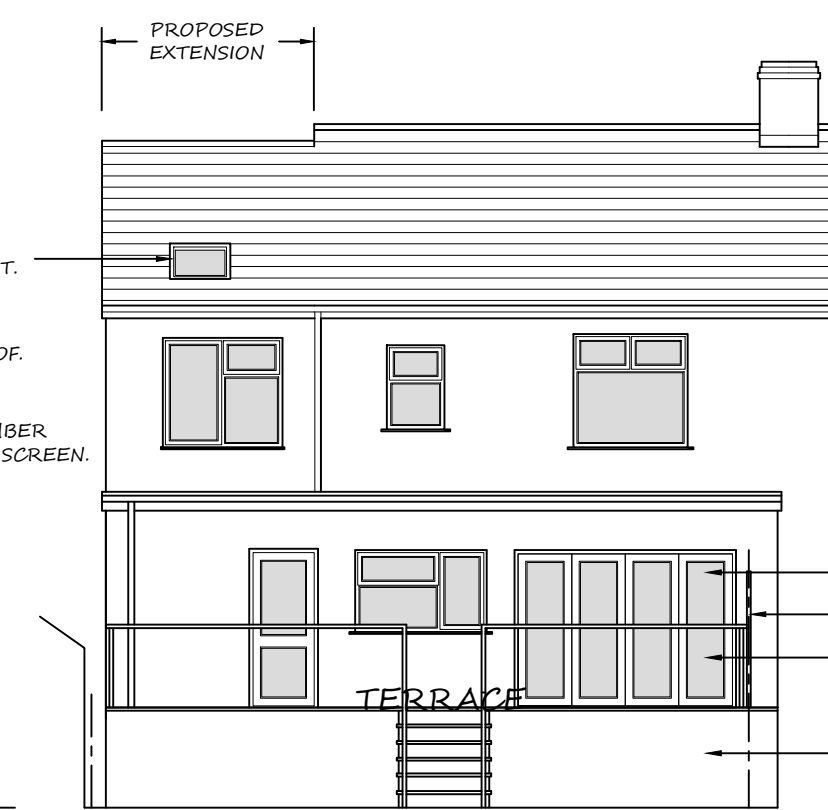

SOUTH WEST ELEVATION
AS EXISTING
SCALE 1:100 @ A1



SITE LOCATION PLAN
SCALE 1:1250 @ A1

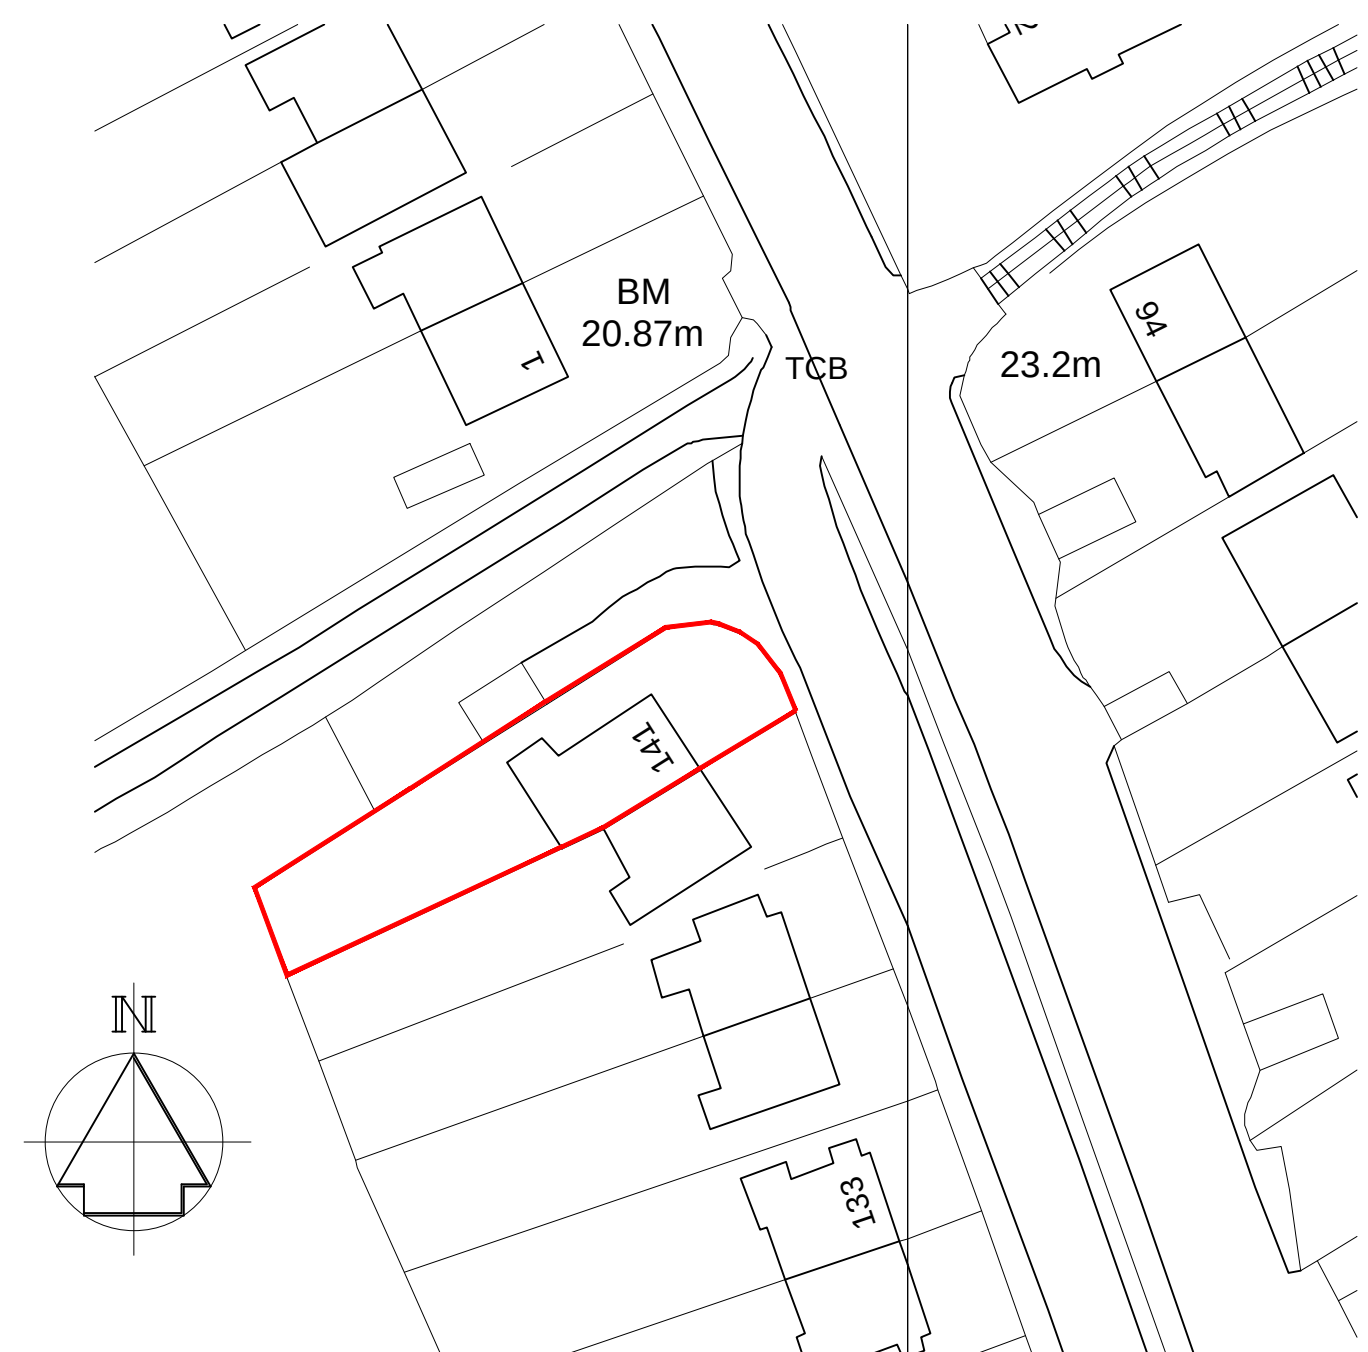

BLOCK PLAN
SCALE 1:500 @ A1

PROPOSED SIDE EXTENSION

141 DINAS BAGLAN ROAD
SA12 8DU, PORT TALBOT
NEATH PORT TALBOT
SITE LOCATION AND BLOCK PLAN,
PLANS, ELEVATIONS.