



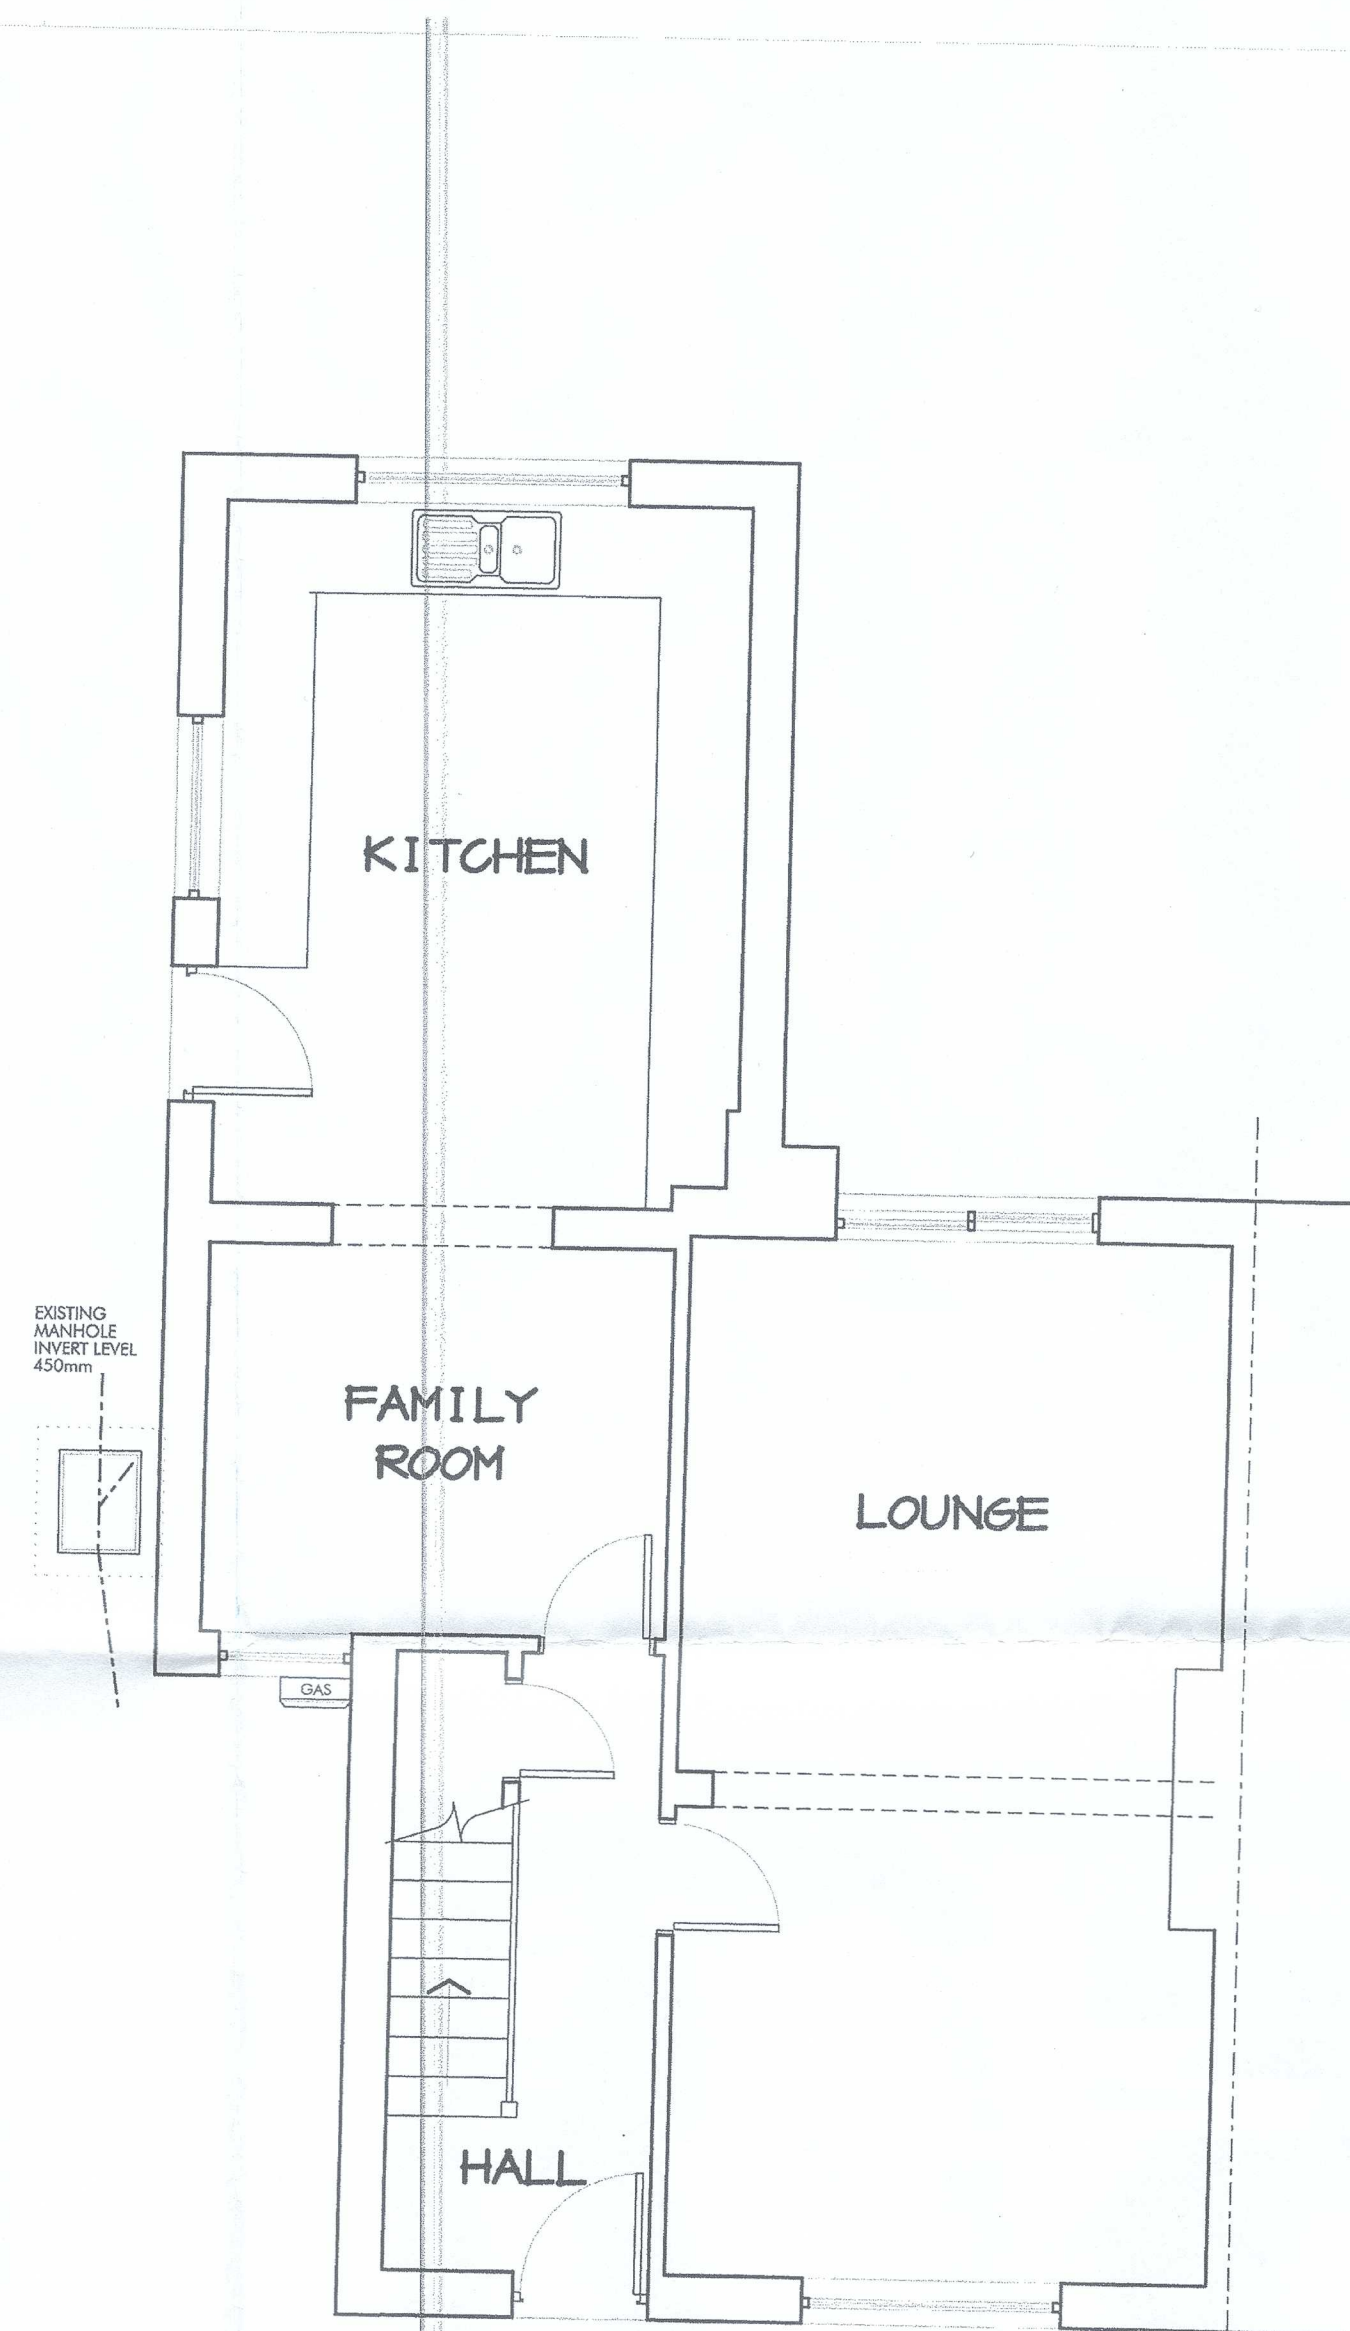

EXISTING FLOOR PLAN

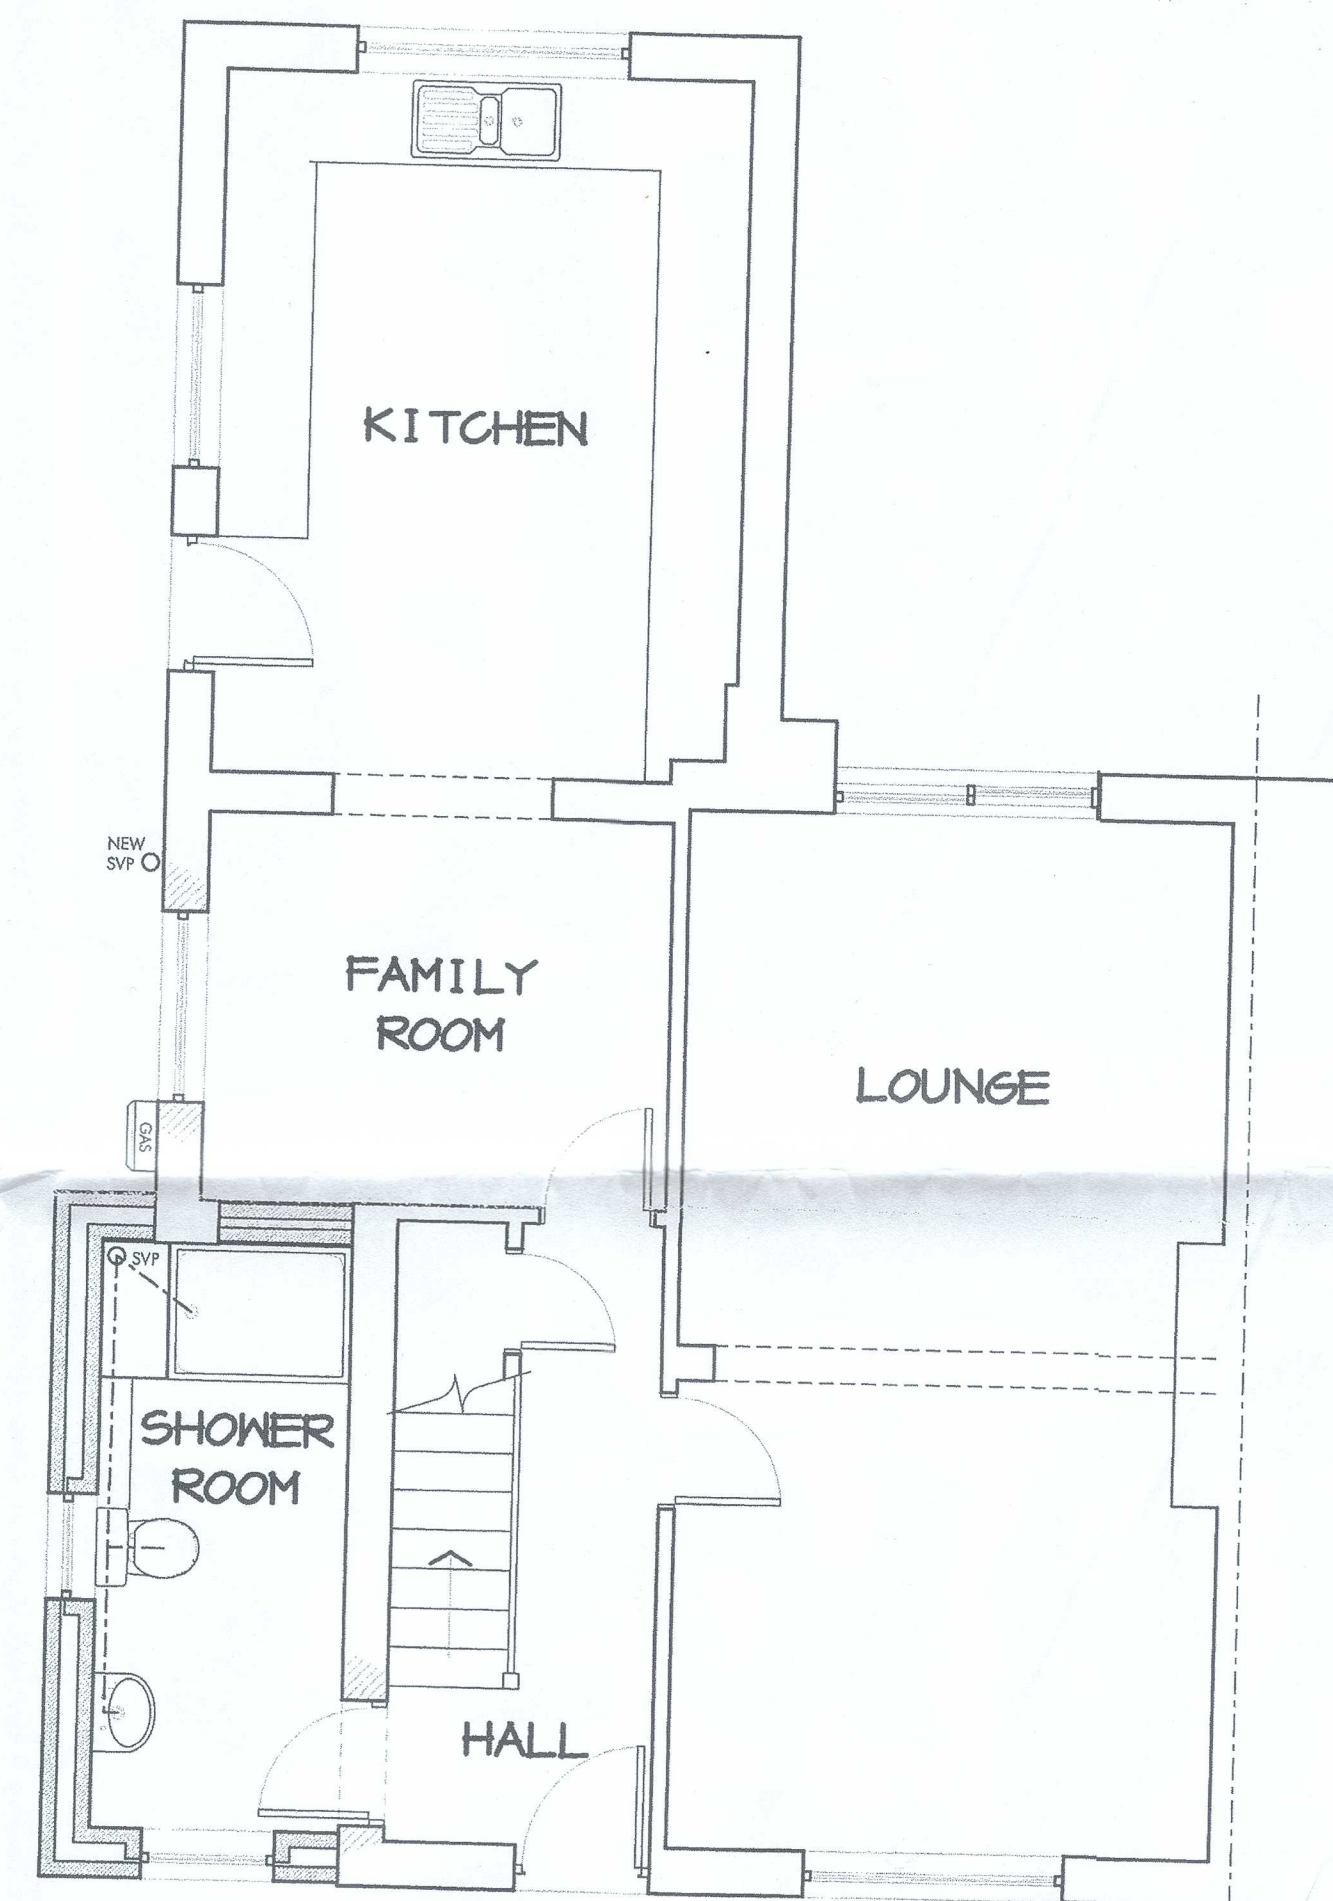

PROPOSED FLOOR PLAN



Planning - Historic Plan

Neath Port Talbot
Castell - Neath Port Talbot
TOWN AND COUNTRY PLANNING ACT 1990
APPROVED
Date 14 OCT 2006
G. WHITE
Head of Planning

REVISIONS

A REAR ELEVATION ADDED TO PLANNING DEPARTMENT REQUEST.

16 AUG '06

AMENDED PLANS

RECEIVED 25 AUG 2006

PROJECT 6 WERNWOOD ROAD, YSTALYFERA, SWANSEA, SA9 2NE.			
CLIENT MR & MRS W EVANS			
DRAWING TITLE EXISTING & PROPOSED GROUND FLOOR PLANS			
DATE JUN '06	SCALE 1:50 @ A2	DRWG No. 25/PA/003	REV A

NOTES Do not scale this drawing. All dimensions are in millimetres