


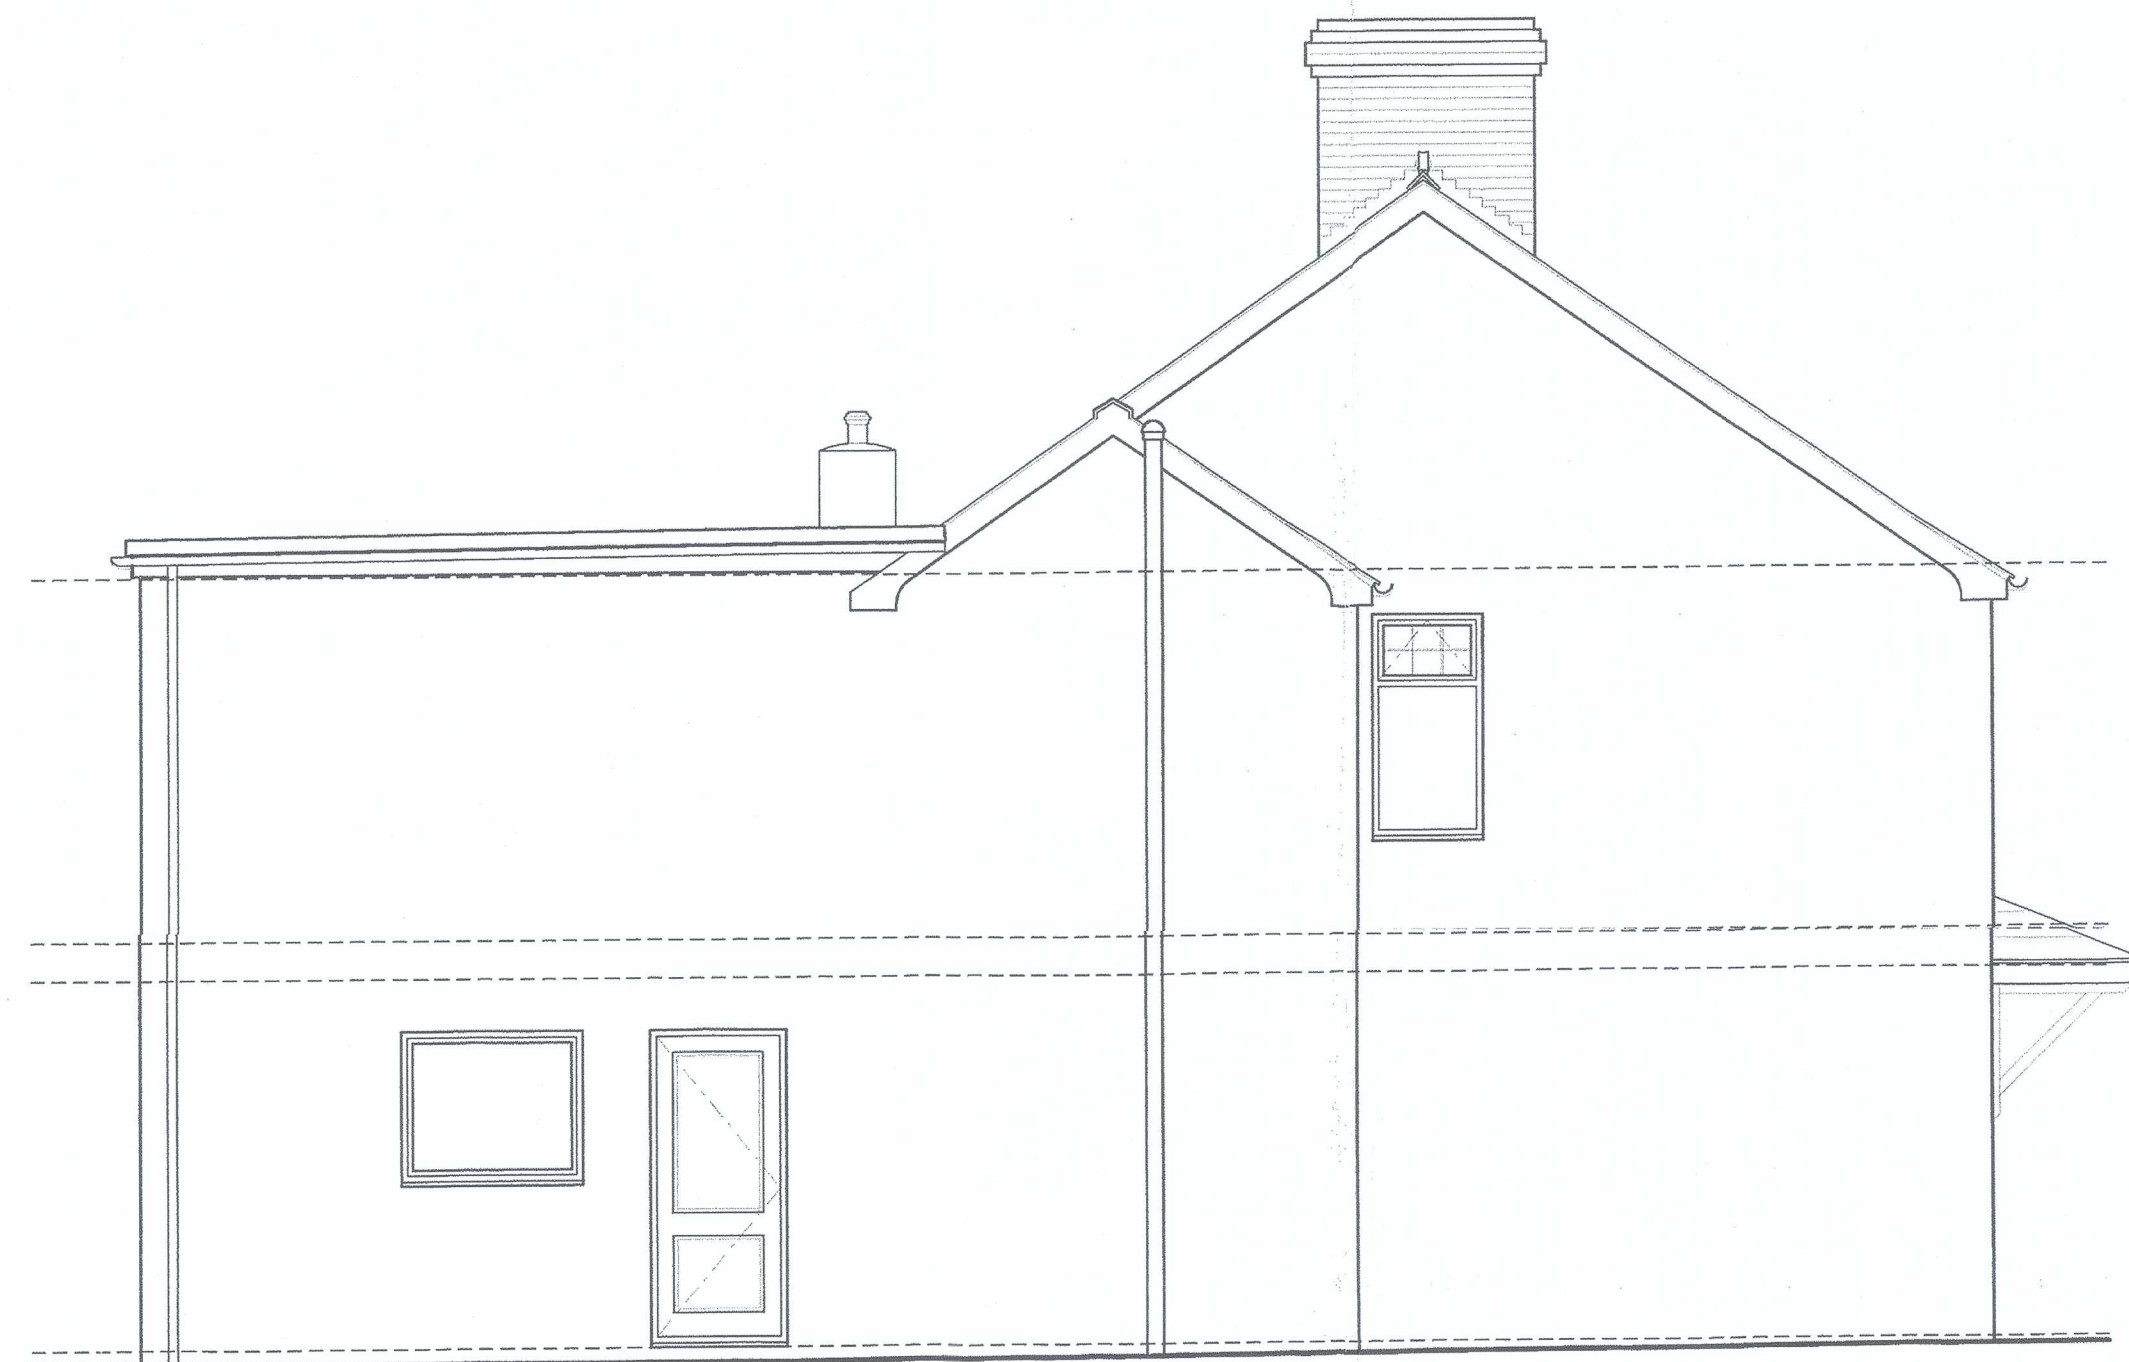


EXISTING SIDE ELEVATION



EXISTING FRONT ELEVATION



EXISTING REAR ELEVATION

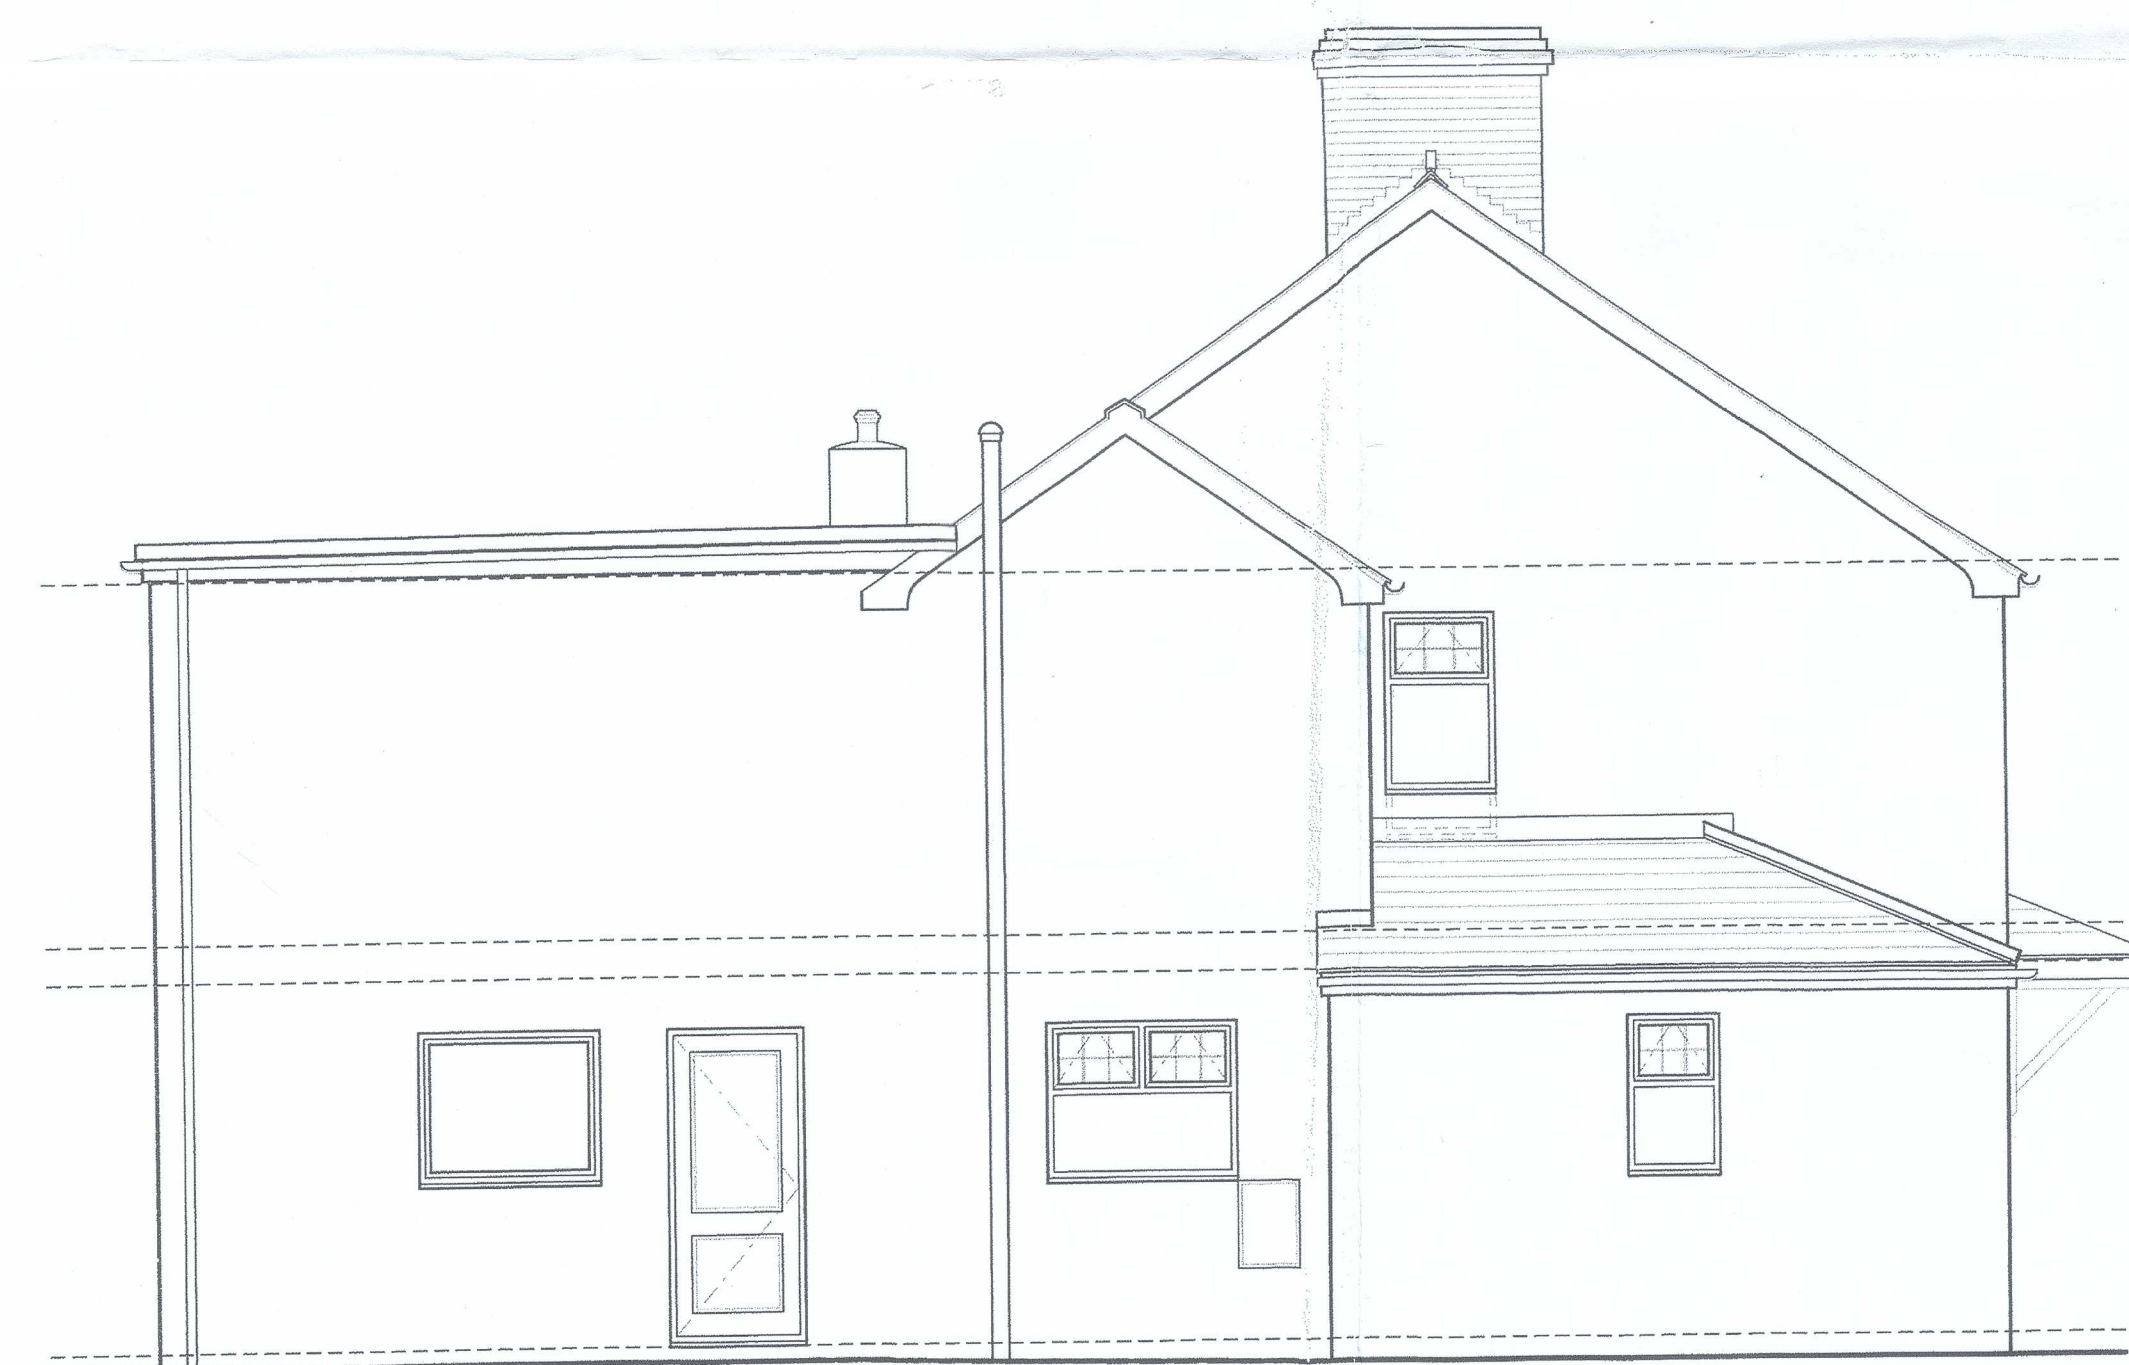

PROPOSED SIDE ELEVATION



PROPOSED FRONT ELEVATION



PROPOSED REAR ELEVATION

Neath Port Talbot
Castell - Neath Port Talbot
TOWN AND COUNTRY PLANNING ACT 1990
APPROVED
G. WHITE
Head of Planning
Date 14 OCT 2006

Planning - Historic Plan



"30901"

EXTERNAL MATERIAL FINISH:-

- WALLS - ROUGH CAST RENDER PAINTED GREAM TO MATCH EXISTING, WITH SMOOTH FINISH RENDER PLINTH.
- WINDOWS - DARK BROWN PVCu TO MATCH EXISTING.
- FACIAS - DARK BROWN PVCu TO MATCH WINDOWS.
- RAINWATER - HALF ROUND SECTION GUTTERING IN BLACK PVCu MATERIAL, WITH 63mm ROUND DOWNPIPES TO MATCH EXISTING.
- ROOF - SALVAGED NATURAL ROOFING SLATES TO MATCH EXISTING, WITH RED INTERLOCKING RIDGE TILES.

AMENDED PLANS
RECEIVED 25 AUG 2006

PROJECT 6 WERNWOOD ROAD, YSTALYFERA, SWANSEA, SA9 2NE.			
CLIENT MR & MRS W EVANS			
DRAWING TITLE			
EXISTING & PROPOSED ELEVATIONS			
DATE JUN'06	SCALE 1:50 @ A1	DRNG No. 25/PA/004	REV

NOTES Do not scale this drawing. All dimensions are in millimetres