




Reproduced from an Ordnance Survey map with the permission of the
Controller of Her Majesty's Stationary Office.
©Crown Copyright. All rights reserved.



EXISTING SITE PLAN
Scale 1:250

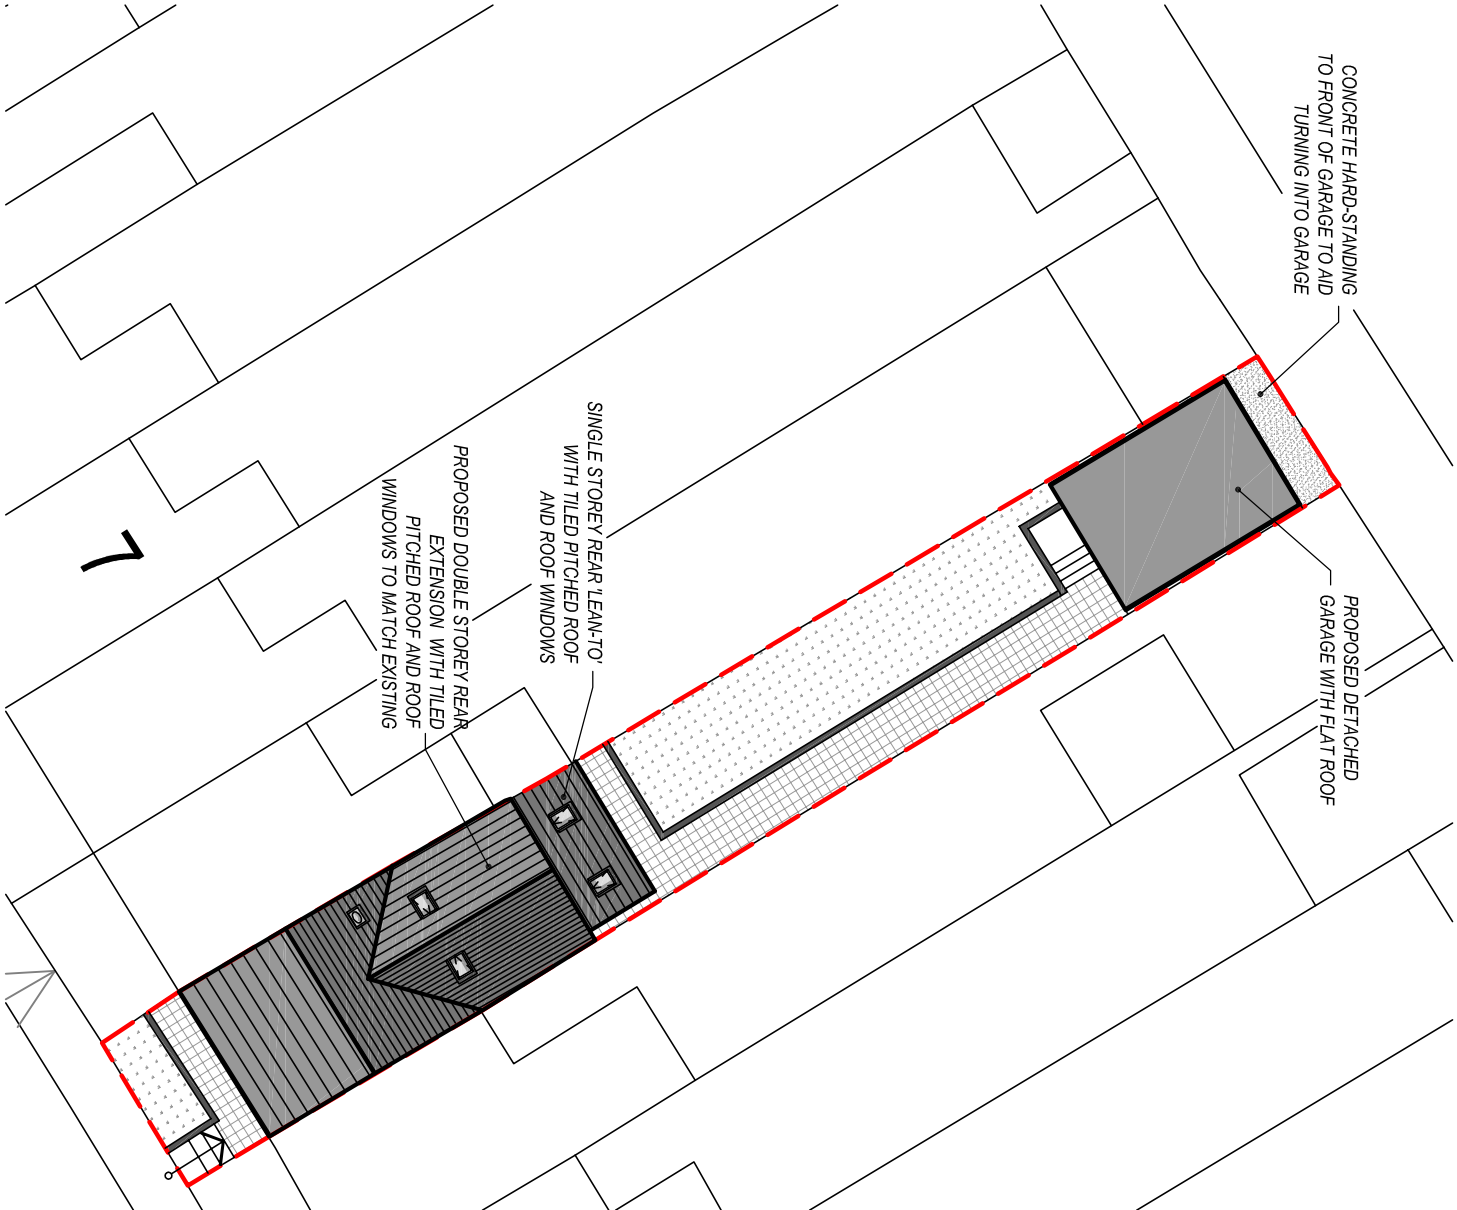

PROPOSED SITE PLAN
Scale 1:250

Client:

Mr & Mrs. T. Fyfield
10 Cadoxton Terrace (Main Road)
Cadoxton
Neath
SA10 8BR

Project Title:

PROPOSED FIRST FLOOR
REAR EXTENSION AND
DETACHED GARAGE TO
REAR GARDEN

General Notes:

1. Do not scale from this drawing. Take figures from text only.
2. Dimensions are in millimetres unless otherwise stated.

Drawing Issue:

PLANNING

Drawing Title:

EXISTING & PROPOSED SITE PLANS

Drawing No:

002

Revision:

Date:

30-04-2020

Revised:

Scale(s):

1:250

Paper Size:

A3



Cwm Planning & Design Ltd.
(architectural and Draughting Services)