
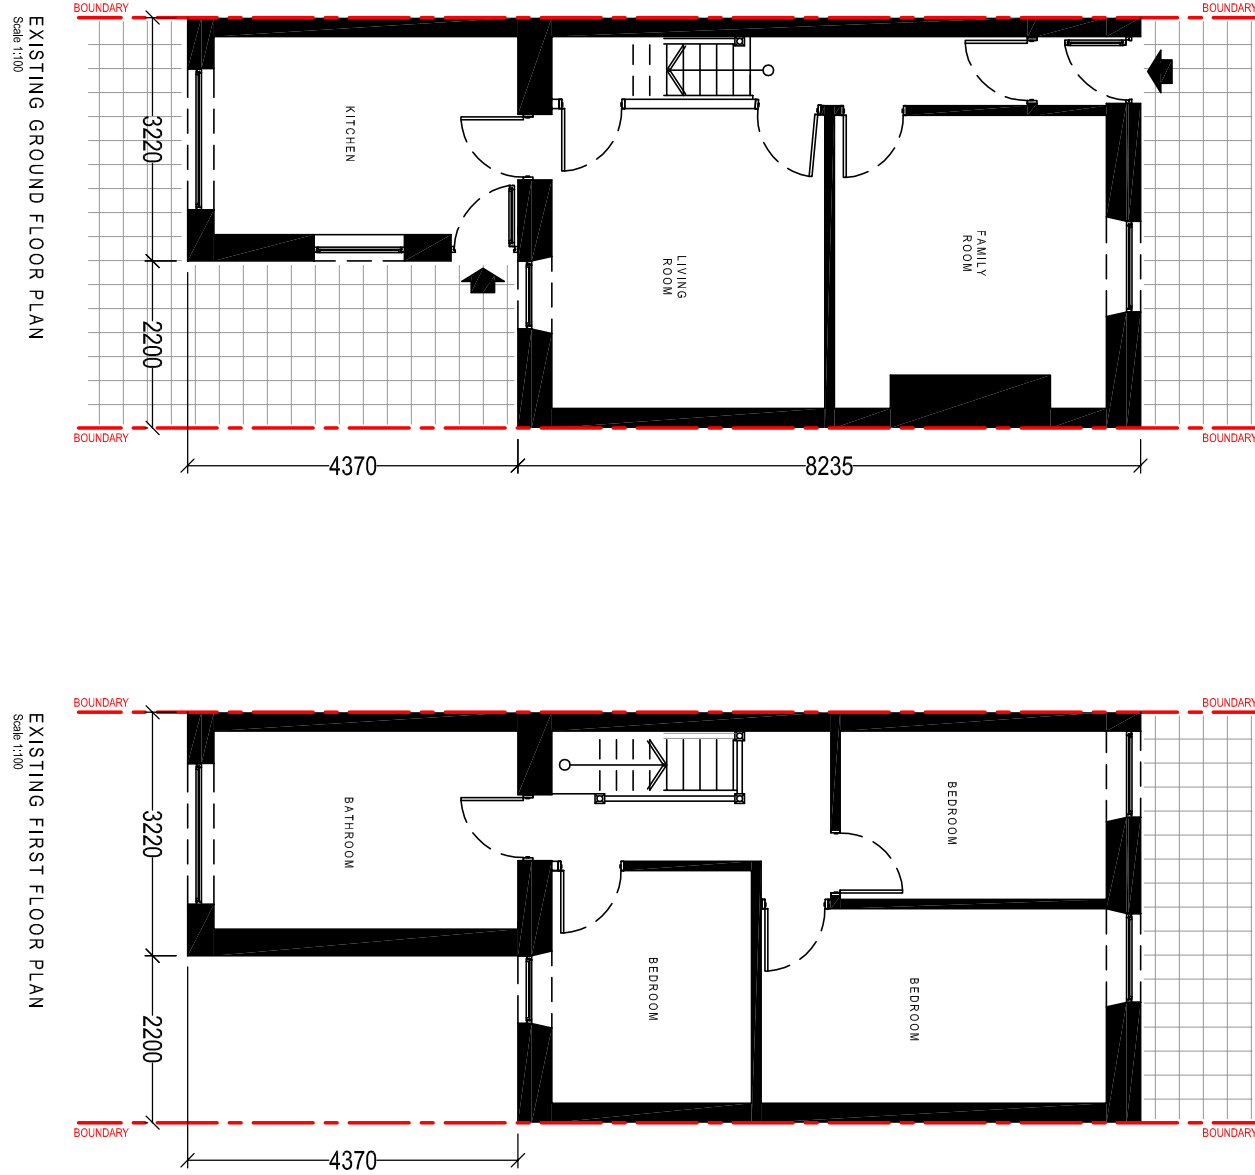


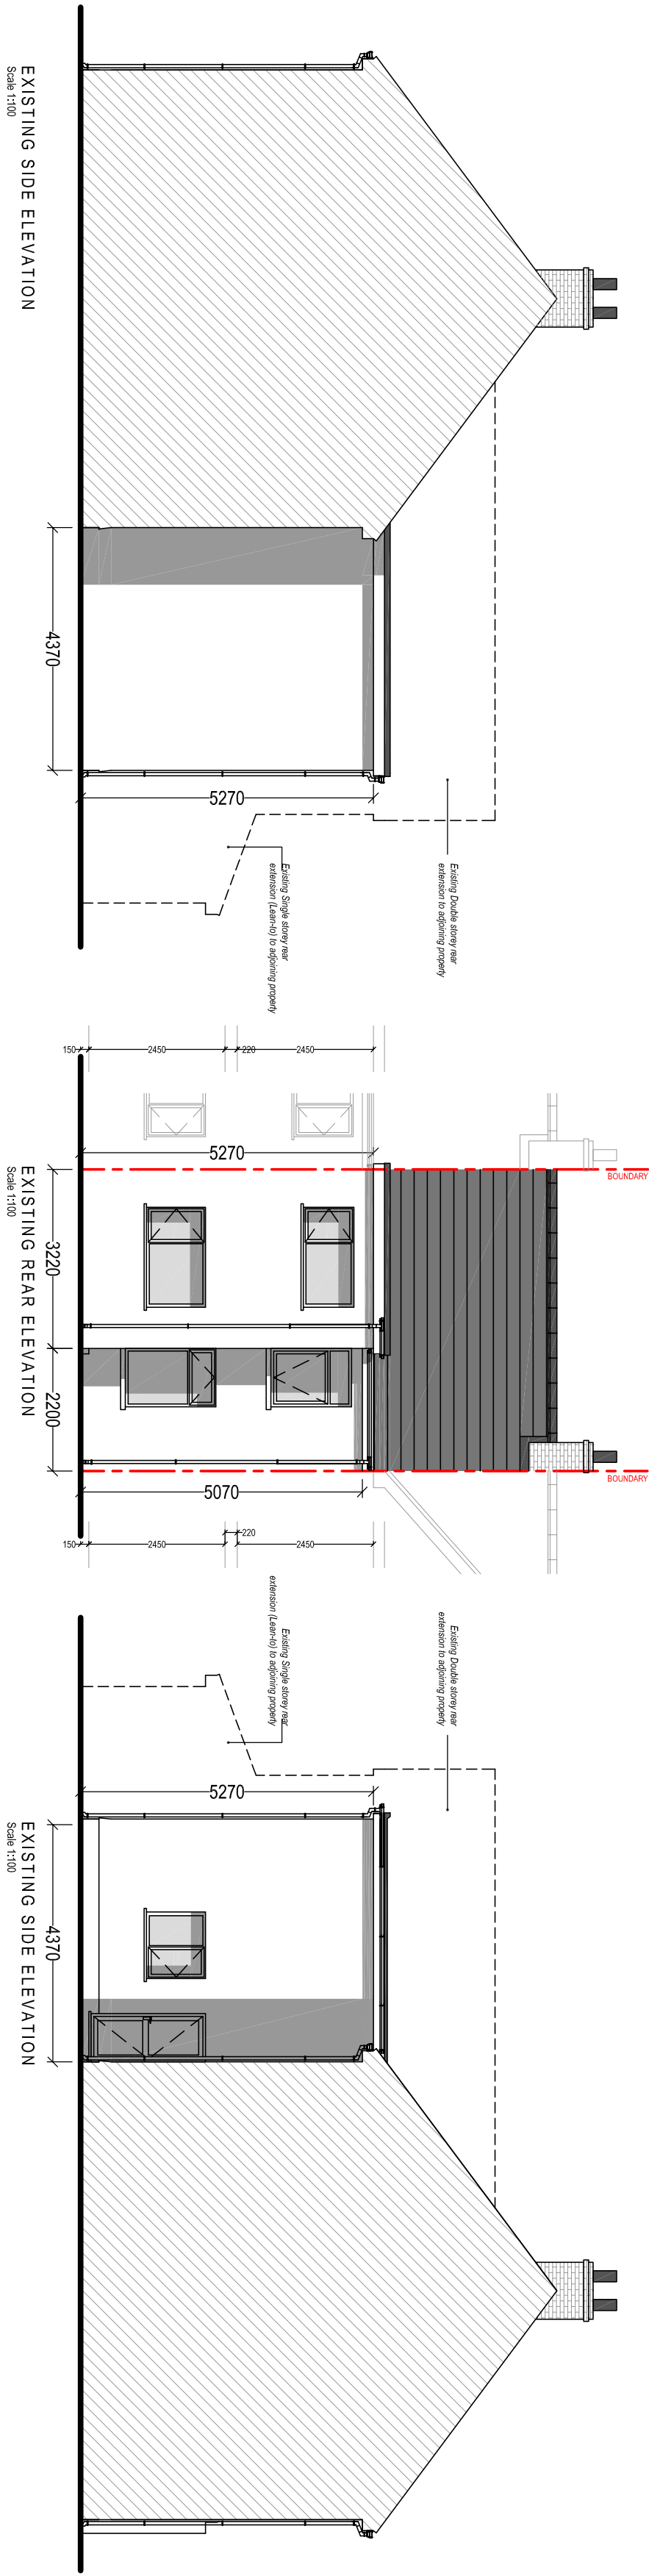

Client:

Mr & Mrs. T. Fyfield
10 Cadouxon Terrace (Main Road)
Cadouxon
Neath
SA10 8BR

Project Title:

PROPOSED FIRST FLOOR
REAR EXTENSION AND
DETACHED GARAGE TO
REAR GARDEN

General Notes:
1. Drawings are for information only.
2. Dimensions are given in millimetres unless otherwise stated.

Drawing Issues:

PLANNING

Drawing Title:

EXISTING ELEVATIONS & FLOOR PLANS

Drawing No.	003	Revision	A
Date	30-04-2020	Revised	15-03-2021
Scale/Up	1:100	Paper Size	A2



Cwm Planning & Design Ltd.
(Architectural and Drafting Services)