


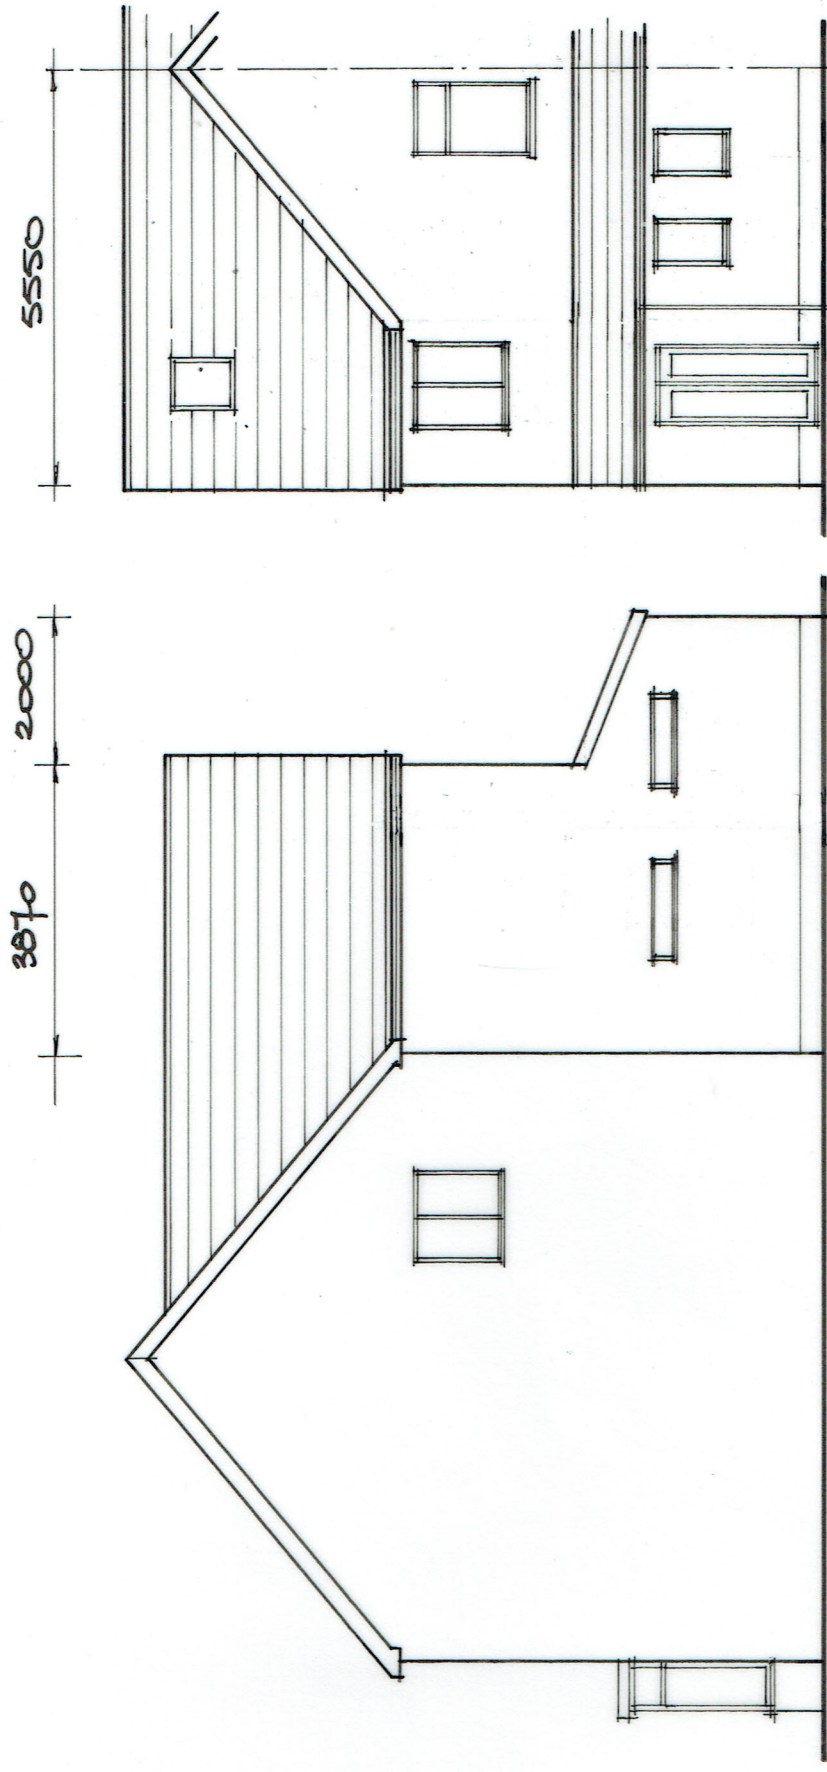

Proposed Side Elevation

Proposed Rear Elevation

Proposed Extension at
17, Neath Road, Resolva
Scale 1:100 Dwg No 17/NE/07.