


Project Change of Use 213 New Rd Skewen.

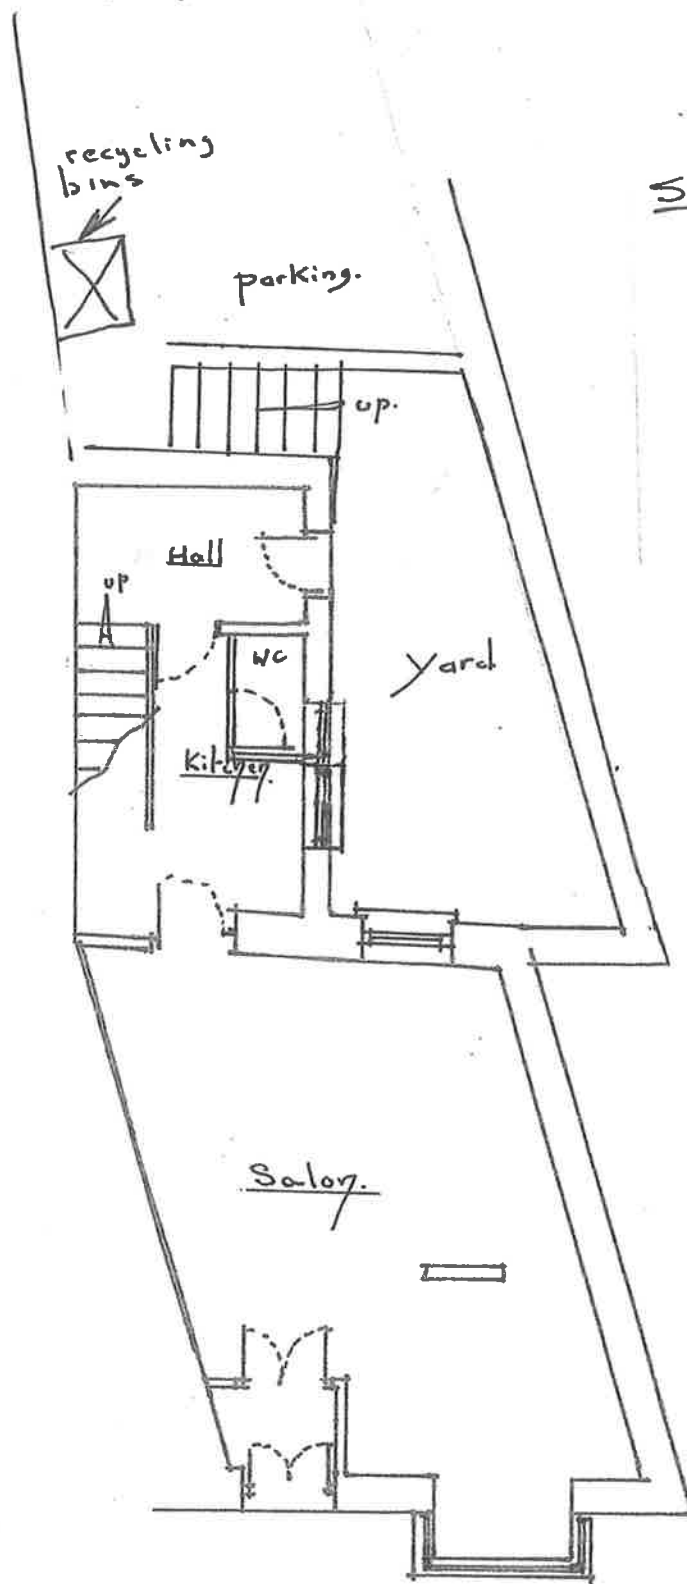

Scale 1:100


Drawing No. 1

Existing Ground Floor

Project Change of Use 213 New Rd Skewen.

Drawing No 2

Scale 1:100

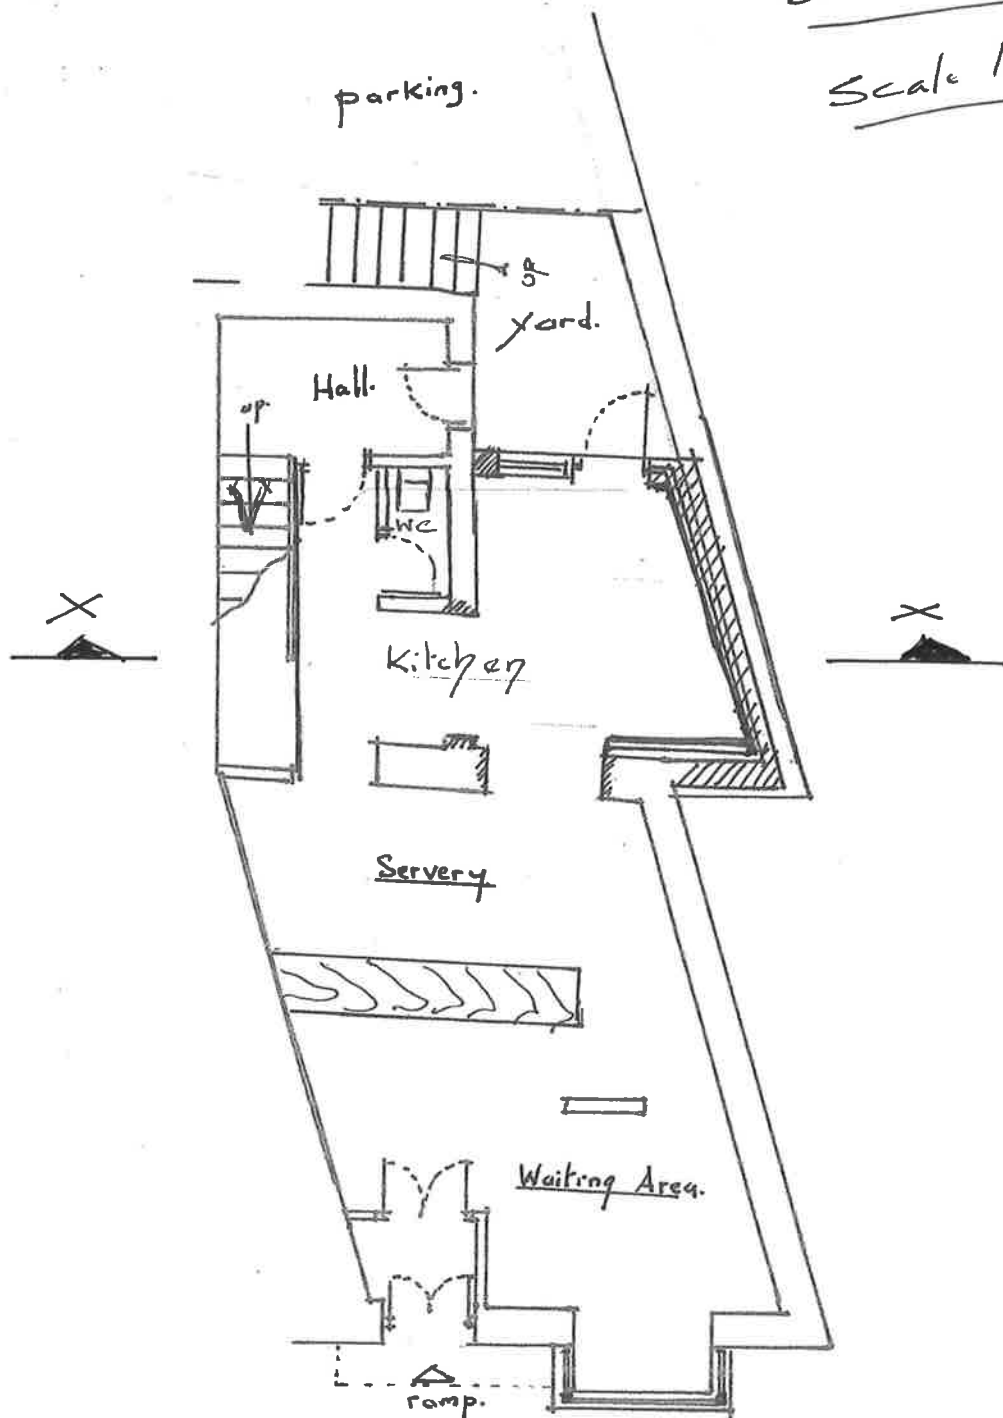


Proposed Ground Floor.


Change of Use No 213 New Rd Skewen

Drawing No 3

Scale 1:100

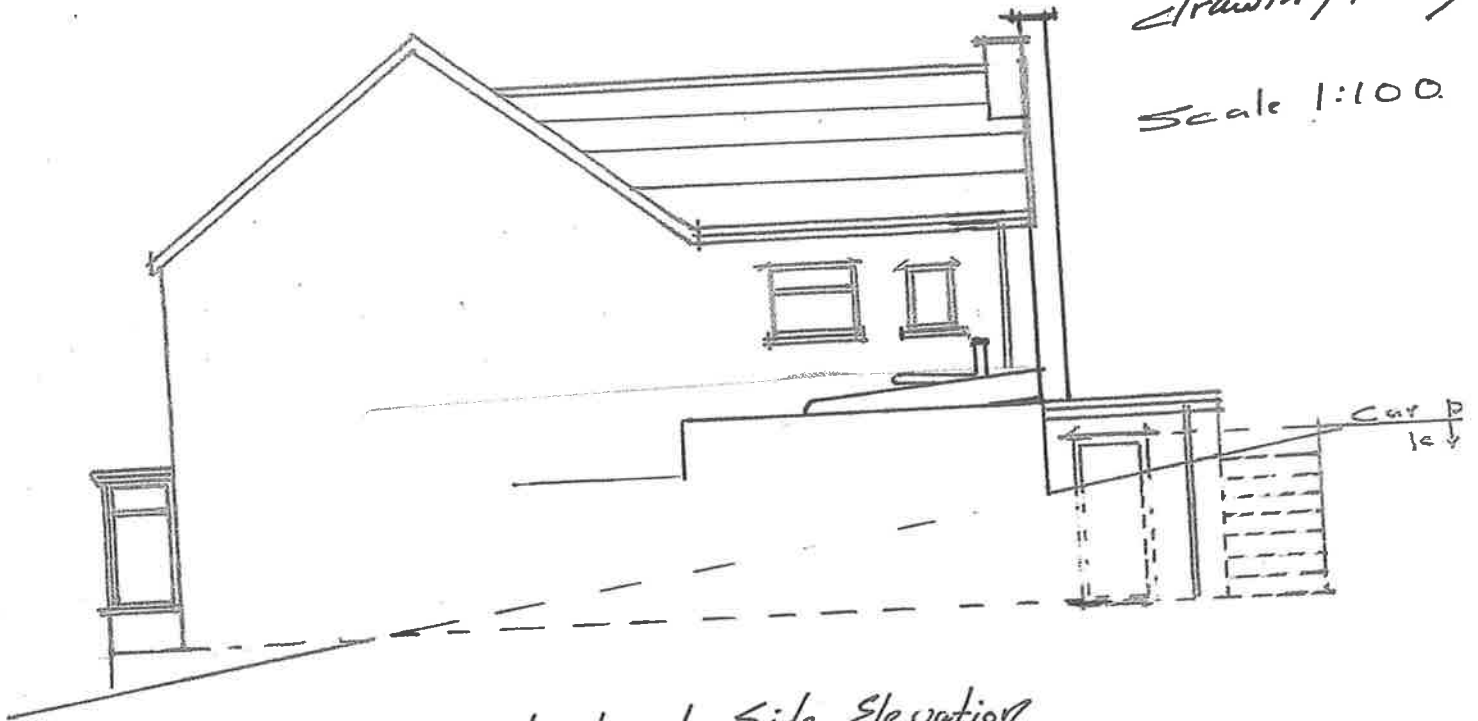

proposed Side Elevation.

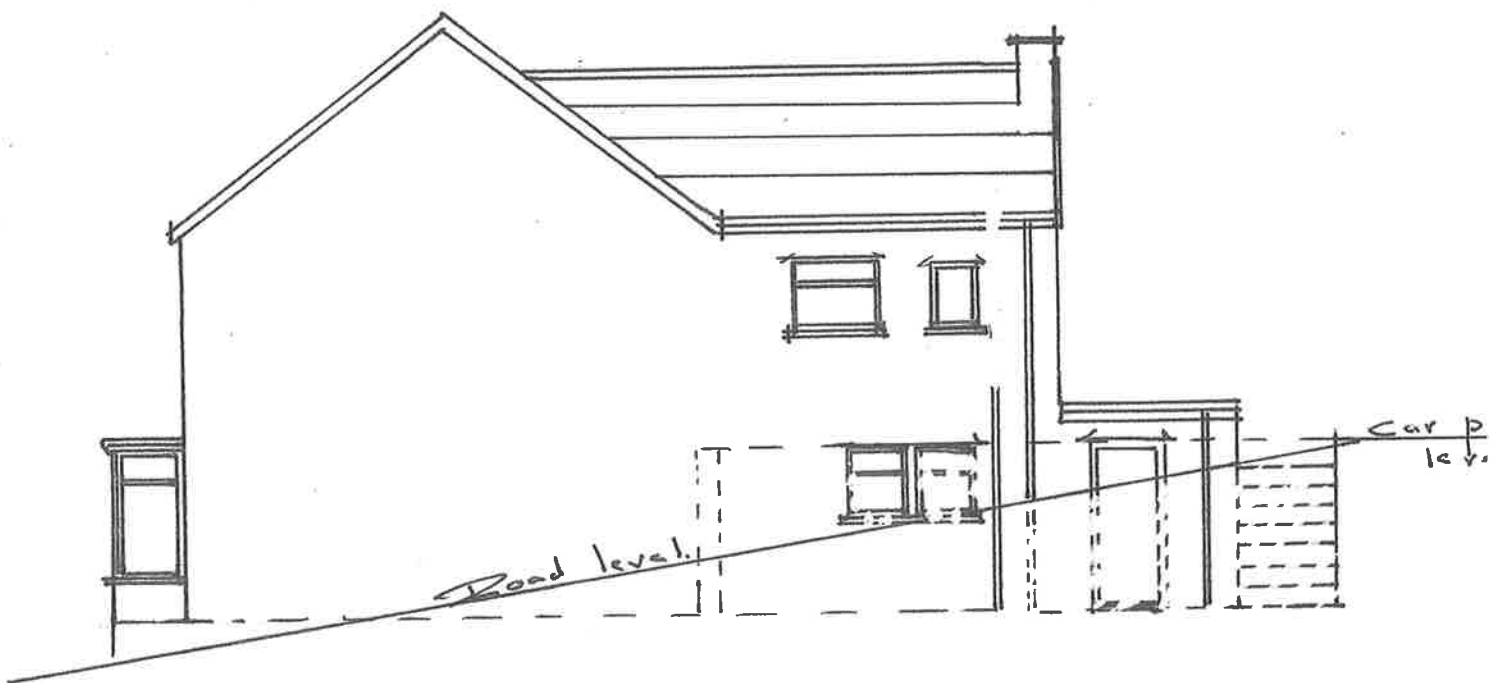

Existing Side Elevation


Project Change of Use 213 Hew Rd Skewon



Scale 1:100

Drawing
No 4

Proposed Rear Elevation

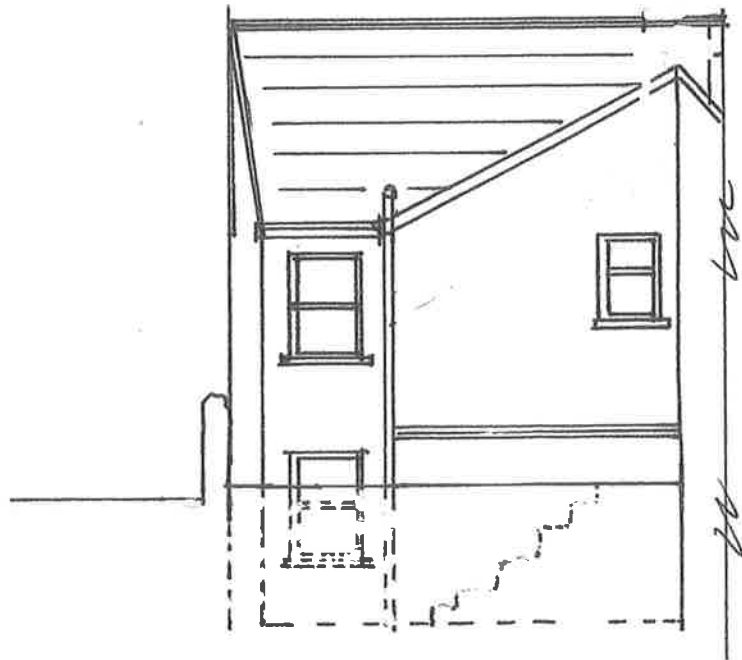

Existing Rear Elevation

Change of Use. 1. 213, New Road, Skewen, Neath Port Talbot. SA10 6EW

Drawing No 5

New Road.



Site Plan

Scale 1:200.

Block Plan shows area bounded by: 272658.02, 197383.01 272694.02, 197419.01 (at a scale of 1:200), OSGridRef: SS72679740. The representation of a road, track or path is no evidence of a right of way. The representation of features as lines is no evidence of a property boundary.


Produced on 12th Mar 2021 from the Ordnance Survey National Geographic Database and incorporating surveyed revision available at this date. Reproduction in whole or part is prohibited without the prior permission of Ordnance Survey. © Crown copyright 2021. Supplied by www.buyaplan.co.uk a licensed Ordnance Survey partner (100053143). Unique plan reference: #00610226-08A458

Ordnance Survey and the OS Symbol are registered trademarks of Ordnance Survey, the national mapping agency of Great Britain. Buy A Plan logo, pdf design and the www.buyaplan.co.uk website are Copyright © Pass Inc Ltd 2021

Change of Use. 1.213. New Road. Skewen. Neath Port Talbot. SA10 6EW

Drawing No 6.

Scale 1:1250.

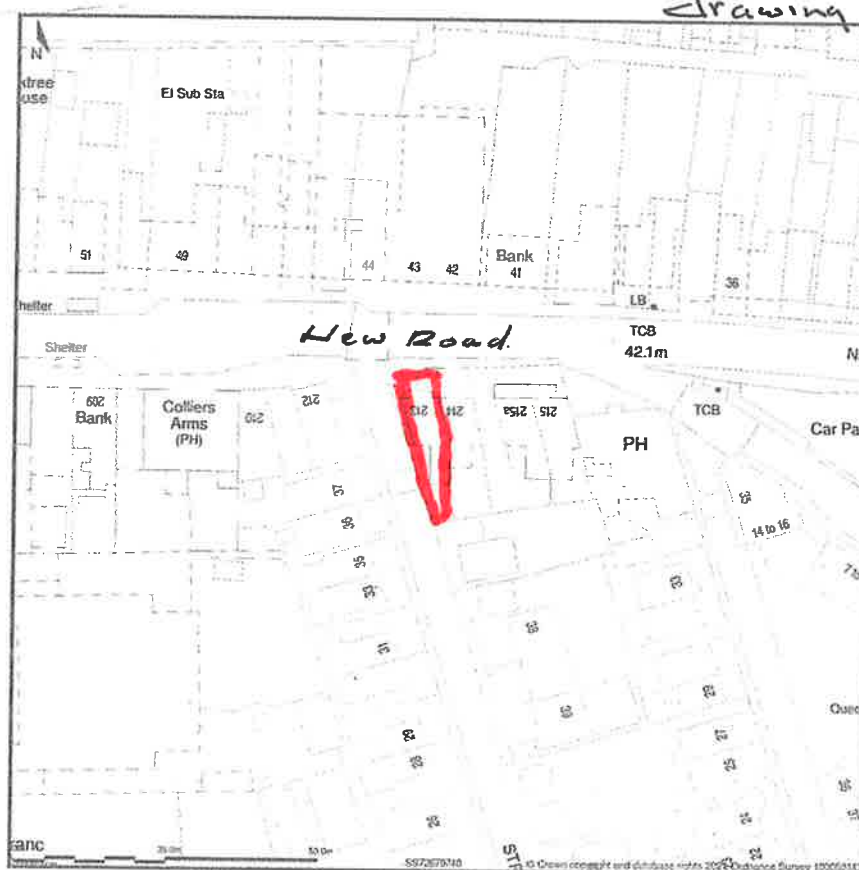

Location Plan.

Site Plan shows area bounded by: 272605.27, 197330.37 272746.69, 197471.79 (at a scale of 1:1250), OSGridRef: SS72679740. The representation of a road, track or path is no evidence of a right of way. The representation of features as lines is no evidence of a property boundary.

Produced on 12th Mar 2021 from the Ordnance Survey National Geographic Database and incorporating surveyed revision available at this date. Reproduction in whole or part is prohibited without the prior permission of Ordnance Survey. © Crown copyright 2021. Supplied by www.buyaplan.co.uk a licensed Ordnance Survey partner (100053143). Unique plan reference: #00610224-E2D665

Ordnance Survey and the OS Symbol are registered trademarks of Ordnance Survey, the national mapping agency of Great Britain. Buy A Plan logo, pdf design and the www.buyaplan.co.uk website are Copyright © Pass Inc Ltd 2021

Project Change of Use No 213 New Rd

Skewen

Scale 1:50

drawing No 7.

