

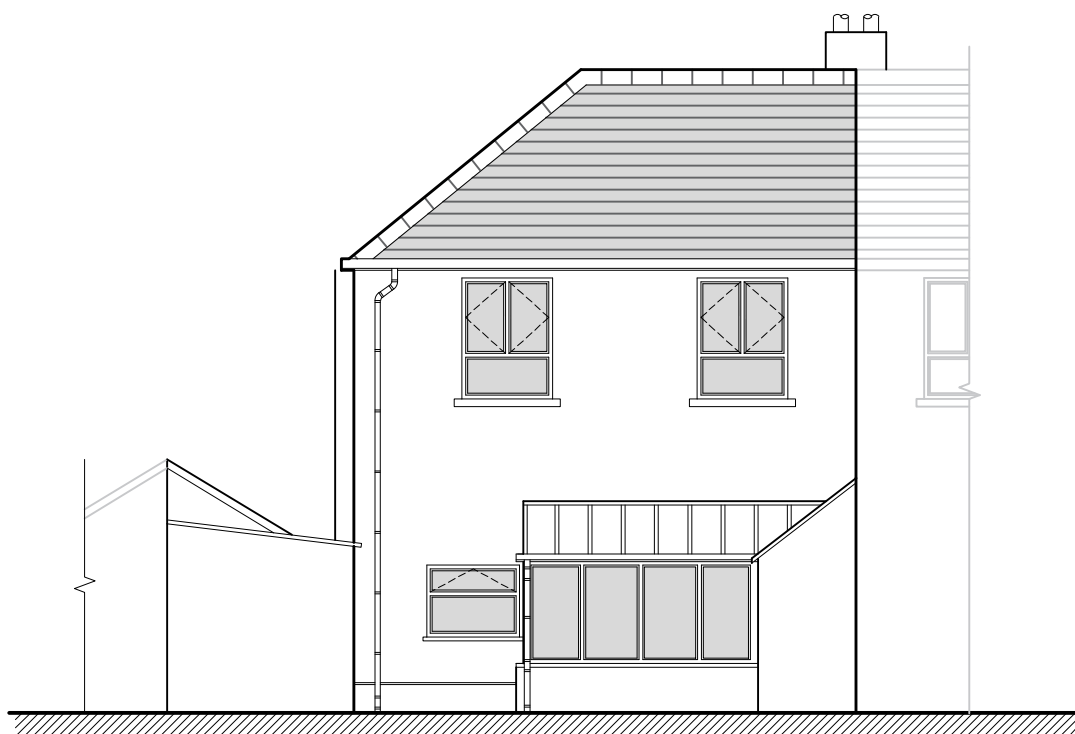
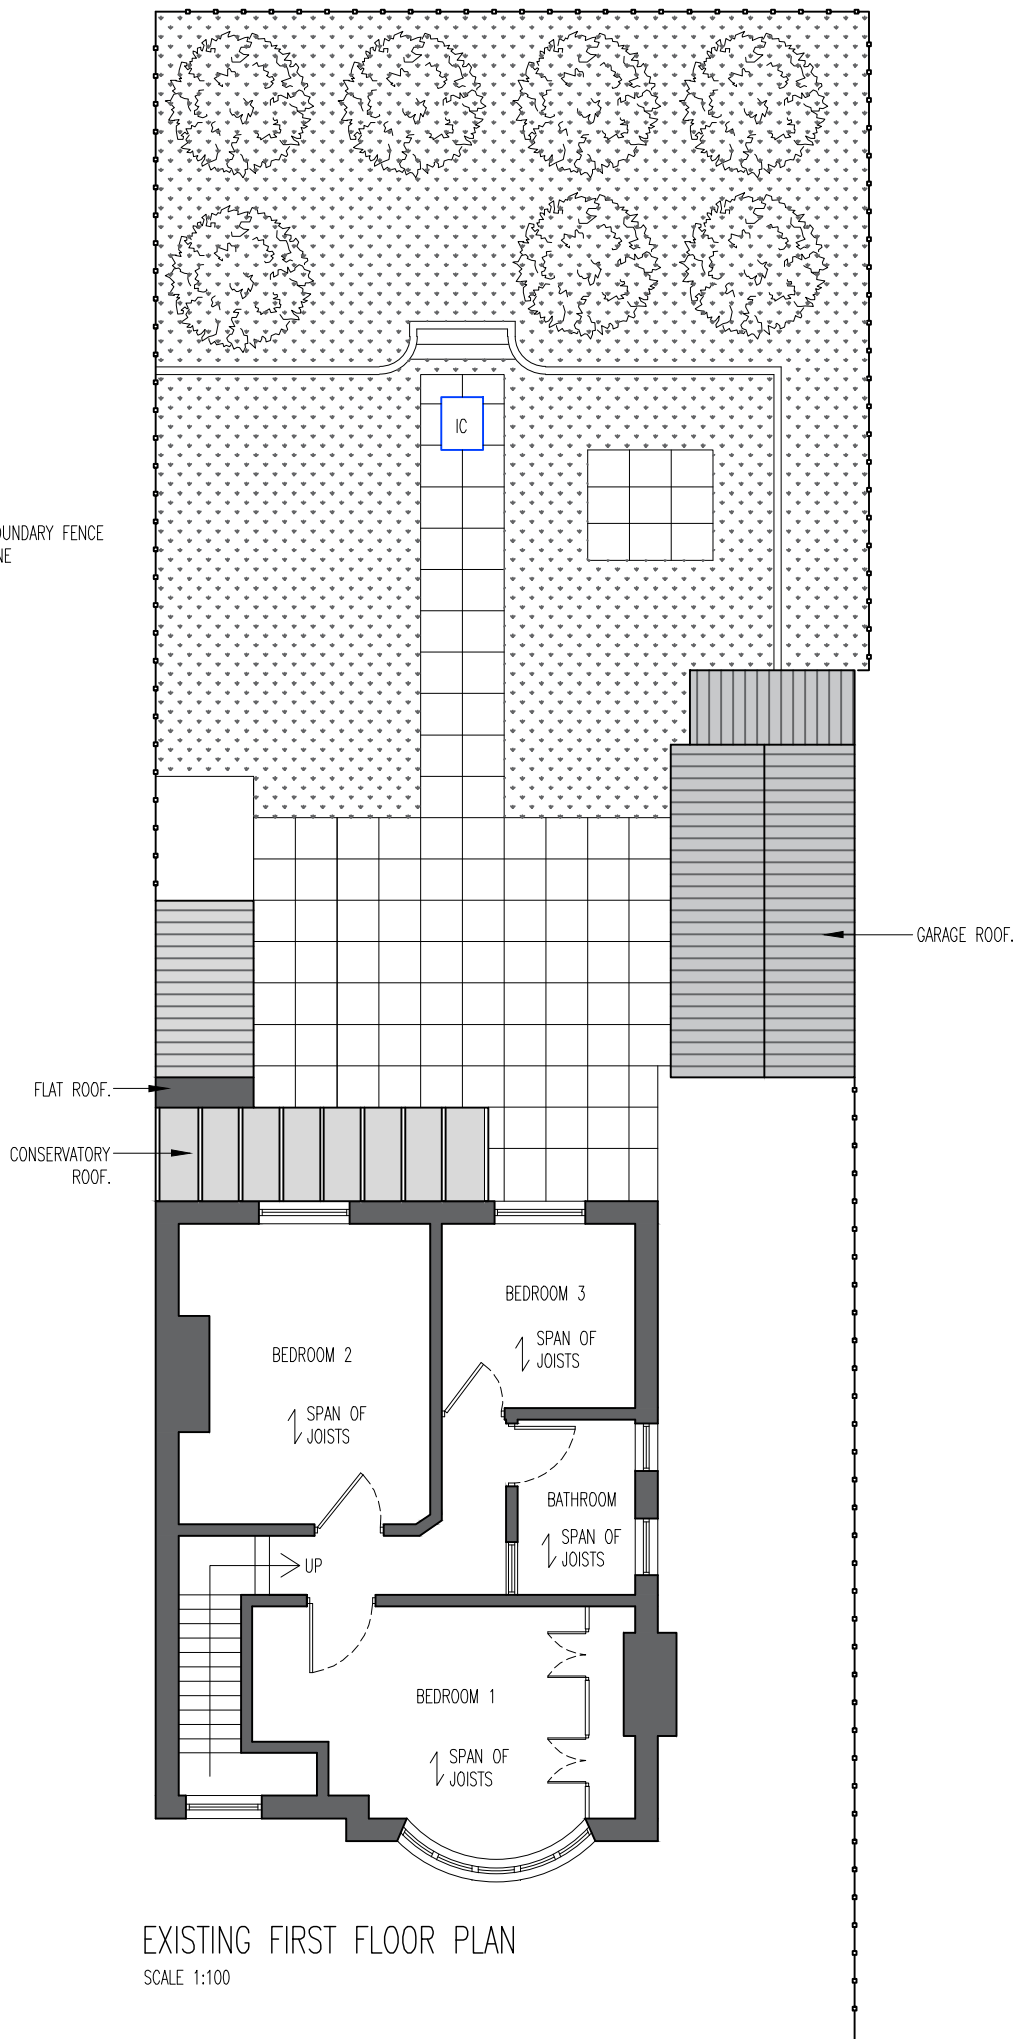


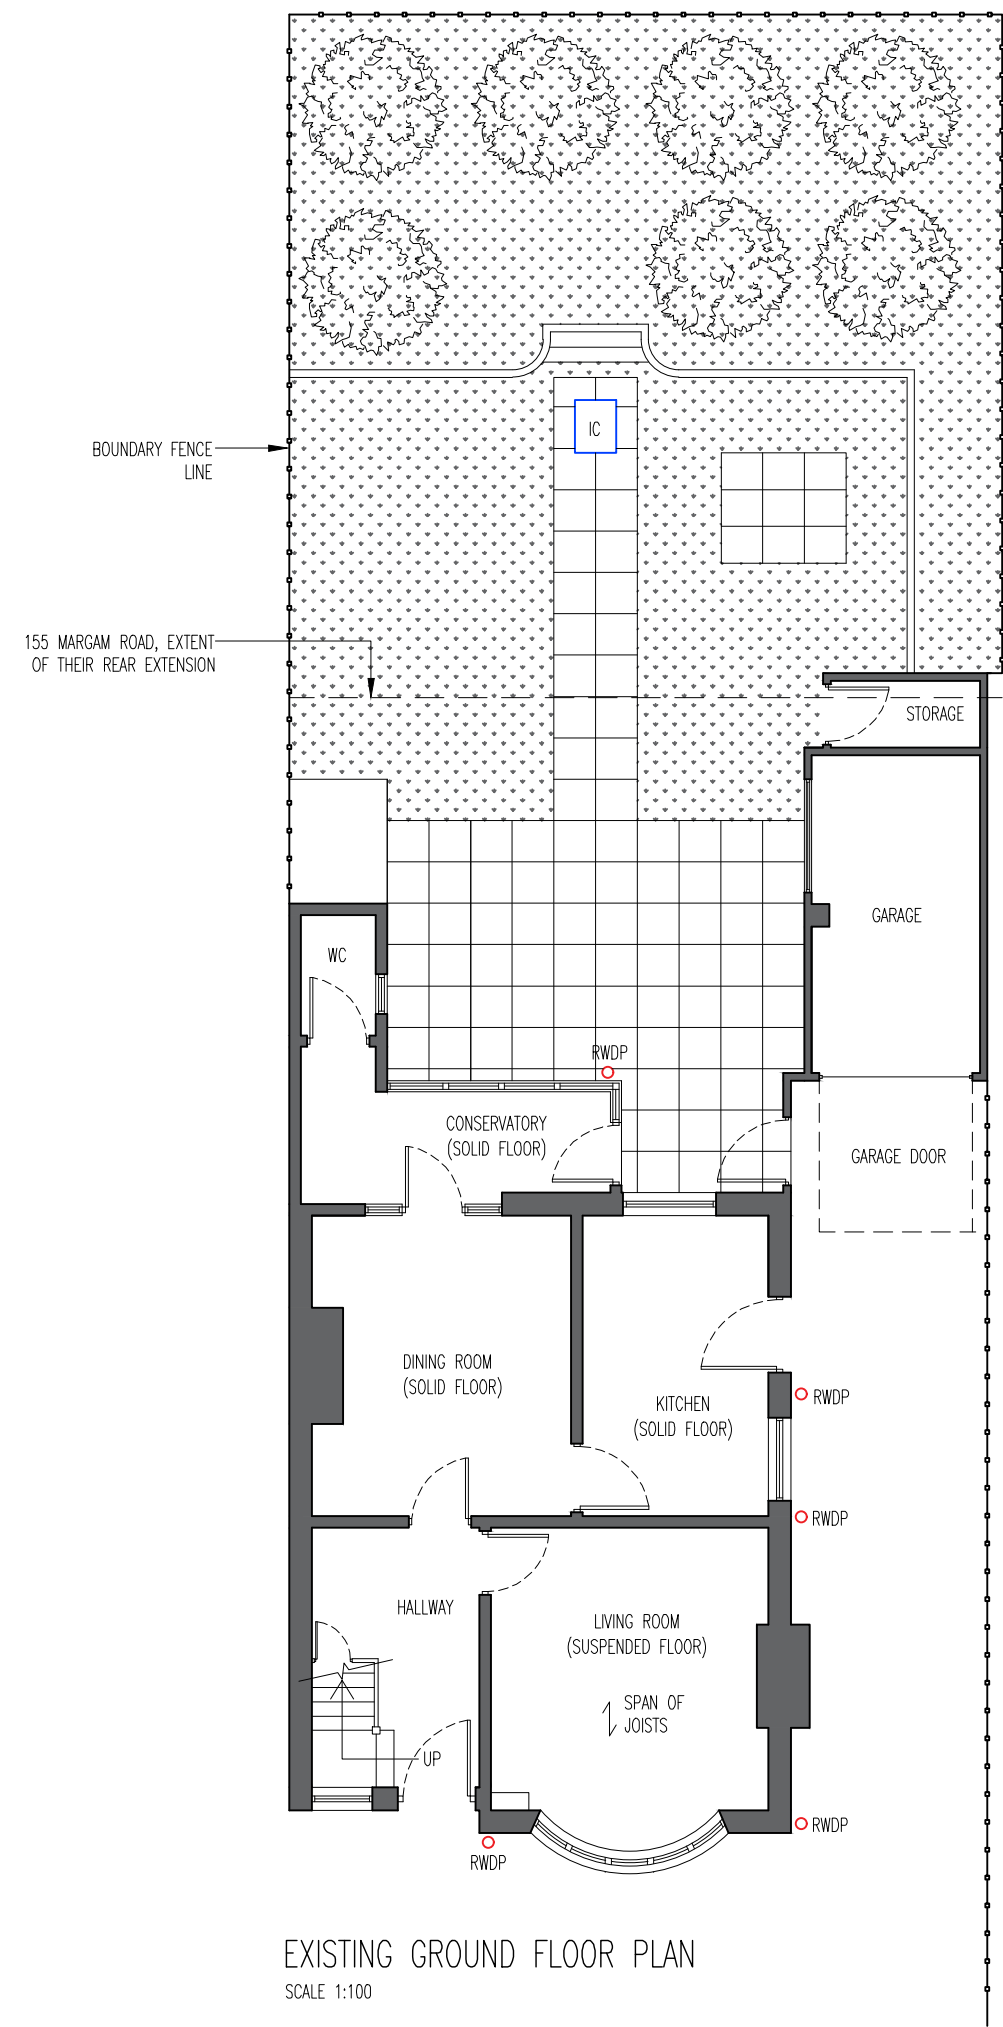

1.0 GENERAL NOTES

- 1.1 ALL DIMENSIONS IN MILLIMETERS UNLESS STATED OTHERWISE.
- 1.2 WHERE ANY SPECIFIC BRAND NAME OR PRODUCT IS REFERRED TO ON THIS DRAWING, THIS SHOULD BE UNDERSTOOD TO MEAN 'OR SIMILAR APPROVED.'
- 1.3 ALL DIMENSIONS AND LEVELS TO EXISTING WORK ARE TO BE CHECKED ON SITE AND VERIFIED PRIOR TO COMMENCEMENT OF WORK.

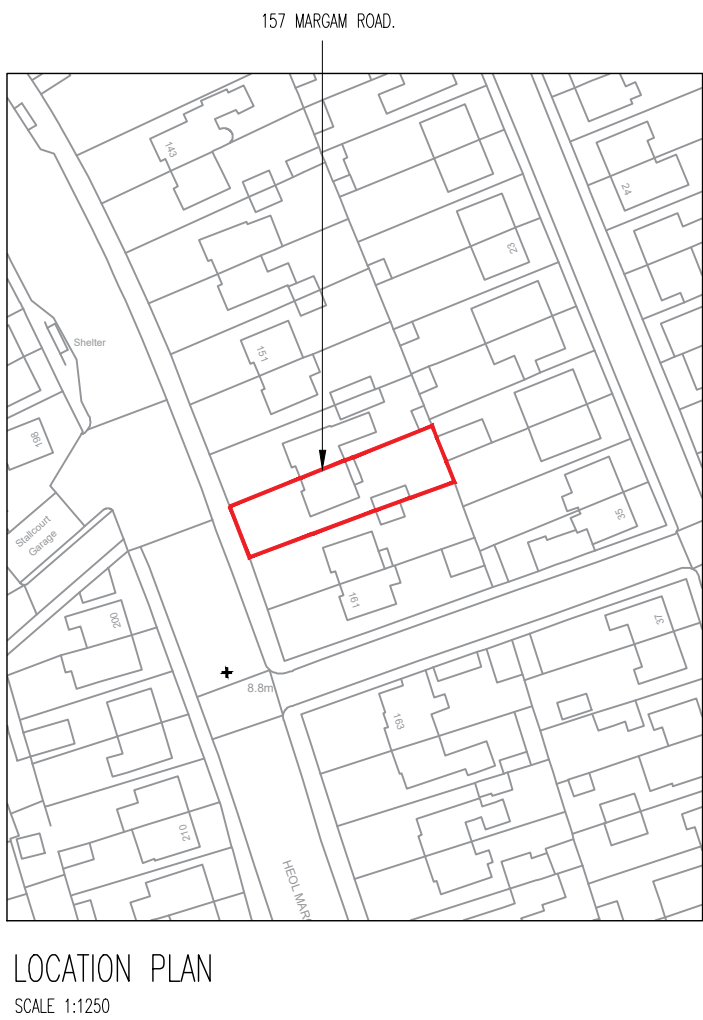

Job No: 21.17	Drawing No: A01	Rev: A01	No. REVISION			No. REVISION		
			by	date		by	date	
scales: 1:100; 1:1250 @ A2								

NOTES	
1 Do not scale from this drawing	
2 All dimensions to be checked on site	
3 'As built' drawings are prepared, in part, based upon information furnished by others. While this information is believed to be reliable, James & Nicholas LLP assume no responsibility for the accuracy of 'As built' drawings or for any errors or omissions that may have been incorporated into them as a result of incorrect information provided to us by others. Those relying on an 'As built' drawing are advised to obtain independent verification of its accuracy.	
STAGE	
PRELIMINARY	

CLIENT	
MS. KATIE JOHN	

james&nicholas	
Grove House, Grove Place, Port Talbot SA13 1XA • Tel 01639 885431 • Fax 01639 891687 admin@jamesandnicholas.com • www.jamesandnicholas.com James & Nicholas Limited Liability Partnership. Registered in the UK No. OC303071	
Job title	
EXTENSION AND REFURBISHMENT WORKS, AT 157 MARGAM ROAD, PORT TALBOT.	
Drawing title	
EXISTING FLOOR PLANS AND ELEVATIONS	
Job No: 21.17	
Drawing No: A01	
Rev: A01	
scales: 1:100, 1:1250 @ A2	