
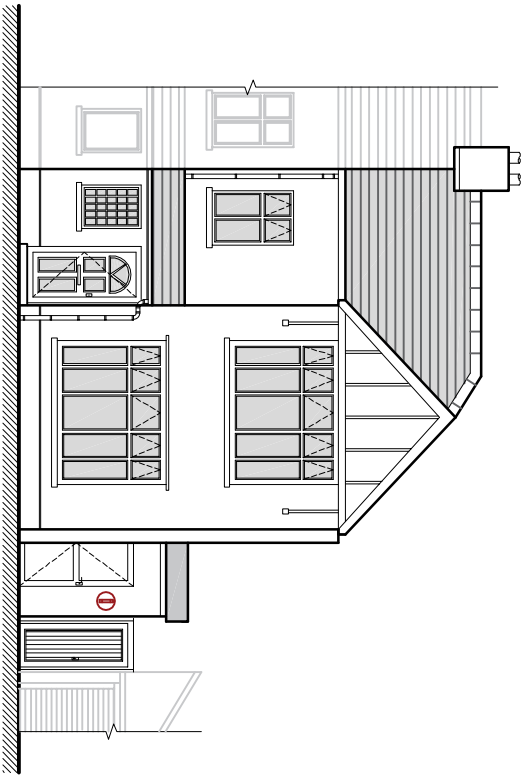
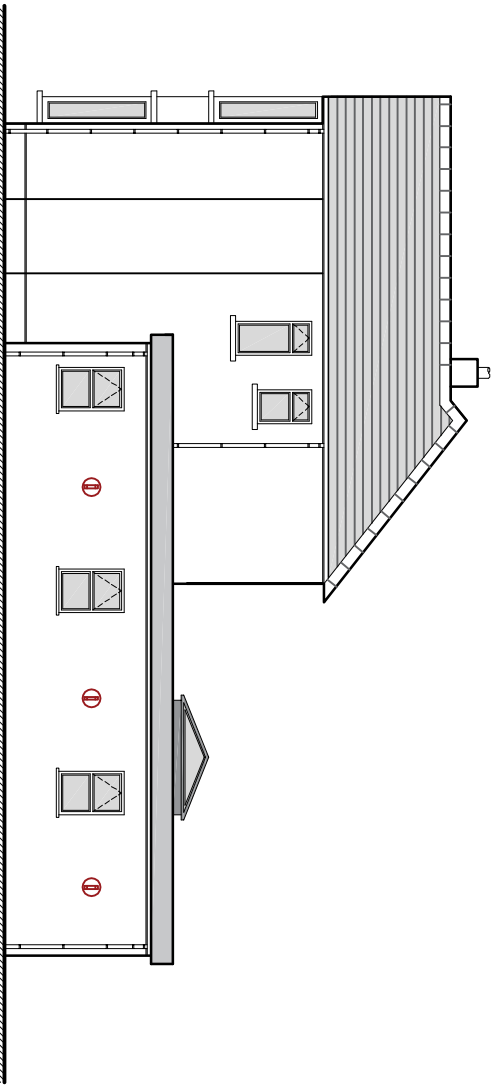
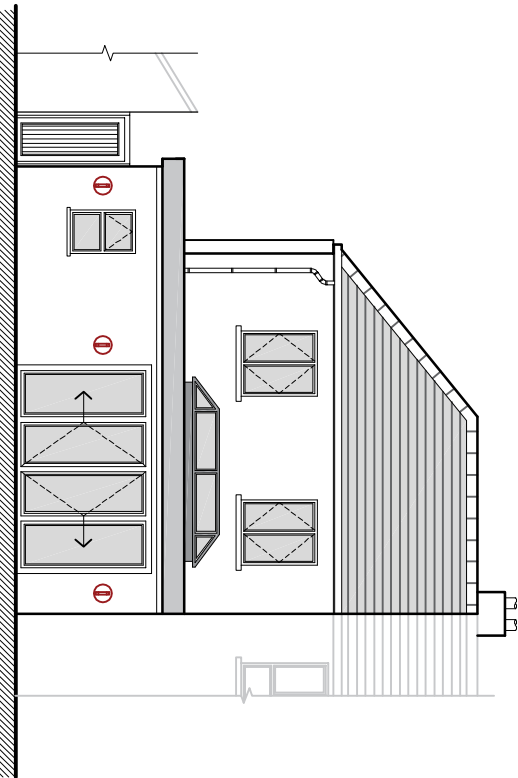


Superseded

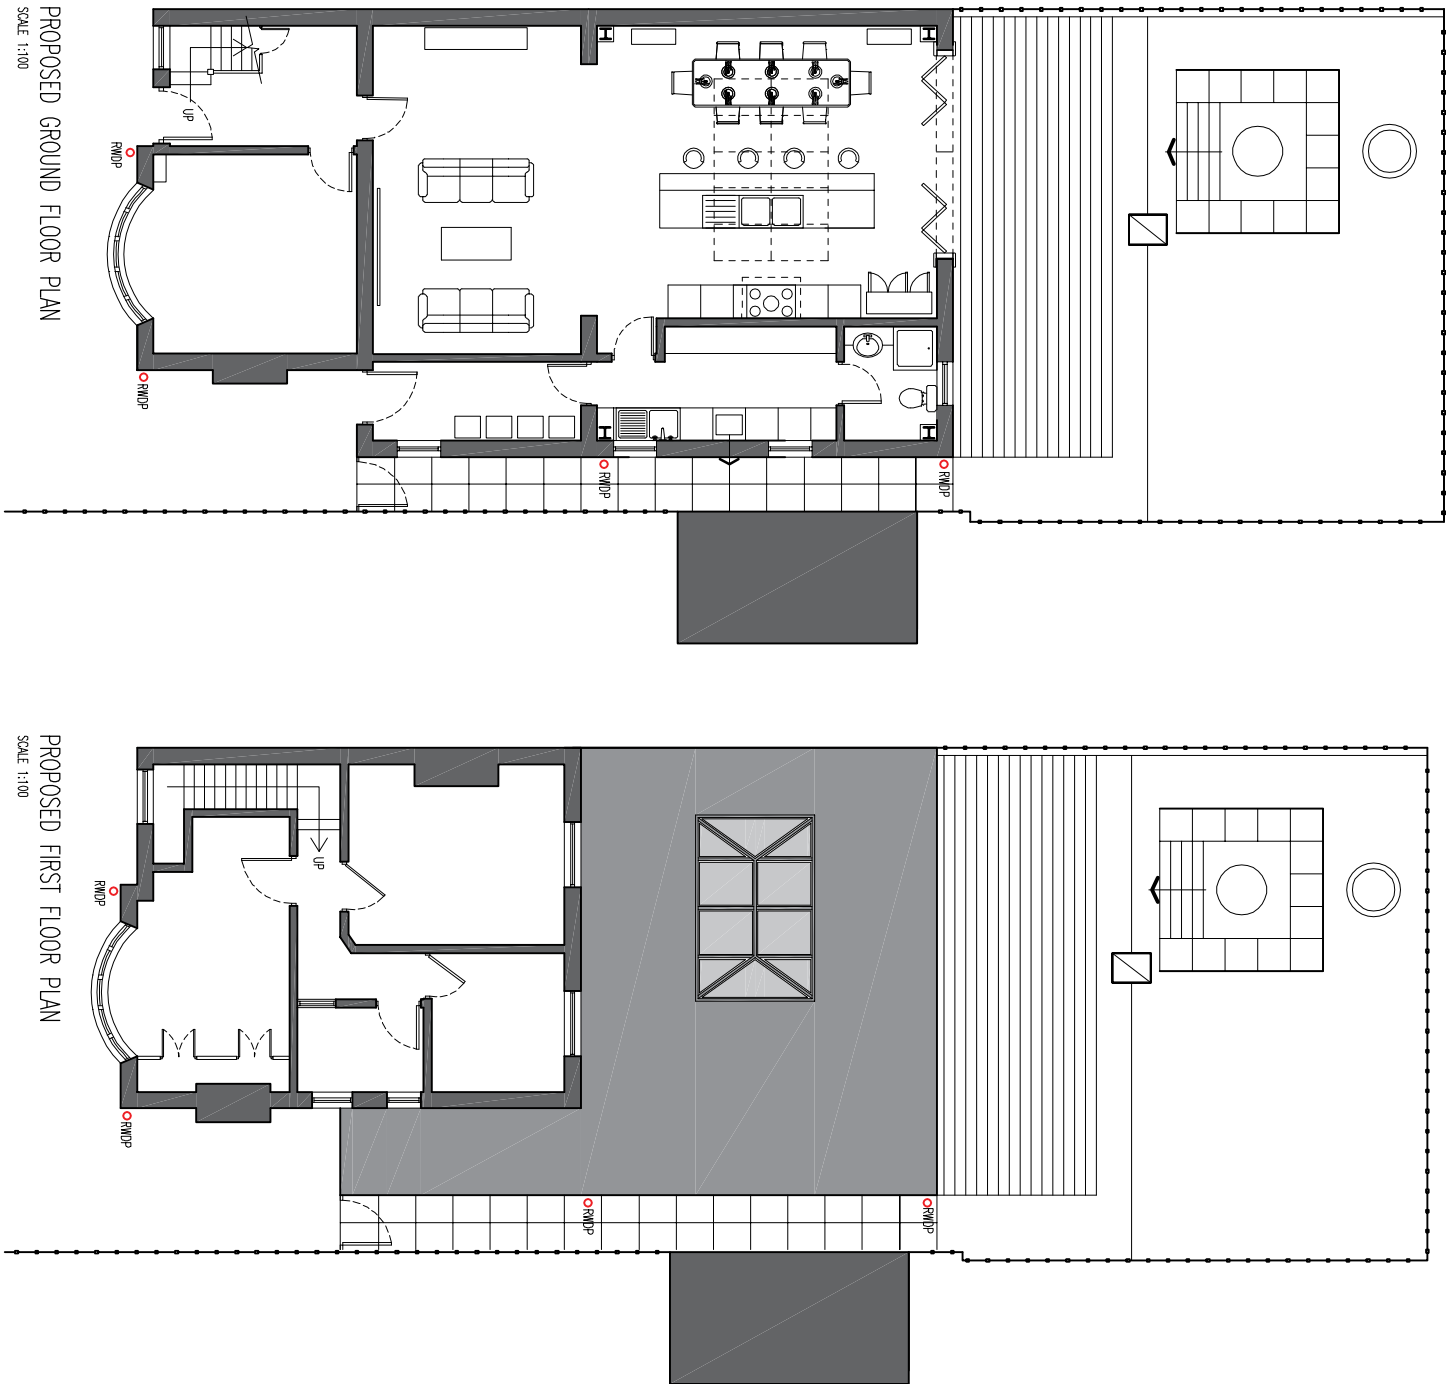

1.0 GENERAL NOTES

- 1.1 ALL DIMENSIONS IN MILLIMETERS UNLESS STATED OTHERWISE.
- 1.2 WHERE ANY SPECIFIC BRAND NAME OR PRODUCT IS REFERRED TO ON THIS DRAWING, THIS SHOULD BE UNDERSTOOD TO MEAN 'OR SIMILAR APPROVED'.
- 1.3 ALL DIMENSIONS AND LEVELS TO EXISTING WORK ARE TO BE CHECKED ON SITE AND VERIFIED PRIOR TO COMMENCEMENT OF WORK.

Job No:	Drawing No:	Rev:
21.17	A02	
scales: AS SHOWN @ A2		

No.	REVISION	by	date	No.	REVISION	by	date

- NOTES
- 1 Do not scale from this drawing
 - 2 All dimensions to be checked on site
 - 3 As built drawings are prepared in part based upon information furnished by others. While this information is believed to be reliable James & Nicholls LLP assume no responsibility for the accuracy of its built drawings or for any errors or omissions that may have been incorporated into them as a result of incorrect information provided to us by others. Those relying on an As built drawing are advised to obtain independent verification of its accuracy.

STAGE

PRELIMINARY

CLIENT	MS. KATIE JOHN
--------	----------------

James & Nicholls	
Grove House, Grove Place, Port Talbot SA13 1XA. 0 Tel 01639 885431 0 Fax 01639 891867	
admin@jamesandnicholls.com 0 www.jamesandnicholls.com	
James & Nicholls Limited Liability Partnership. Registered in the UK No. OC303071	
Job title	EXTENSION AND REFURBISHMENT WORKS, AT 157 MARGAM ROAD, PORT TALBOT.
Drawing title	PROPOSED FLOOR PLANS AND ELEVATIONS

Job No:	21.17	Drawing No:	A02
checked:	JEH	approved:	JEH
date:	11.03.21	date:	11.03.21
scale:	AS SHOWN @ A2	scale:	AS SHOWN @ A2

