


- 1.0GENERAL NOTES
- 1.1

ALL DIMENSIONS IN MILLIMETERS UNLESS STATED OTHERWISE.
- 1.2

WHERE ANY SPECIFIC BRAND NAME OR PRODUCT IS REFERRED TO ON THIS DRAWING, THIS SHOULD BE UNDERSTOOD TO MEAN 'OR SIMILAR APPROVED.'
- 1.3

ALL DIMENSIONS AND LEVELS TO EXISTING WORK ARE TO BE CHECKED ON SITE AND VERIFIED PRIOR TO COMMENCEMENT OF WORK.

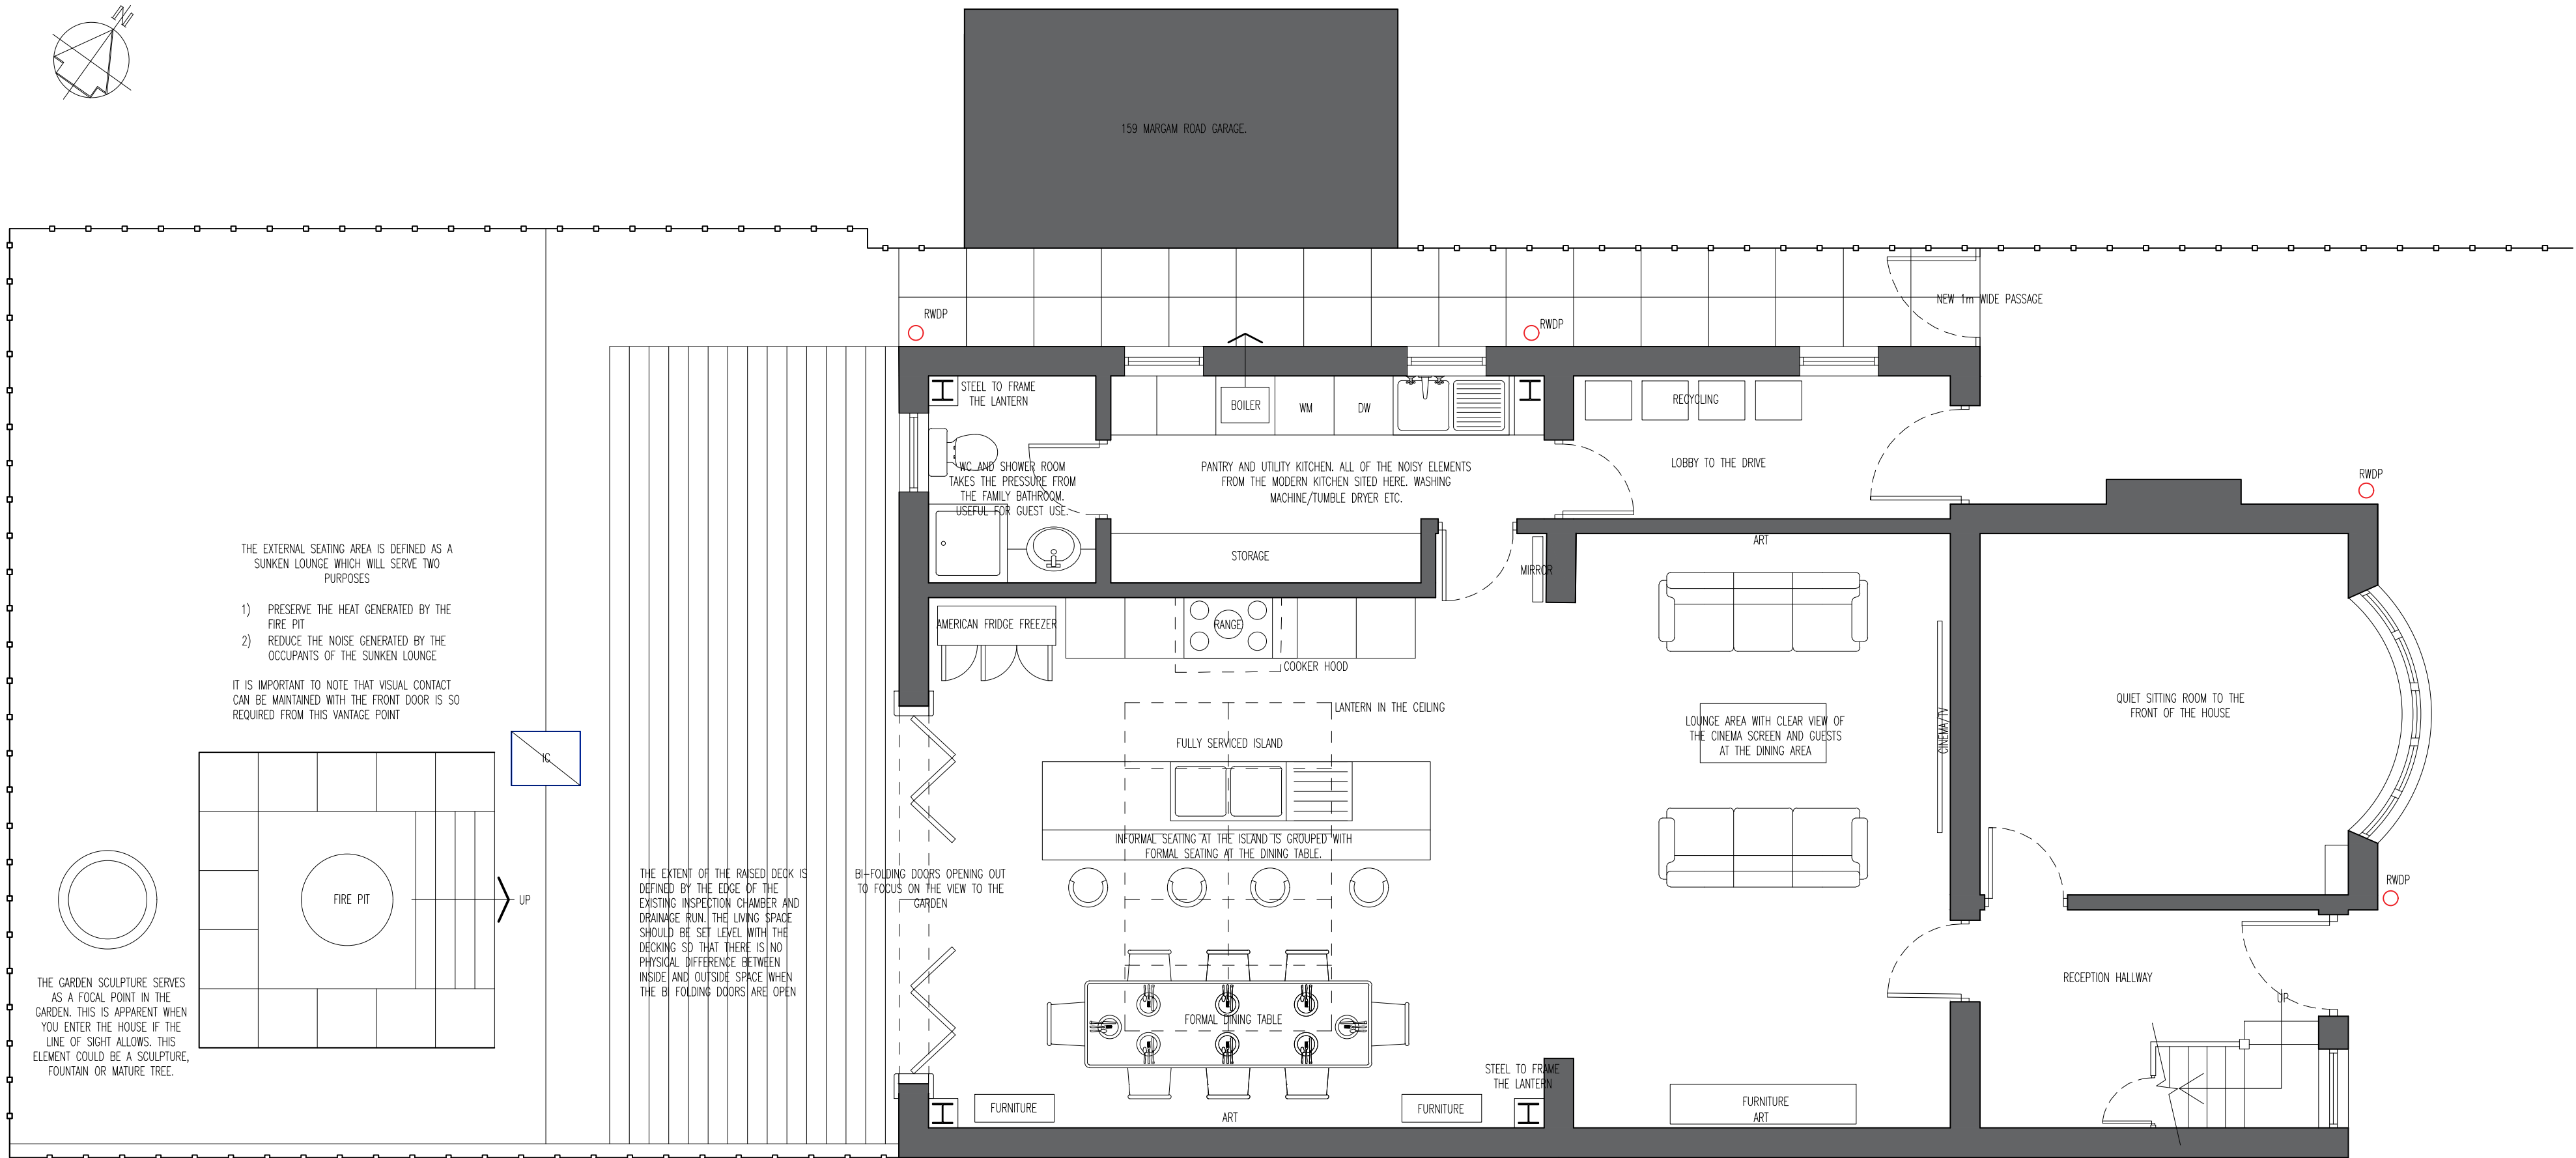

PROPOSED GROUND FLOOR PLAN (OPTION 4)
SCALE 1:50