





proposed front elevation

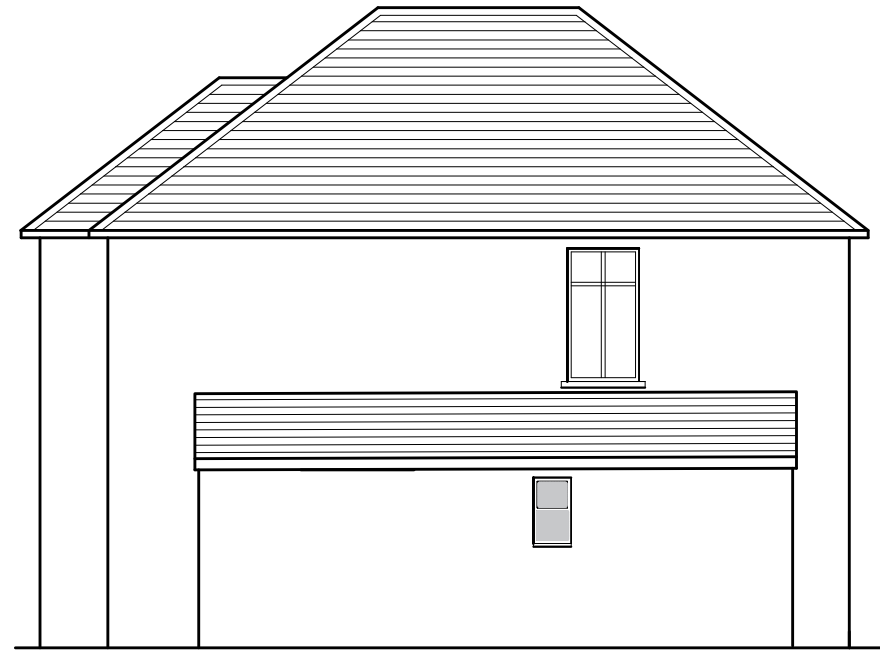

proposed side elevation



proposed rear elevation

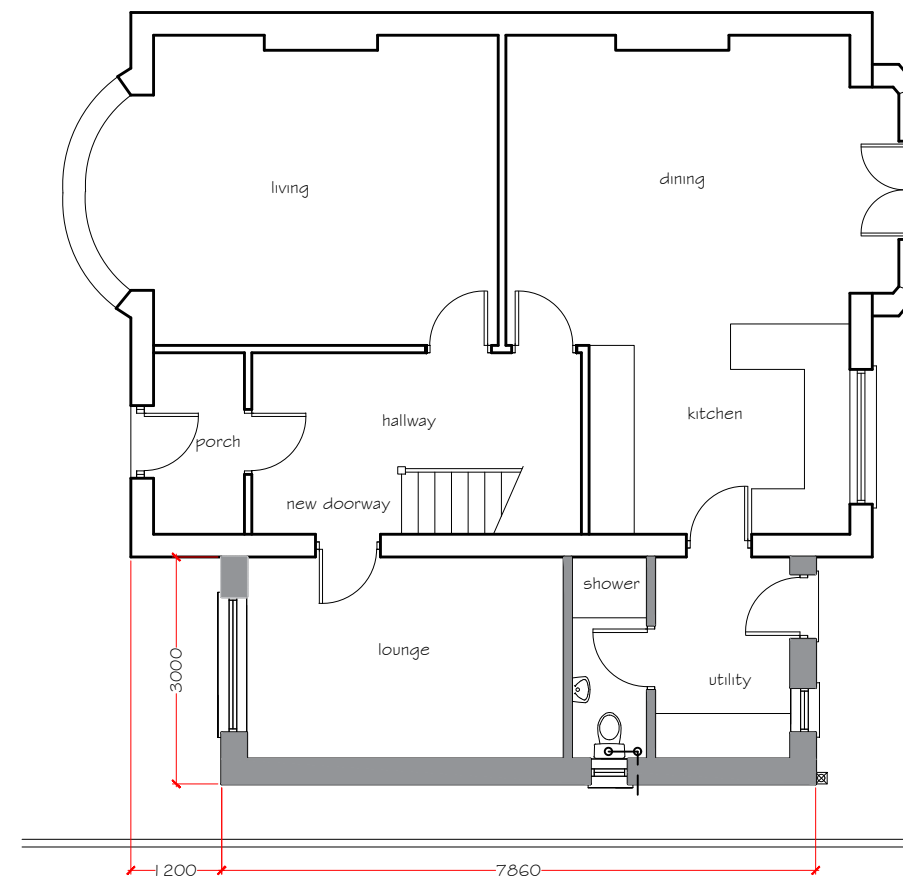

proposed floor plan

PROPOSED FINISHES

Roof

concrete tile to match main roof

White PVCu fascia, soffit and barge boards.
White PVCu rainwater goods

Walls

cavity brickwork with render & dash finish
to match existing house

Windows & doors & to match
existing double glazed PVCu units

GENERAL NOTES

THE DESIGN AND CONSTRUCTION OF THE BUILDING WORKS
AND ALL SERVICES WILL BE CARRIED OUT TO SATISFY THE
REQUIREMENTS SET OUT IN LATEST STATUTORY BUILDING
REGULATIONS AND TO THE APPROVAL OF THE APPOINTED
BUILDING INSPECTOR

PETER JONES
TALBOT DESIGN SERVICES
mobile: 07817538014
email: jonespeter177@gmail.com

project title
proposed lounge extension
167 Victoria Road
Port Talbot

drawing title
proposed elevations

date March 2021 scale 1:100
drawing No 167 VR - 03