

EXTERNAL FINISHES


Roof- colourcoat profiled steel, felt to lean too existing extension

Downpipes & gutters - UPVC


Brick facing walls

Double glazed UPVC windows - White and Brown


UPVC doors - White

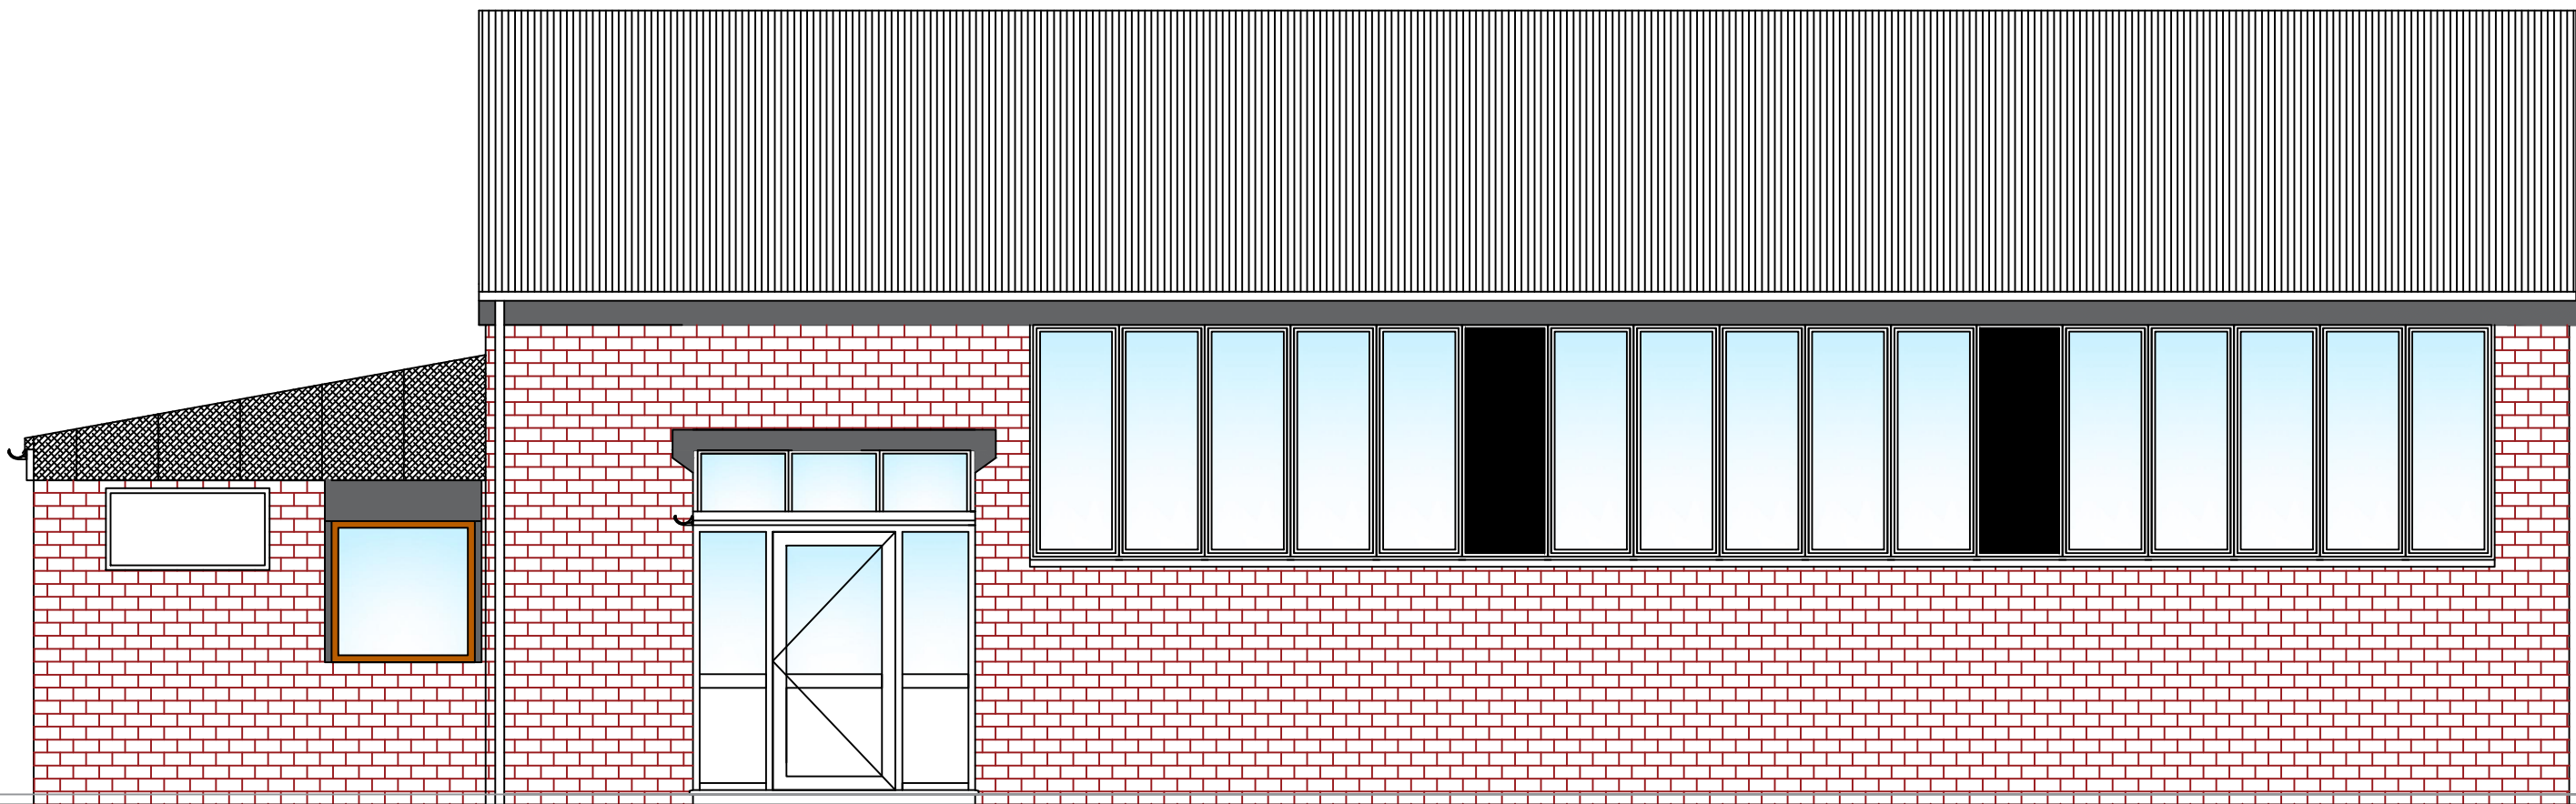


Front Elevation 1:50

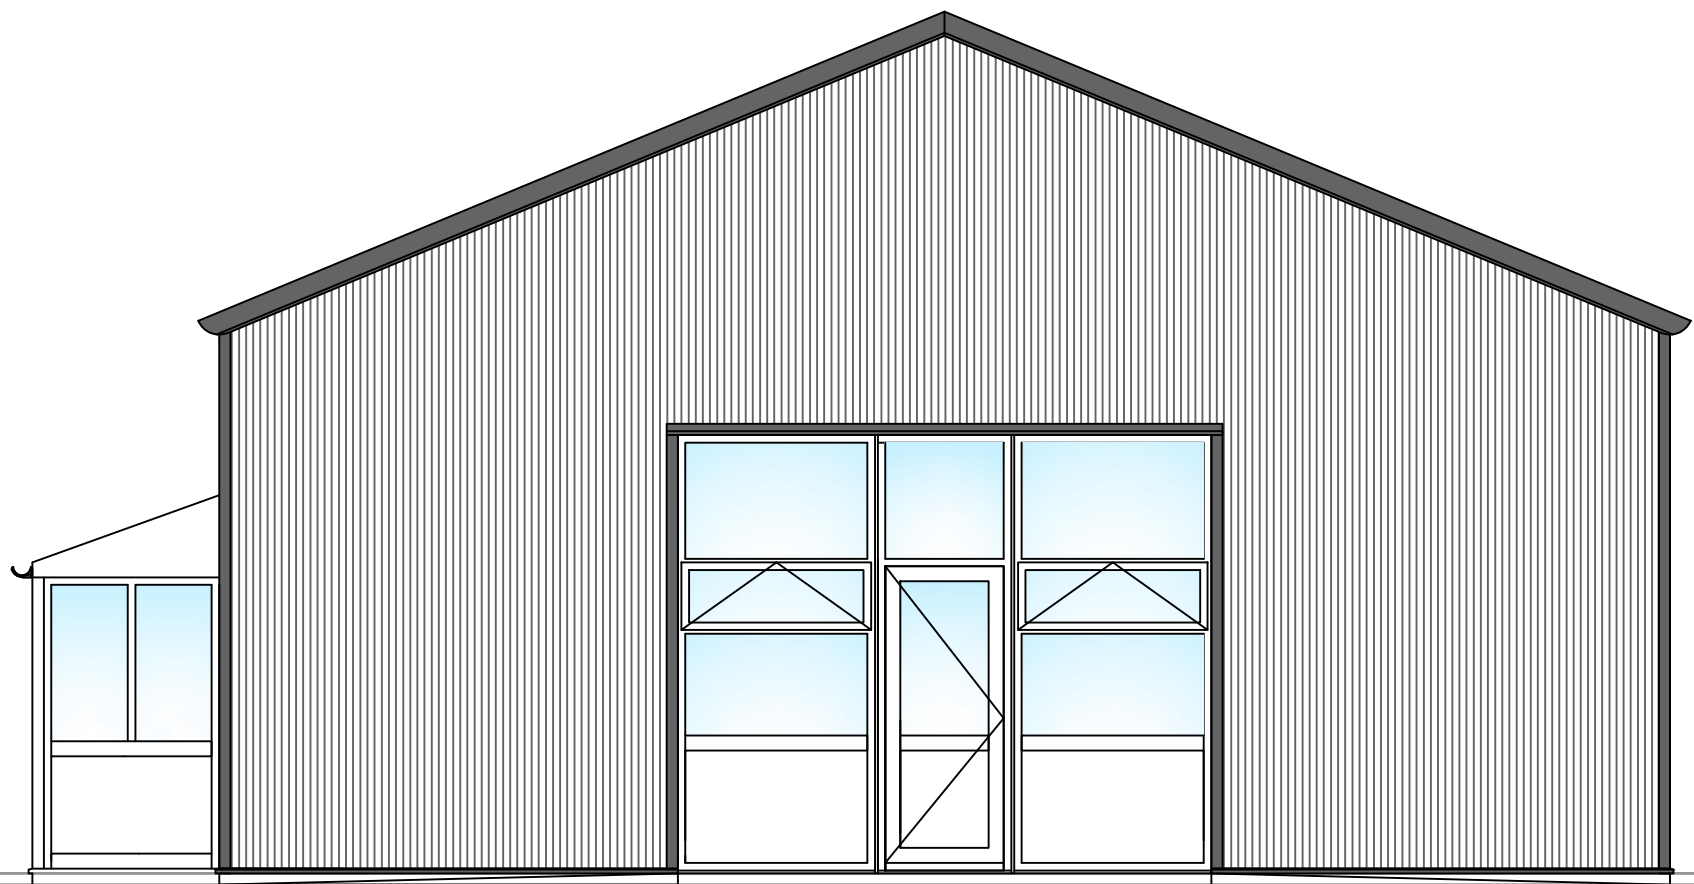

Side Elevation 1 1:50

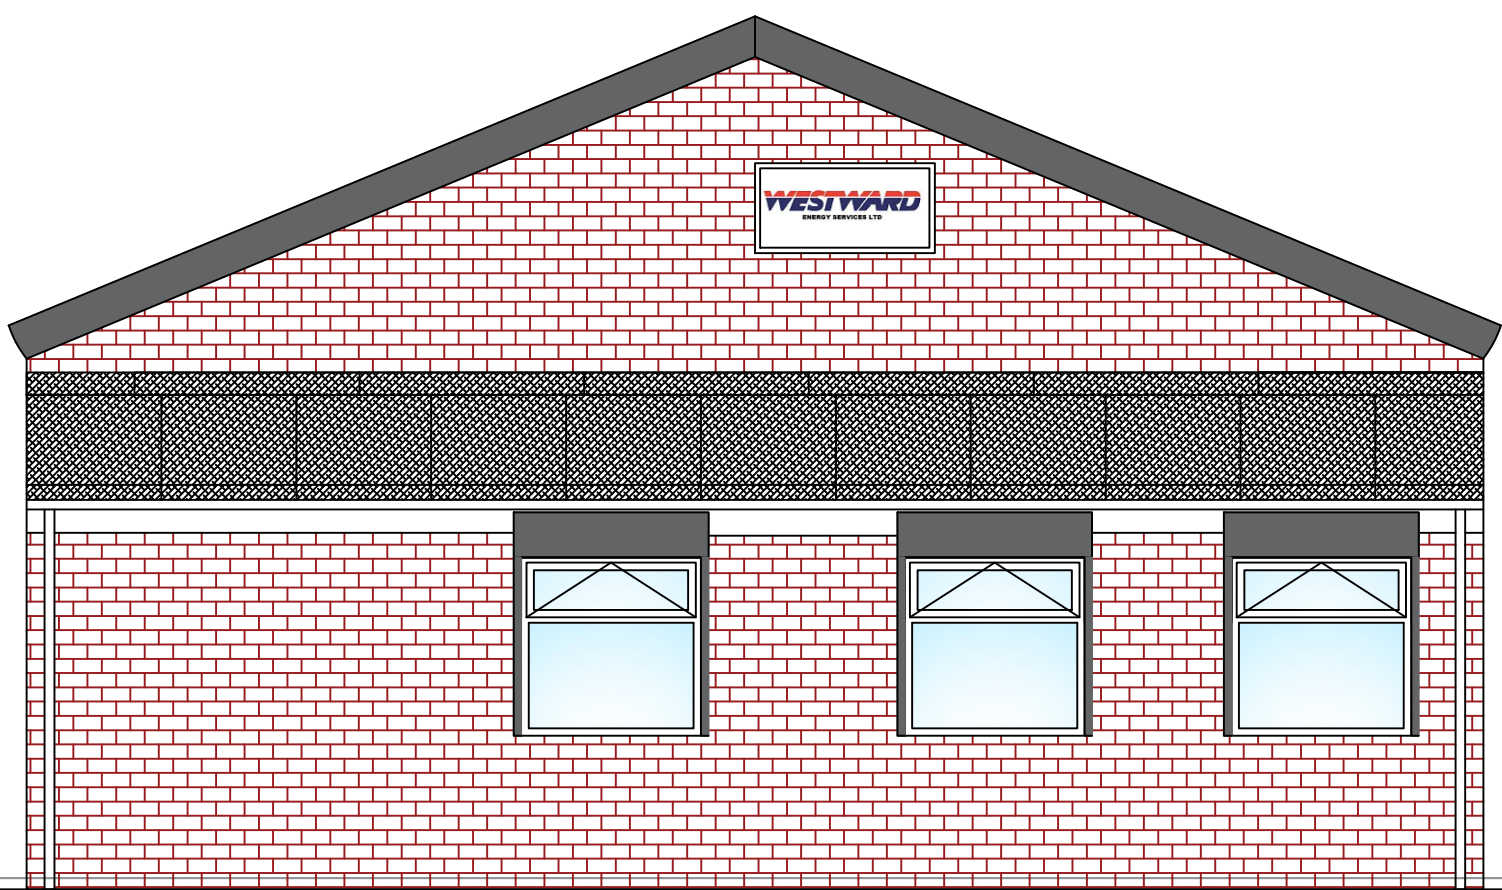

Side Elevation 2 1:50

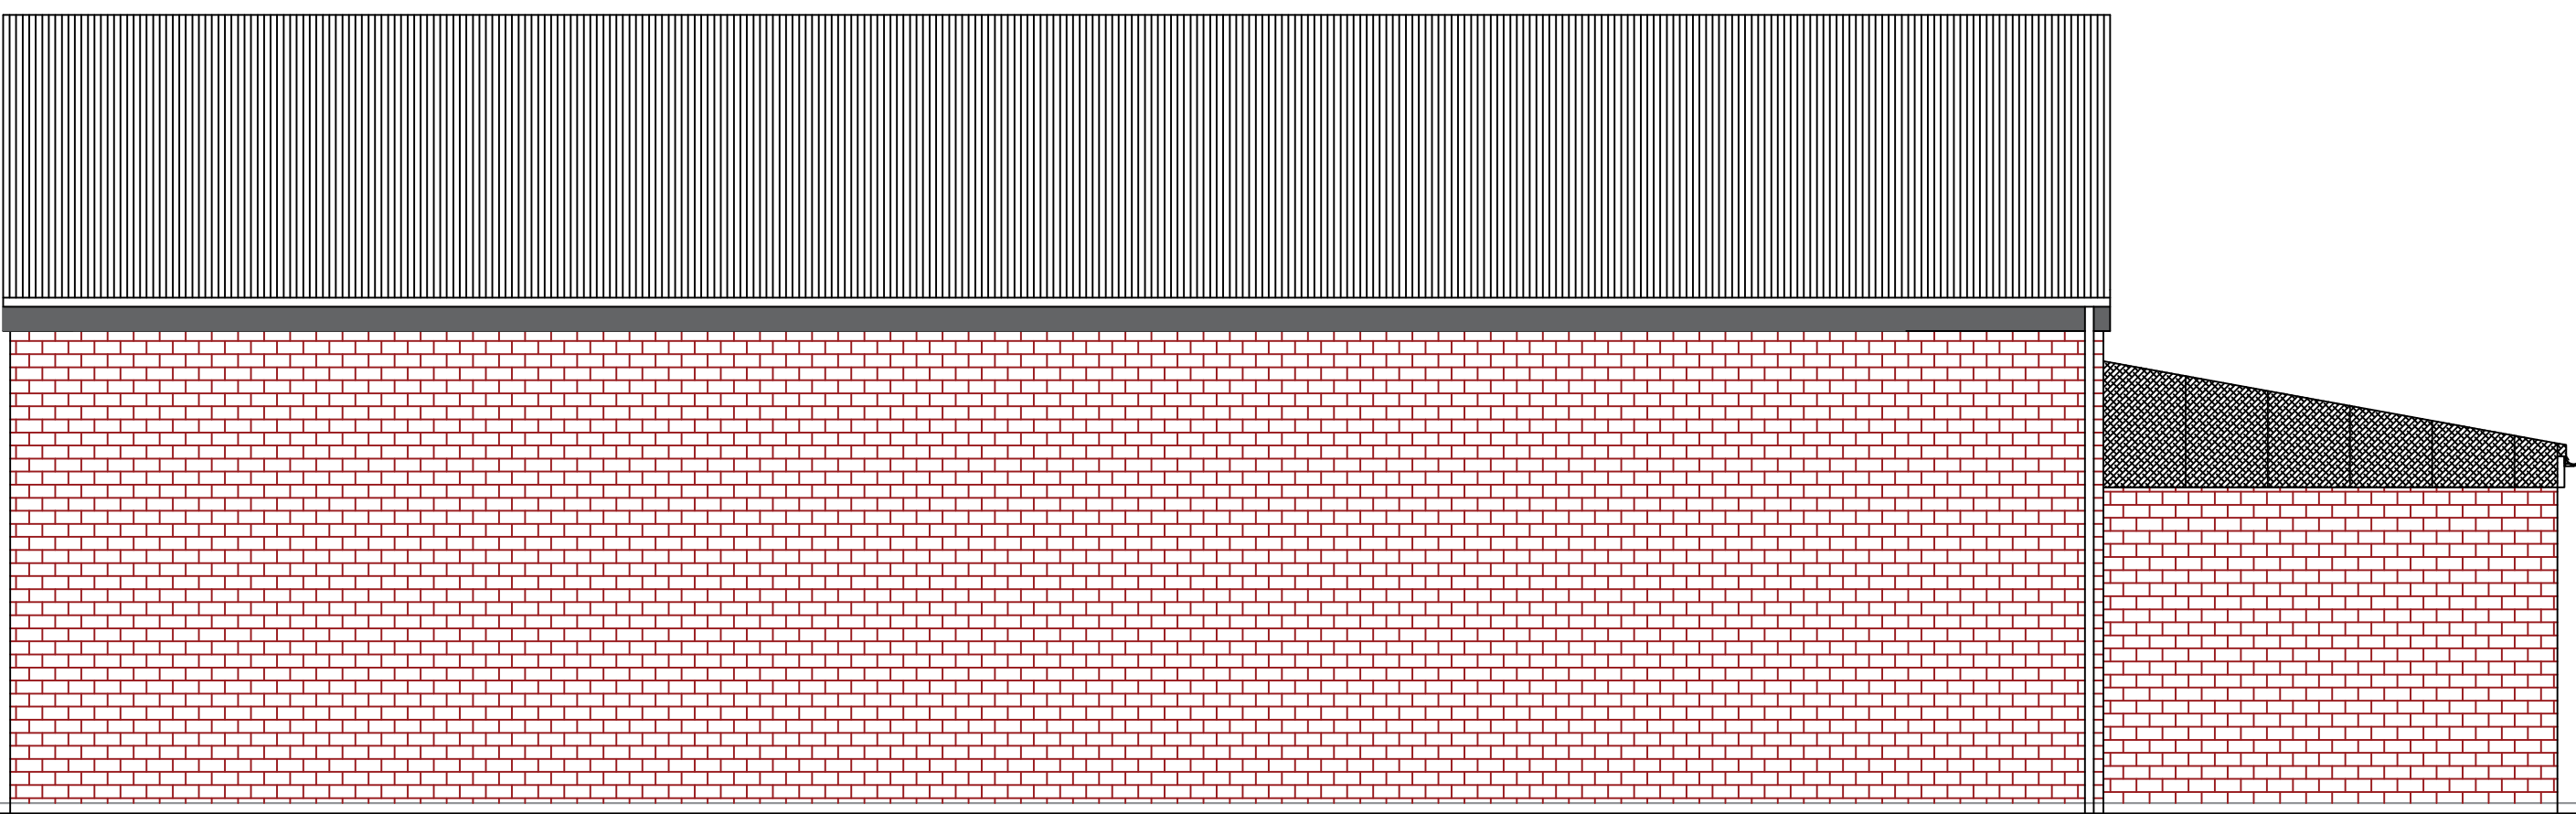

Rear Elevation 1:50

PROJECT: Office Extension

PROJECT ADDRESS: Energy House, Alloy Industrial Estate, Pontardawe, Swansea, SA8 4EN

DRAWING TITLE: Existing Building Elevations

DRAWING NUMBER: OE-1-003 DATE: 03/ 03/ 21