



THIS IS A C.A.D. PRODUCED DRAWING AND SHOULD NOT BE AMENDED BY HAND.

NOTES


1 All dimensions in millimetres unless otherwise stated.

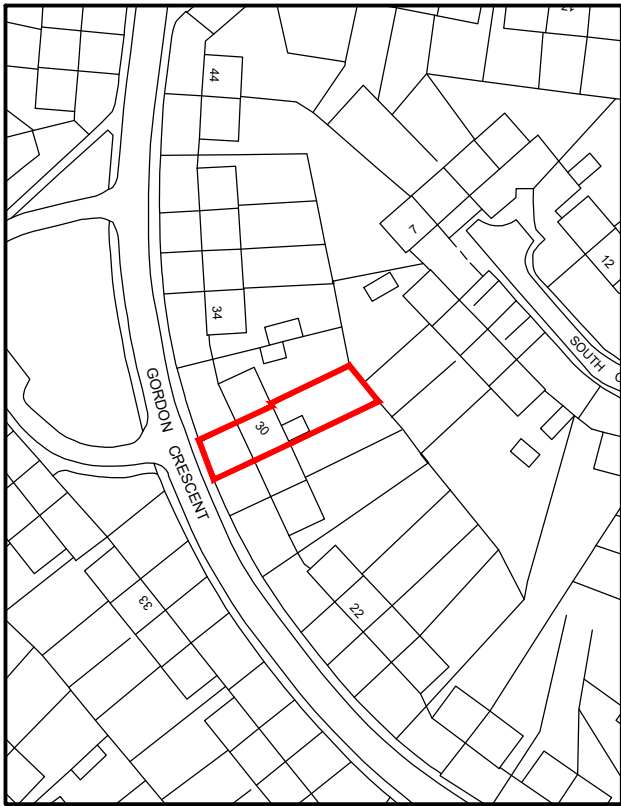

Site Location Plan - 1:1250

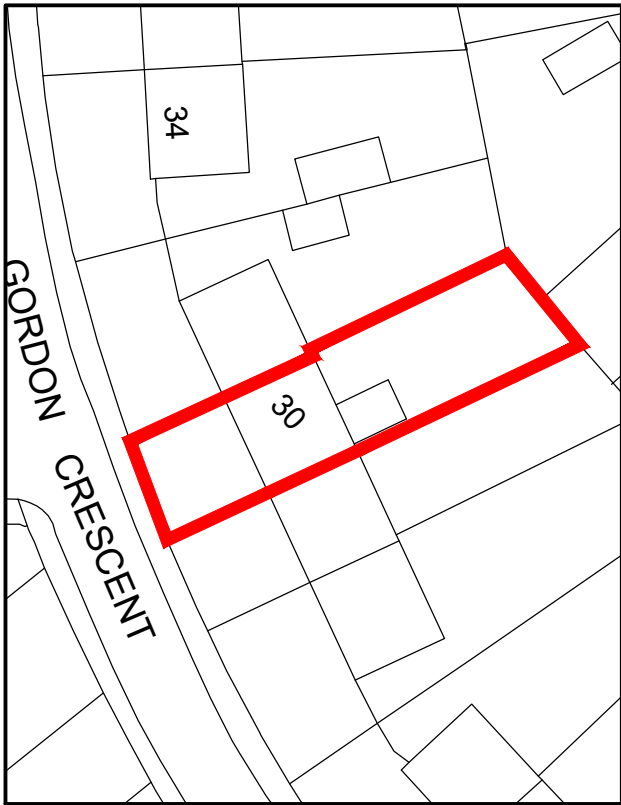

Site Plan - 1:500

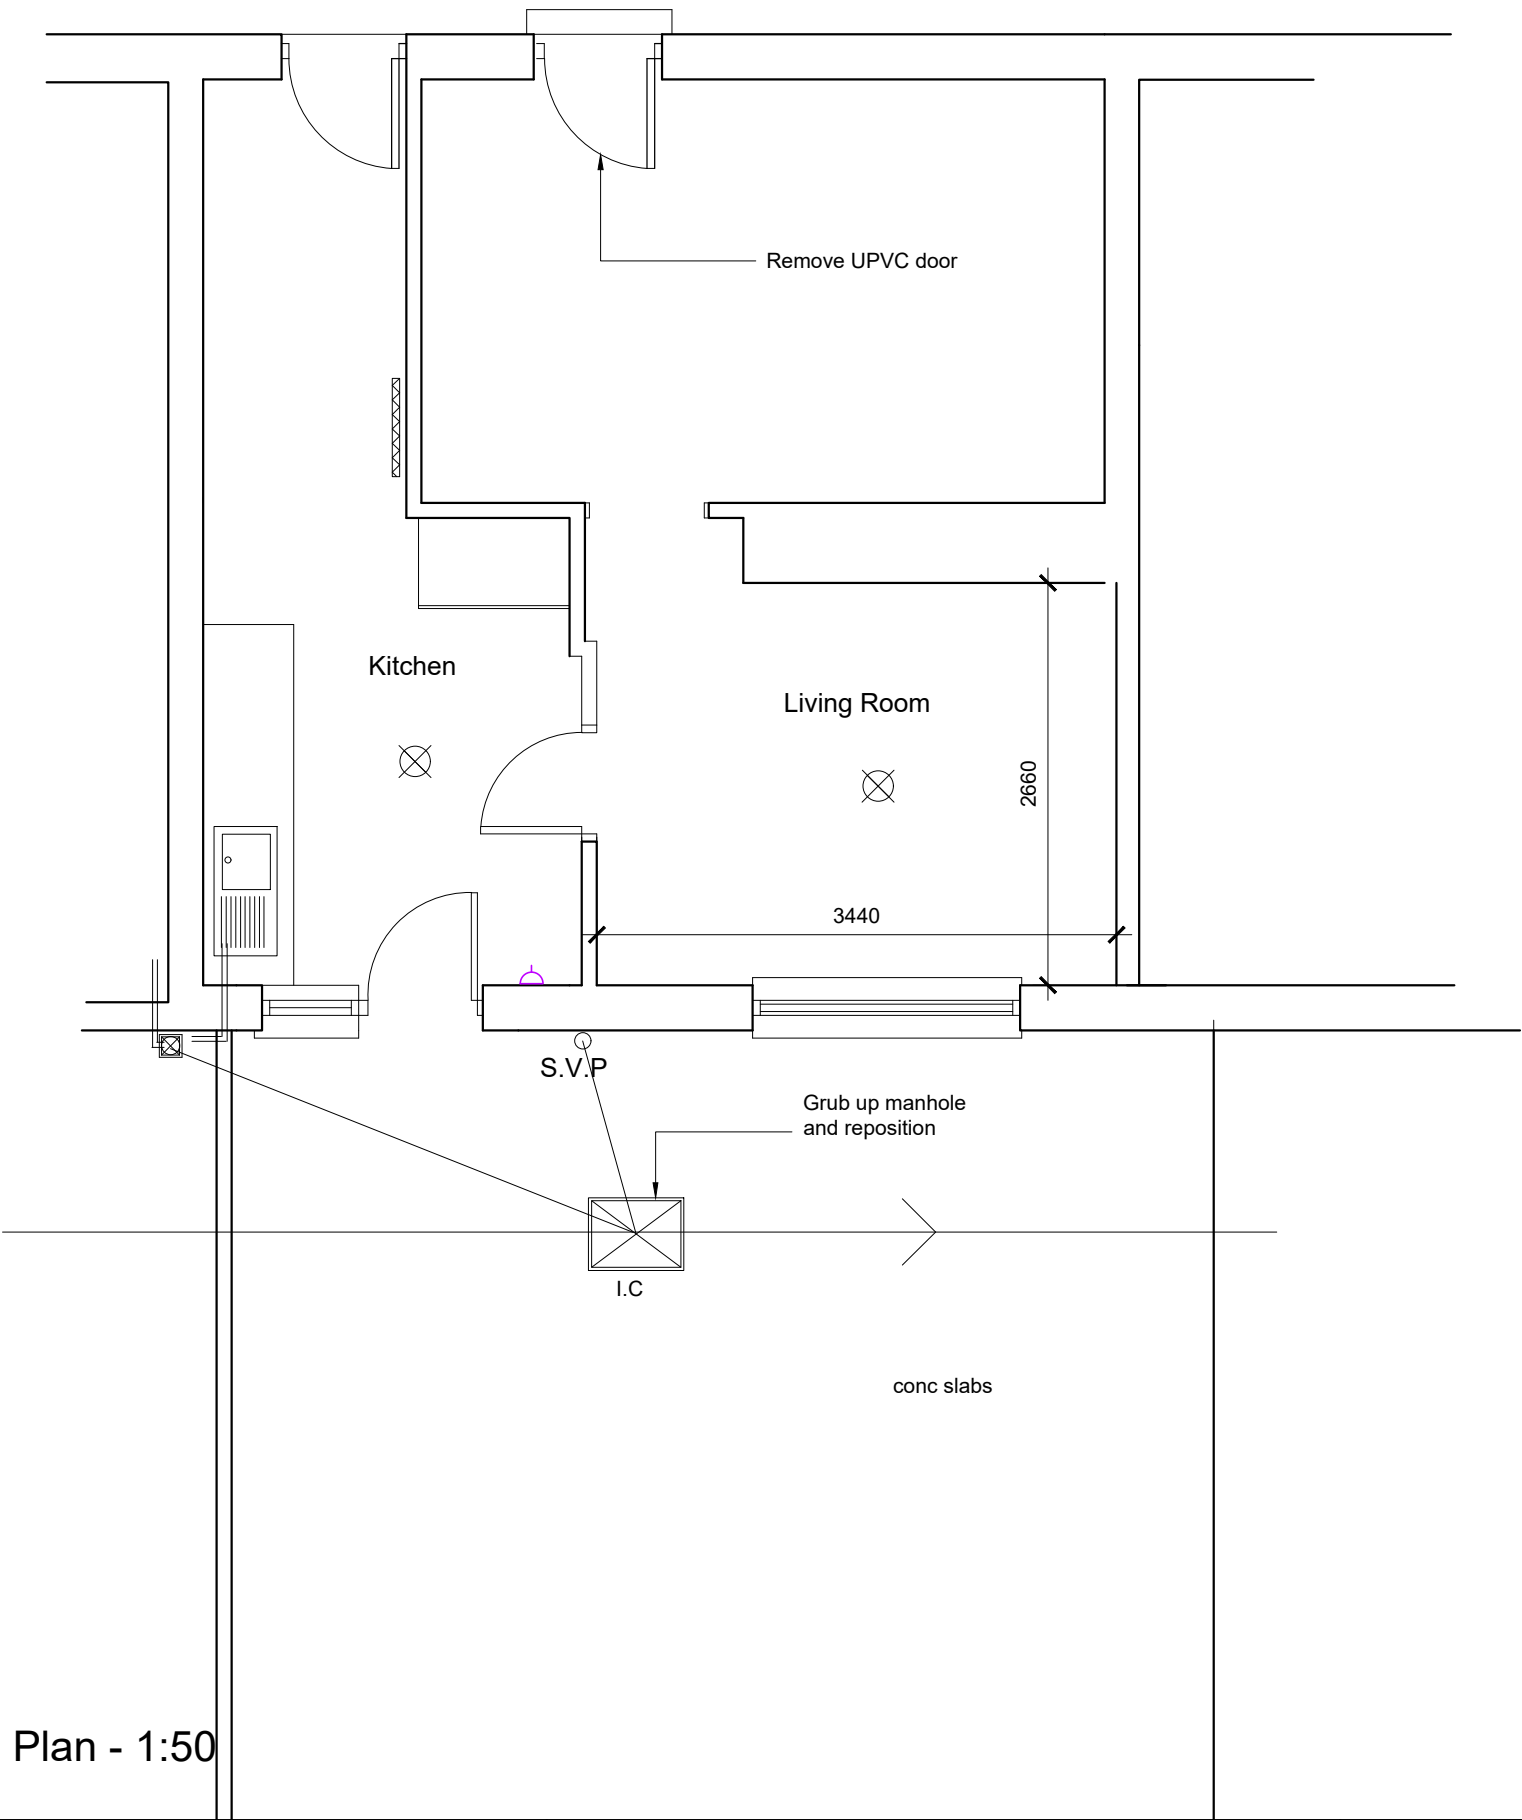

Existing Plan - 1:50

Rev	Details	Dr	Date
 Neath Port Talbot Castell-nedd Port Talbot County Borough Council Cyngor Bwrdeistref Sirol			
Neath Port Talbot Castell-nedd Port Talbot County Borough Council Cyngor Bwrdeistref Sirol GRANTS AGENCY Social Services, Health and Housing Housing Renewal and Adaptations Service Civic Centre Port Talbot SA13 1PJ			
Project 30 Gordon Crescent Sandfields Port Talbot			
Existing Plan & Location plans			
Drawn	sfc	Checked	Approved
Date	09.02.2021	Date	Date
Scales	As shown		
Drawing No.		DFG4930/01	