




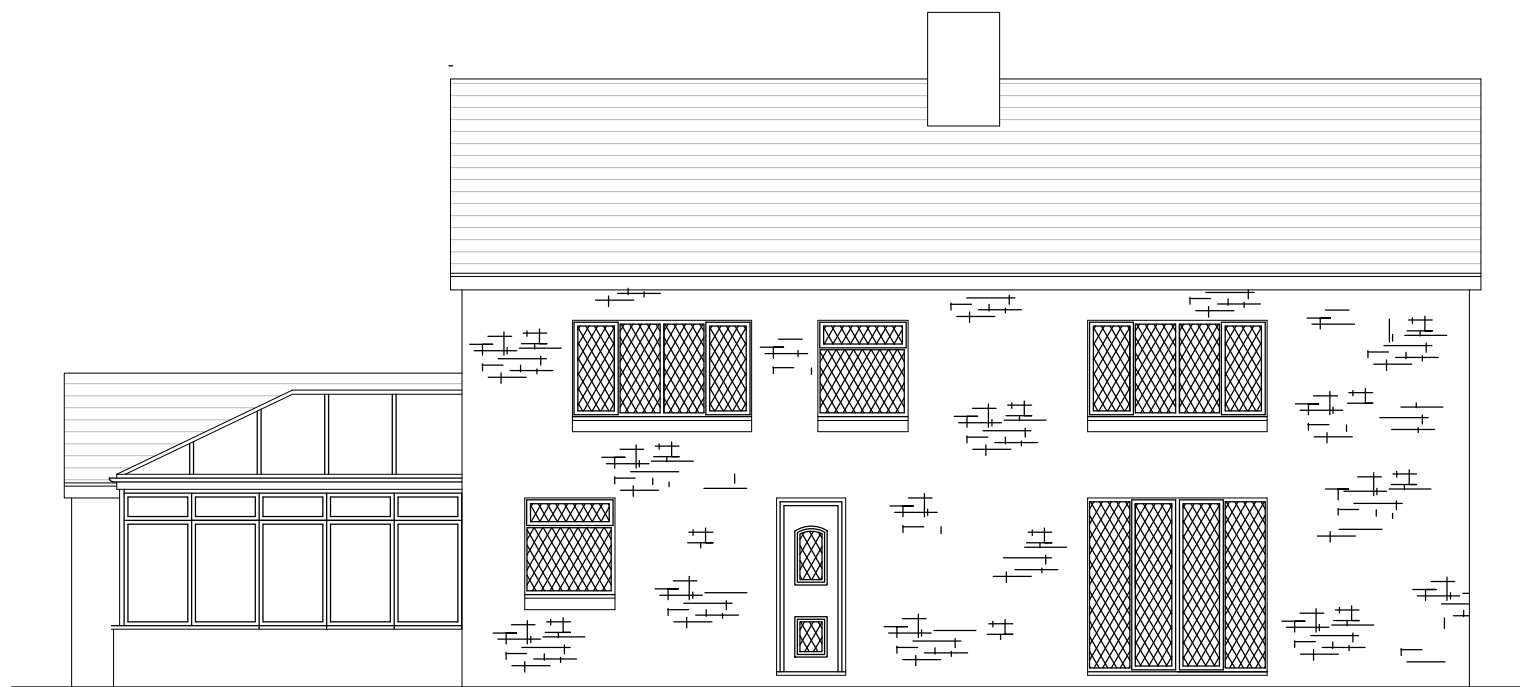


EXISTING FRONT ELEVATION

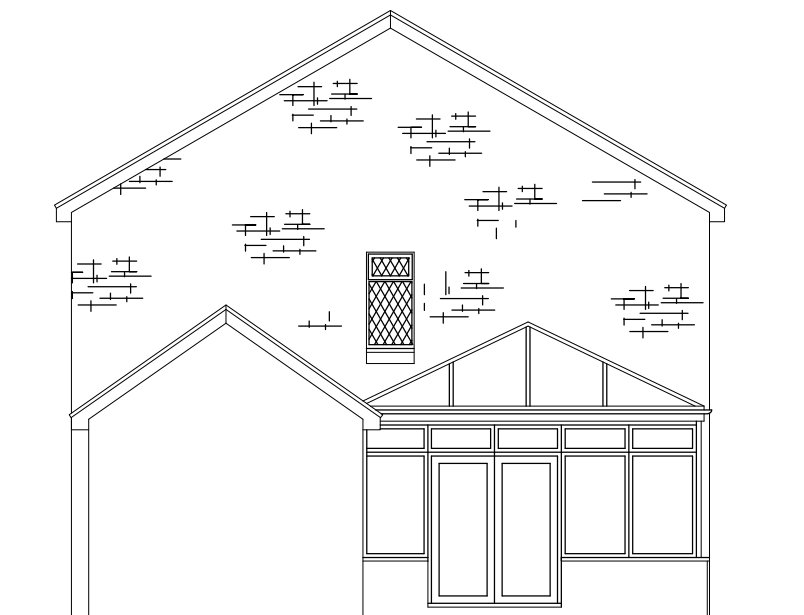

EXISTING SIDE ELEVATION

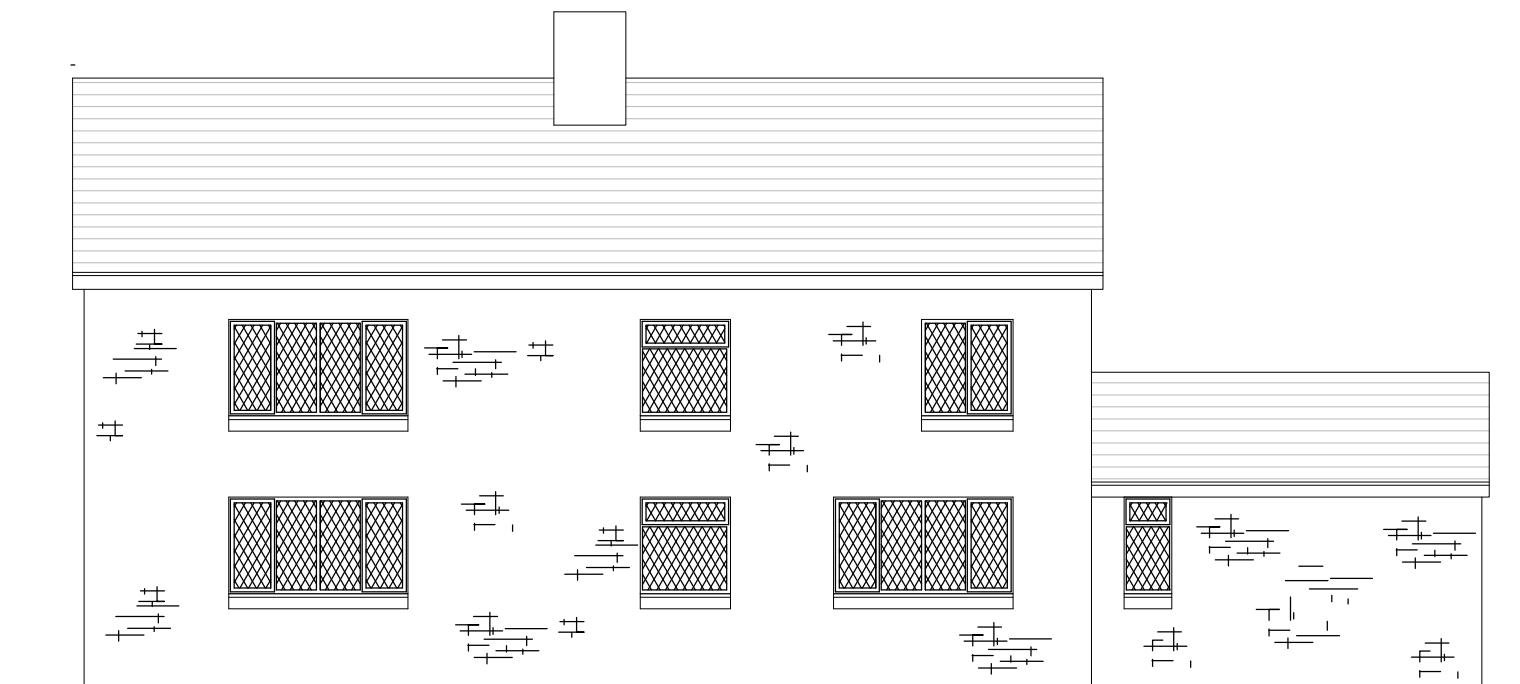

EXISTING REAR ELEVATION

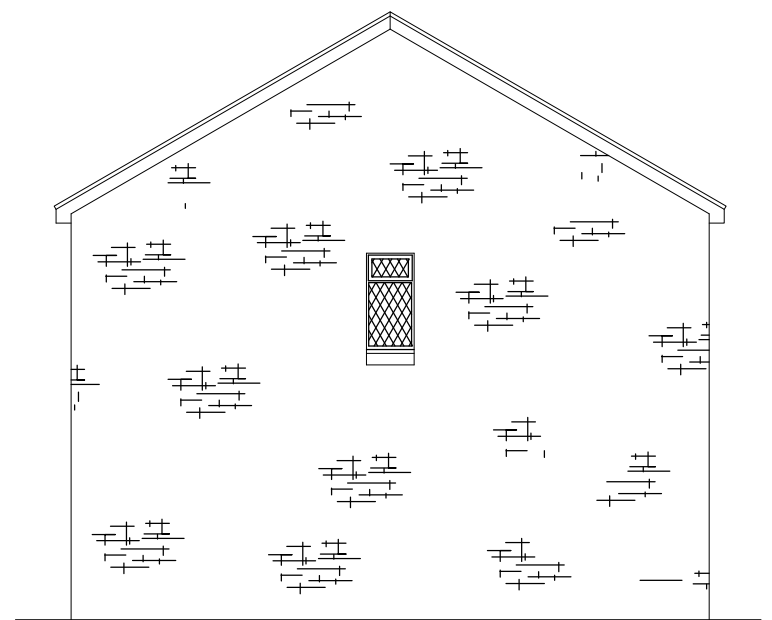

EXISTING SIDE ELEVATION

CLIENT	Mr & Mrs C Jackson
JOB TITLE	Hirwaun Farm, Margam, SA13 2TL

DRAWING TITLE	Existing Elevations
NUMBER	180-03

SCALE	1:100 @ A3
REVISION	-

DRAWN BY	IRJ
DATE	October 19

REVISION NOTES
