
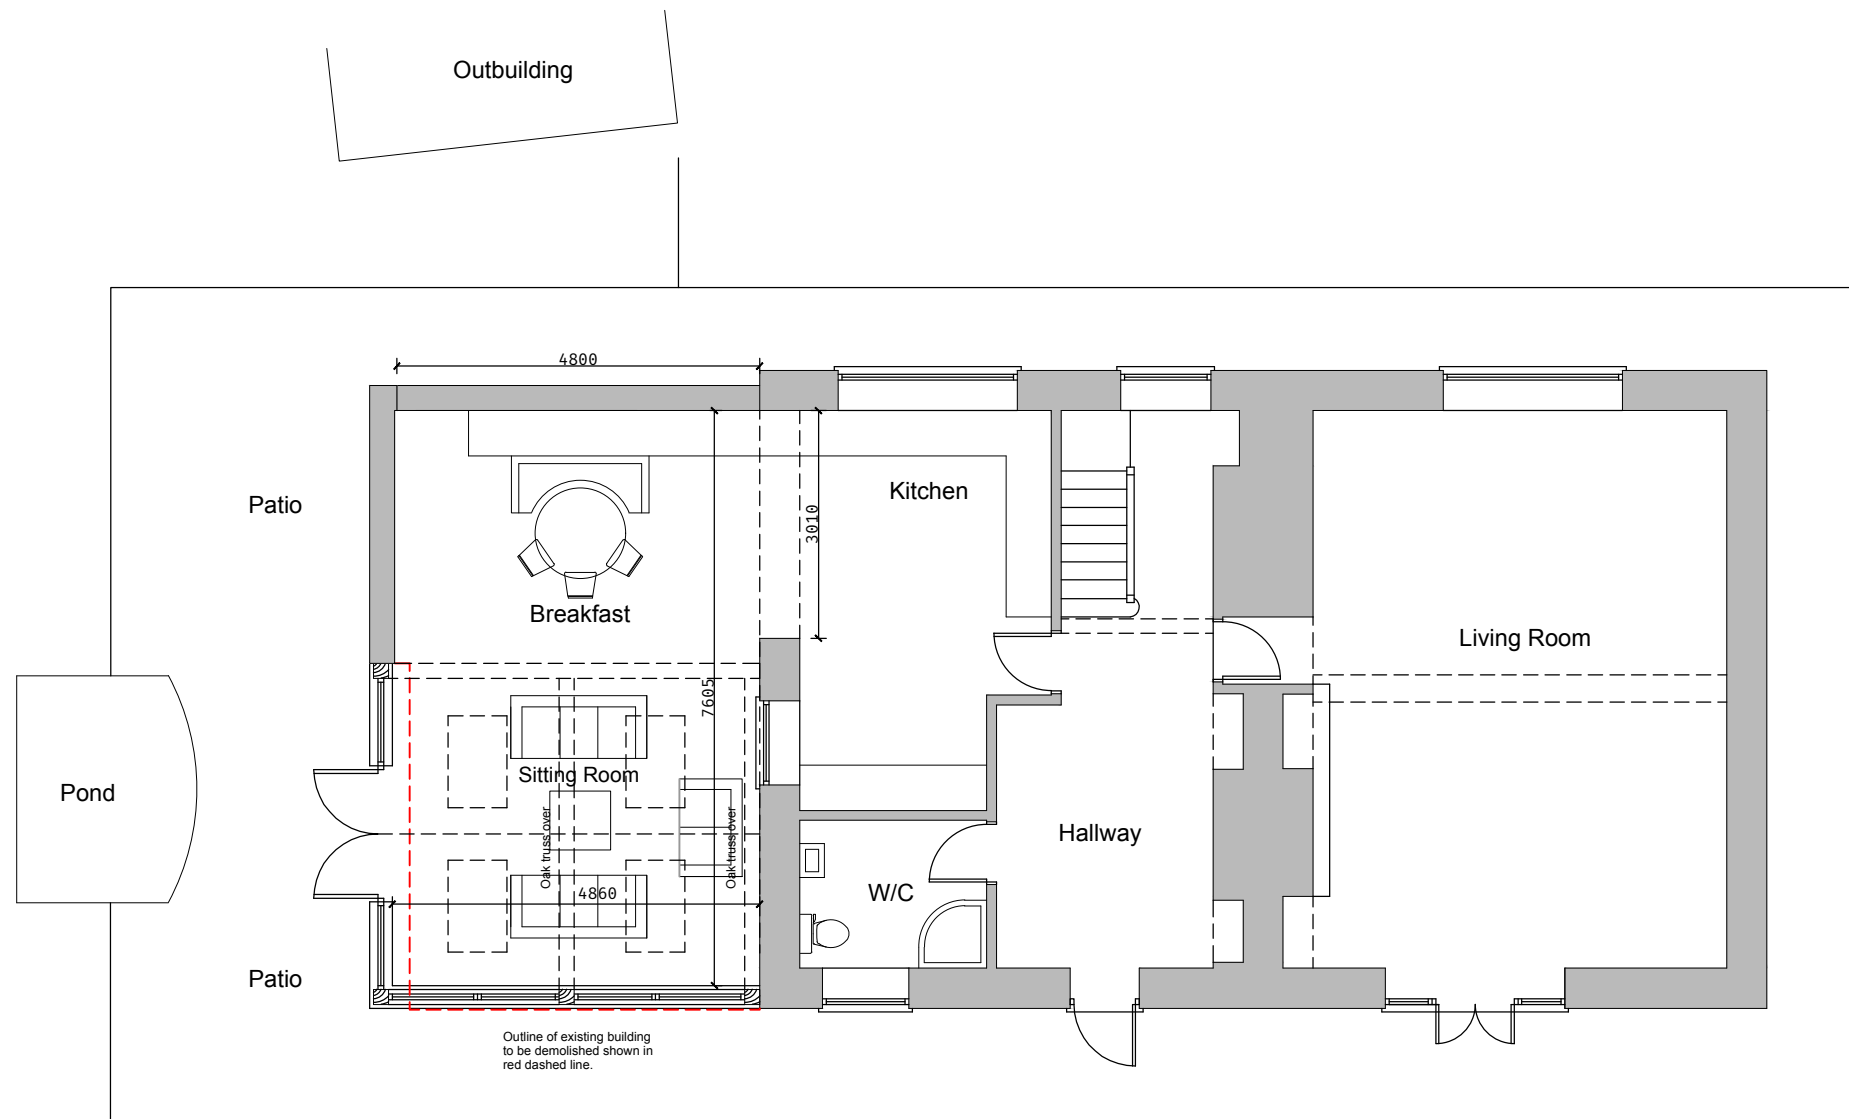


 

PROPOSED GROUND FLOOR PLAN

CLIENT	Mr & Mrs C Jackson	DRAWING TITLE	Proposed Ground Floor Plan	SCALE	1:100 @ A3	DRAWN BY	IRJ	REVISION NOTES
JOB TITLE	Hirwaun Farm, Margam, SA13 2TL	NUMBER	180-04 REVA	REVISION	-	DATE	October 19	A. 2-02-21 Proposals updated