




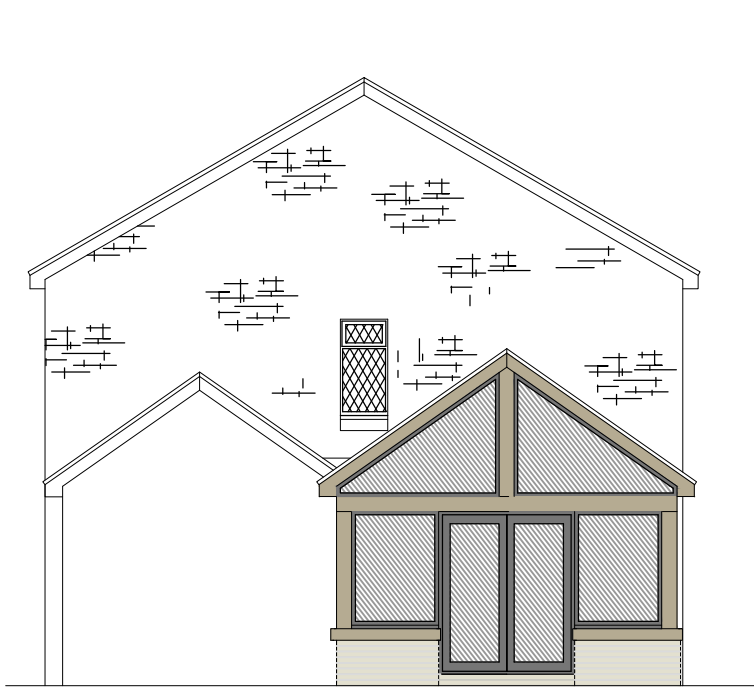


PROPOSED SIDE ELEVATION

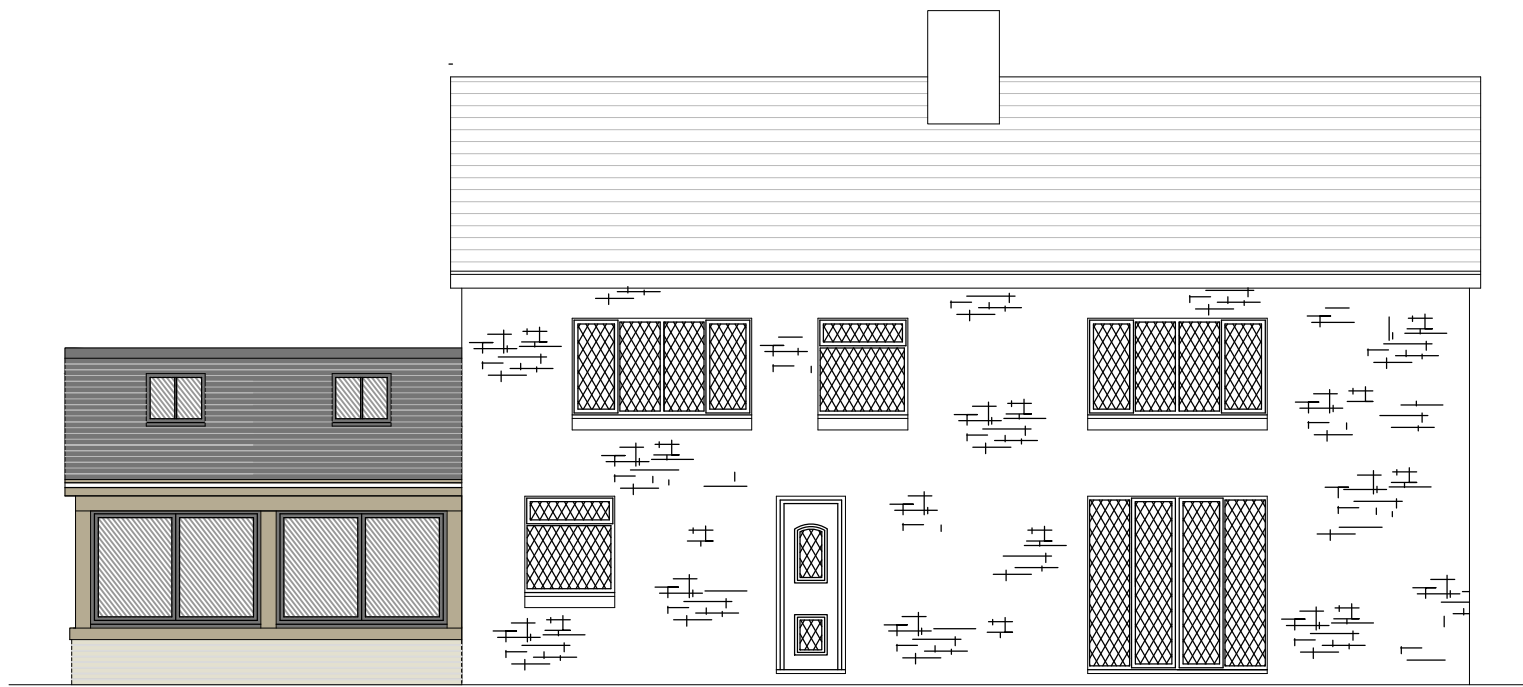


PROPOSED FRONT ELEVATION

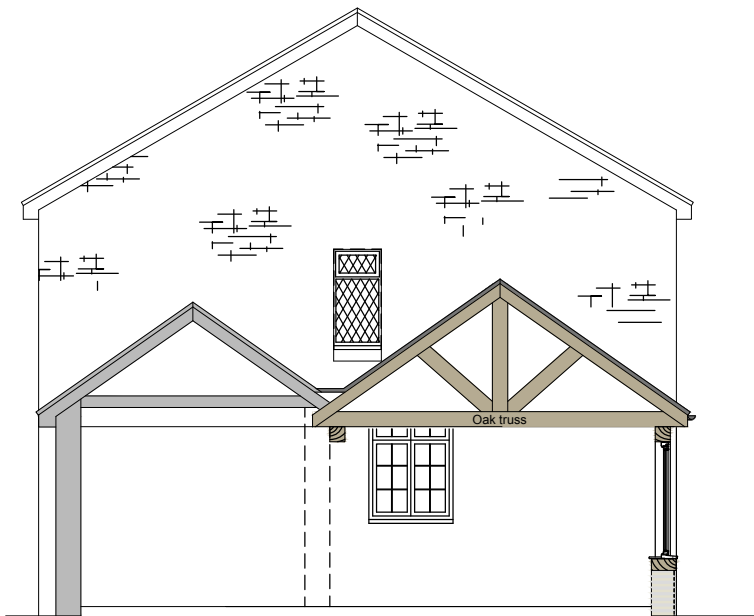

PROPOSED SECTION

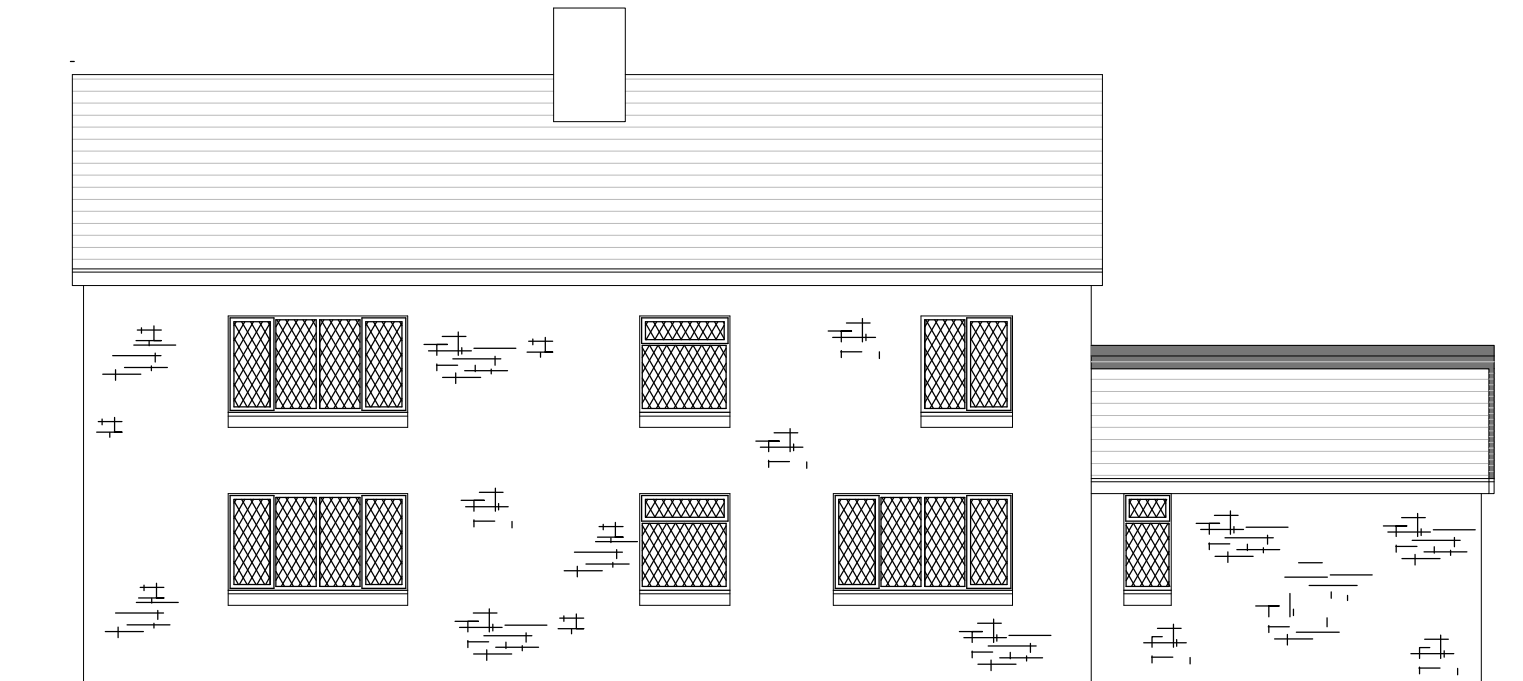

PROPOSED REAR ELEVATION

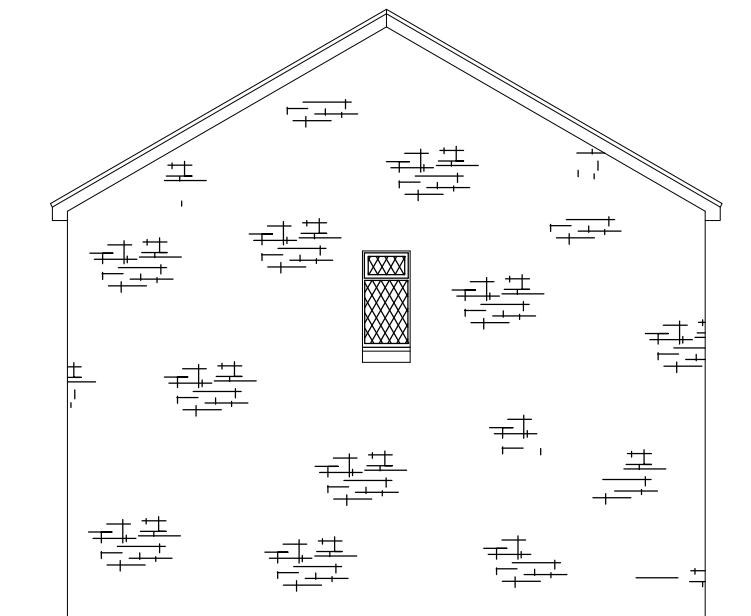

PROPOSED SIDE ELEVATION

CLIENT	Mr & Mrs C Jackson
JOB TITLE	Hirwaun Farm, Margam, SA13 2TL

DRAWING TITLE	Proposed Elevations & Section
NUMBER	180-06 REVB

SCALE	1:100 @ A3
REVISION	B

DRAWN BY	IRJ
DATE	October 19

REVISION NOTES
A. 2-02-21 Proposals updated
B. 10-03-21 Rear and side elevations added.