




SITE LOCATION PLAN  
Scale: 1:1250




PROPOSED FRONT ELEVATION  
Scale: 1:100




PROPOSED SIDE ELEVATION  
Scale: 1:100

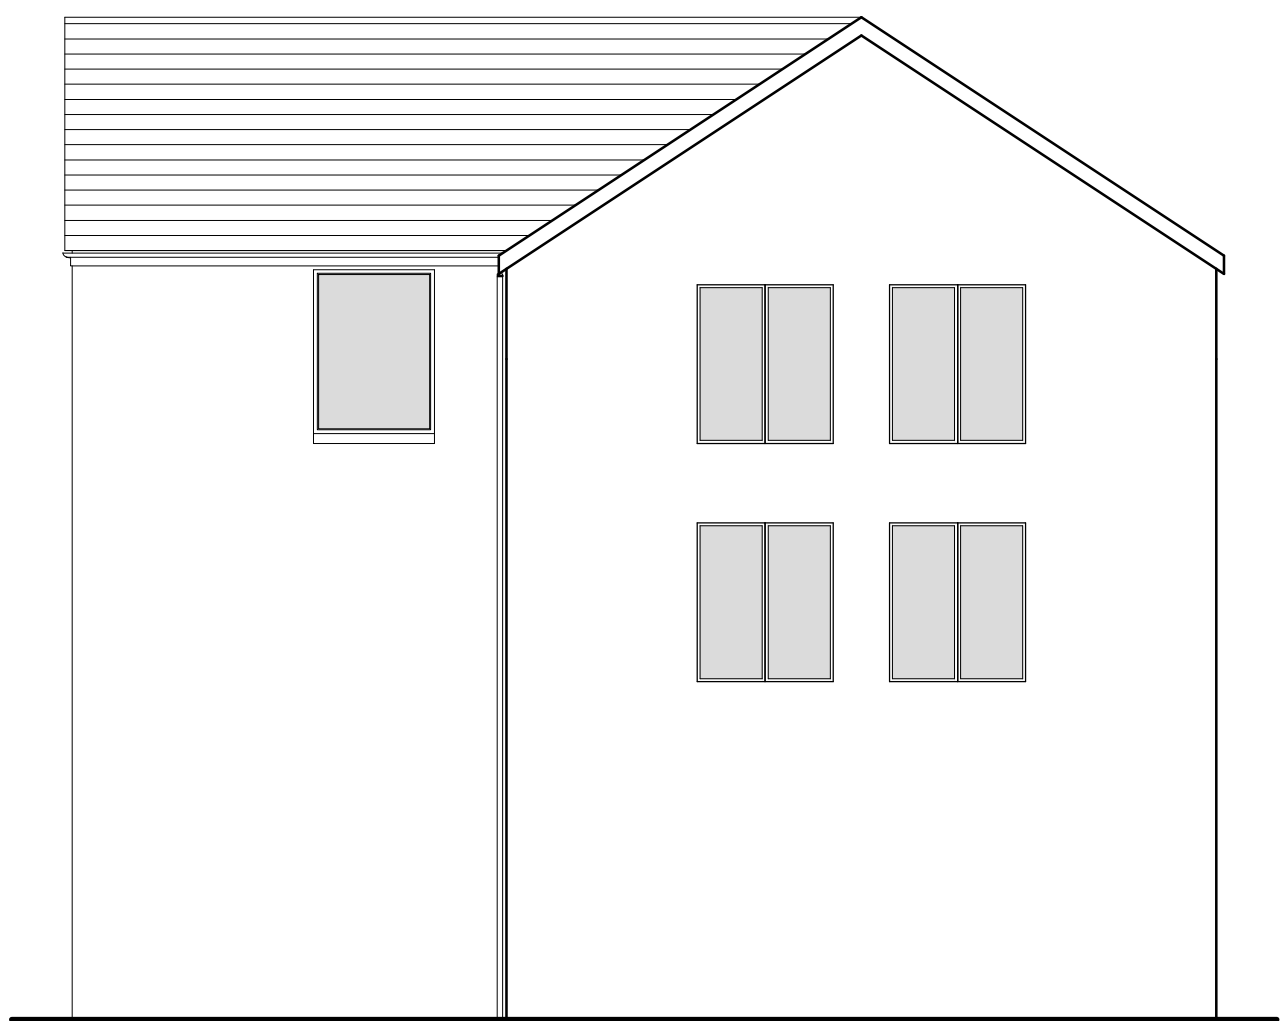


PROPOSED REAR ELEVATION  
Scale: 1:100

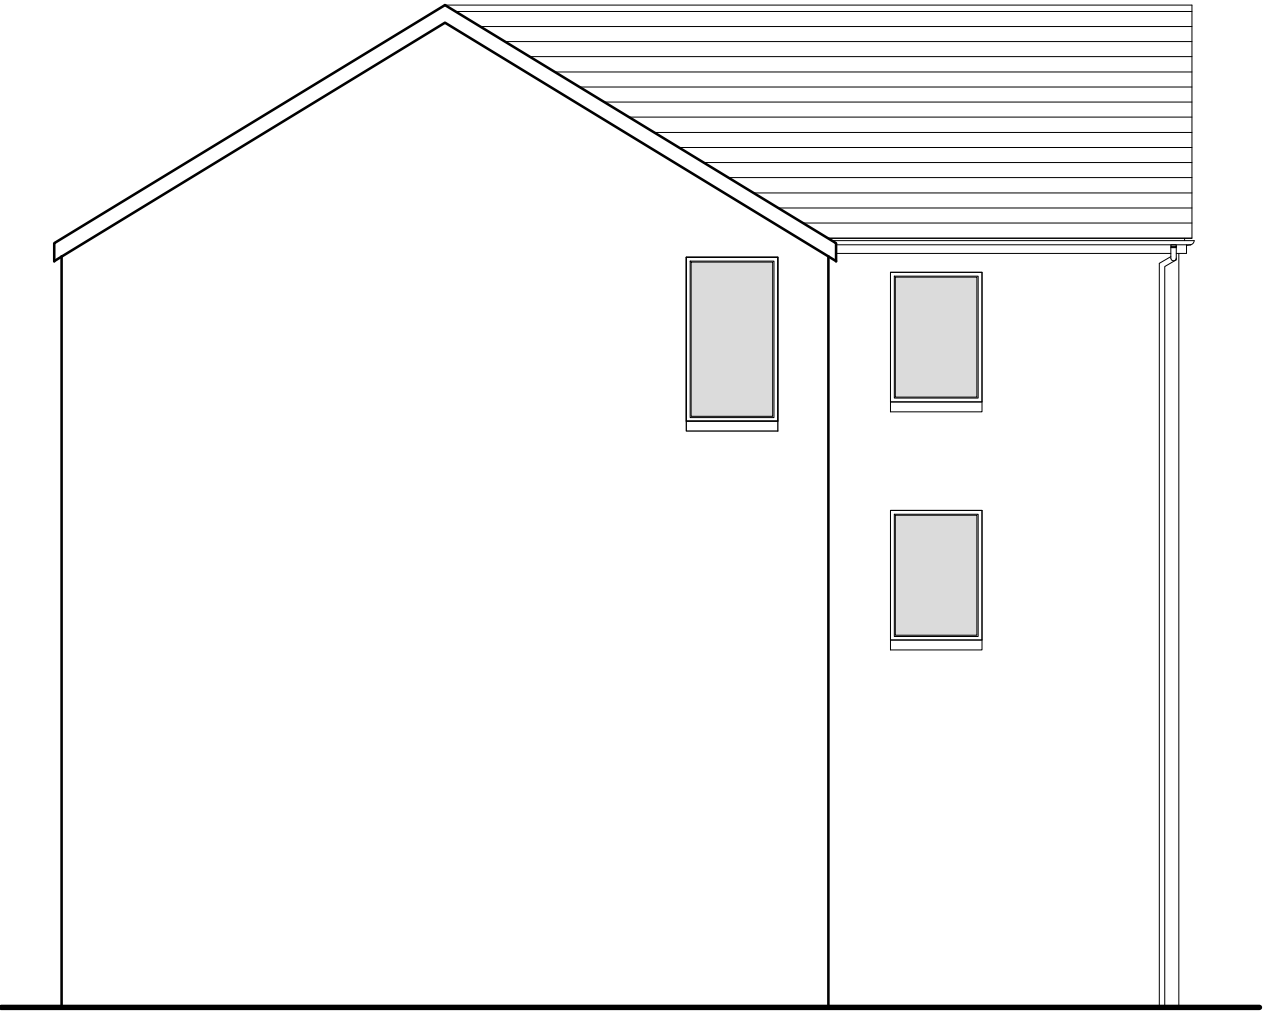

PROPOSED SIDE ELEVATION  
Scale: 1:100

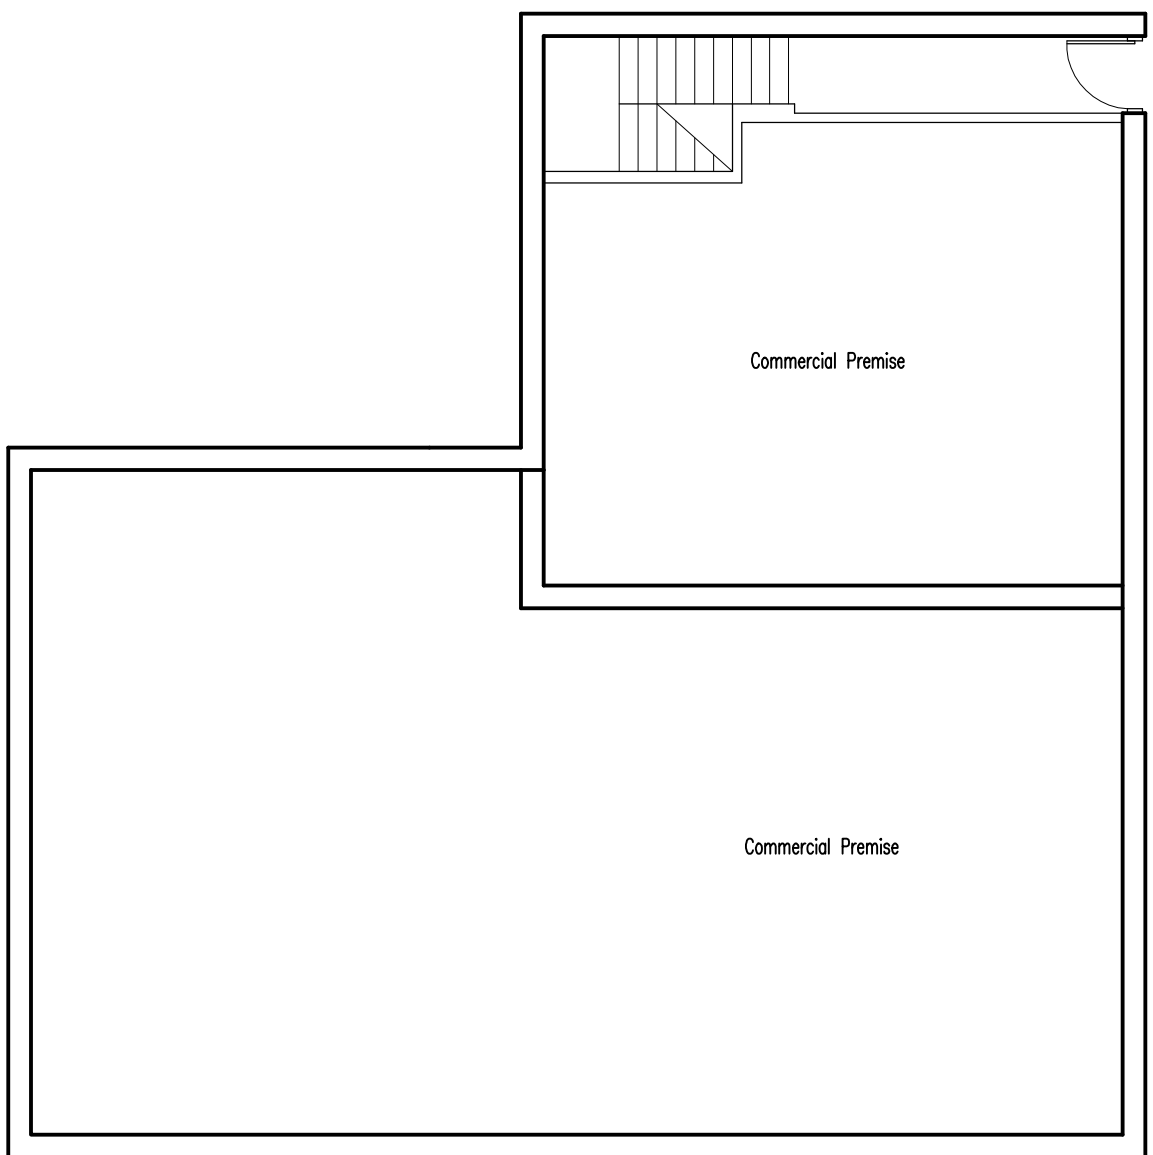


PROPOSED GROUND FLOOR  
Scale: 1:100

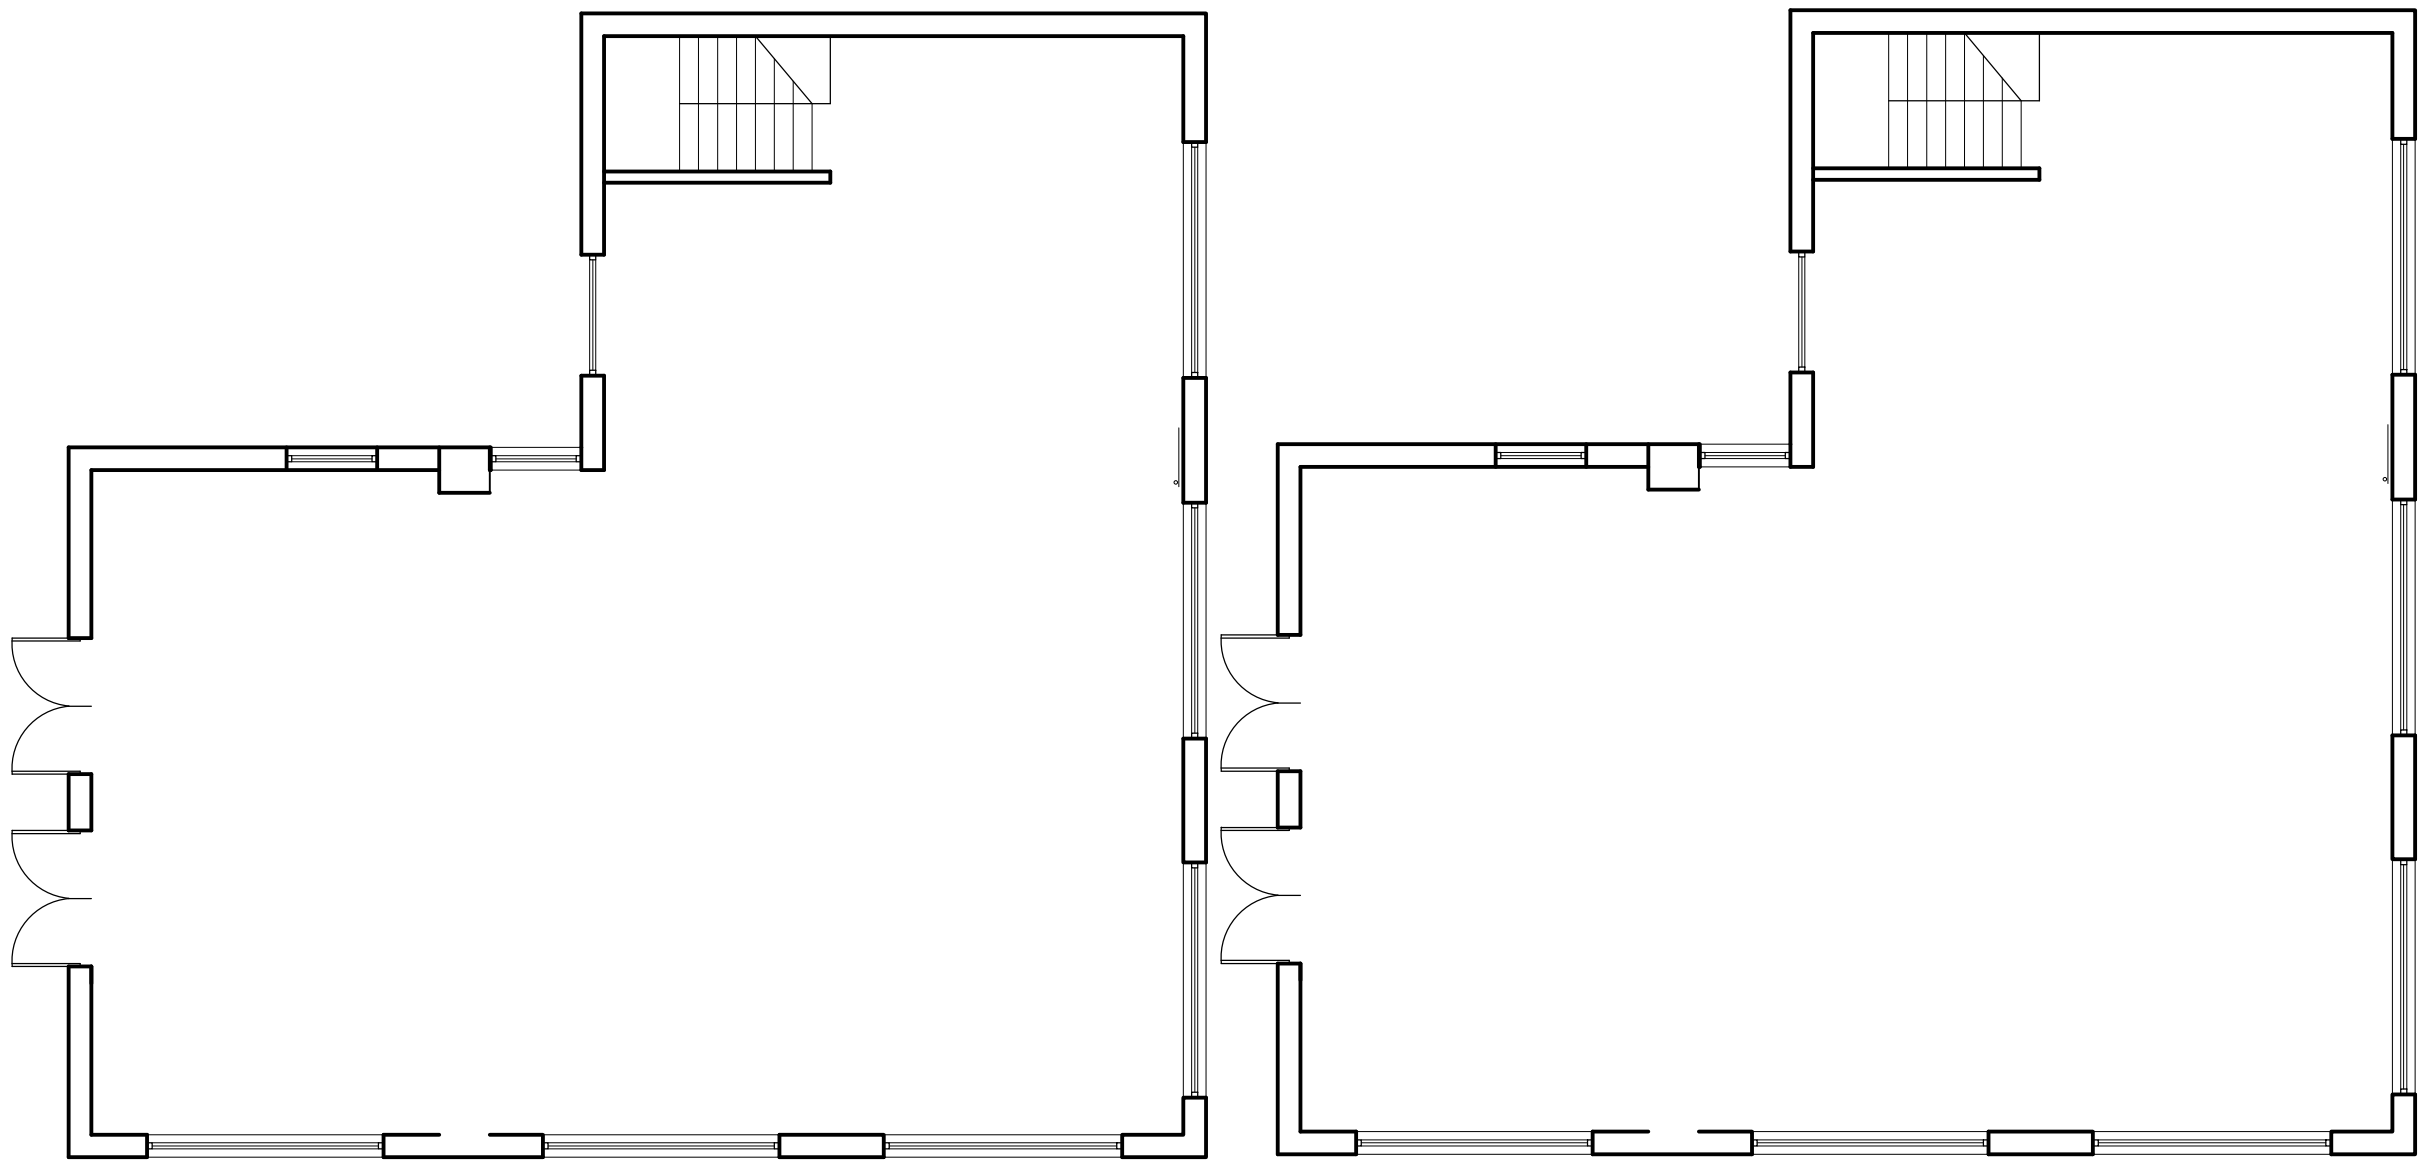

PROPOSED FIRST FLOOR  
Scale: 1:100

PROPOSED SECOND FLOOR  
Scale: 1:100

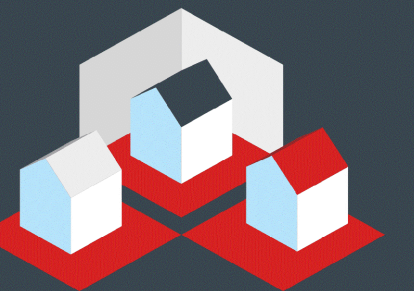

M&M Design Consultancy  
architectural, draughting & consultancy services

| No. REVISION | By | Date |
|--------------|----|------|
|              |    |      |
|              |    |      |
|              |    |      |

| No. REVISION | By | Date |
|--------------|----|------|
|              |    |      |
|              |    |      |
|              |    |      |

NOTES

1. Do not scale from this drawing take figured dimensions only.
2. Dimensions are in millimeters unless otherwise stated.
3. All dimensions to be checked on site.

STAGE

PLANNING

Client:  
DWP PROPERTIES LTD

Job Title: CHANGE OF USE OF  
48 TALBOT ROAD, TAIBACH, PORT TALBOT.

Drawing Title:  
PROPOSED CHANGE OF USE APPLICATION

|                              |                       |           |                                 |                  |
|------------------------------|-----------------------|-----------|---------------------------------|------------------|
| Job No:<br>20/060            | Drawing No:<br>PRO-01 | Rev:<br>/ | Drawn By: M.M                   | Date: 15/02/2021 |
|                              |                       |           | Checked By: M.M                 | Date: 15/02/2021 |
|                              |                       |           | Approved By: M.M                | Date: 15/02/2021 |
| Scale:<br>1:1250 / 1:100 @A1 |                       |           | Email: mike@mmdesignconsult.com |                  |