

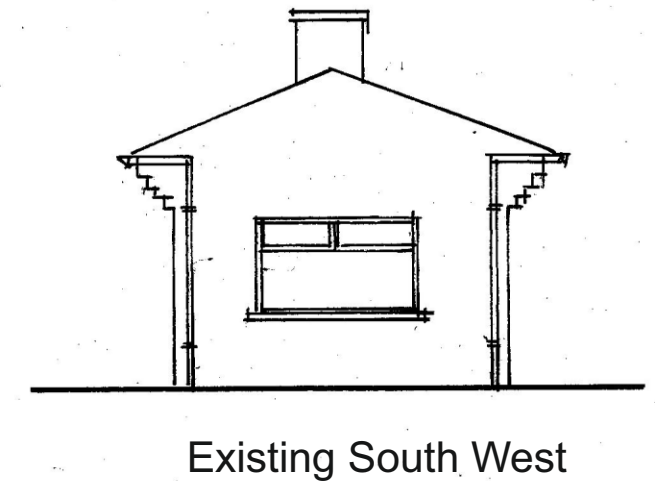
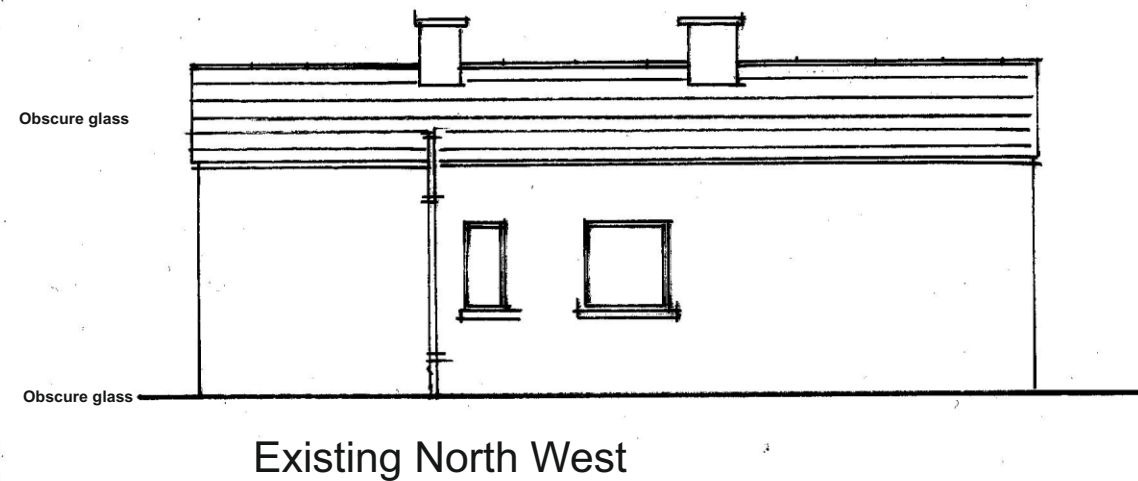
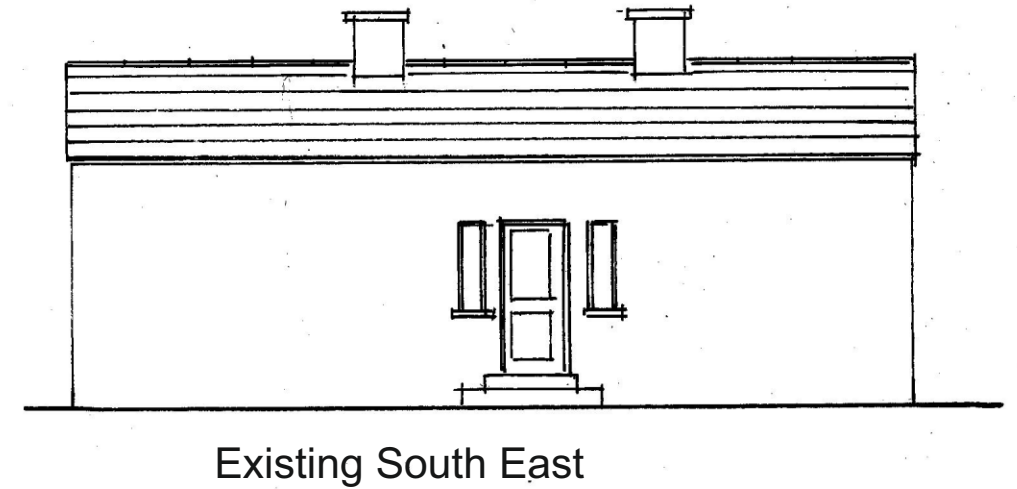


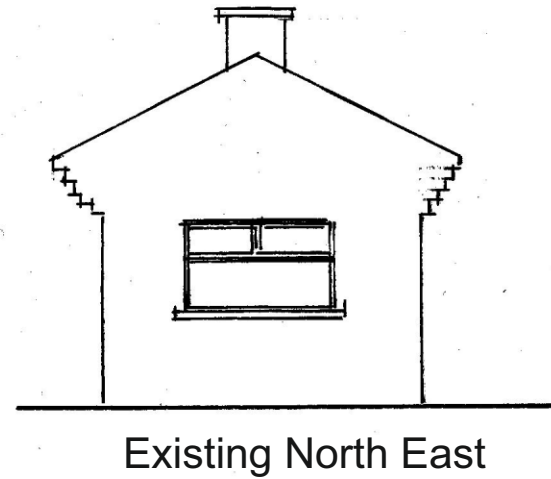

Ron Bagshaw & Associates Ltd.

Architectural Design & Planning Consultants

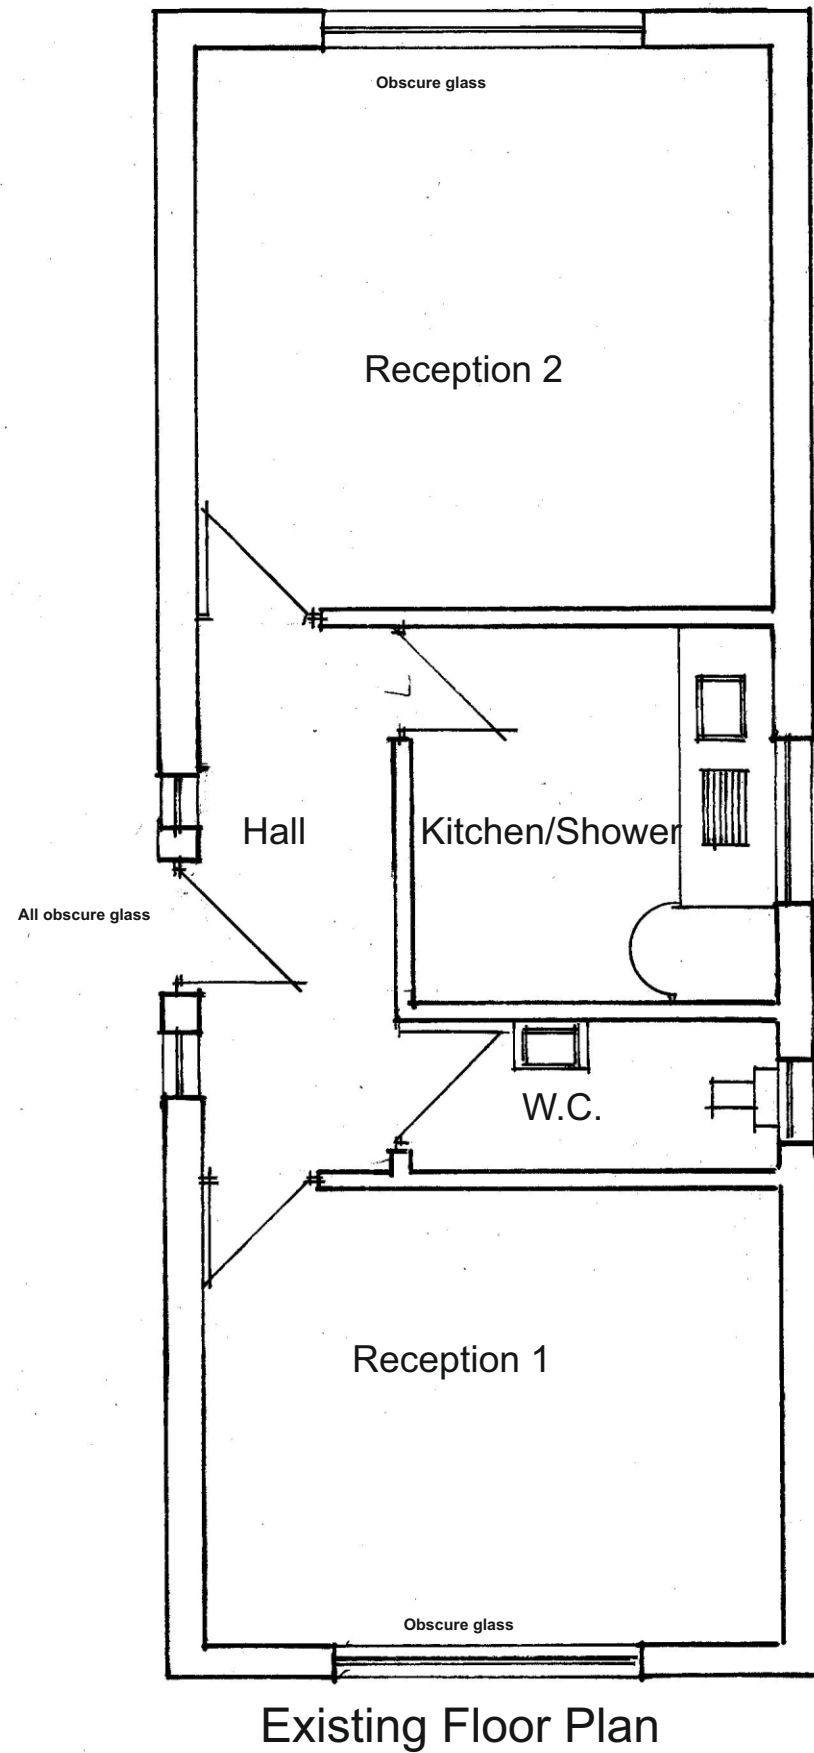

Wood Field House
1b Rosser Terrace
Cilfrew
Neath, SA10 8LH

Contact Details -
01639 632822 (Office)
07870 863859 (Mobile)
mail@ronbagshaw.co.uk

Drawing No: LT/2021/03

Scales: 1:100 + 1:50 @ A3

Date: March 2021

Notes/Revisions

Proposal: COU from A1 to C3.

Location: 148A Margam Road, Margam, Port Talbot SA13 2BW.

Client: Miss Leah Thomas, 3 Llewellyn Close, Taibach, Port Talbot SA13 2TY.

Title: Floor plan and elevations as existing.